


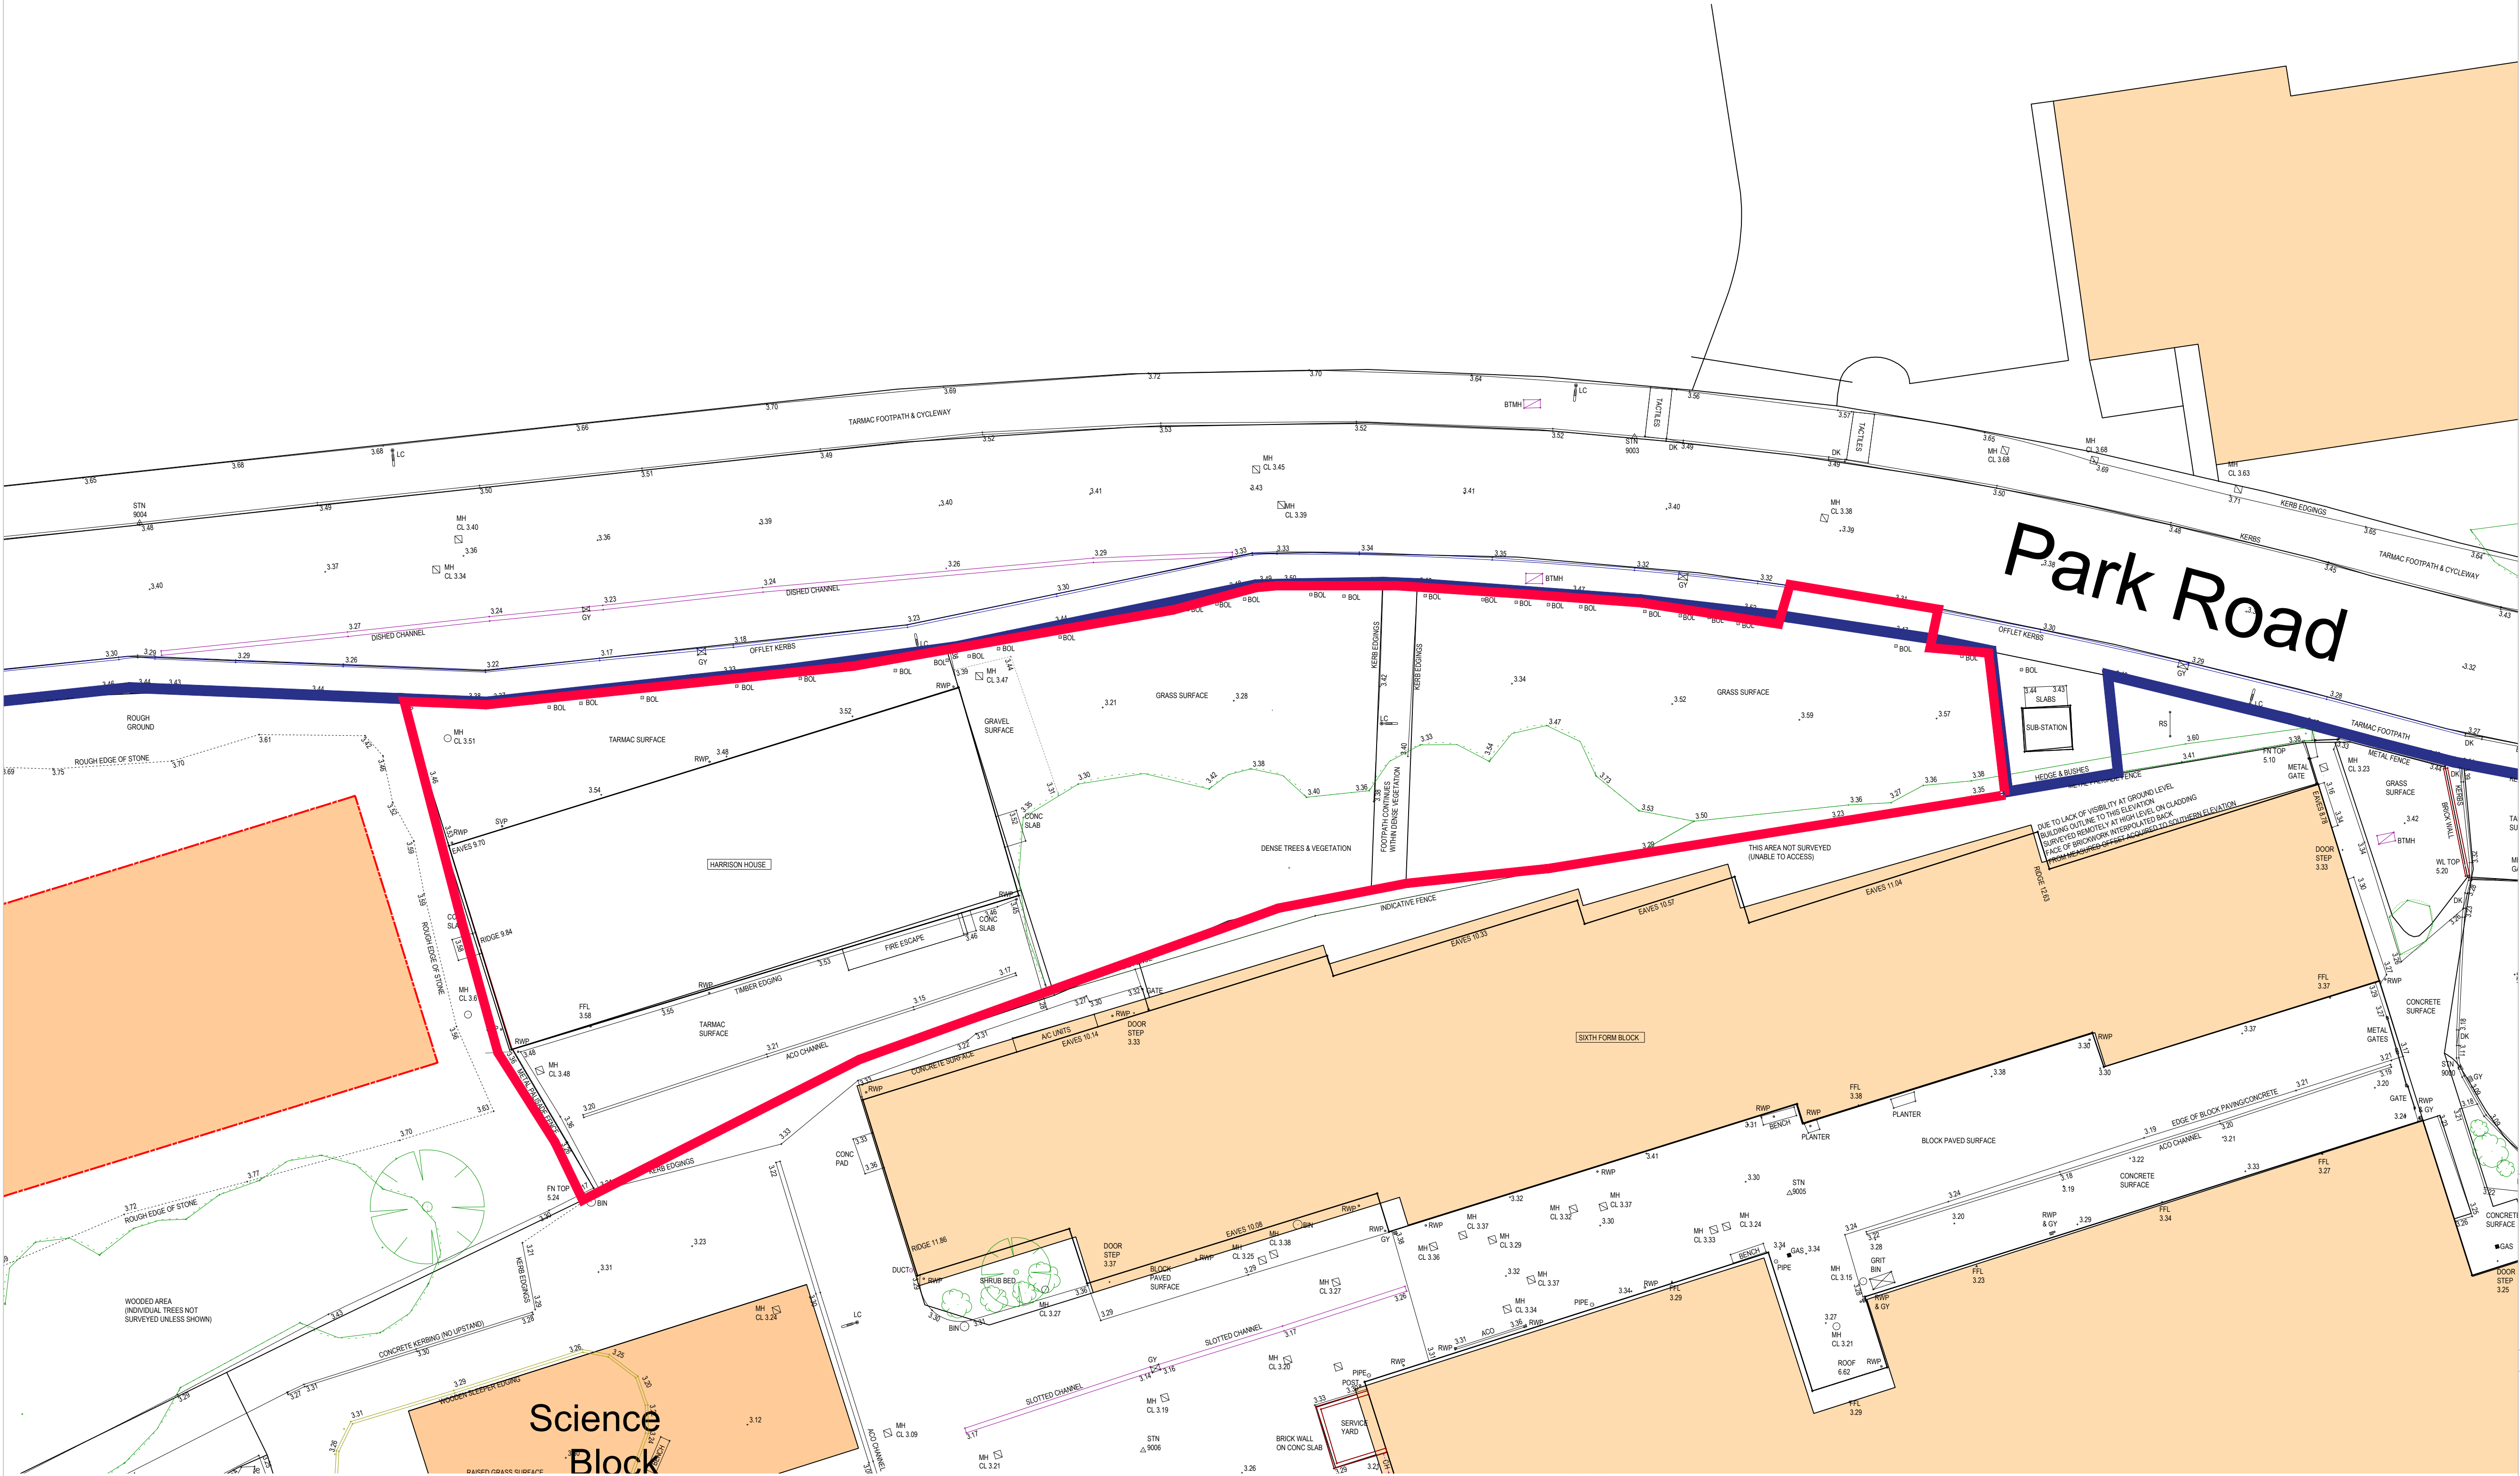

Notes:



Copyright: All rights reserved. This drawing must not be reproduced without permission from AA Projects Ltd. Do not scale off this drawing. All dimensions are to be checked on site by contractor / sub contractor. Any discrepancies to be reported to AA Projects Ltd.

Rev	Date	Revision notes	By	Check

We Work
55 Colmore Row
Birmingham
B3 2AA
tel:0121 7881344

Office Locations
Birmingham, Leeds, Liverpool, London, Manchester & Oxford
www.aaprojects.co.uk

Client University Acadamy Holbeach	Drawing Title Existing Site Plan
--	--

Project Title New Building Skills Teaching Block	Drawn CRH	Date Nov/22
	Checked	Date Nov/22

DWG No.	20766-001	Scale	1:200	Revision	
---------	-----------	-------	-------	----------	--