


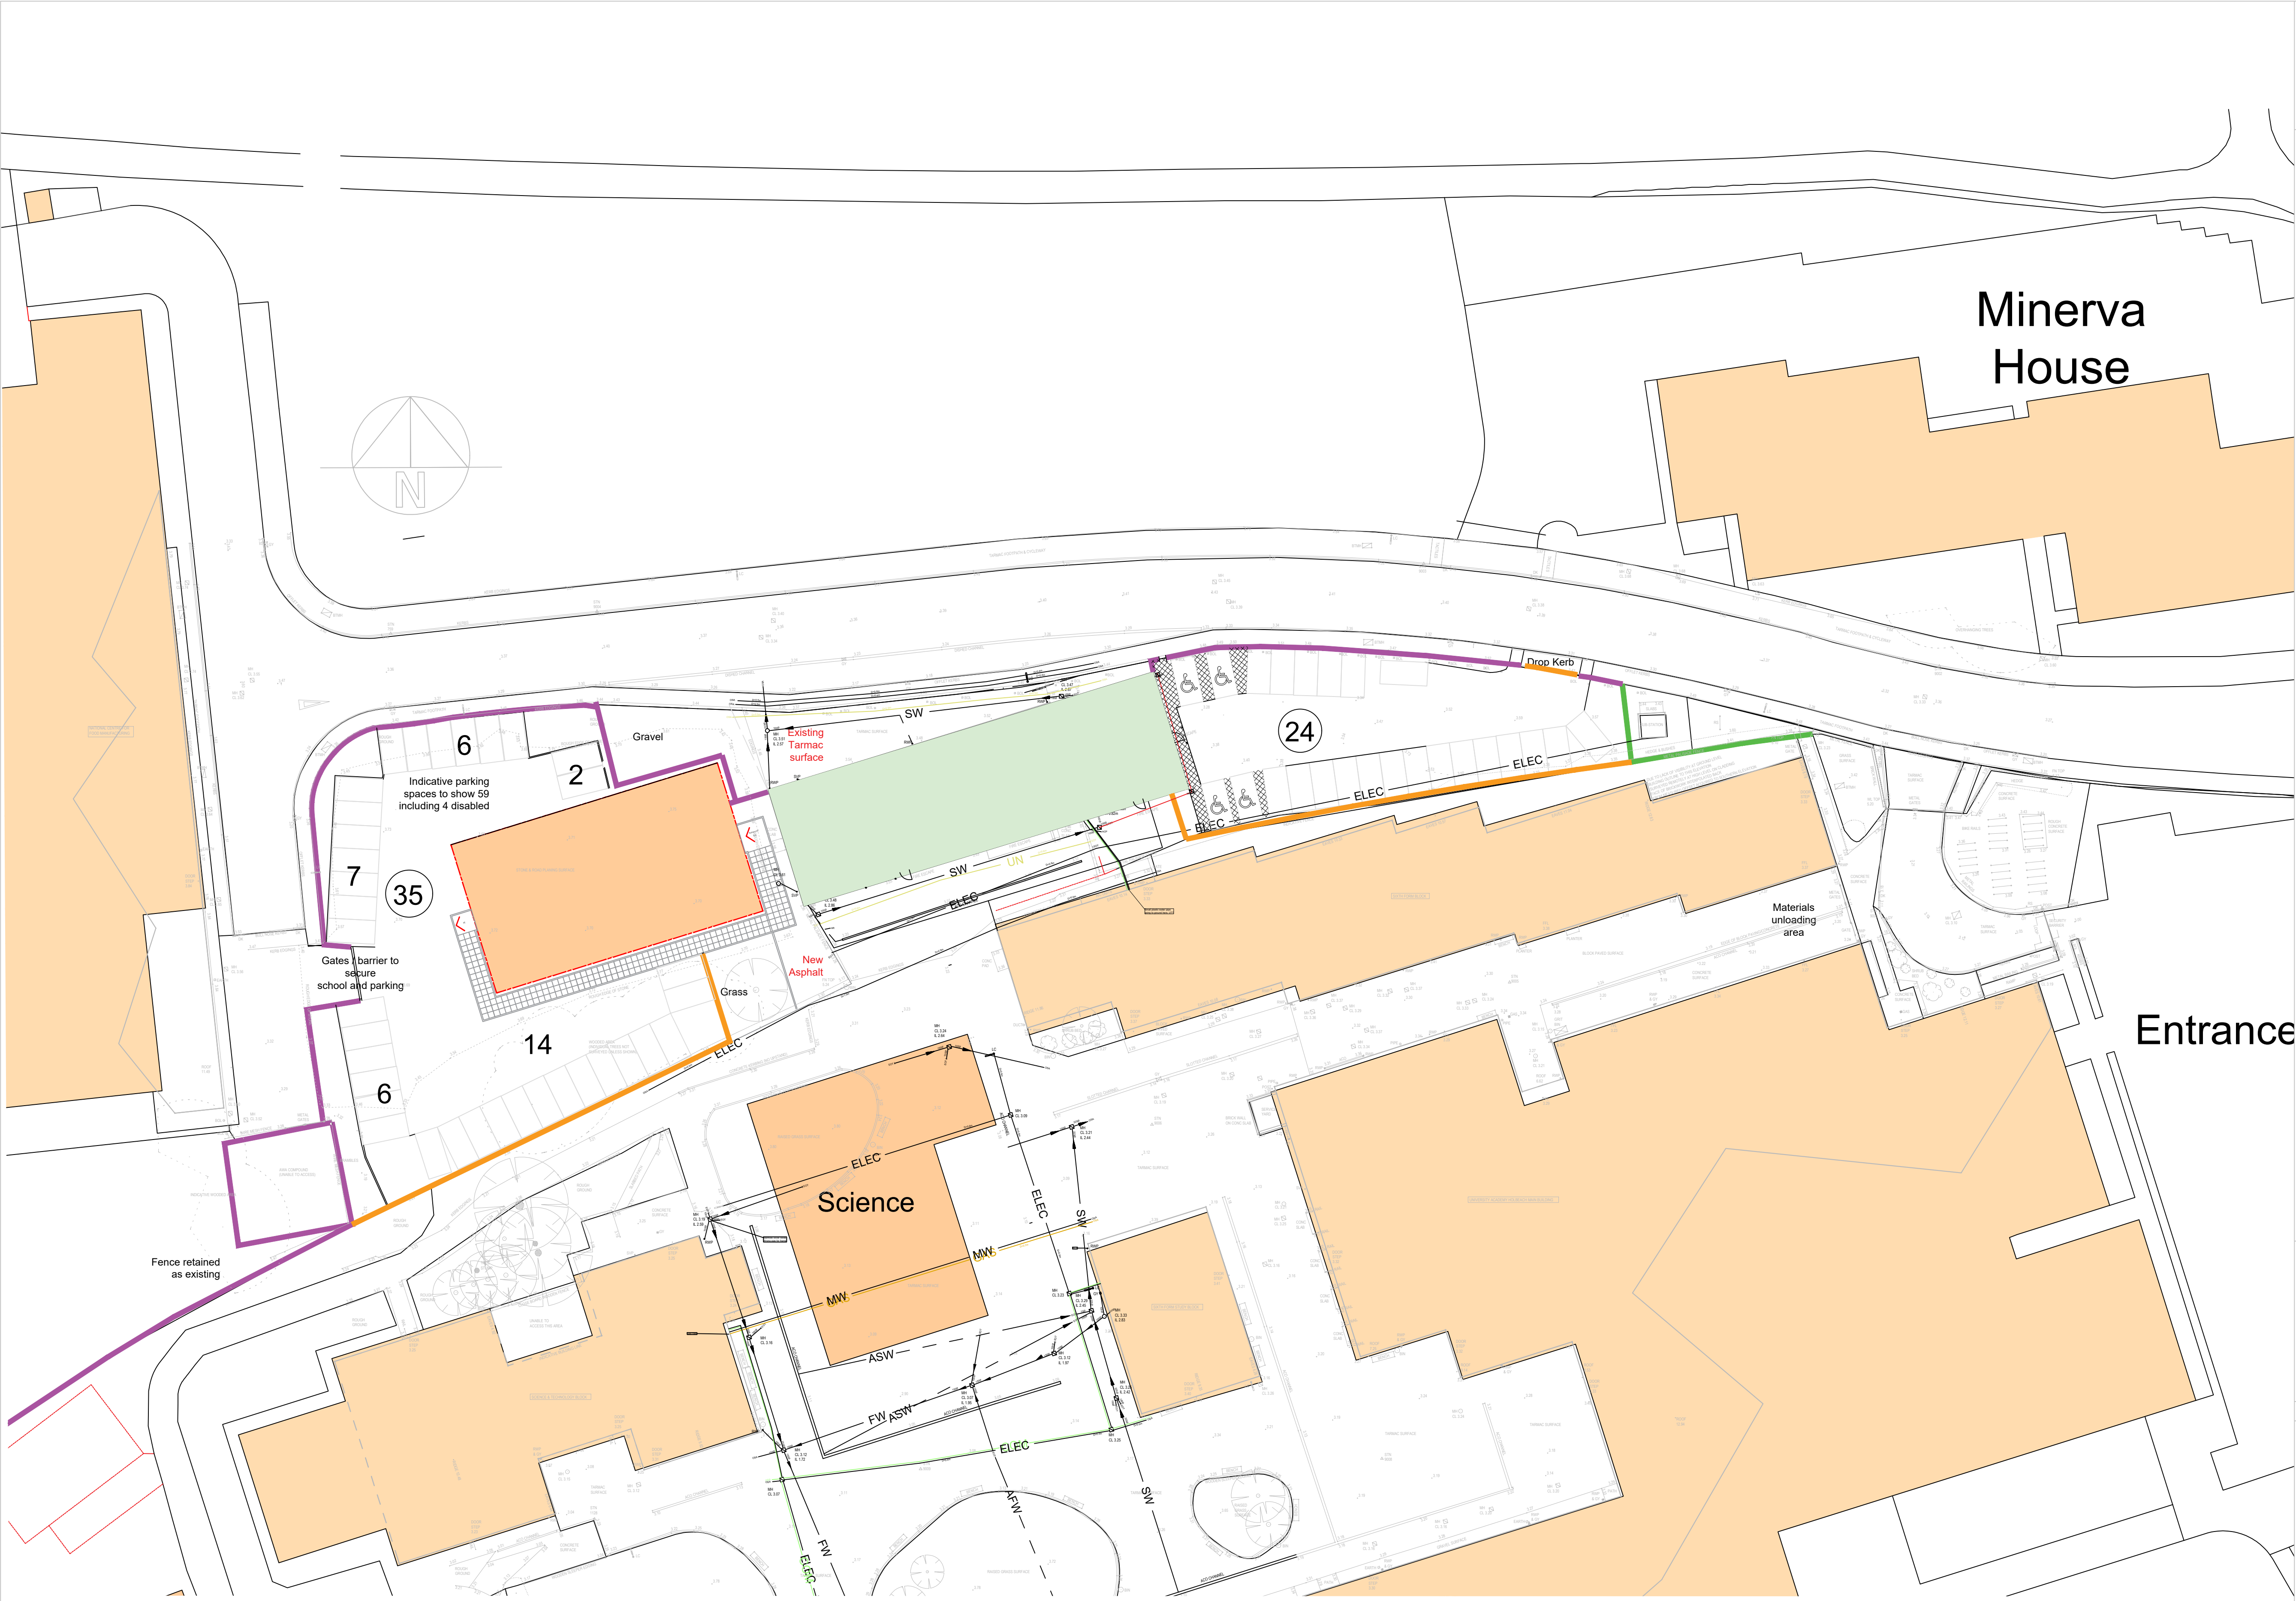



AA PROJECTS

Notes:

Copyright: All rights reserved. This drawing must not be reproduced without permission from AA Projects Ltd. Do not scale off this drawing. All dimensions are to be checked on site by contractor / sub contractor. Any discrepancies to be reported to AA Projects Ltd.


Rev	Date	Revision notes	By	Check



AA PROJECTS

We Work
55 Colmore Row
Birmingham
B3 2AA
tel:0121 7881344

Office Locations
Birmingham, Leeds, Liverpool, London, Manchester & Oxford
www.aaprojects.co.uk

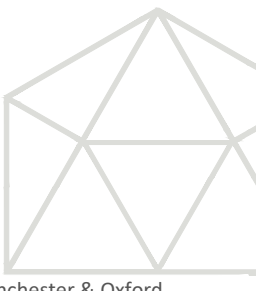

Client University Academy Holbeach	Drawing Title Proposed Site Plan and Topographical Survey
Project Title New Building Skills Teaching Block	Drawn CRH Date Nov/22
	Checked Date Nov/22

A1

DWG No.	20766-002	Scale	1:100	Revision	
---------	-----------	-------	-------	----------	--