



Rear (North) Elevation

Side (West) Elevation

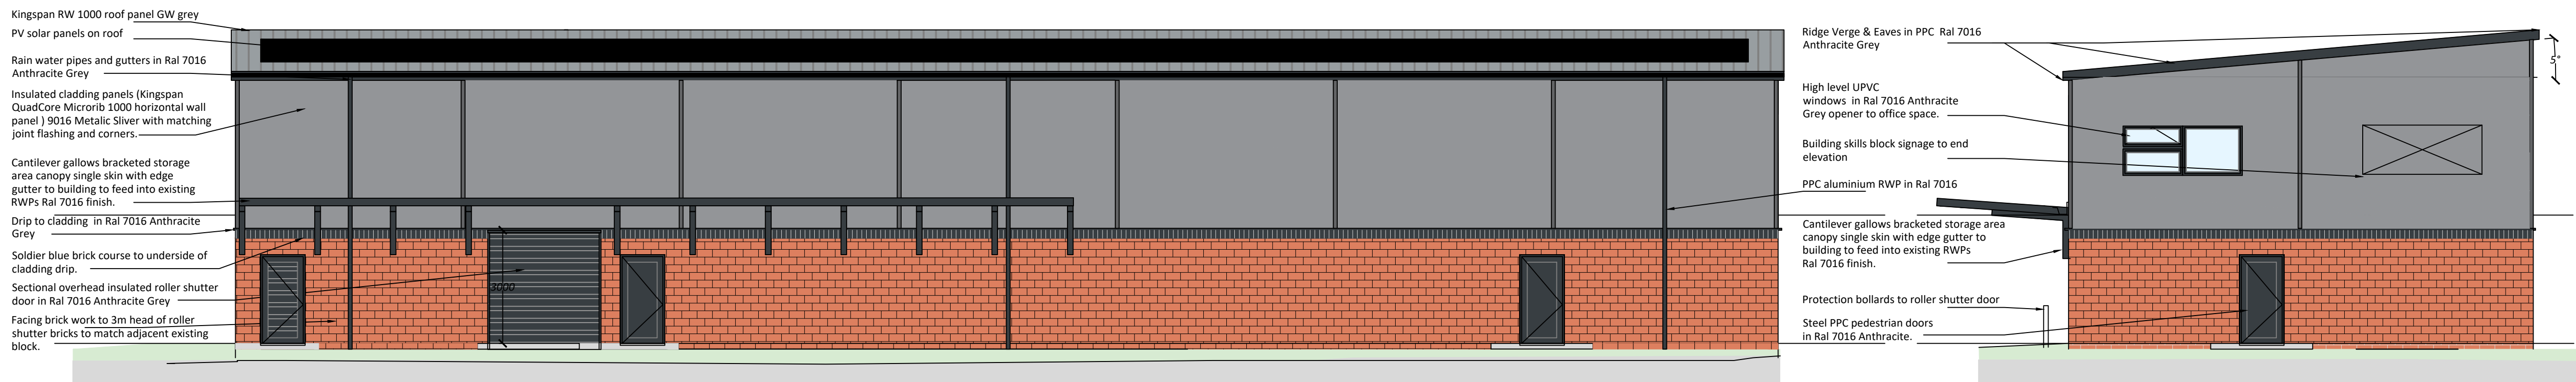

Front (South) Elevation

Side (East) Elevation

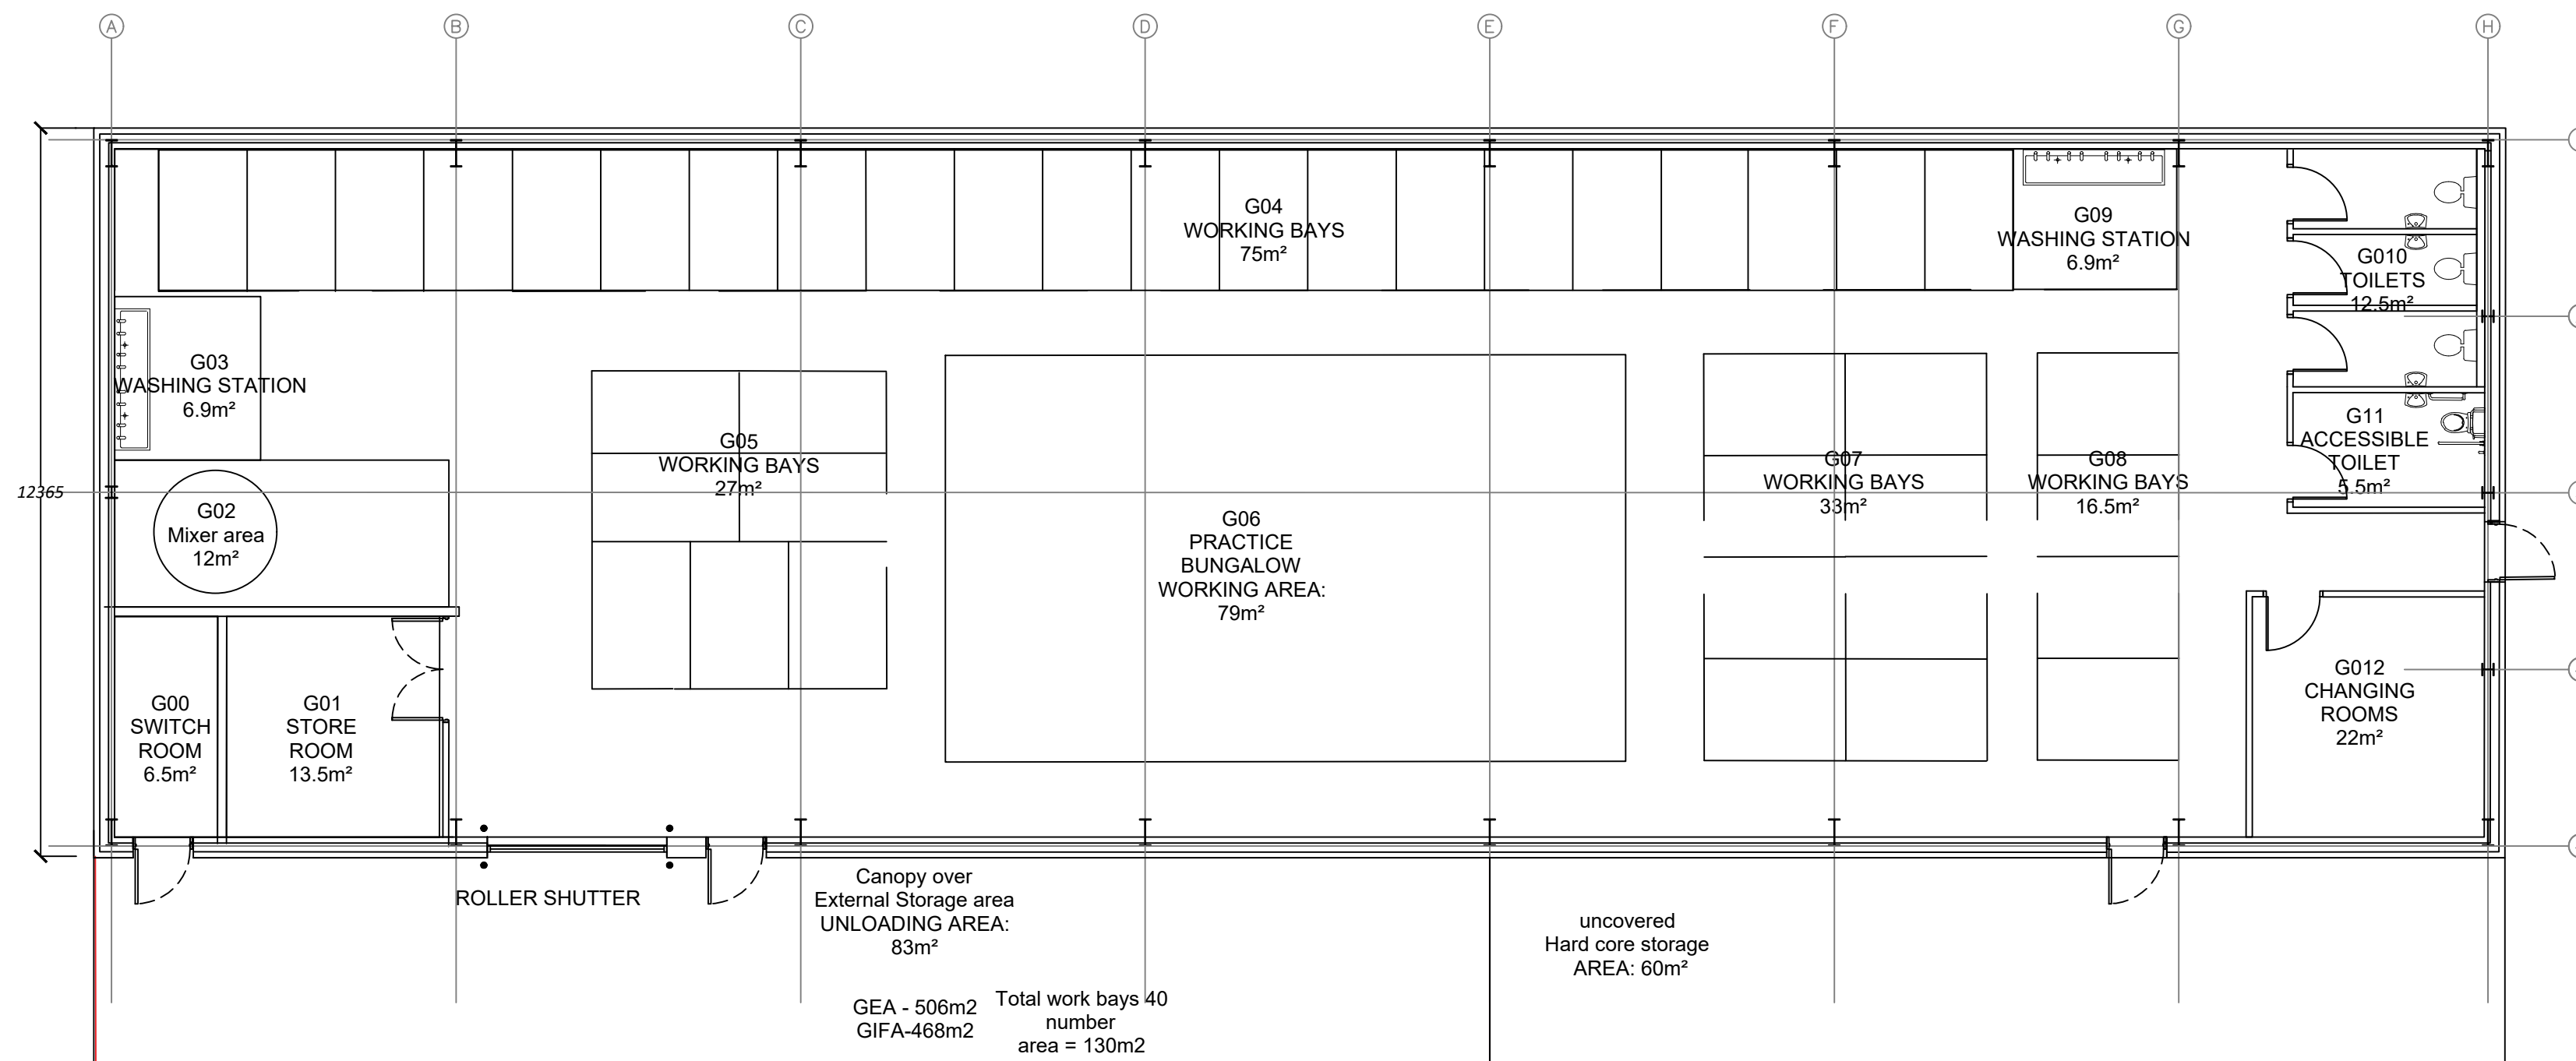

Ground Floor Plan



AA PROJECTS

Notes:

Copyright: All rights reserved. This drawing must not be reproduced without permission from AA Projects Ltd. Do not scale off this drawing. All dimensions are to be checked on site by contractor / sub contractor. Any discrepancies to be reported to AA Projects Ltd.

Rev	Date	Revision notes	By	Check



AA PROJECTS

55 Calmore Row
Birmingham
B3 2AA
tel:0121 7881344

Office Locations
Birmingham, Leeds, Liverpool, London, Manchester & Oxford
www.aaprojects.co.uk

Client University Academy Holbeach	Drawing Title Proposed GA Plan & Elevations		
Project Title New Building Skills Teaching Block	Drawn CRH	Date Nov/22	Date Nov/22
	Checked	Date	
DWG No. 20766-004	Scale 1:100	Revision	