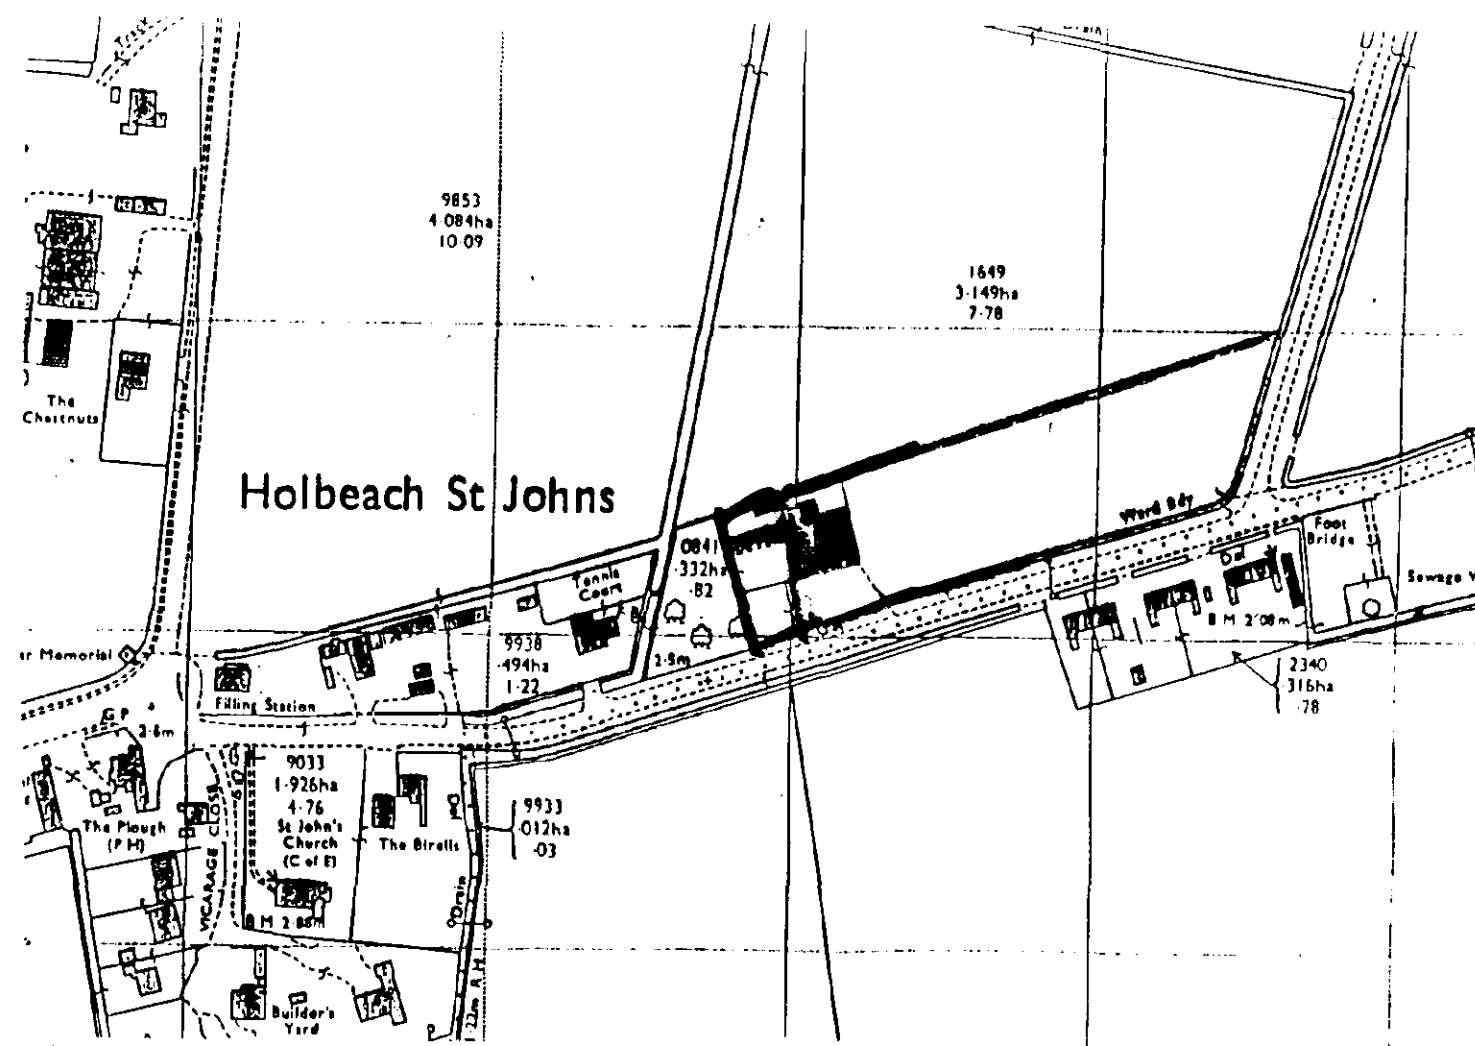



FRONT ELEVATION

SIDE ELEVATION

REAR ELEVATION

SIDE ELEVATION

All planting, seeding or turving comprised in the approved details of landscaping shall be carried out in the first planting and seeding seasons following the occupation of the buildings or the completion of the development, whichever is the sooner; and any trees or plants which within a period of 5 years from the completion of the development die, are removed or become seriously damaged or diseased, shall be replaced in the next planting season with others of similar size and species, unless the Local Planning Authority gives written consent to any variation.

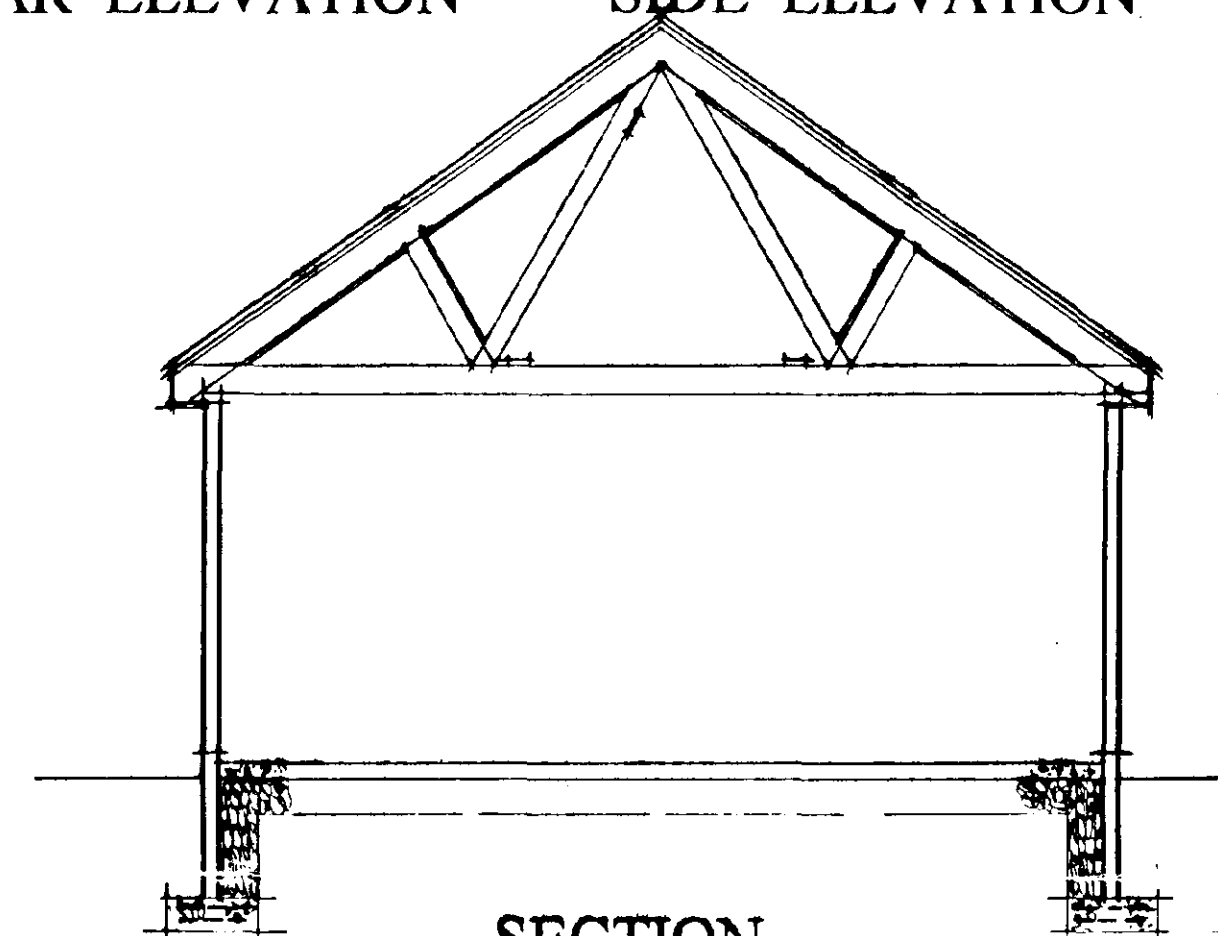


SECTION

LOCATION PLAN 1:2500

NEW HAWTHORN HEDGE


TREE SCHEDULE	
REF	TREE TYPE
A	FLOWERING CHERRY
B	APPLE
C	PEAR

NEW SIDE BOUNDARY FENCES TO BE CLOSE BOARDED 1800mm HIGH FROM FRONT OF BUNGALOW TO REAR BOUNDARY REMAINING TO BE 0.900m HIGH TO FRONT BOUNDARY

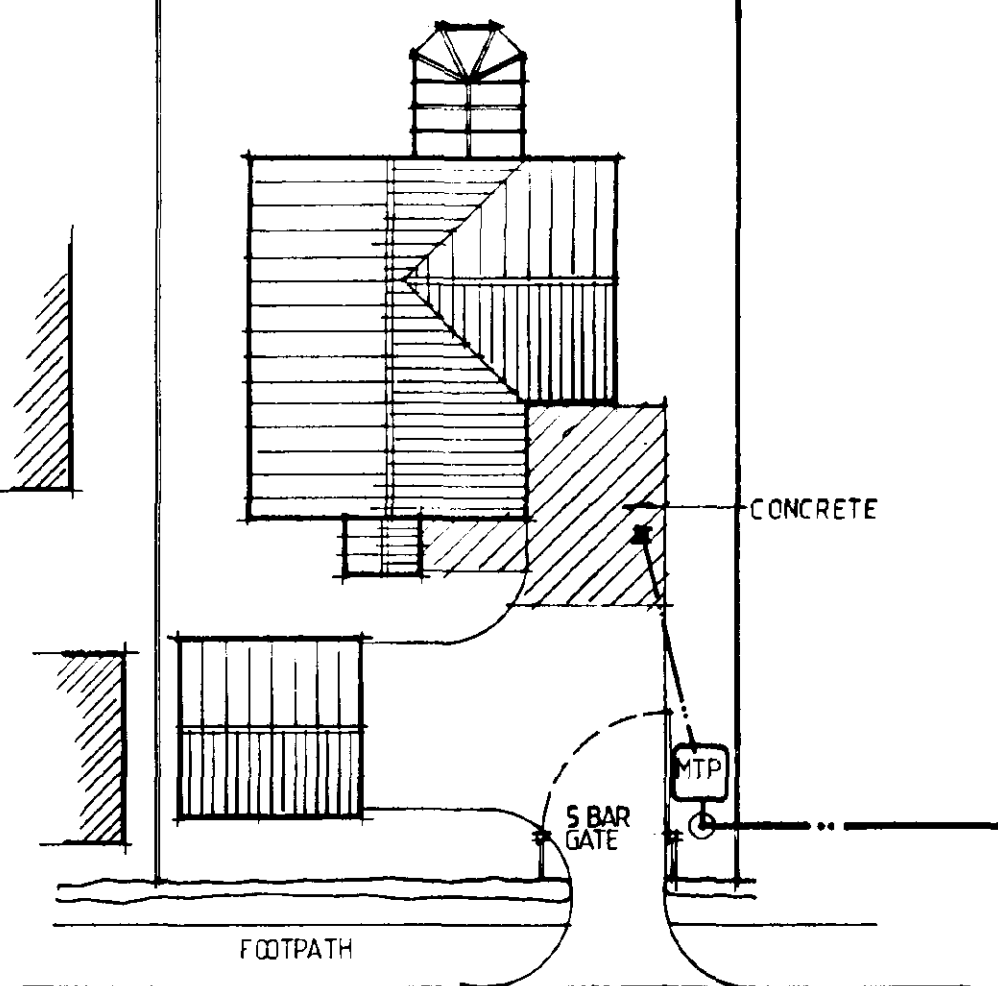

JOYS BANK

SITE PLAN 1:250

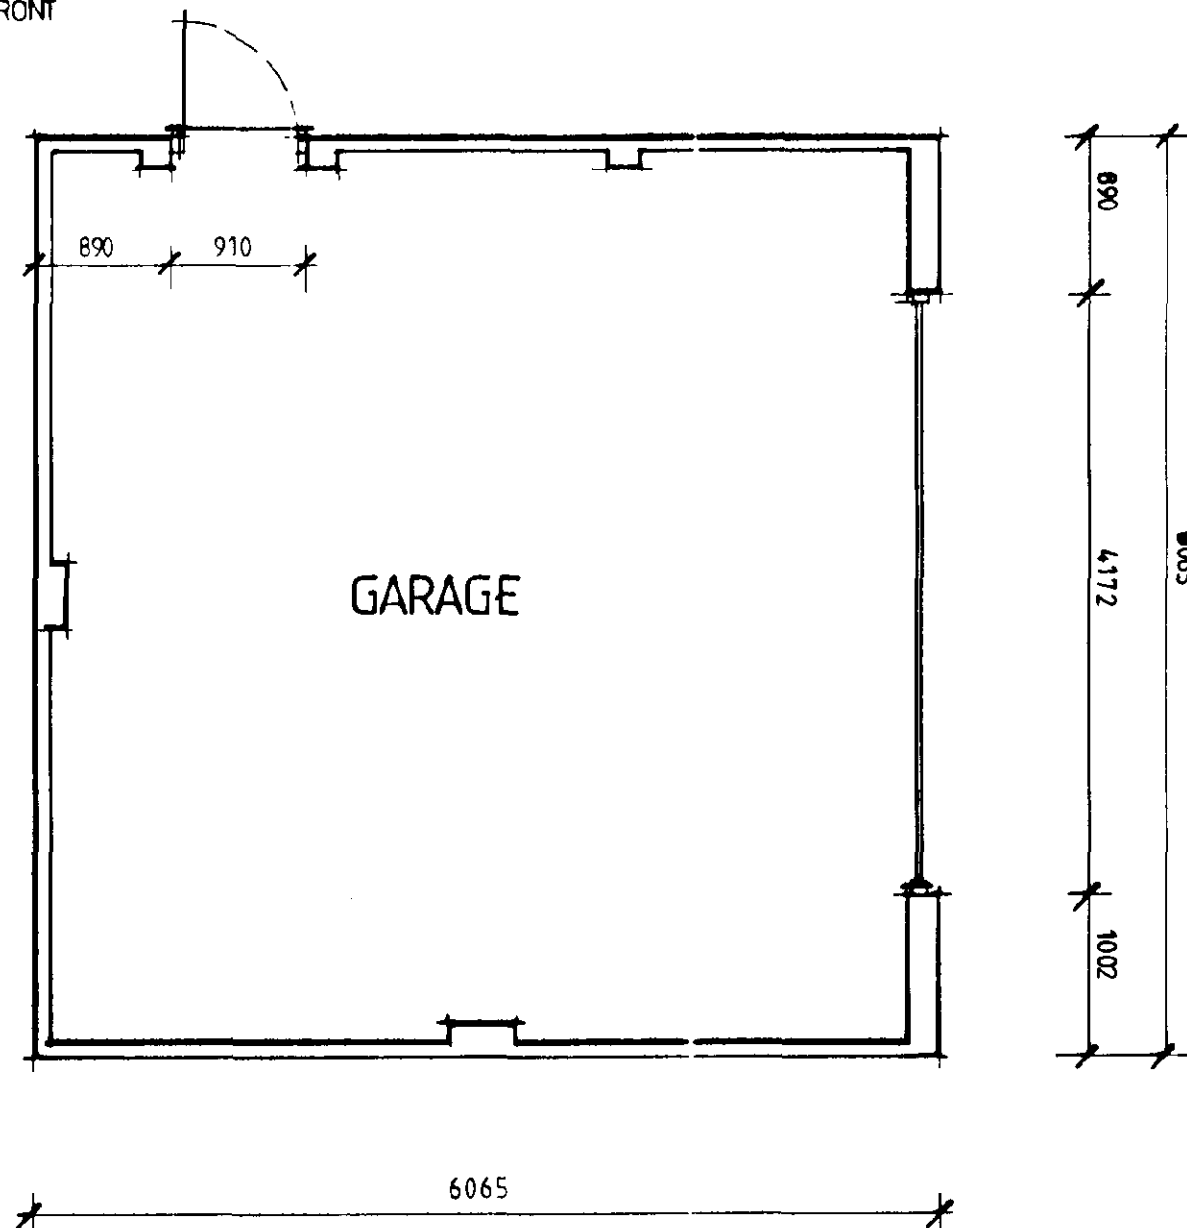

FLOOR PLAN

DO NOT SCALE FROM THIS DRAWING
COPYRIGHT: THIS DRAWING MUST NOT BE ISSUED, LOANED OR COPIED
WITHOUT THE CONSENT OF PETER HUMPHREY ASSOCIATES

Peter Humphrey Associates ARCHITECTURAL DESIGN AND BUILDING		
PROJECT Proposed Bungalow & Garage Plot 1 Joys Bank Holbeach St Johns		
CLIENT Kempston Homes		
DATE Sept 2001	SCALE 1:50 1:100	JOB NO. 2365/2
DATE REVISED	DETAILS	

DO NOT SCALE FROM THIS DRAWING
COPYRIGHT: THIS DRAWING MUST NOT BE ISSUED, LOANED OR COPIED
WITHOUT THE CONSENT OF PETER HUMPHREY ASSOCIATES

Peter Humphrey Associates ARCHITECTURAL DESIGN AND BUILDING	
TELEPHONE 01945 488 988	
30 OLD MARKET, WYDECH, CAMBS, PE15 1NB	
E-MAIL: ENQUIRIES@PHARCHITECTURAL.CO.UK	

