


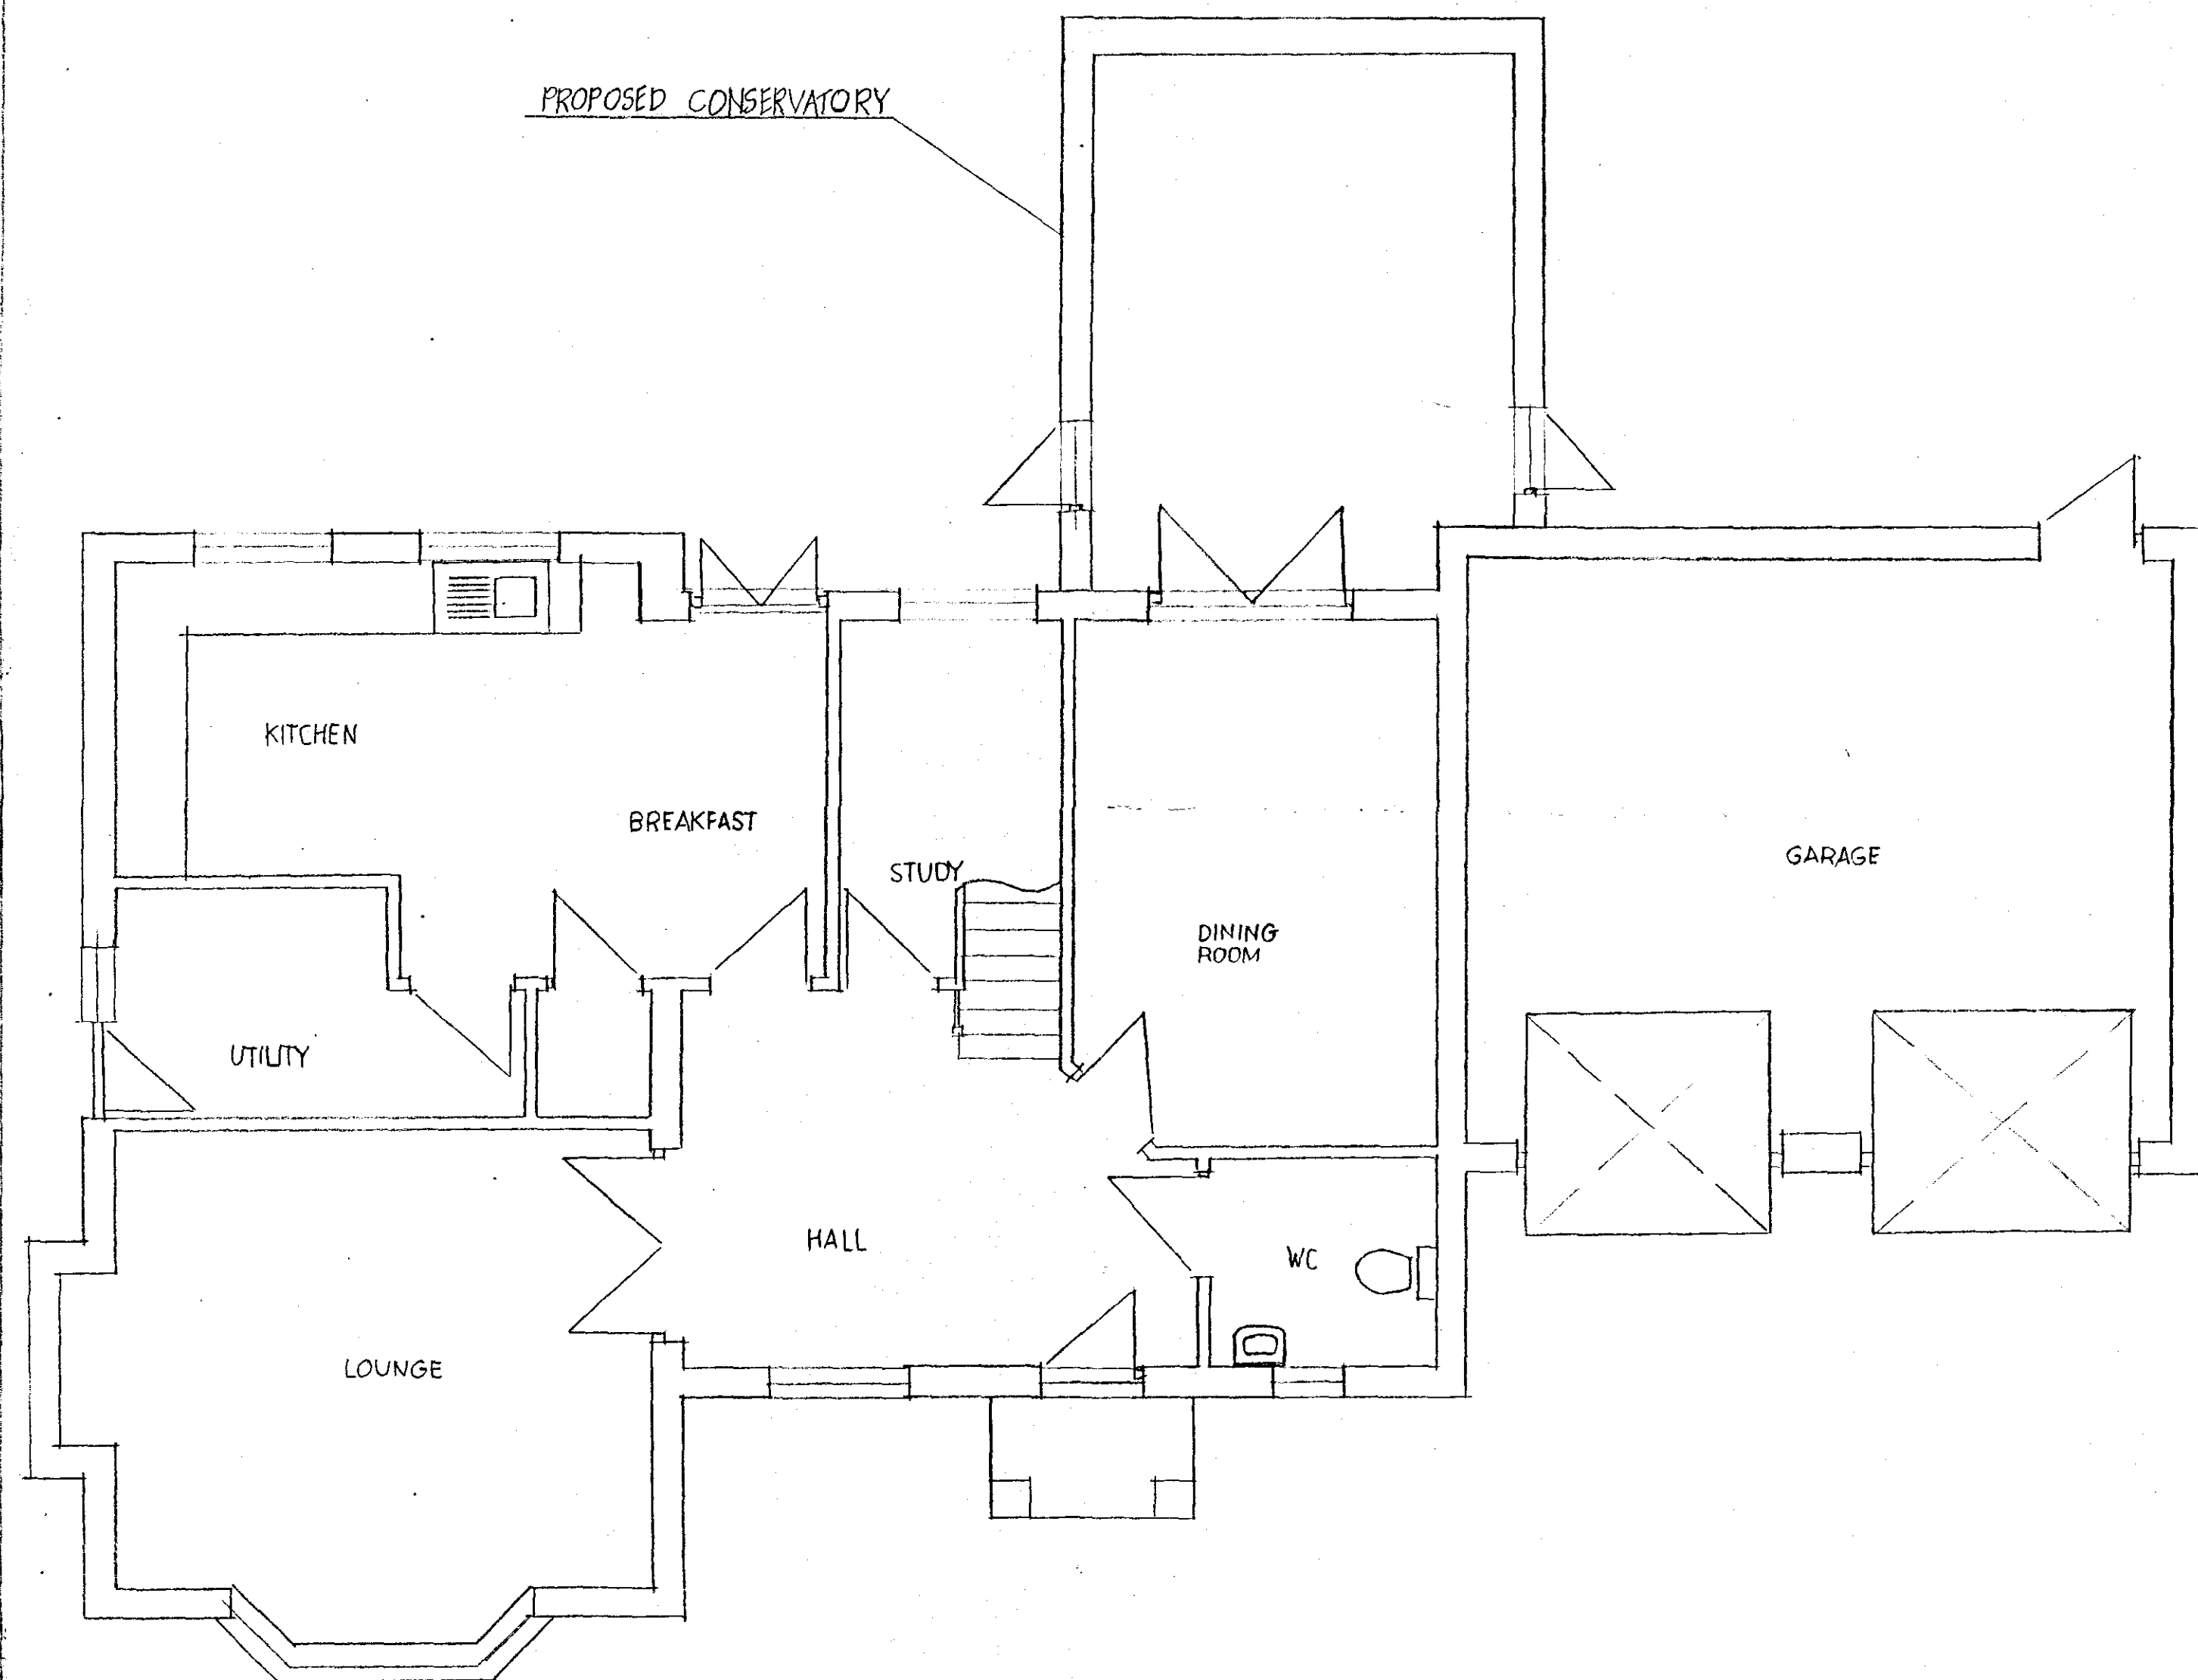


GROUND FLOOR PLAN

EXISTING 1 : 50




FRONT

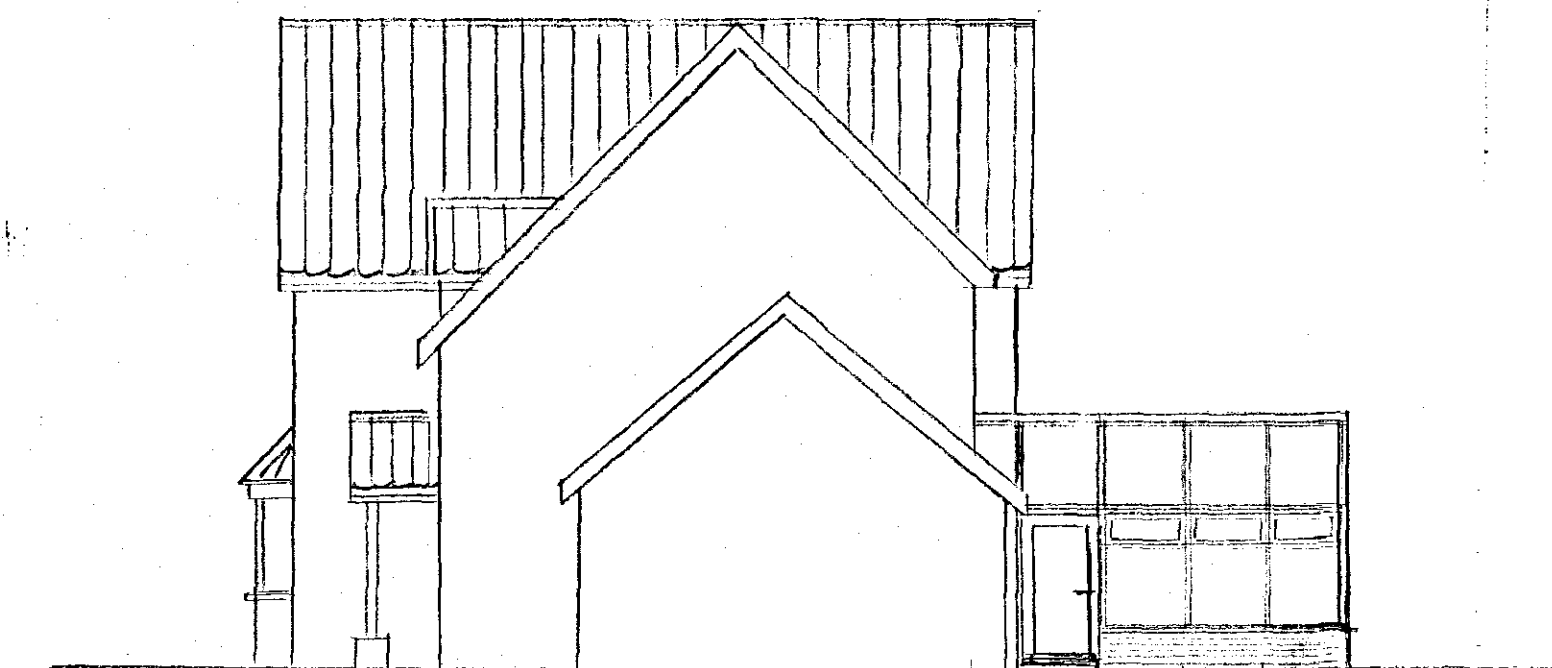

SIDE



REAR

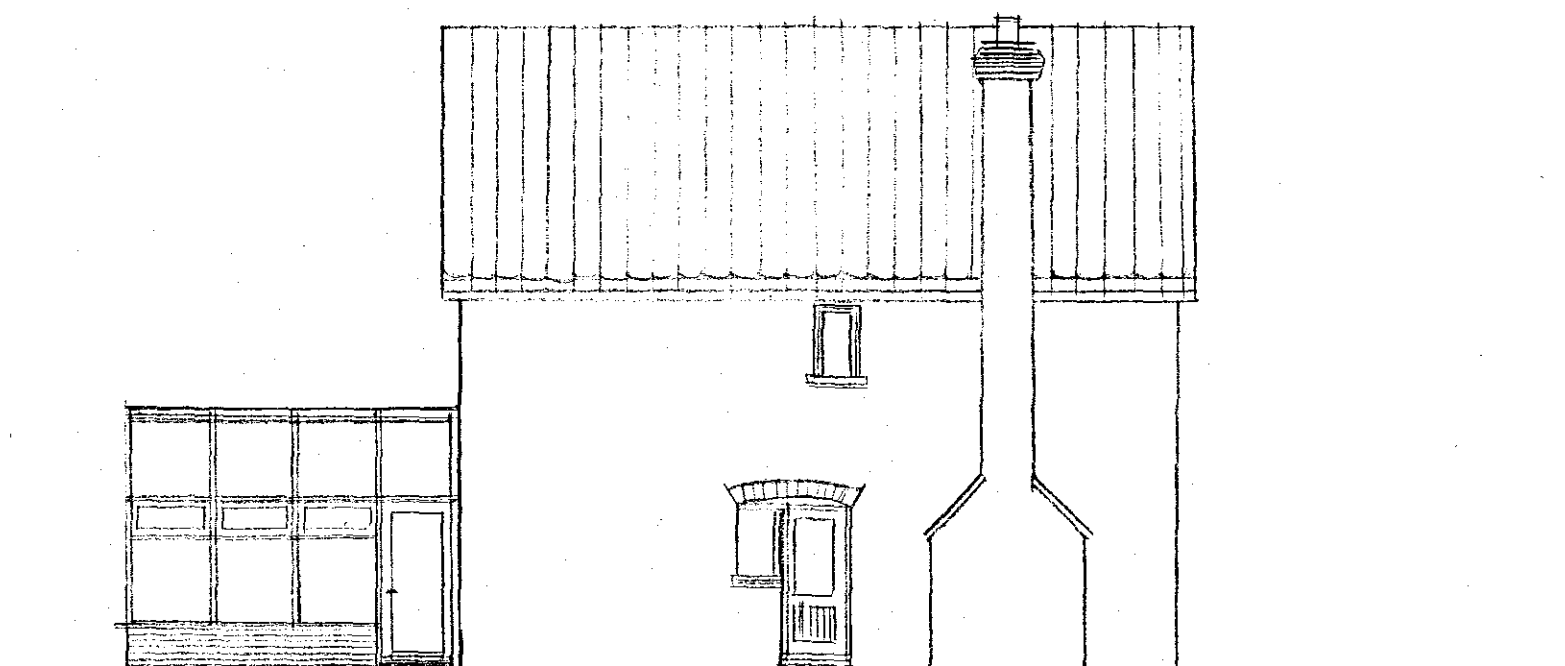

SIDE

1 : 100

**DETERMINED
PLAN**

SHDC
Planning & Development
- 3 SEP 2007
Ref: 1191107

PROJECT:
PROPOSED CONSERVATORY

CLIENT:
MR & MRS D. STACEY

SCALES:
1/50 1/100

DATE:
AUG 2007

DRAWING No:
001

REVISIONS