

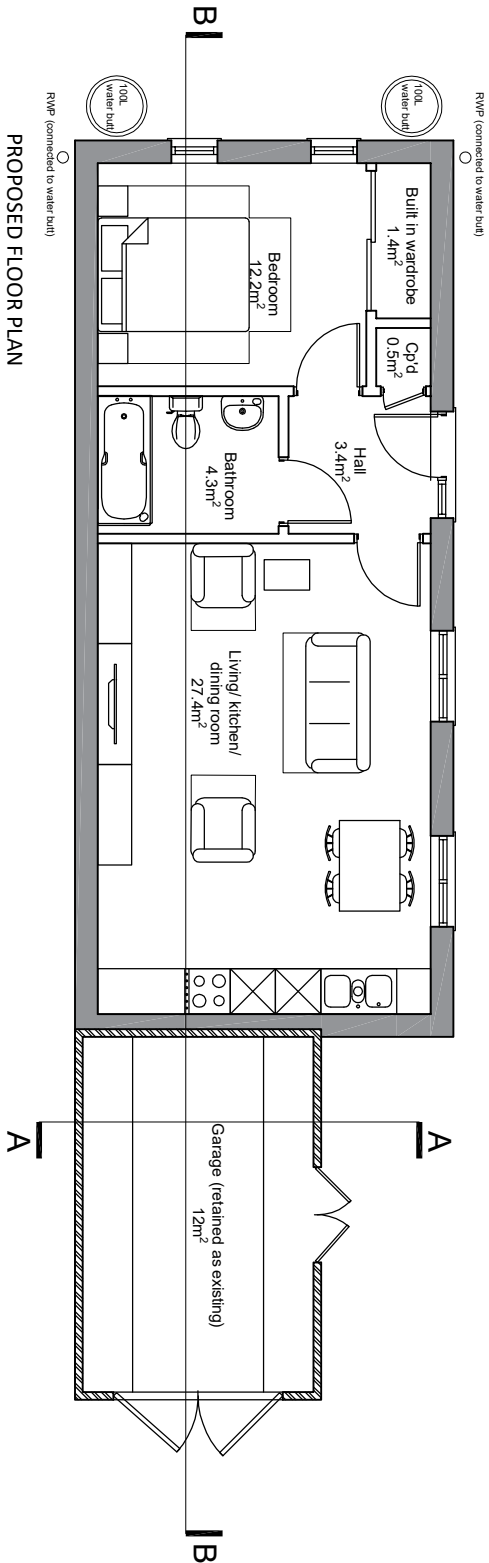


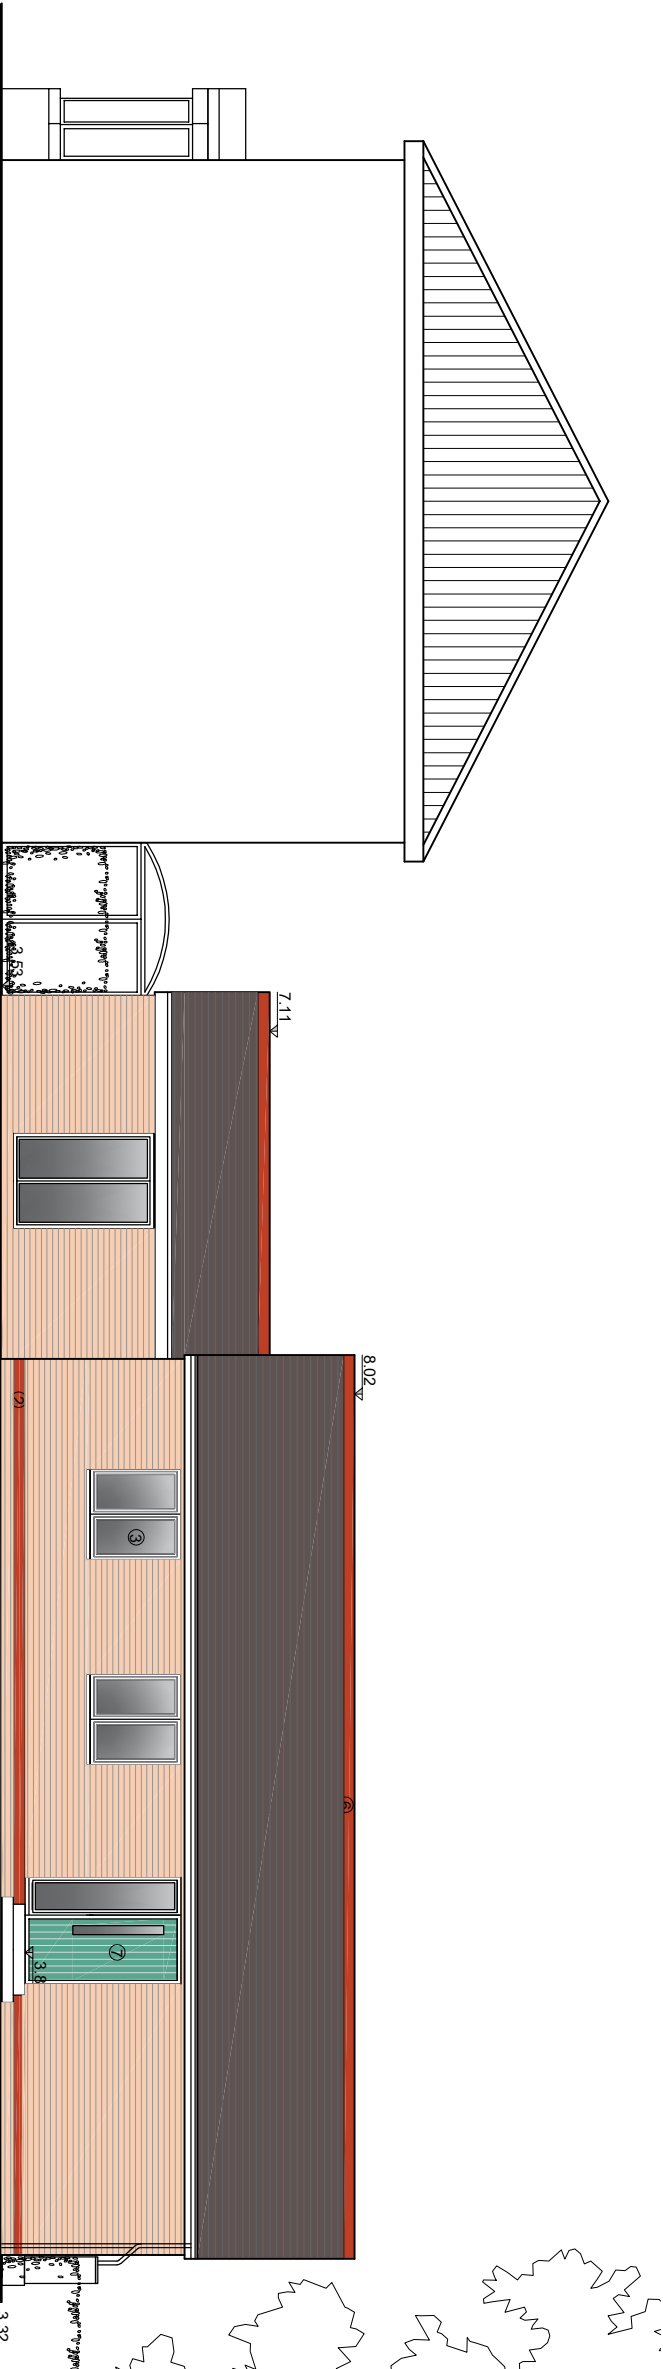


PROPOSED FLOOR PLAN

TOTAL GIA = 49.5m²

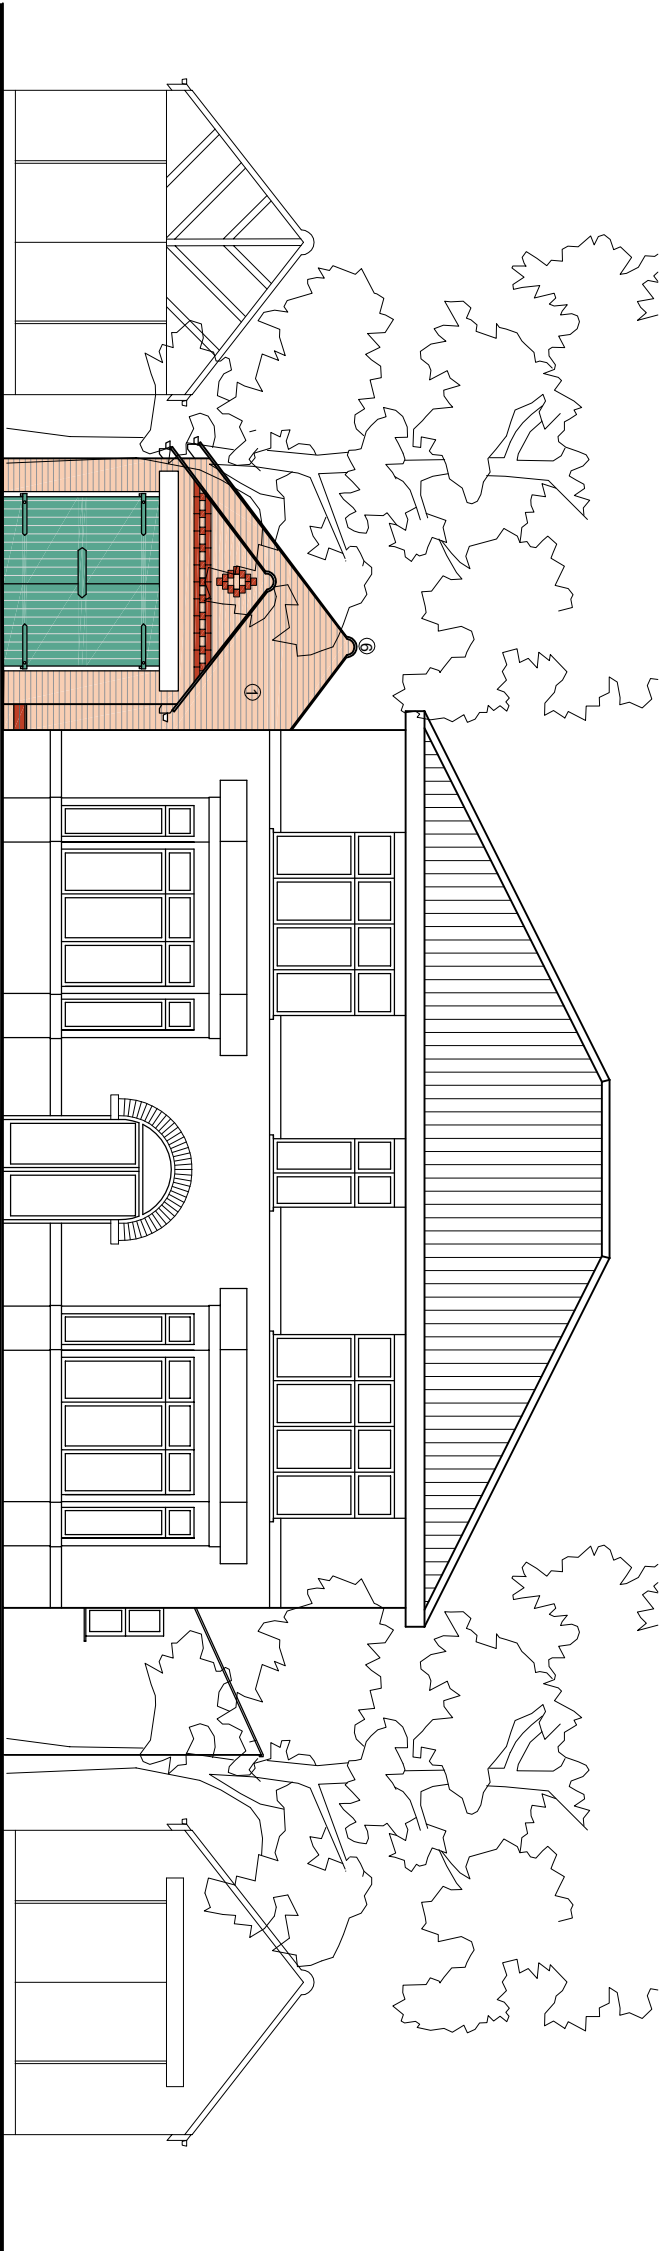

PROPOSED EAST ELEVATION - SIDE

 

Contact

Web: www.consultconstruct.co.uk
Email: info@consultconstruct.co.uk
Office: 01227 767770
Mobile: 07855 548979 & 07764497586



Regulated by the Royal Institute of Chartered Surveyors

The Copyright of this drawing remains with Consult Construct and is not to be reproduced without written approval. Dimensions are not to be scaled from this drawing. The Contractor is to check all dimensions on site and report any discrepancies to the Contract Administrator. This drawing is to be read in conjunction with all other standard documentation.

Revisions

1. Facing brick to match existing garage
2. Red brick plinth
3. White uPVC windows
4. Reconstituted slate tiles to match existing roof
5. uPVC fascia and gutters
6. Half round ridge tiles
7. Solid timber entrance door to match existing garage door



Consult Construct
PROPERTY CONSULTANTS AND CONTRACTORS

Project:
Garage conversion
54 Spalding Road
Holbeach PE12 7HG

Client:
Care Management Group (CMG)

Drawing title:
Proposed drawings

Project no.:	Drawing no.:	Rev.:	Scale:	Date:
19.1119	04	-	1:100 @ A3	December 2019