



SITE LOCATION PLAN
Scale 1:1250

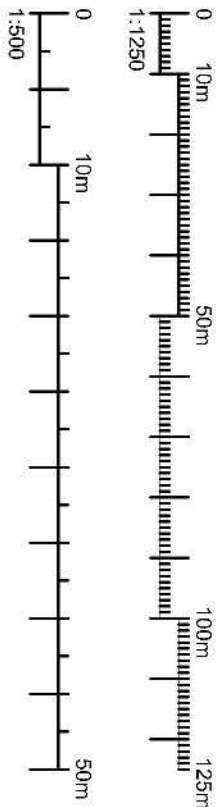

EXISTING SITE PLAN
Scale 1:500

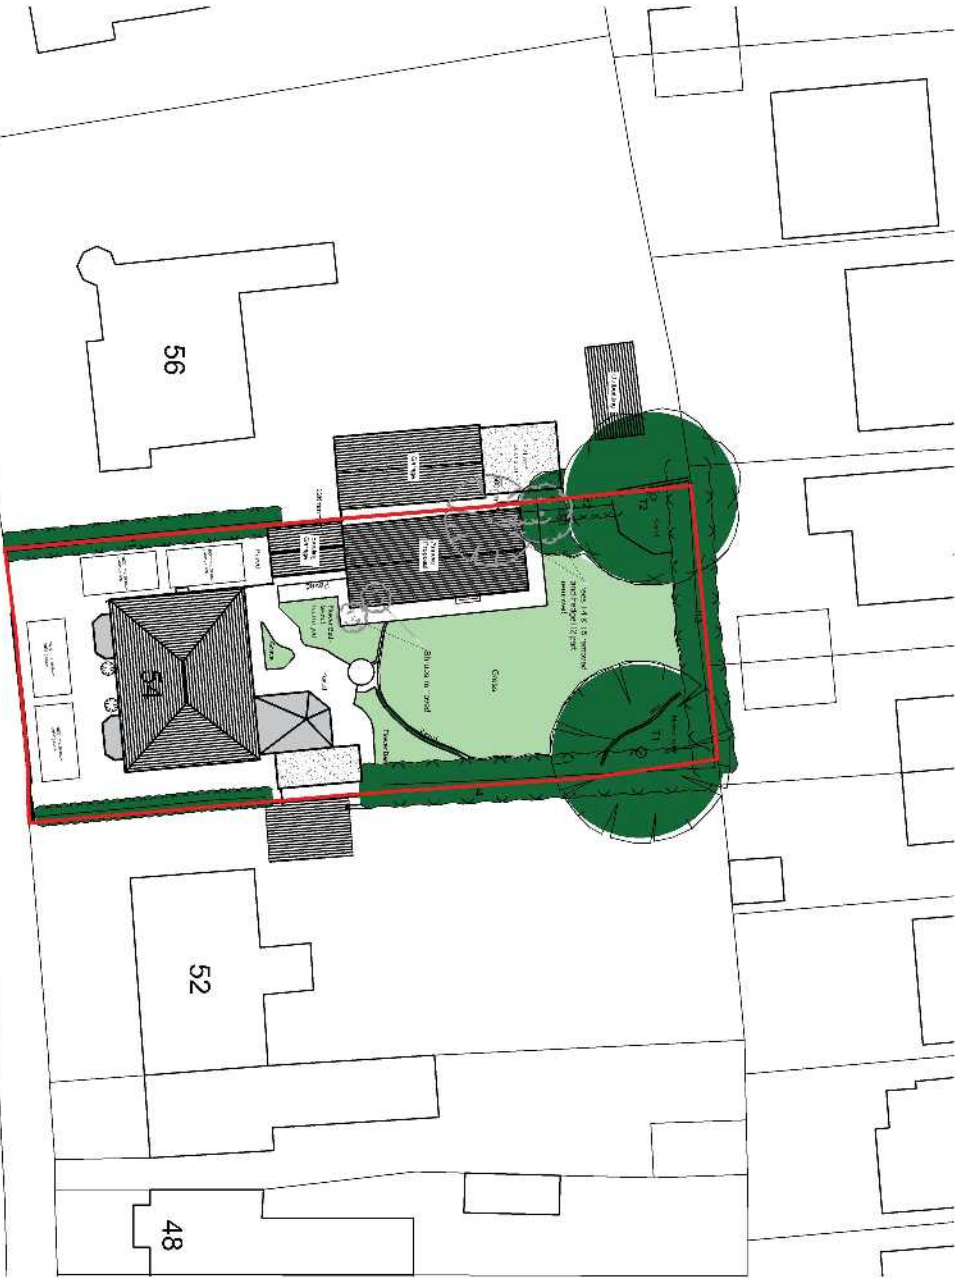

PROPOSED SITE PLAN
Scale 1:500

Contact
Web: www.consultconstruct.co.uk
Email: info@consultconstruct.co.uk
Office: 01227 767770
Mobile: 07855 548979 & 07764497586
Regulated by the Royal Institute of Chartered Surveyors 

The Copyright of this drawing remains with Consult Construct and is not to be reproduced without written approval. Dimensions are not to be scaled from this drawing. The Contractor is to check all dimensions on site and report any discrepancies to the Contract Administrator. This drawing is to be read in conjunction with all other standard documentation.

Revisions

Rev A: amendments to drawings following additional survey on site boundary with No. 56 Spalding Road.



Consult Construct
PROPERTY CONSULTANTS AND CONTRACTORS

Project: Annex Proposal (attached to existing garage)
54 Spalding Road
Holebeach PE12 7HG

Client: Achieve Together

Drawing title: Site Location Layout & Existing and Proposed Site Plans

Project no.	Drawing no.	Rev.	Scale	Date
19.1119	01	A	As noted @ A3	April 2020