


Scale 1:200

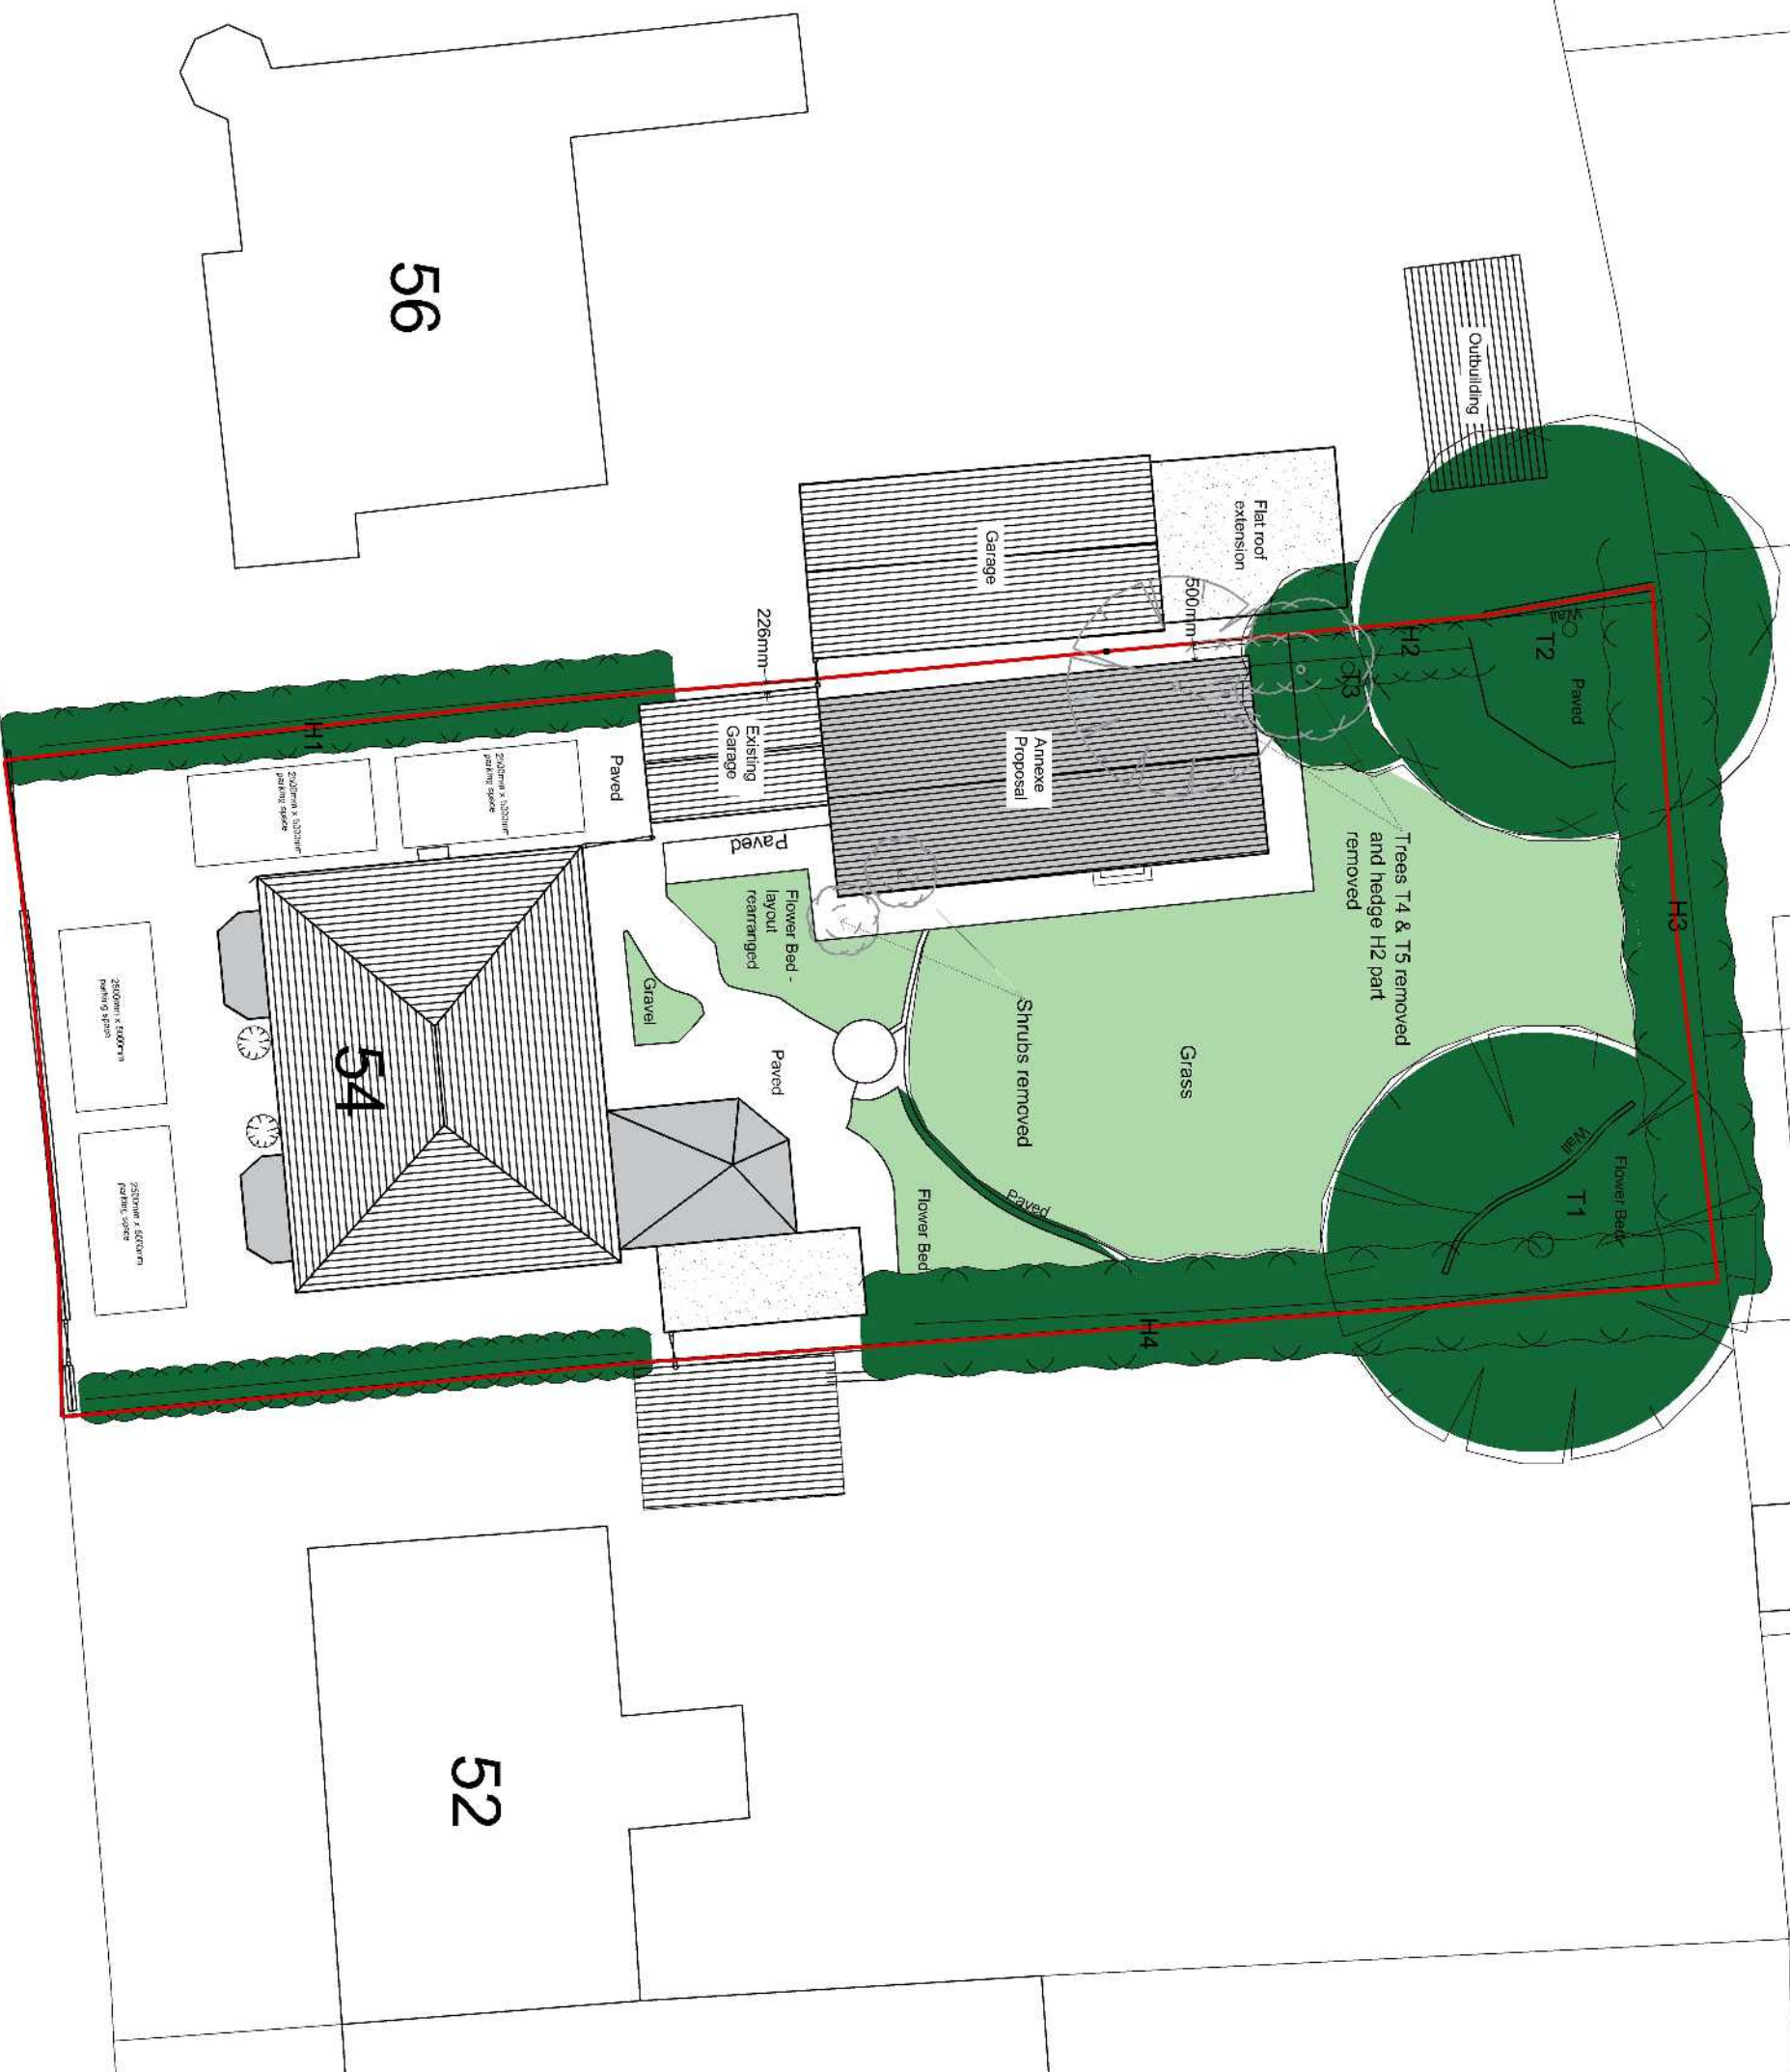

Web: www.consultconstruct.co.uk

Email: info@consultconstruct.co.uk

Office: 01227 767770
Mobile: 07855 548979 & 07764497586

Regulated by the Royal Institute of Chartered Surveyors



The Copyright of this drawing remains with Consult Construct and is not to be reproduced without written approval. Dimensions are not to be scaled from this drawing. The Contractor is to check all dimensions on site and report any discrepancies to the Contract Administrator. This drawing is to be read in conjunction with all other standard documentation.

Revisions

Rev A: amendments to drawings following additional survey on site boundary with No. 56 Spalding Road.

NOTE:

Dimensions of garage at No. 56 are based on Ordnance Survey Maps. Dimensions of garage extension at No. 56 are approximate and based on Google Aerial View and photographic survey.

Existing landscape surrounding
annexe proposal (proposed
alterations highlighted in grey):

- T1 - 14m high Conifer tree
 - T2 - 7m high Willow tree
 - T3 - 13m high Silver Birch tree
 - T4 - 7m high Ash tree
 - T5 - 7m high unknown tree
-
- H1 - 2m high hedge
 - H2 - 1.6m high hedge (part only)
 - H3 - 3.4m high hedge
 - H4 - 2.2m high hedge



Consult Construct
PROPERTY CONSULTANTS AND CONTRACTORS

project :
Annexe Proposal (attached to existing garage)

54 Spalding Road
Holbeach PE12 7HG

Achieve Together

Proposed Site Plans

project no :	drawing no :	rev :	scale :	date :
19.1119	03	A	1:200 @ A3	April 2020