

Contact
Web: www.consultconstruct.co.uk
Email: info@consultconstruct.co.uk
Office: 01227 767770
Mobile: 07855 548979 & 07764497586
Regulated by the Royal Institute of Chartered Surveyors 


The Copyright of this drawing remains with Consult Construct and is not to be reproduced without written approval. Dimensions are not to be scaled from this drawing. The Contractor is to check all dimensions on site and report any discrepancies to the Contract Administrator. This drawing is to be read in conjunction with all other standard documentation.

Revisions

Rev A: amendments to drawings following additional survey on site boundary with No. 56 Spalding Road.



EXISTING NORTH ELEVATION - REAR

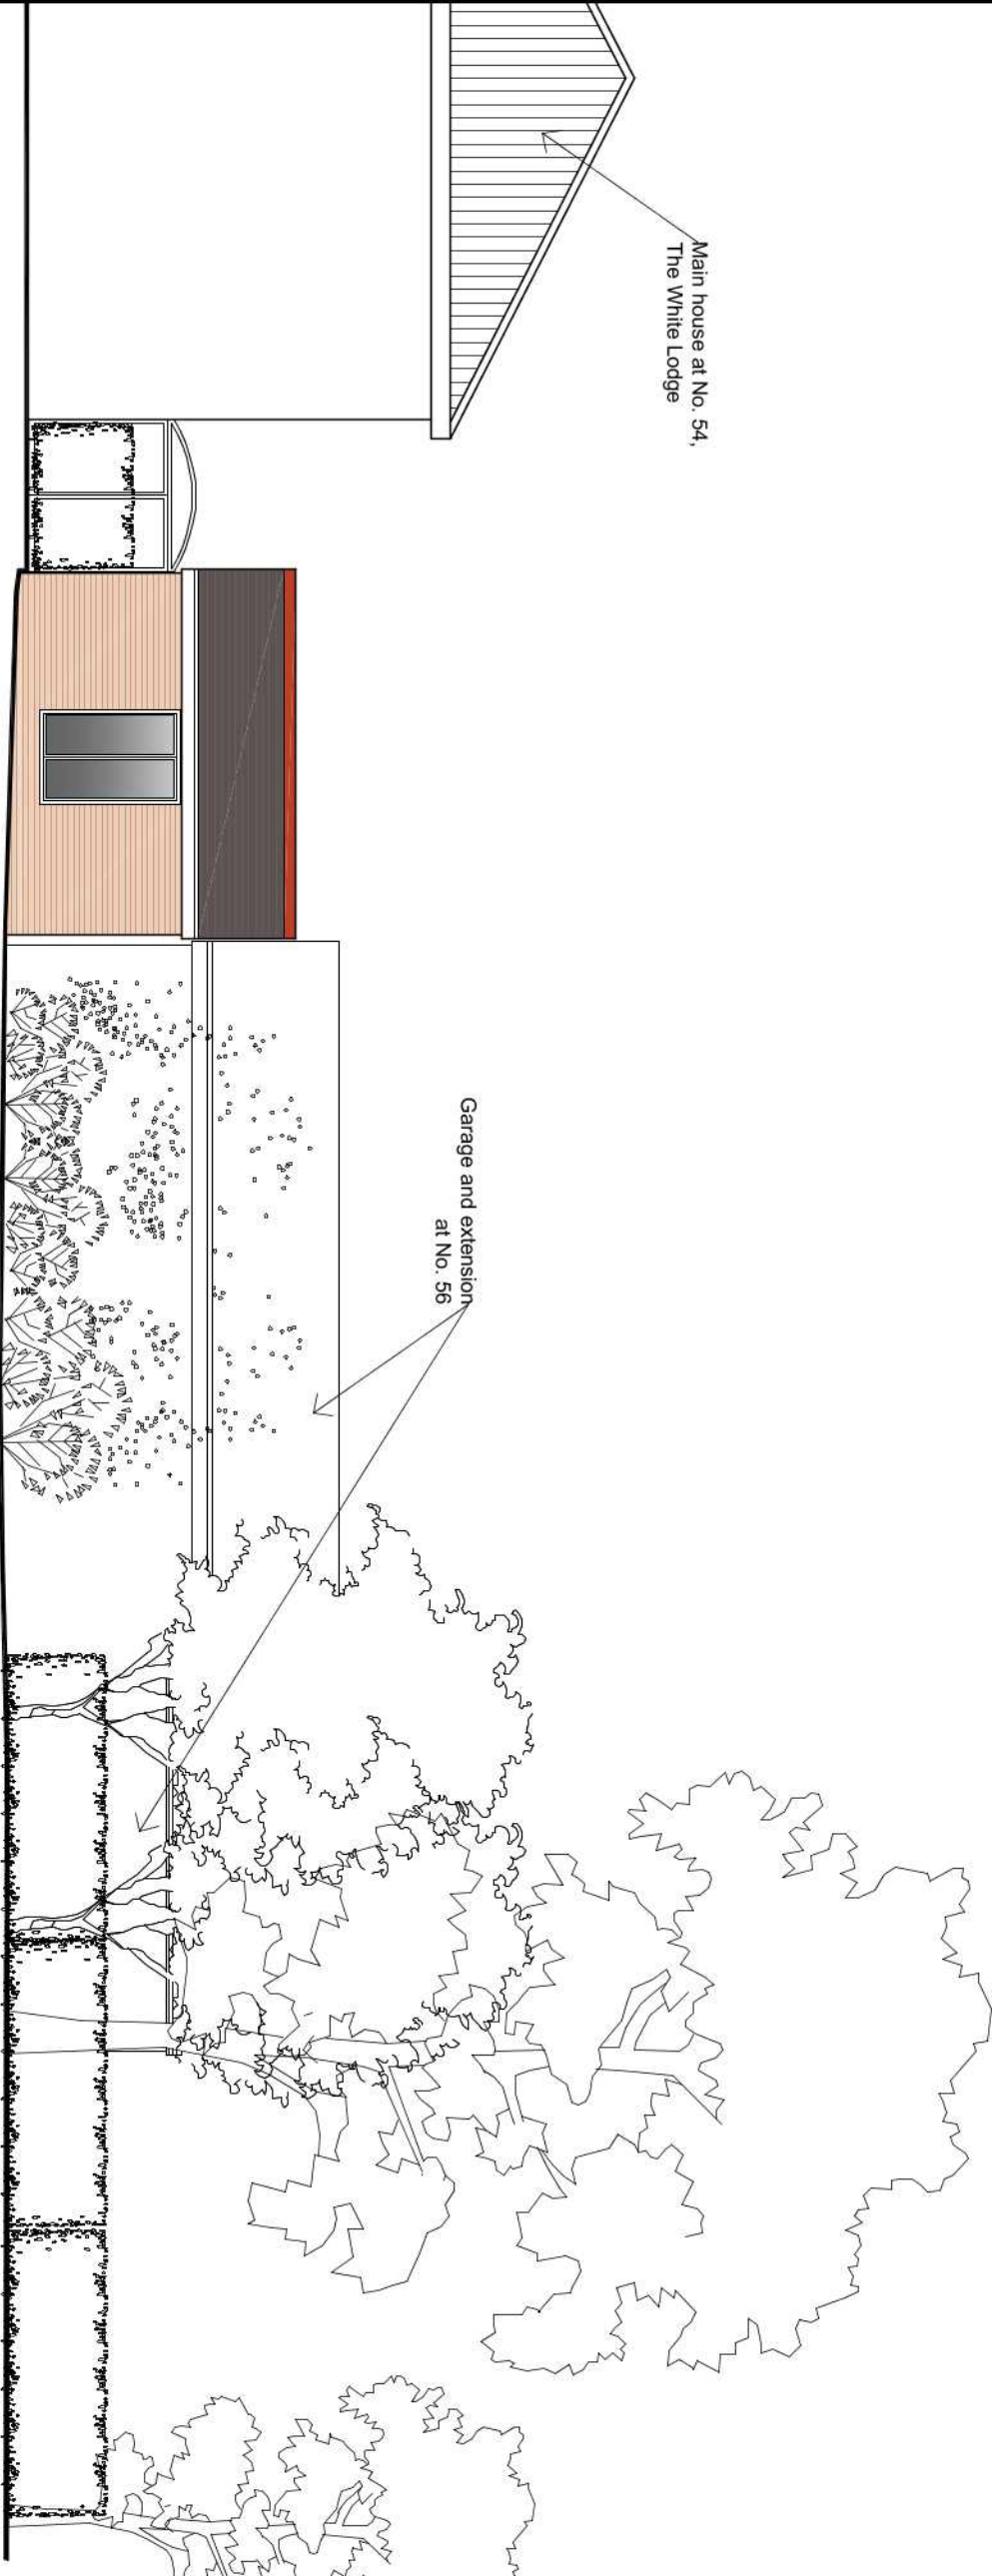

EXISTING EAST ELEVATION - SIDE



Consult Construct
PROPERTY CONSULTANTS AND CONTRACTORS

Project: Annexa Proposal (attached to existing garage)
54 Spalding Road
Holbeach PE12 7HG

Client: Achieve Together

Drawing file: Existing North and East elevations

Project no:	19.1119	Drawing no:	07	Rev:	A	Scale:	1:100 @ A3	Date:	April 2020
-------------	---------	-------------	----	------	---	--------	------------	-------	------------