




Contact
Web: www.consultconstruct.co.uk
Email: info@consultconstruct.co.uk
Office: 01227 767770
Mobile: 07855 548979 & 07764497586
Regulated by the Royal Institute of Chartered Surveyors 

The Copyright of this drawing remains with Consult Construct and is not to be reproduced without written approval. Dimensions are not to be scaled from this drawing. The Contractor is to check all dimensions on site and report any discrepancies to the Contract Administrator. This drawing is to be read in conjunction with all other standard documentation.


Revisions

Rev A: amendments to drawings following additional survey on site boundary with No. 56 Spalding Road.

1. Facing brick to match existing garage
2. Red brick plinth
3. White uPVC windows
4. Reconstituted slate tiles to match existing roof
5. uPVC fascia and gutters
6. Half round ridge tiles
7. Solid timber entrance door to match existing garage door

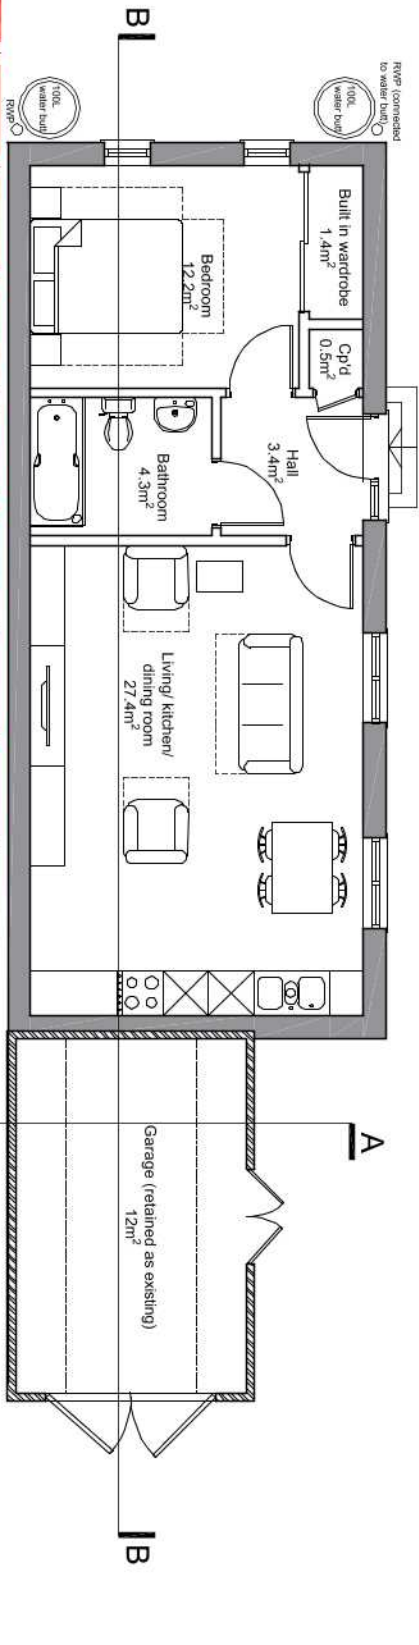

Site boundary with No. 56
PROPOSED FLOOR PLAN
TOTAL GIA = 49.5m²

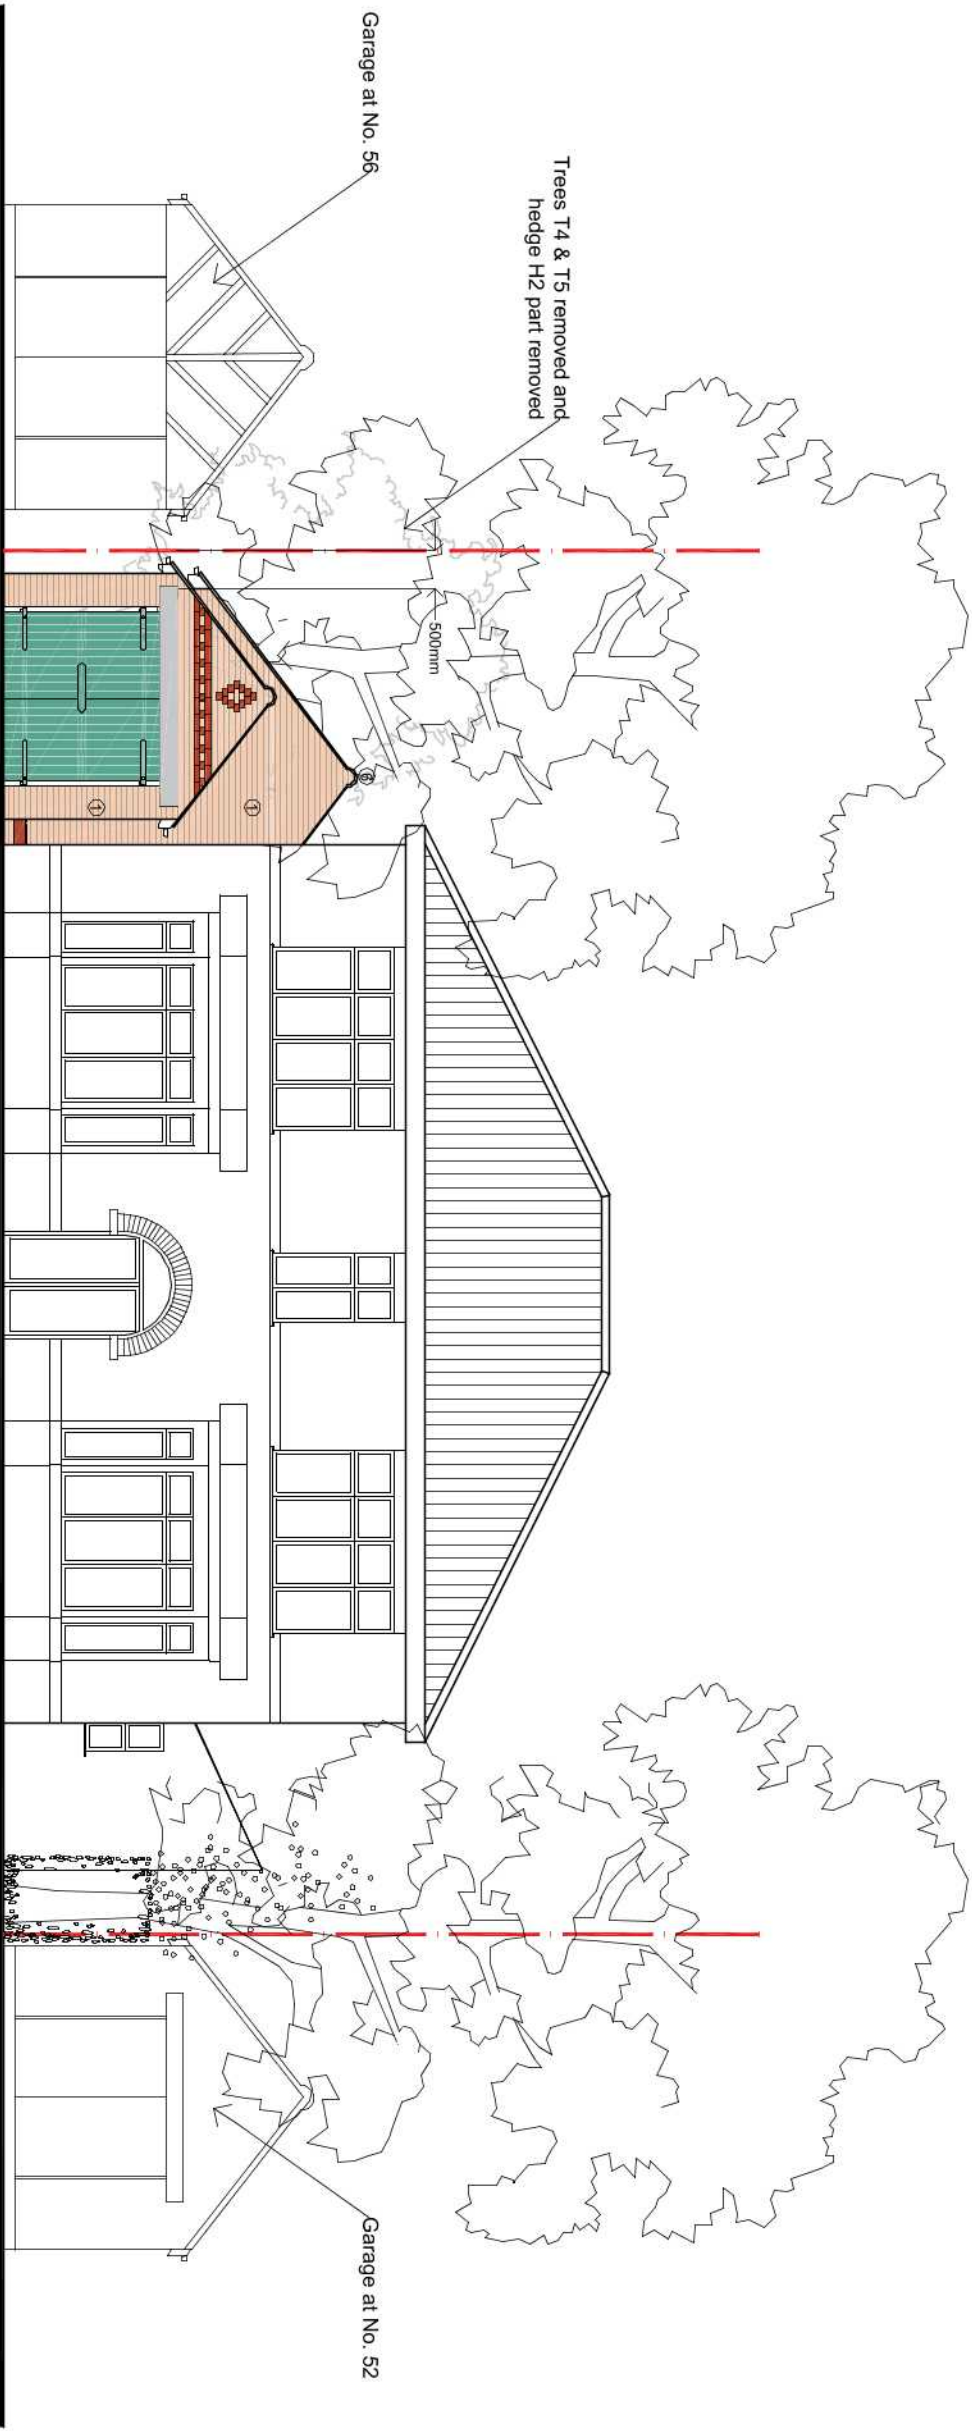

PROPOSED SOUTH ELEVATION - FRONT



Consult Construct
PROPERTY CONSULTANTS AND CONTRACTORS

Project: Annexe Proposal (attached to existing garage)
54 Spalding Road
Holbeach PE12 7HG

Client: Achieve Together

Drawing title: Proposed floor plan and Proposed South elevation (front)

Project no.	Drawing no.	Rev.	Scale	Date
19.1119	08	A	1:100 @ A3	April 2020