

The Copyright of this drawing remains with Consult Construct and is not to be reproduced without written approval. Dimensions are not to be scaled from this drawing. The Contractor is to check all dimensions on site and report any discrepancies to the Contract Administrator. This drawing is to be read in conjunction with all other standard documentation.

Revisions

Rev A: amendments to drawings following additional survey on site boundary with No. 56 Spalding Road.

1. Facing brick to match existing garage
2. Red brick plinth
3. White uPVC windows
4. Reconstituted slate tiles to match existing roof
5. uPVC fascia and gutters
6. Half round ridge tiles
7. Solid timber entrance door to match existing garage door




Consult Construct
PROPERTY CONSULTANTS AND CONTRACTORS

Project: Annexa Proposal (attached to existing garage)
54 Spalding Road
Holbeach PE12 7HG


Client: Achieve Together

Drawing Title: Proposed North and East elevations

Project no.	Drawing no.	Rev.	Scale:	Date:
19.1119	10	A	1:100 @ A3	April 2020

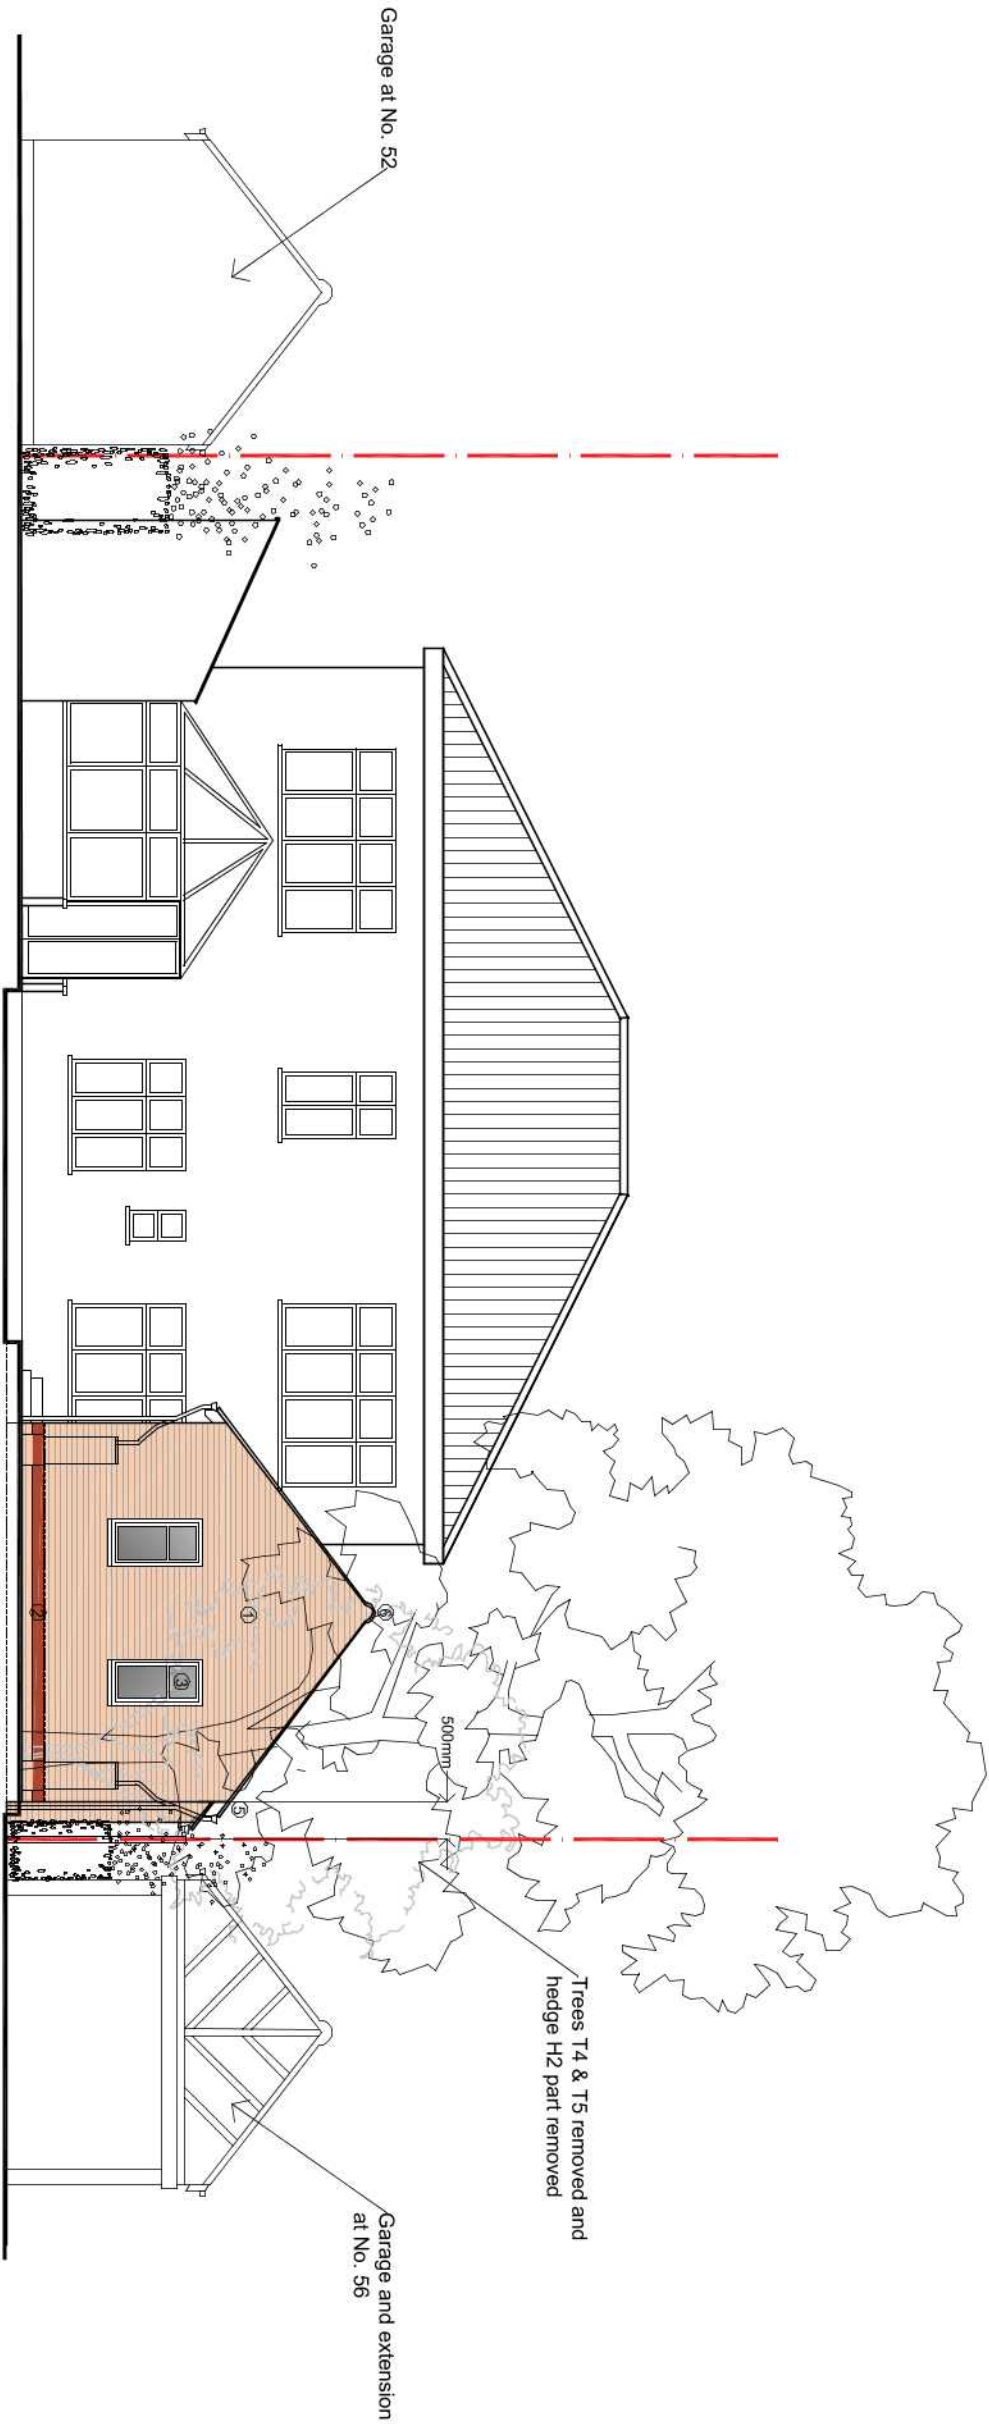

PROPOSED NORTH ELEVATION - REAR

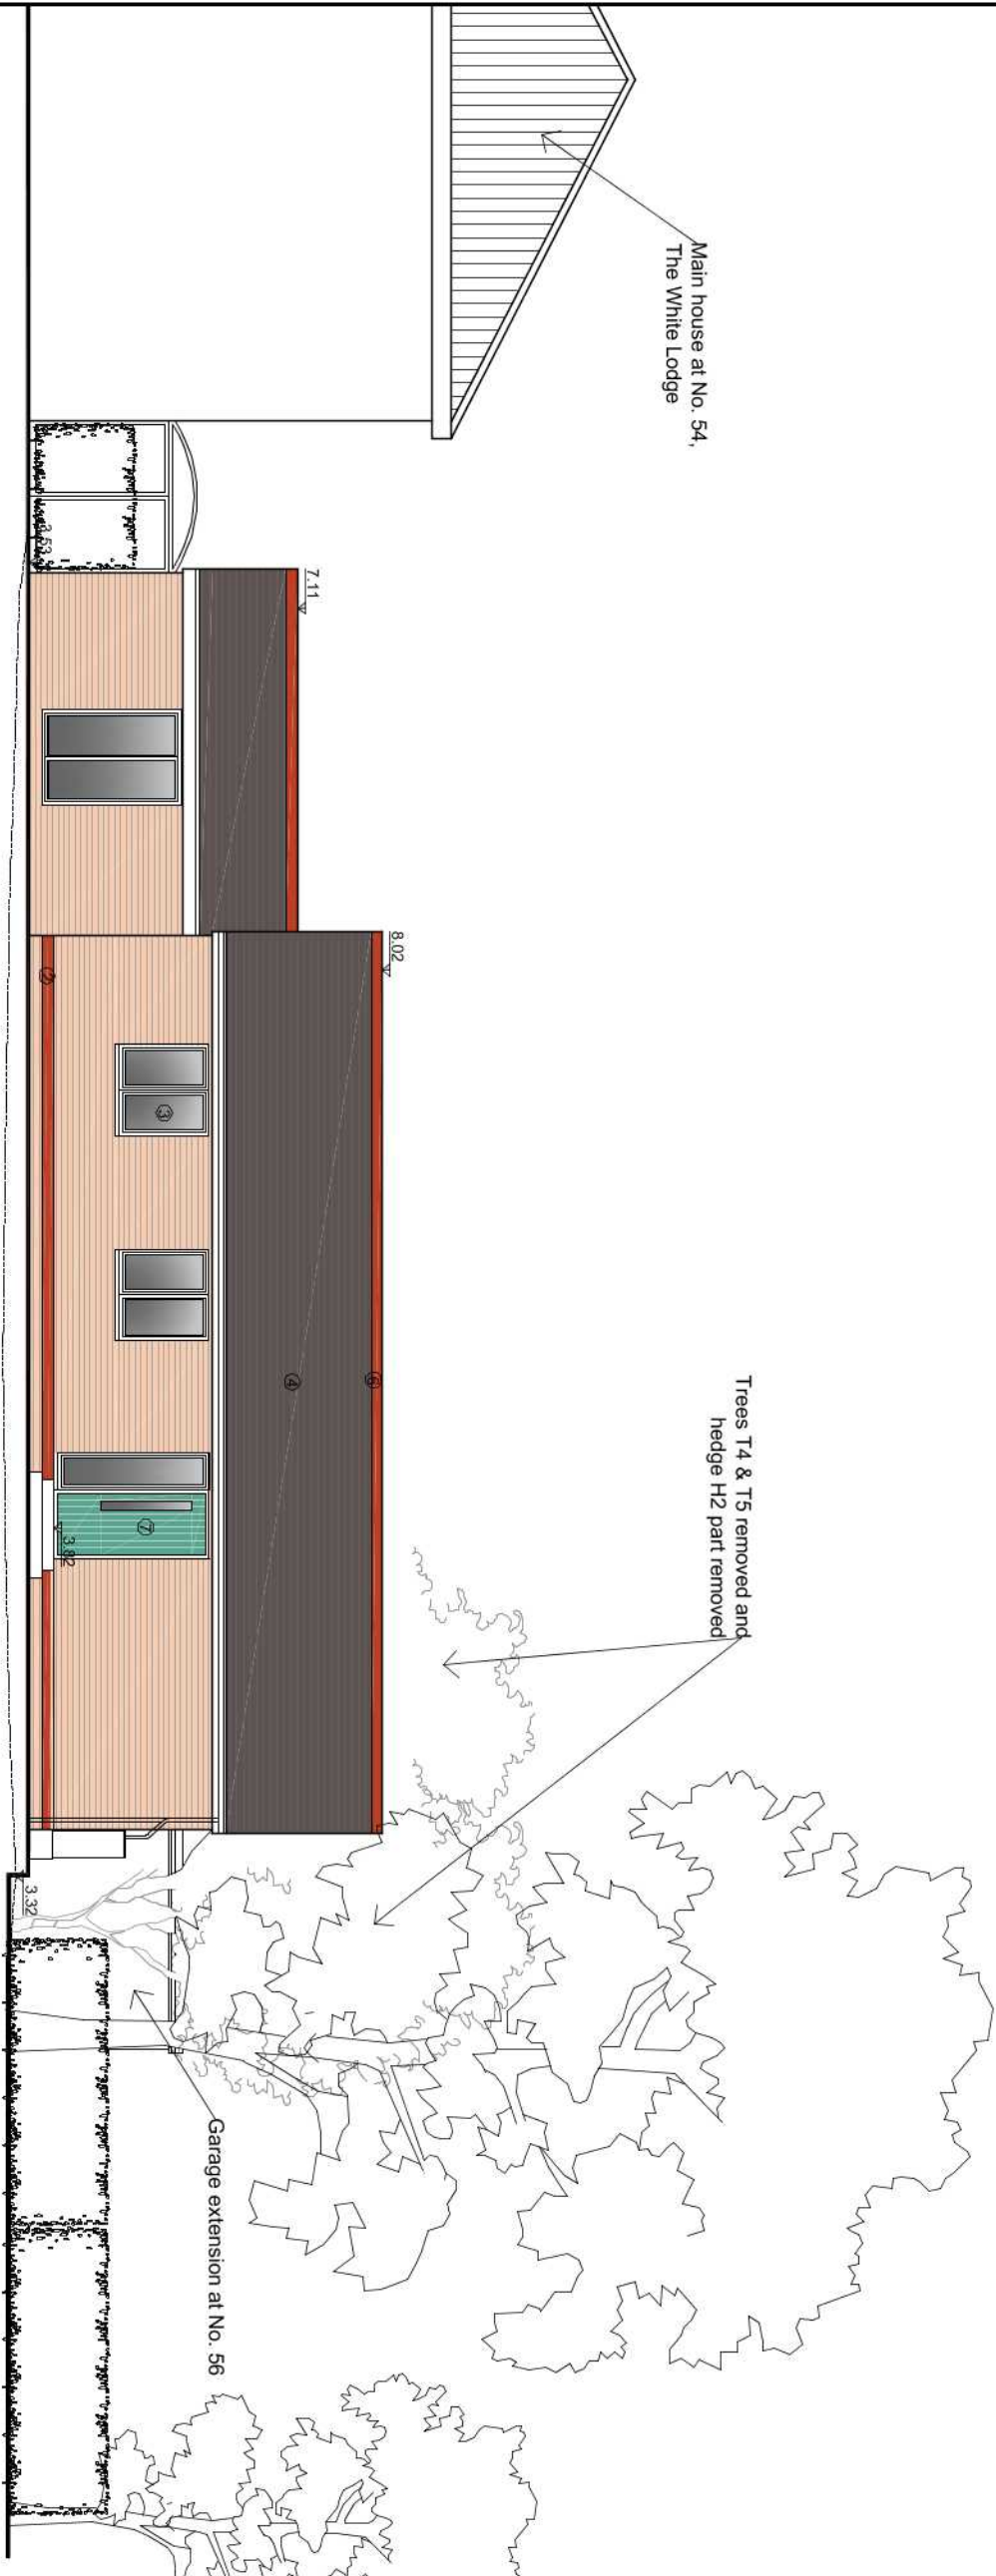

PROPOSED EAST ELEVATION - SIDE