

All drawings to be verified on site by Nils Contract before the start of any site works or work to be undertaken either on their own behalf or that of sub-contractors.

Report any discrepancies to the Contract Administrator at once.


This drawing is to be used only as a reference and not as a contract document. Any use of this drawing for any other purpose without the written consent of Andrew M Wright Ltd is prohibited.

Andrew M Wright Ltd Registered in England & Wales No. 0202924
Registered Office: 28 Jovis Bank, Spalding, Lincolnshire, PE12 1TL.
Registered Office: 28 Jovis Bank, Spalding, Lincolnshire, PE12 1TL.


LEGEND:

DO NOT SCALE


Refer to 1:200 scale Site Plan

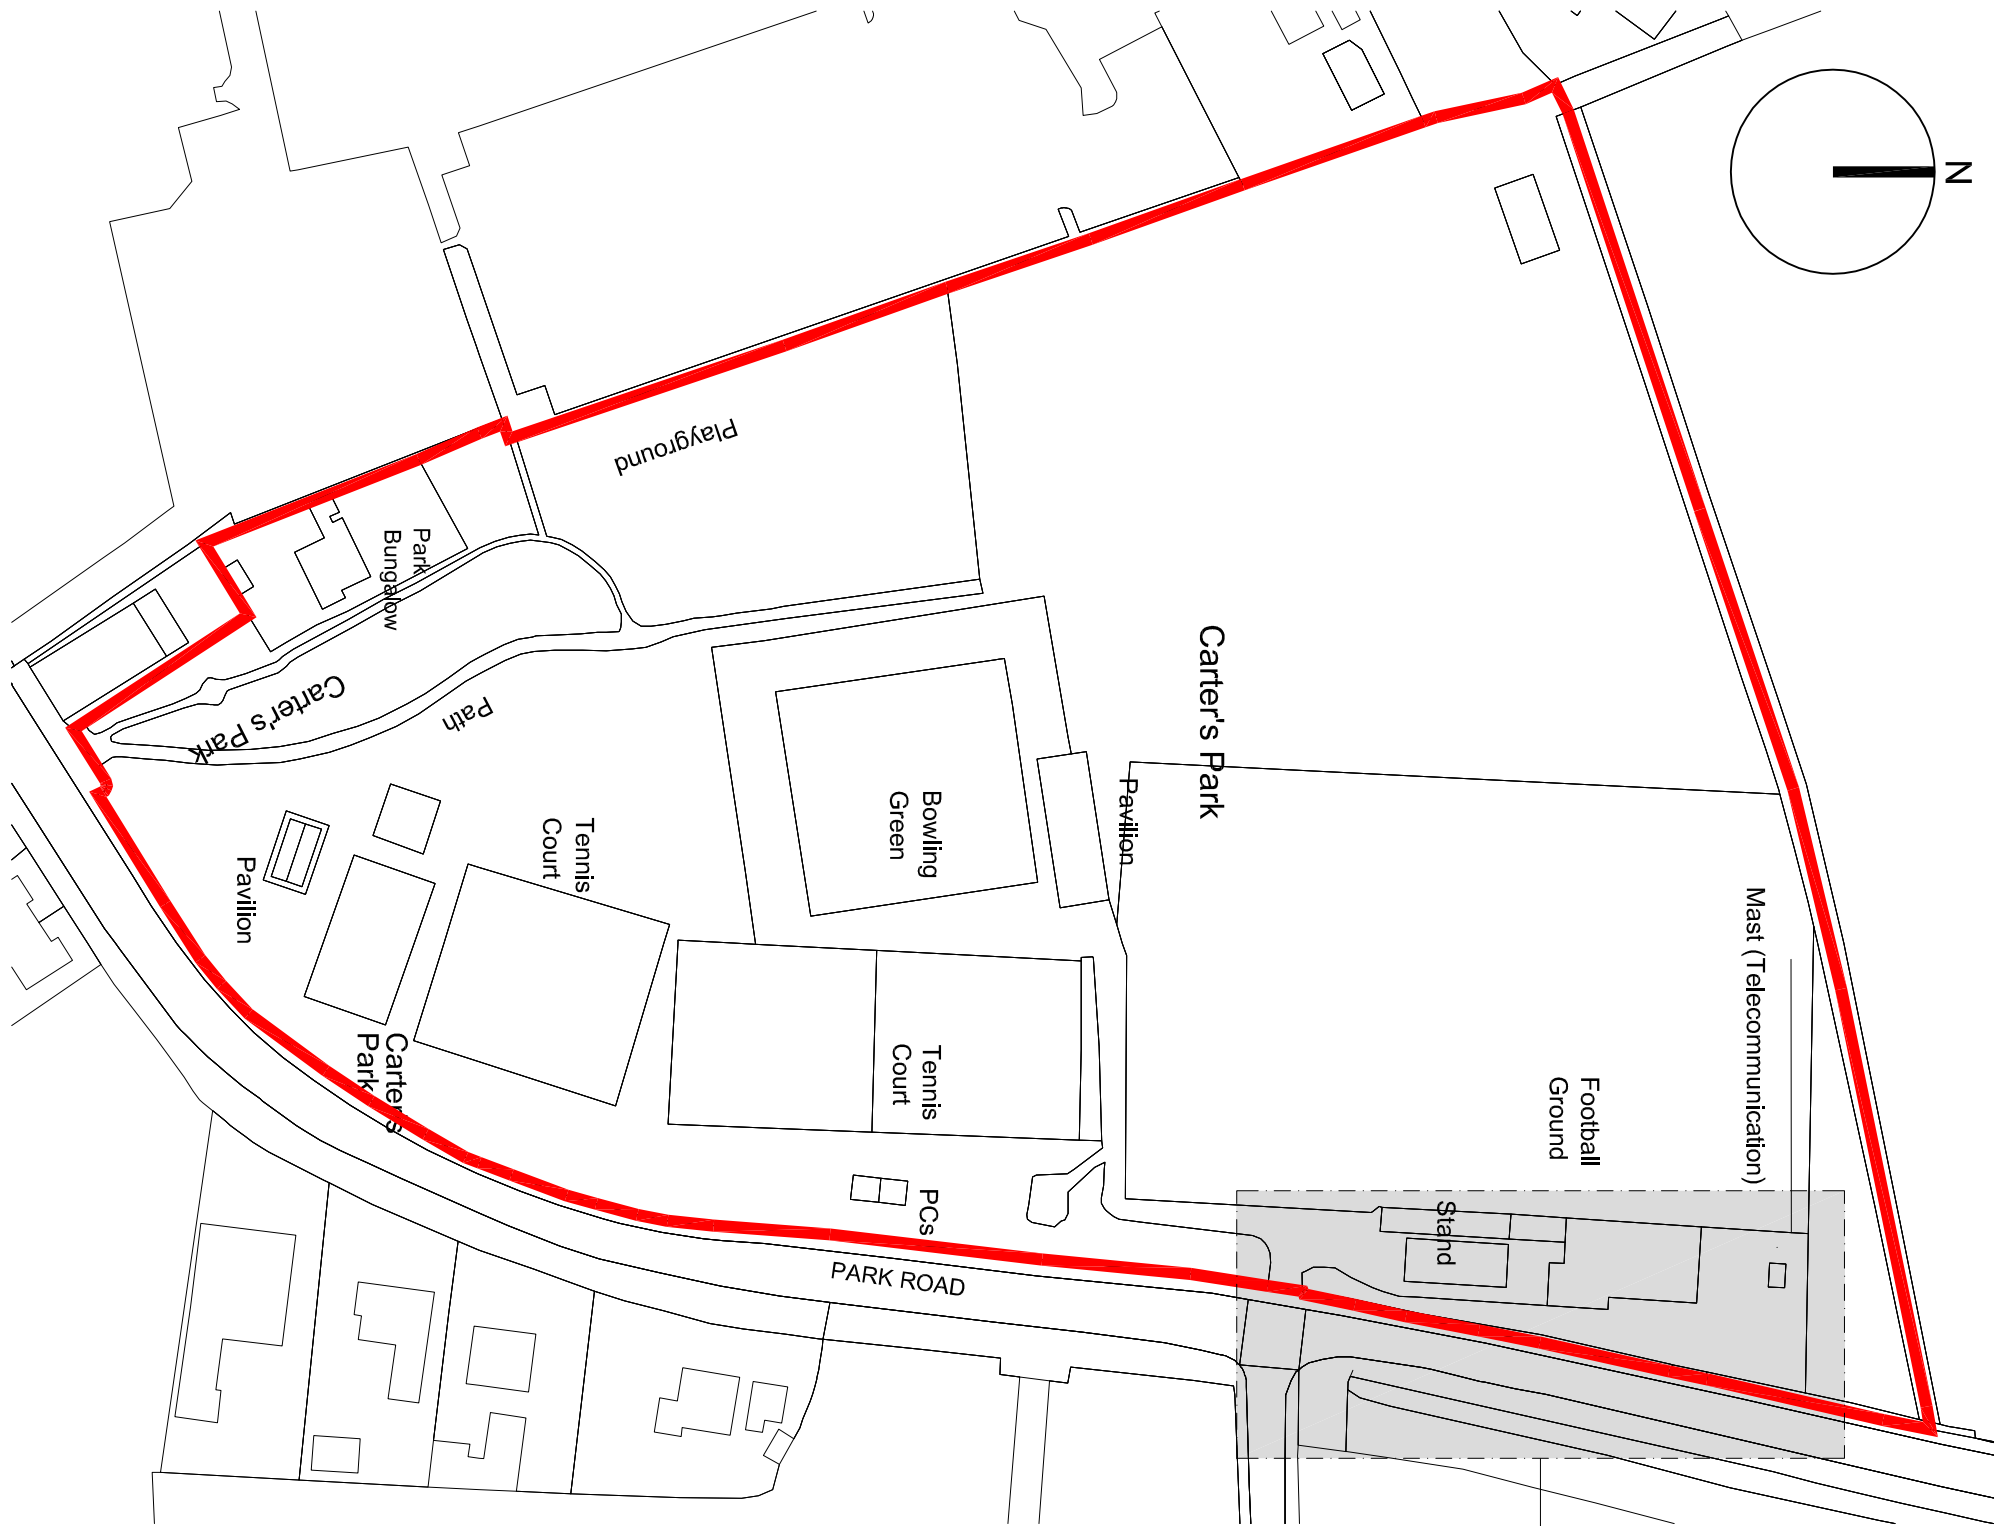

Location Plan (1:1250)

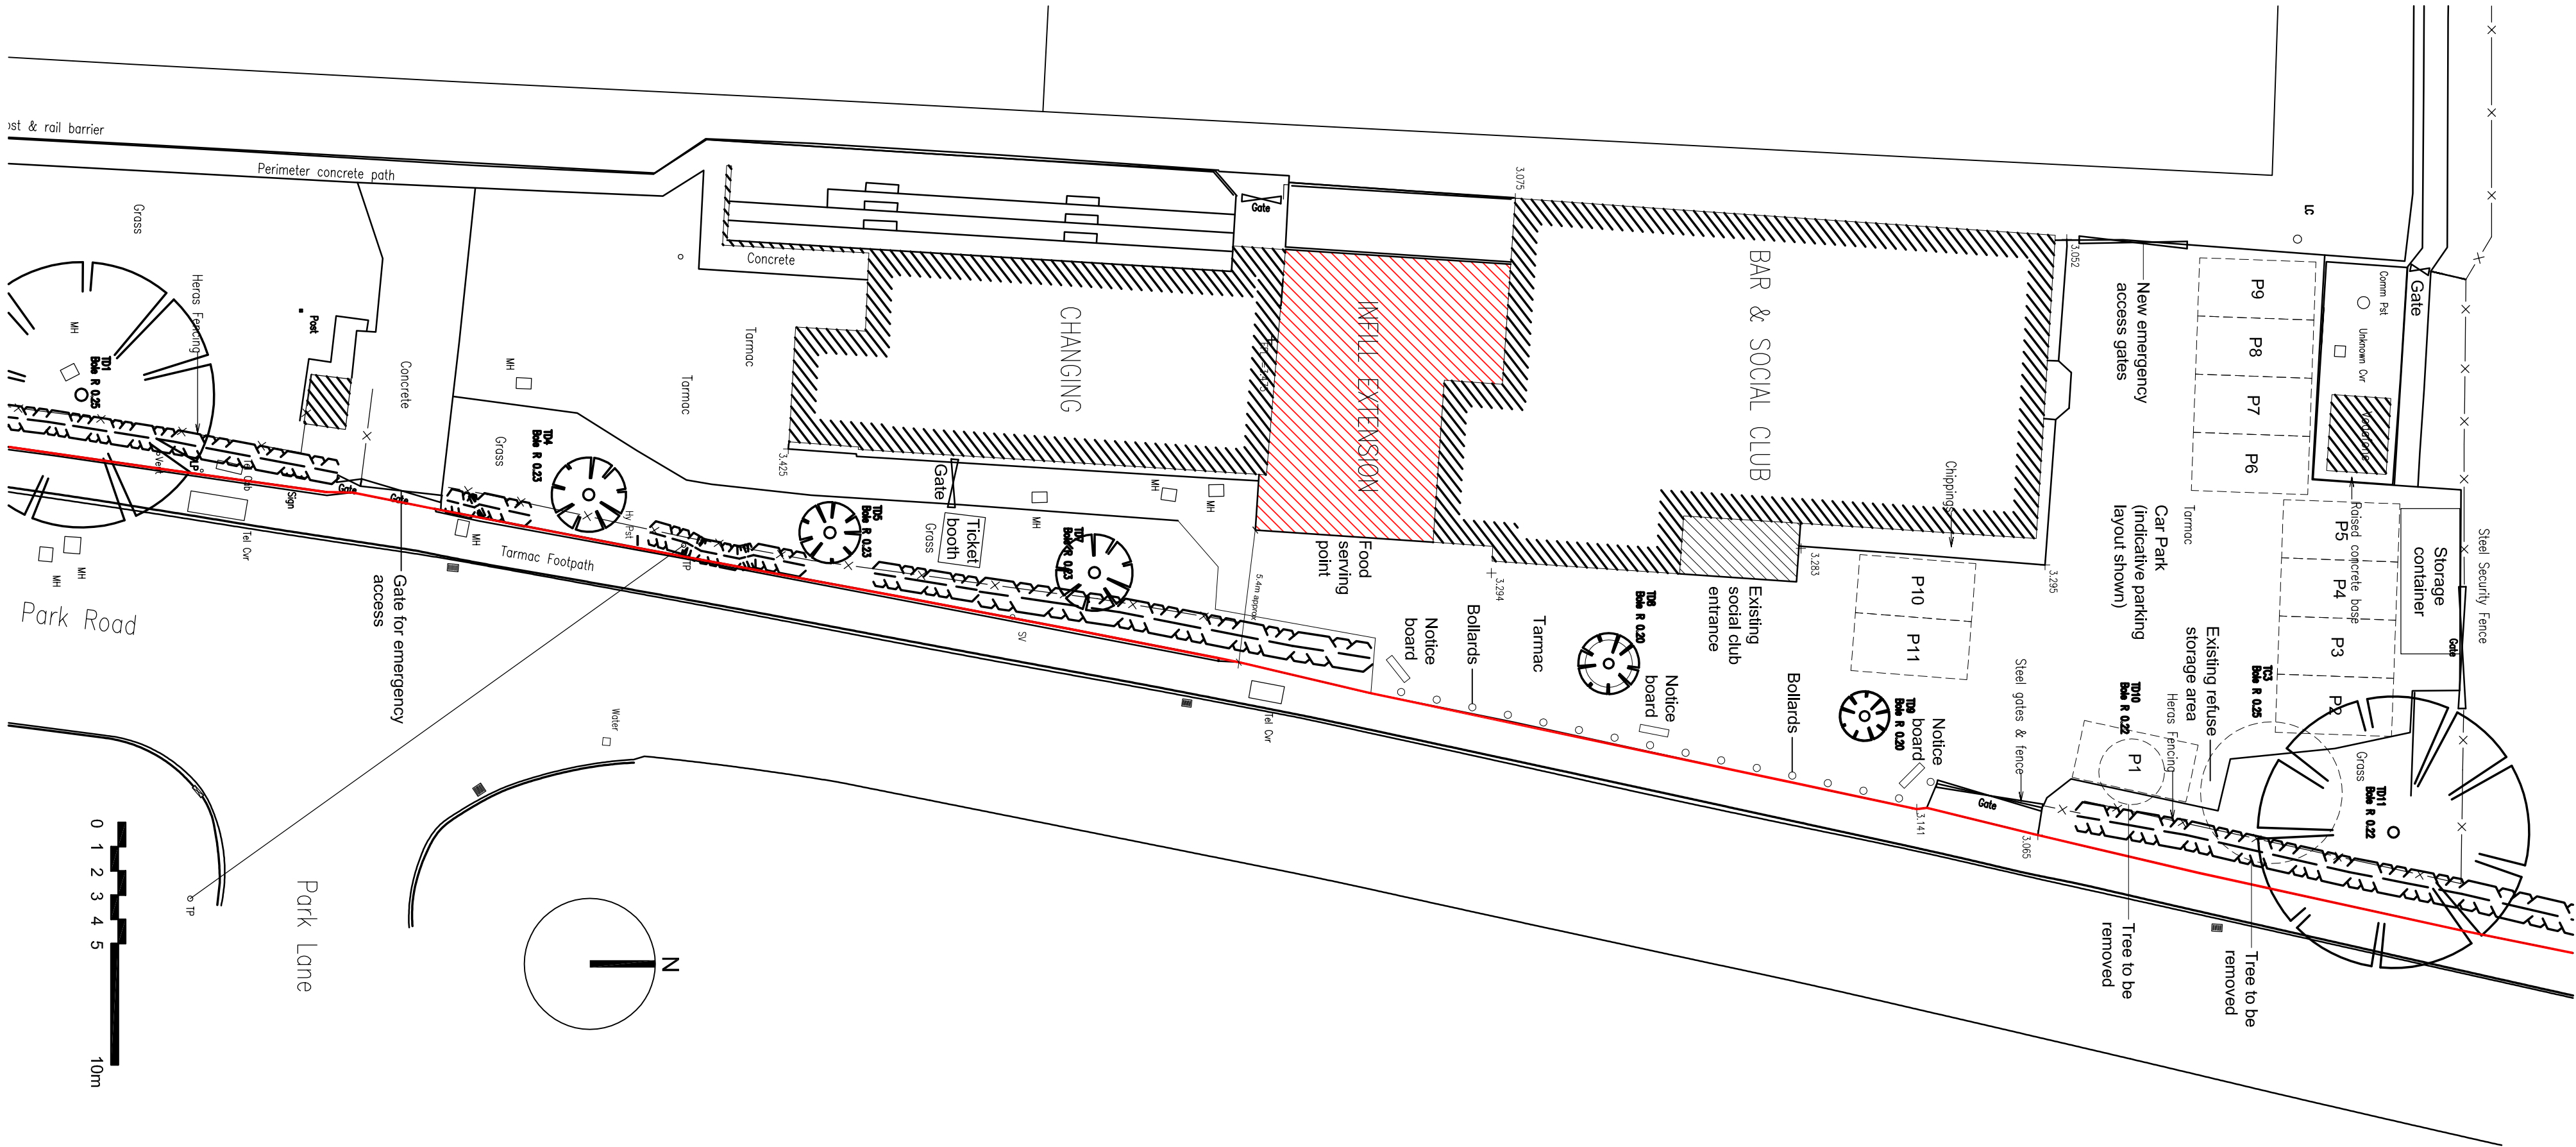

Proposed Site Plan (1:200)

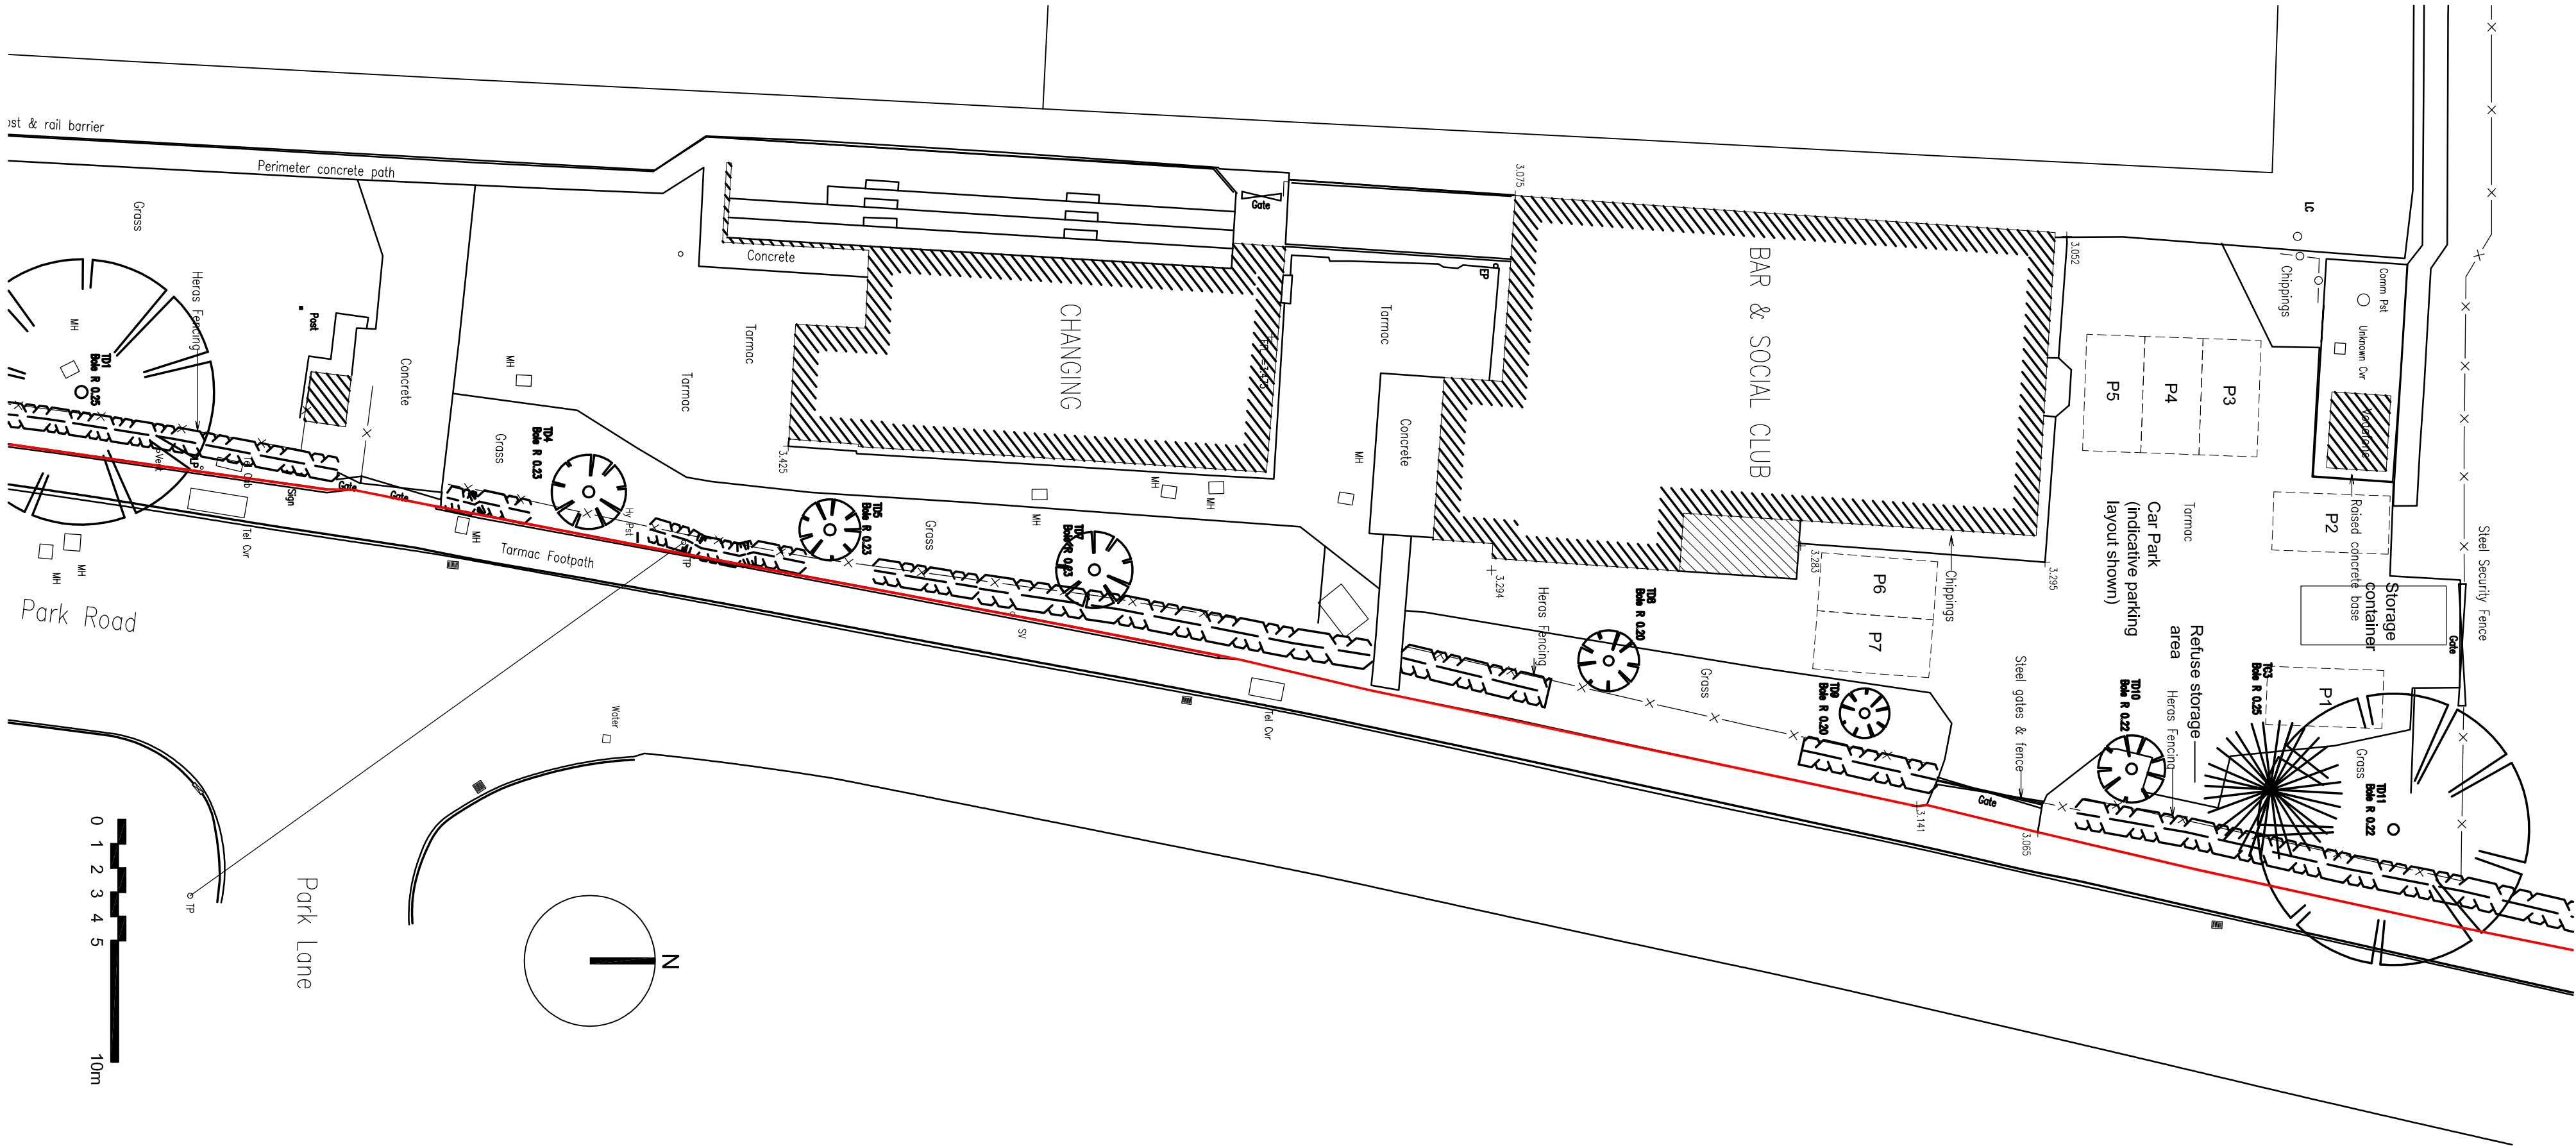

Existing Site Plan (1:200)

Applicant:			
Holbeach Parish Council			
Project:			
Carter's Park			
Park Road			
Holbeach			
Lincs			
Drawing Title:			
Existing & Proposed Site Plans			
28 Jovis Bank, Holbeach St Johns, Spalding, Lincs. PE12 8SD			
Telephone: 01406 540573 Mobile: 07940 914778			
Drawn:			
AMW			
Checked:			
AMW			
Date:			
28.11.19			
Scale:			
As shown			
Paper Size:			
A1			
Job No.:			
011902			
Date No.:			
PD01			
Stage:			
Planning			
Revision:			
P1			

Note: Site Plans based on topographic survey supplied by SRC Ltd

PI	08.12.19	Planning Issue	AMW / AMW
PI	08.12.19	Final Issue	AMW / AMW
Revision:	Date:	Description:	Drawn: CHK

ANDREW M WRIGHT LTD
CHARTERED ARCHITECT

