

All drawings to be verified on site by Nils Contract before the start of any construction work. Nils Contract shall be held responsible for any errors or omissions in the drawings and shall be held liable for any damage or loss resulting therefrom.

Report any discrepancies to the Contract Administrator at once.

This drawing is to be used only as a guide and not as a contract document.

Andrew Wright Ltd. Registered in England & Wales No. 0202024

Registered Office: 22 Church Street, London, SE1 1UL, UK. PE 12 TL.

LEGEND: DO NOT SCALE

Legend to materials:-

1 = Facing brick

2 = Render, Parex Monorex or equivalent

3 = Single ply membrane roofing with standing seam effect.


4 = Upvc fascia to eaves

5 = Plastic rainwater goods


6 = Upvc windows & doors

7 = Manley Central wall cladding


8 = Upvc fascia at gable verge

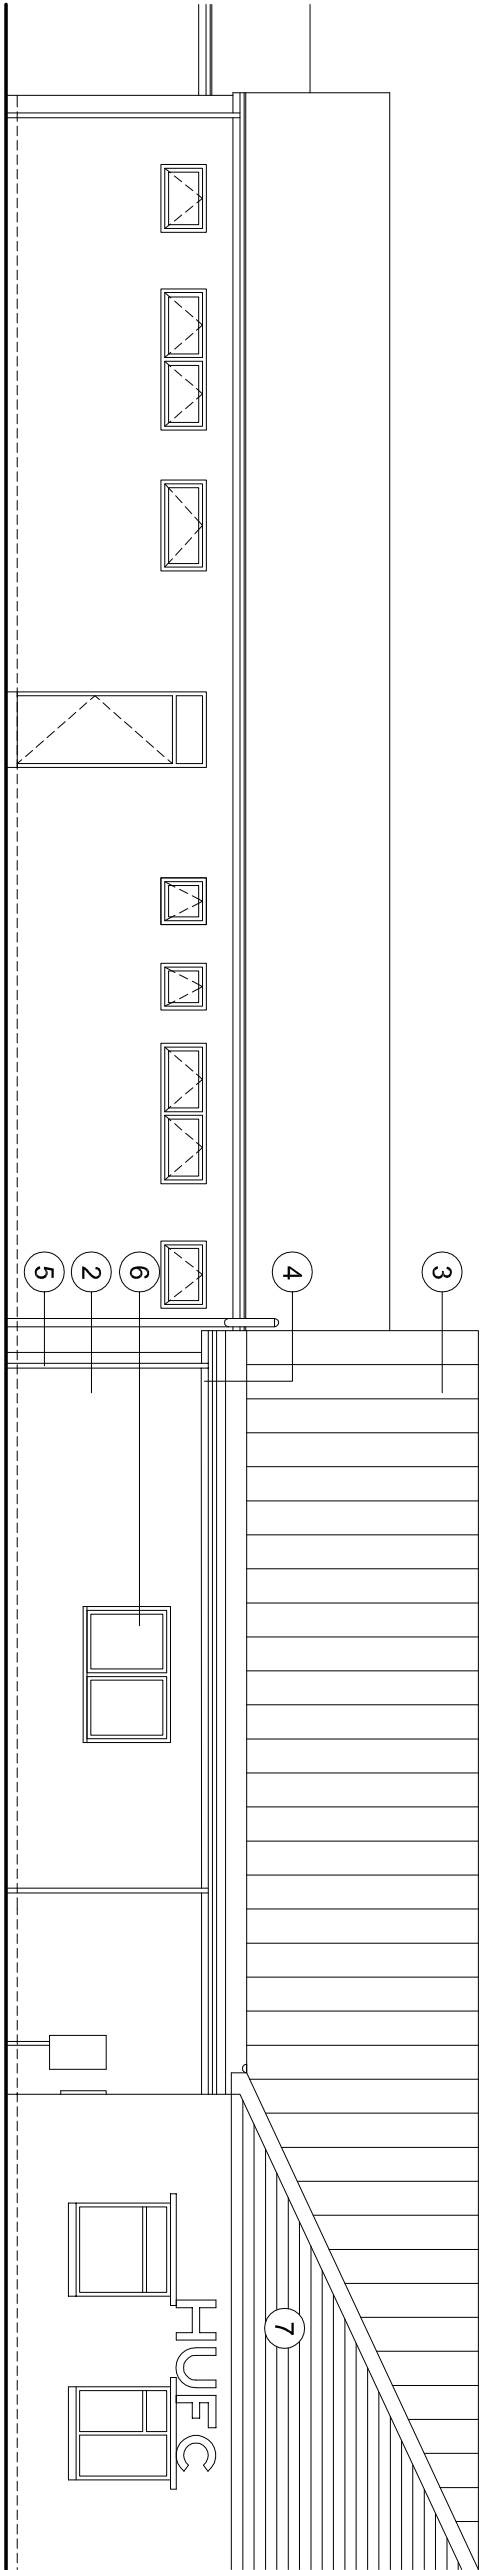


East Elevation (1:100)

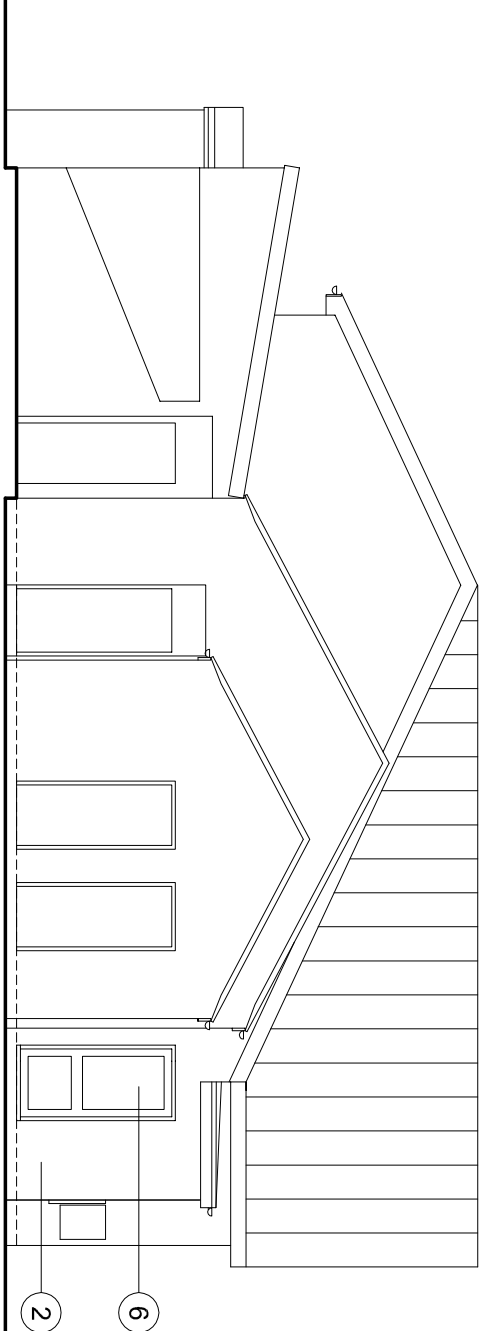

South Elevation (1:100)

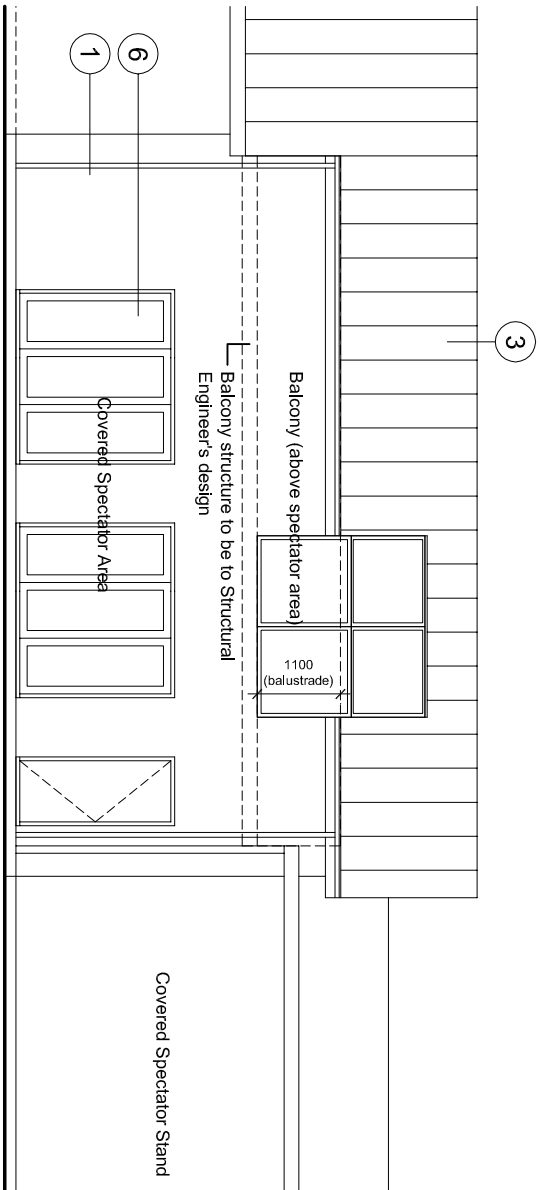

West Elevation (1:100)

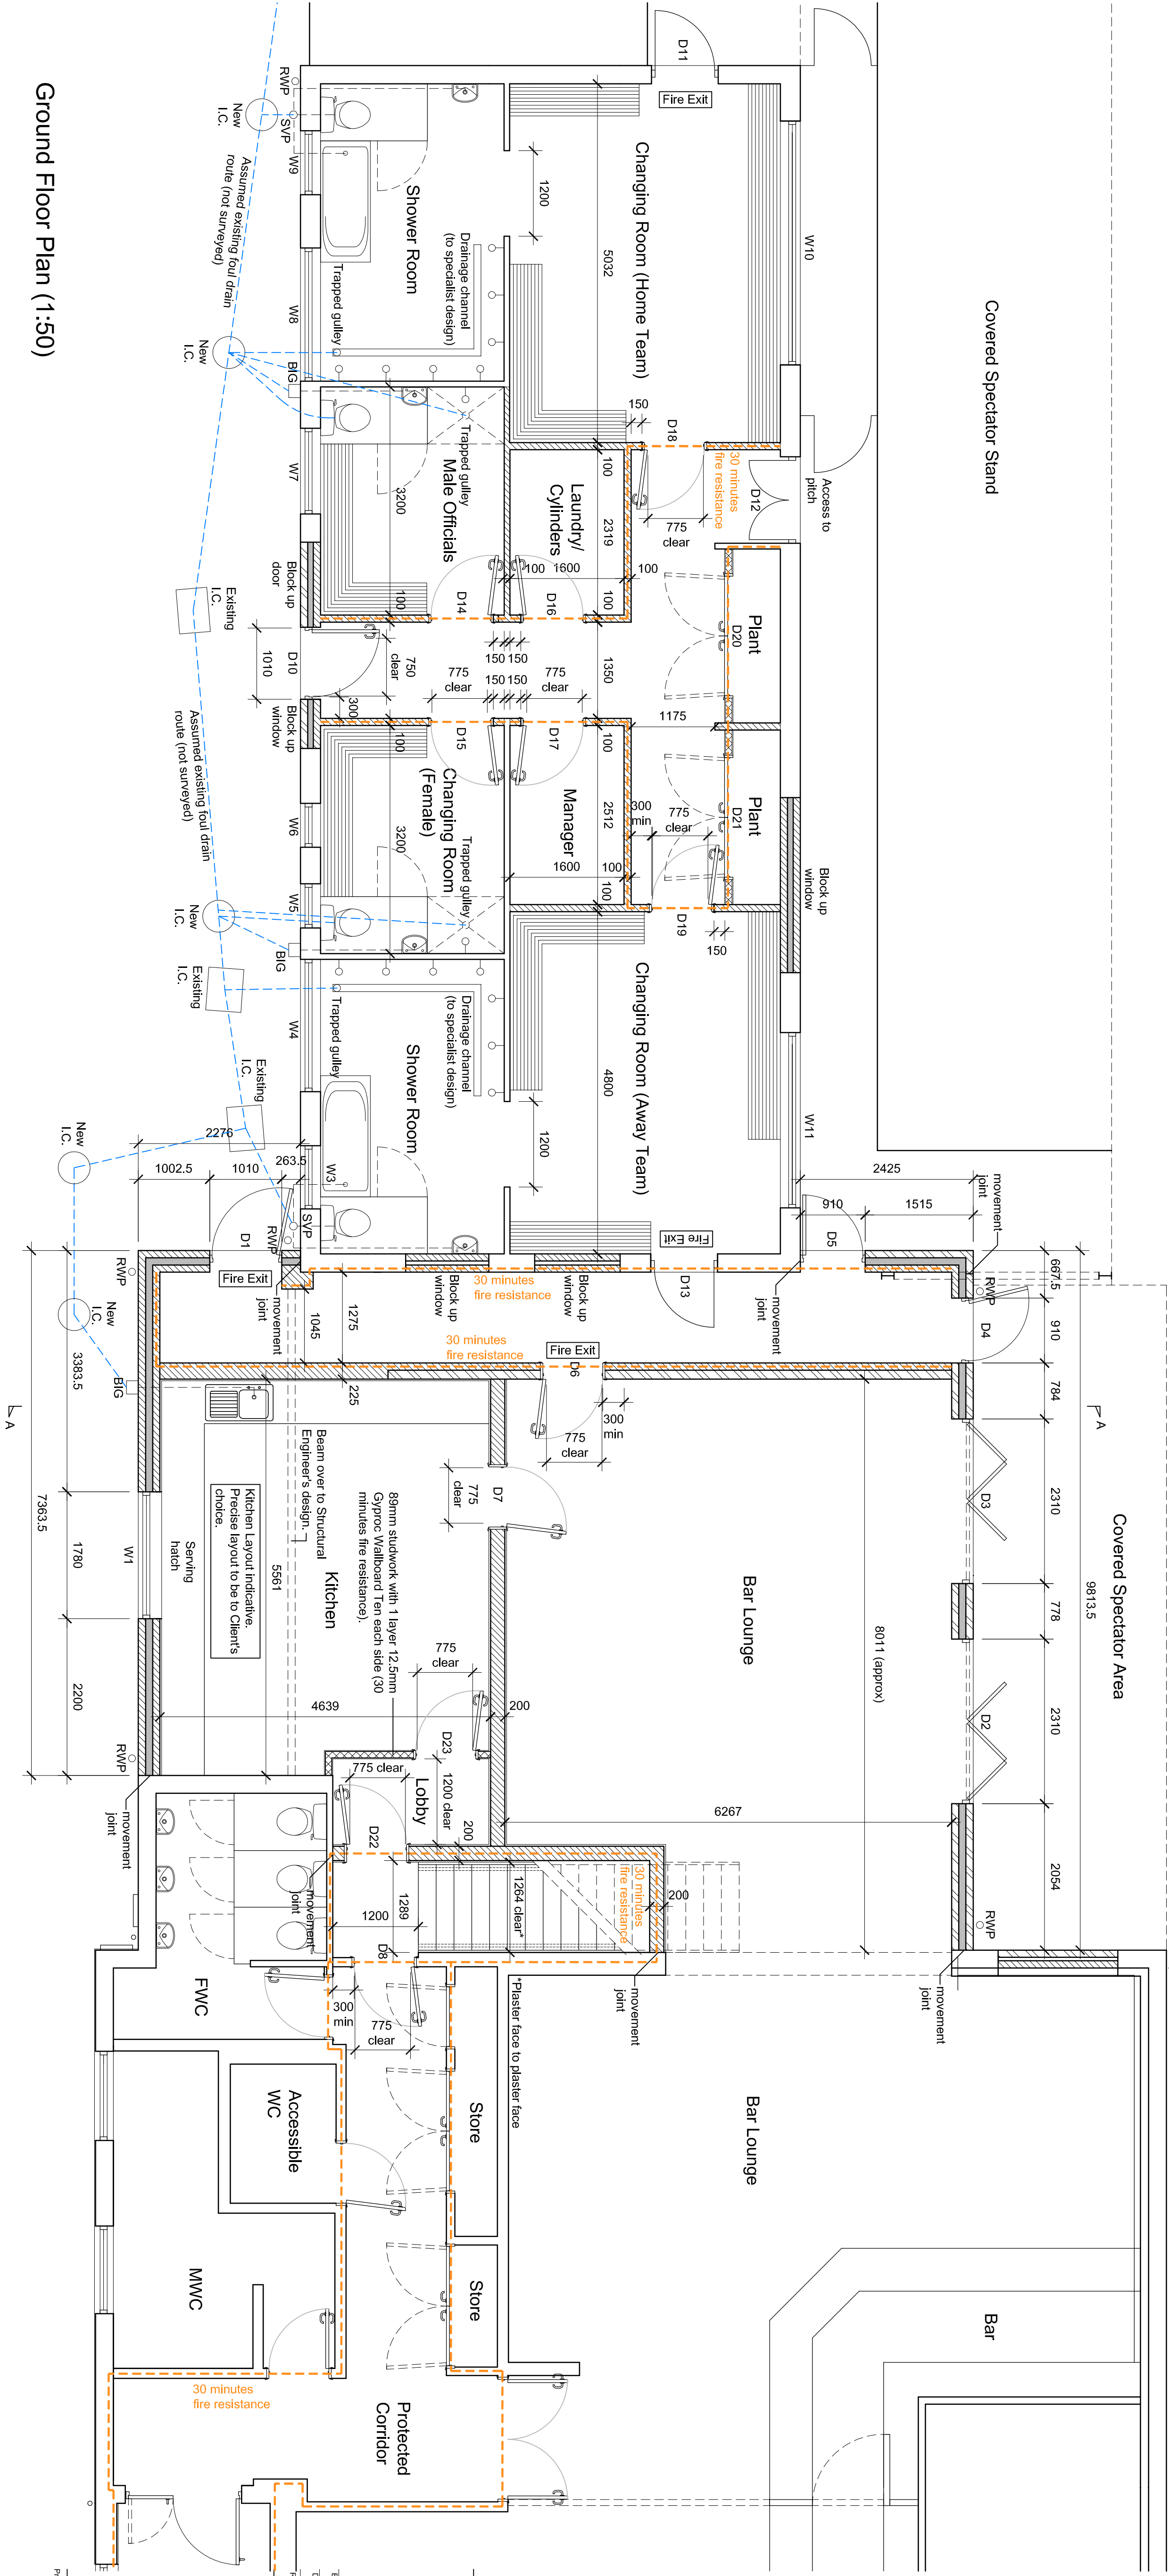

Ground Floor Plan (1:50)

Client: D Brown Building Contractors Ltd

Project: Carter's Park
Park Road
Holebeach
Lincs


Drawings Title: Proposed Plans & Elevations

26 Jovs Bank, Holebeach St Johns, Spalding, Lincs. PE12 8SD
Telephone: 01405 540573 Mobile: 07940 914778



ANDREW M WRIGHT LTD
CHARTERED ARCHITECT

TB 14.05.21 Building Regulations Issue
DW 13.05.21 Draw Issue
Revision: Date: Description: AMW / AMW
DW: CHK

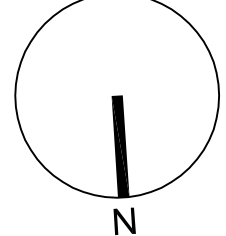

Drawn: AMW
Checked: AMW
Date: 13.05.21
Scale: As shown
Paper Size: A1

Job No.: 011902
Stage: Building Regulations
Revision: B1