



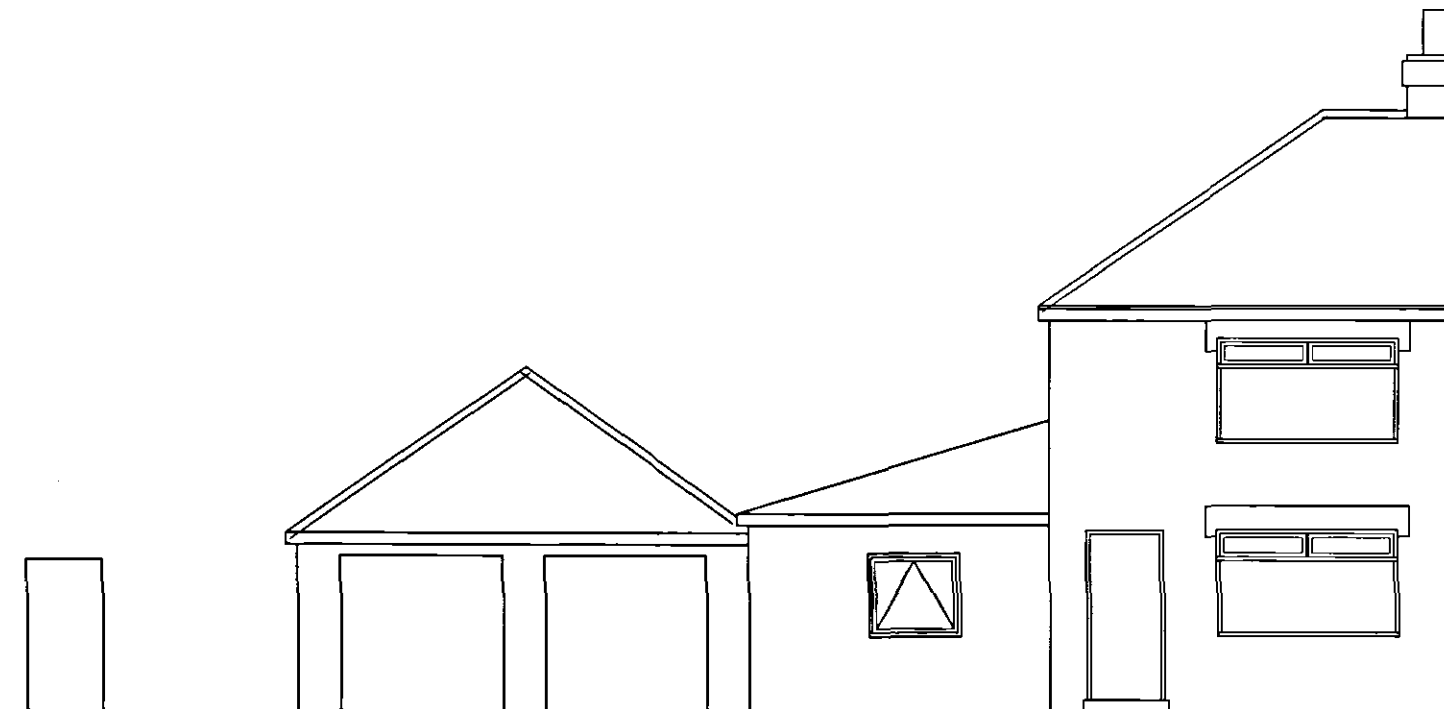

FRONT ELEVATION OF GARAGE

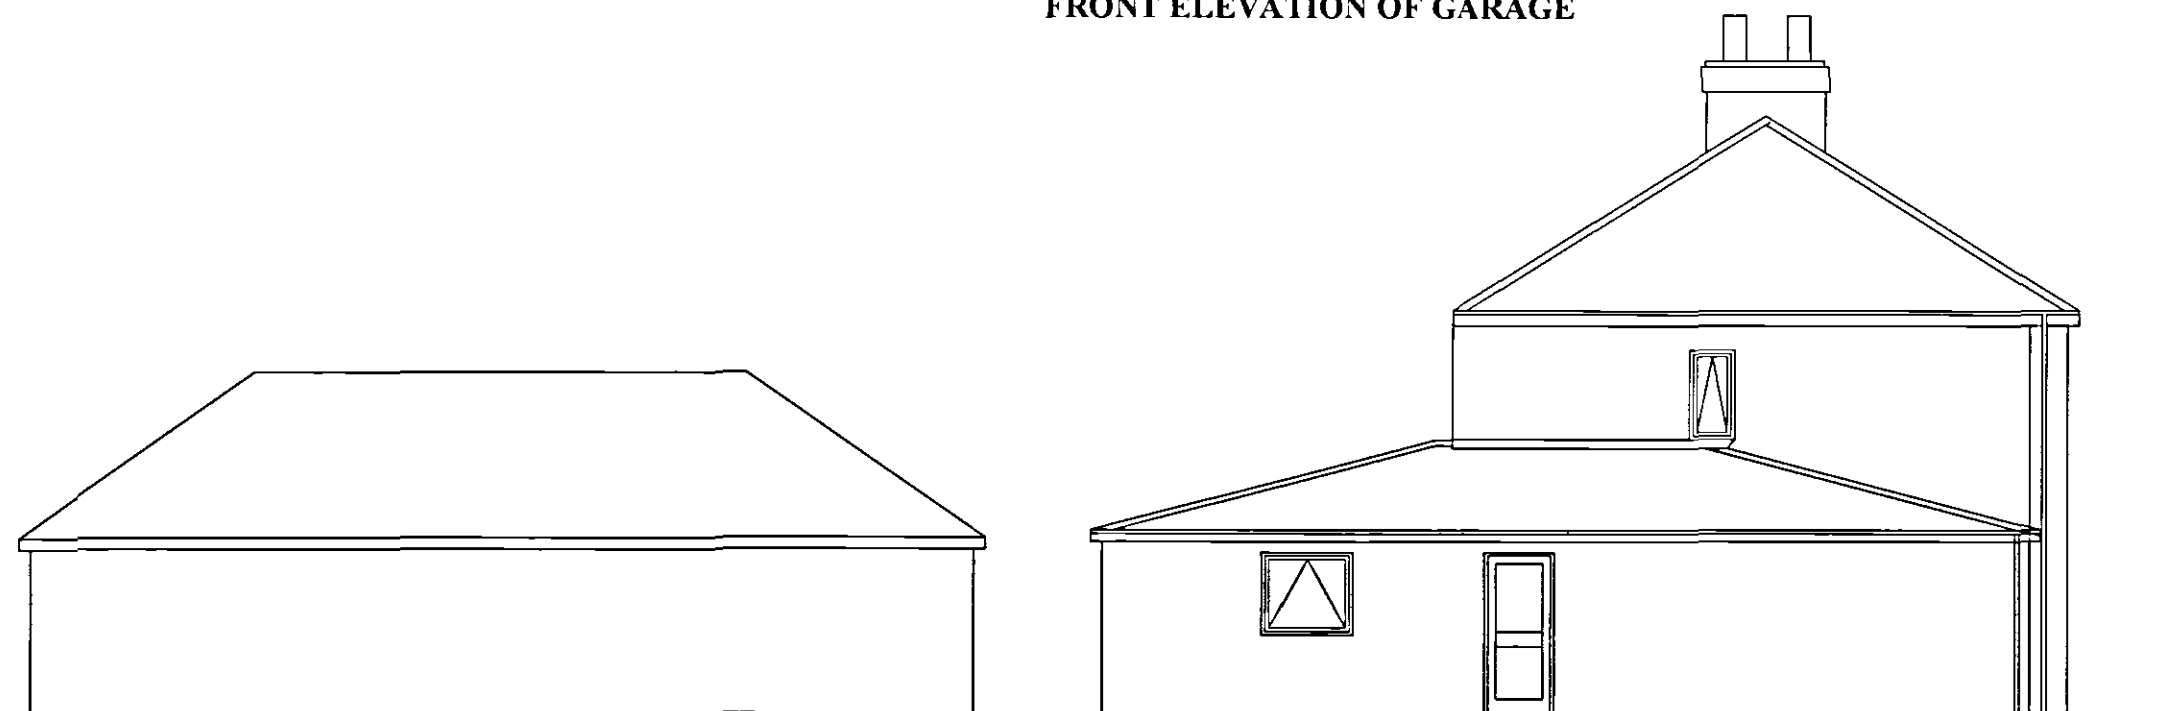

SIDE ELEVATION OF GARAGE

General Notes

THIS DRAWING SHALL BE READ IN CONJUNCTION WITH THE SEPERATE BUILDING REGULATION SPECIFICATION NOTES

ALL DIMENSIONS SHALL BE CHECKED ON SITE AND UNDER NO CIRCUMSTANCES SHALL DIMENSIONS BE TAKEN FROM THE DRAWINGS AND USED FOR TENDERING ORDERING OR CONSTRUCTION PURPOSES WITHOUT CIECKING THEM ON SITE FIRST

THIS DRAWING IS THE COPYRIGHT OF J W MOSES AND SHALL NOT BE COPIED WITHOUR EXPRESS CONSENT

DETERMINED PLAN

No.	Revision/Issue	Date

Firm Name and Address
JOHN W MOSES M.R.I.C.S
CHARTERED SURVEYOR
3 PINE COURT
SPALDING
LINCOLNSHIRE
PE12 6FG

Project Name and Address
PROPOSED
ALTERATIONS AND
EXTENSION TO
3 HOLBEACH CLOUGH ROAD
HOLBEACH CLOUGH
LINCOLNSHIRE

Project	Sheet
JWM/IICR/05	PROPOSED
Date 14/8/05	GARAGE
Scale 1:100	ELEVATIONS

Plotted by
30 AUG 2005
1199/05