
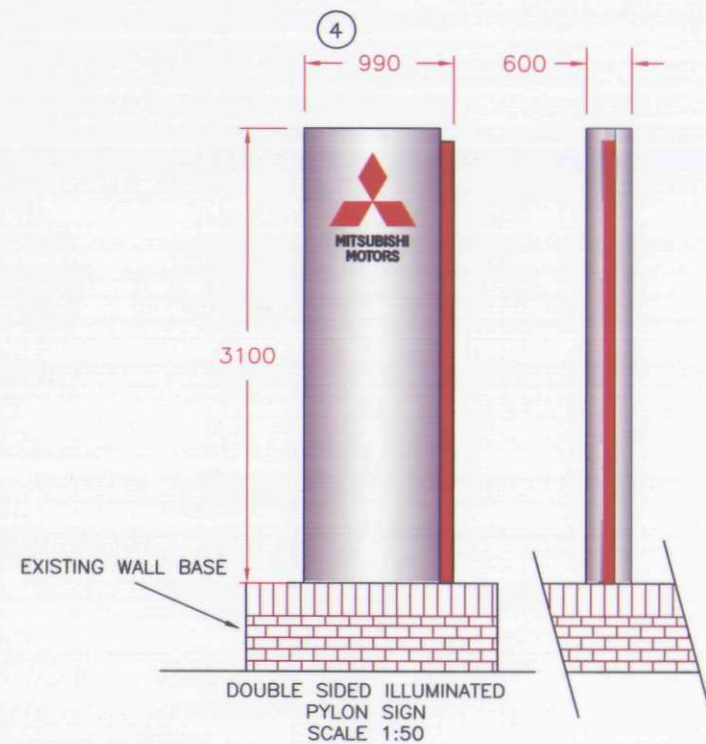


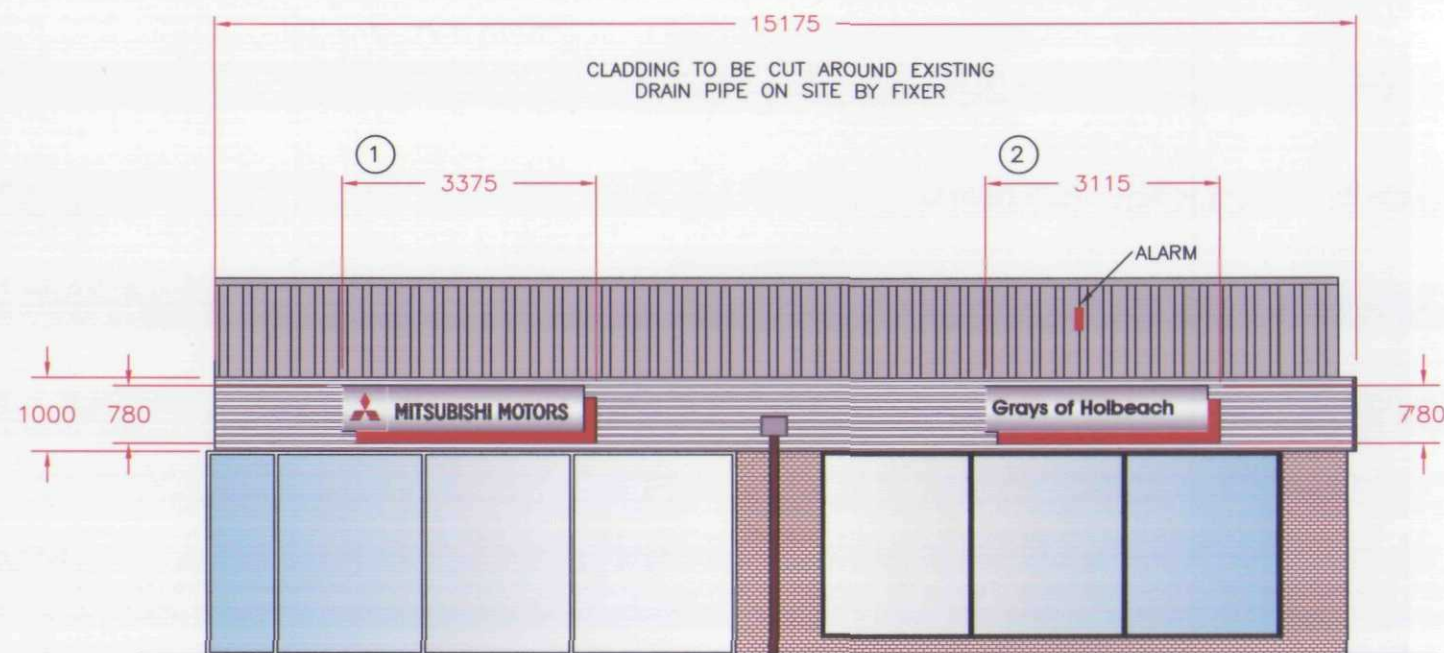


REPLACEMENT FASCIA SIGN - CONSTRUCTION DETAILS.
SIGN CONSISTS OF LADDER FRAMES FORMED FROM GALVANISED RIBS ATTACHED TO TOP & BTM. ALUMINIUM BULL NOSINGS & FITTED WITH ALUMINIUM PANELS WHICH ARE SET AT AN ANGLE OF 18°. TO THE FACE PANELS ARE BONDED INDIVIDUAL MITSUBISHI & DEALER NAME LETTERS. THESE CONSIST OF A 5mm WHITE ACRYLIC LETTER BONDED TO A LARGER 18SWG STAINLESS STEEL LETTER TO FORM A WHITE LETTER WITH A POLISHED STAINLESS STEEL OUTLINE. TOP & BOTTOM NOSINGS ARE PAINTED TO MATCH RAL 7012 DARK GREY & PANELS PAINTED TO MATCH RAL 3020 RED. WHERE SIGNS ARE ILLUMINATED THIS WILL BE VIA FLUORESCENT TUBES HOUSED IN BOTTOM NOSING & UP LIGHTING THE ANGLED PANELS & LETTERS.

REPLACEMENT PYLON SIGN - CONSTRUCTION DETAILS.
SIGN CONSTRUCTED FROM MILD STEEL SUB FRAME & CLAD WITH FORMED ALUMINIUM PANELS & SIDE TRIMS, PAINTED TO CORPORATE COLOURS. TOP PANEL IS FITTED WITH STAINLESS STEEL & ACRYLIC LOGO WHICH IS INTERNALLY ILLUMINATED VIA FLUORESCENT TUBES. THE TEXT READING MITSUBISHI MOTORS IS BLACK ACRYLIC FRET CUT LETTERS & IS NON ILLUMINATED. ALL OTHER TEXT & GRAPHICS ARE APPLIED VINYL. SIGN IS ANCHORED TO A MILD STEEL GROUND CAGE SET IN CONCRETE FOUNDATIONS.

AMENDED PLAN


Ref.

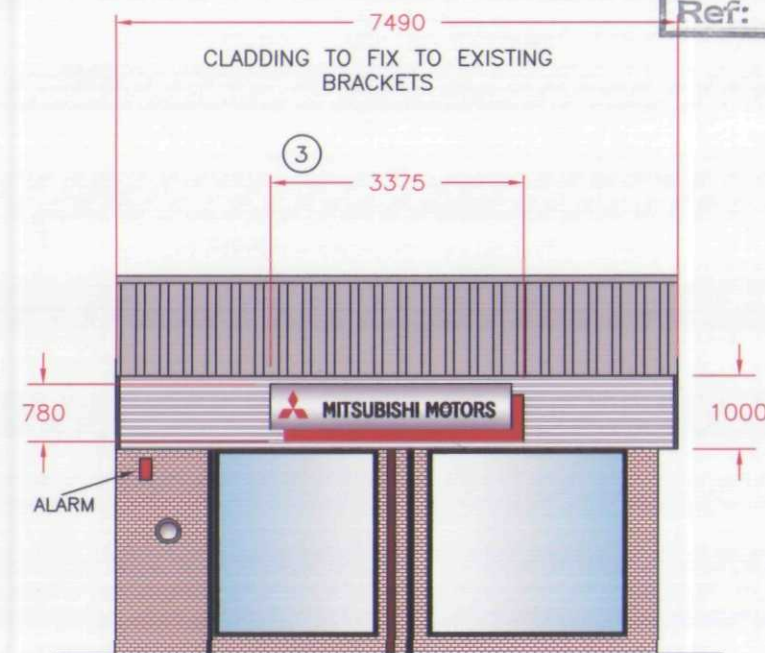


SHDC
Planning & Development

13 OCT 2004


Ref: 1201104

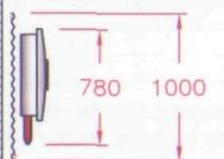

SECTIONAL DETAIL SHOWING
1000mm HIGH CLADDING /
780mm CLIPS
SCALE 1:50

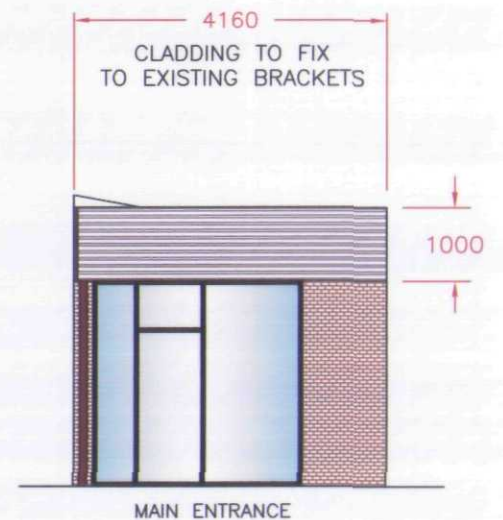

SITE PLAN - SCALE 1:500
* = 15 AMP FEED REQUIRED
— = NEW CLADDING
— = MITSUBISHI FASCIAS

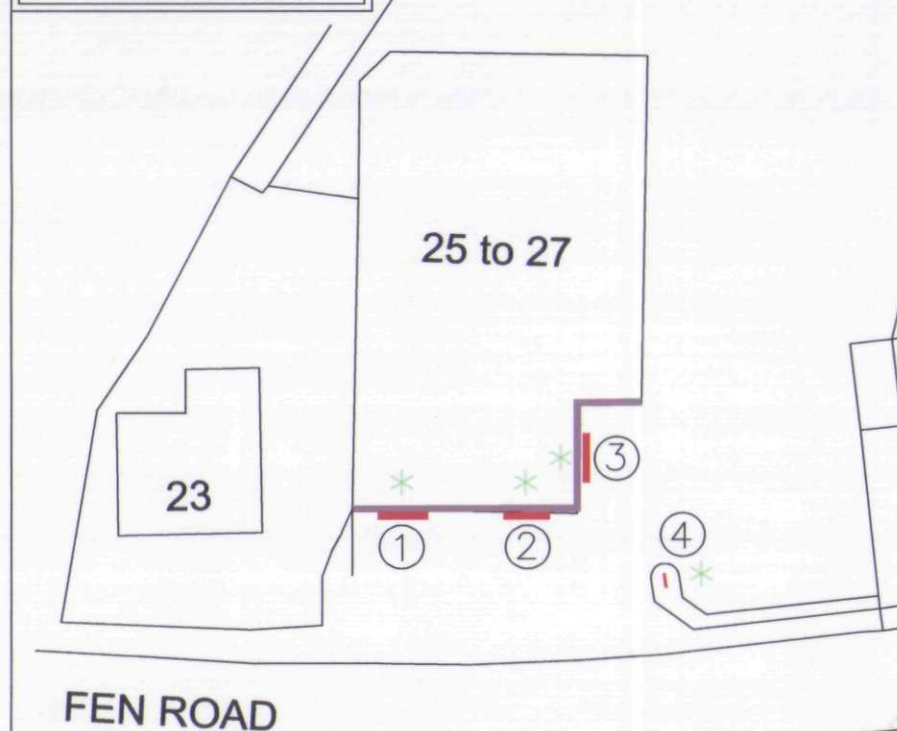

tara signs

St. Peters Place, Western Road,
Lancing, Sussex, BN15 8SB
Tel: 01903 750710
Fax: 01903 754008

Copyright Tara Signs Ltd.

Scale 1:100

Tolerance + -

Drg No MIT-095 planning

Date 19.9.04

Drawn By AHW

Checked By

Revisions Date

A) SITE PLAN DRAWN TO SCALE AND
REPLACEMENT, ADDED TO NOTES AHW 12.10.04

	MITSUBISHI	DEALER
Date		
Signature		
Signed By		

Project.

GRAYS OF HOLBEACH
FEN ROAD
HOLBEACH
LINCOLNSHIRE
PE12 8QA

**DETERMINED
PLAN**