

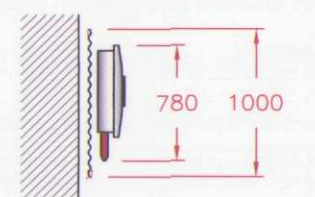
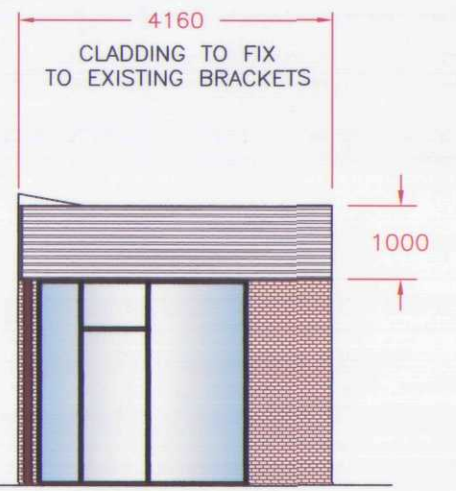


SHDC
 Development
 13 SEP 2004
 1201/04

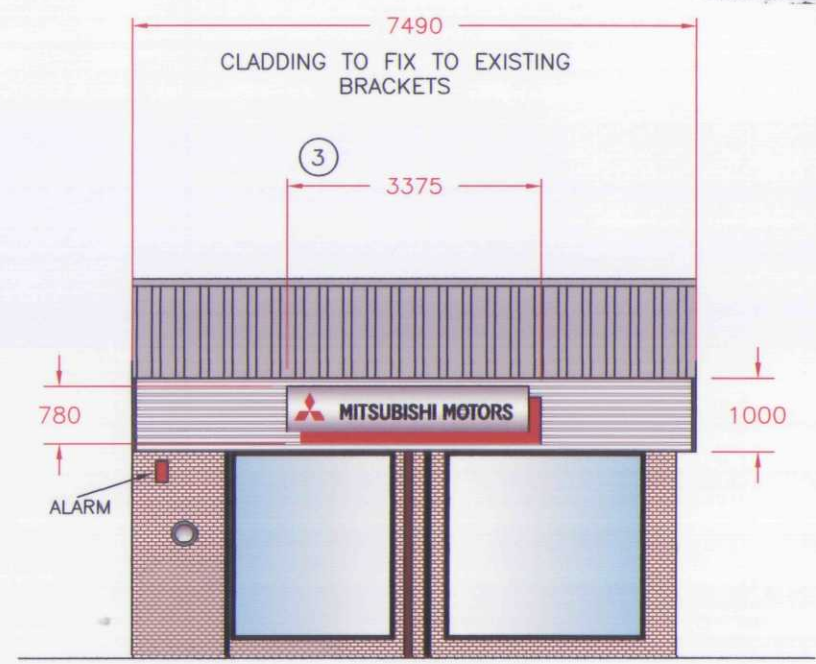

SECTIONAL DETAIL SHOWING
 1000mm HIGH CLADDING /
 780mm CLIPS
 SCALE 1:50

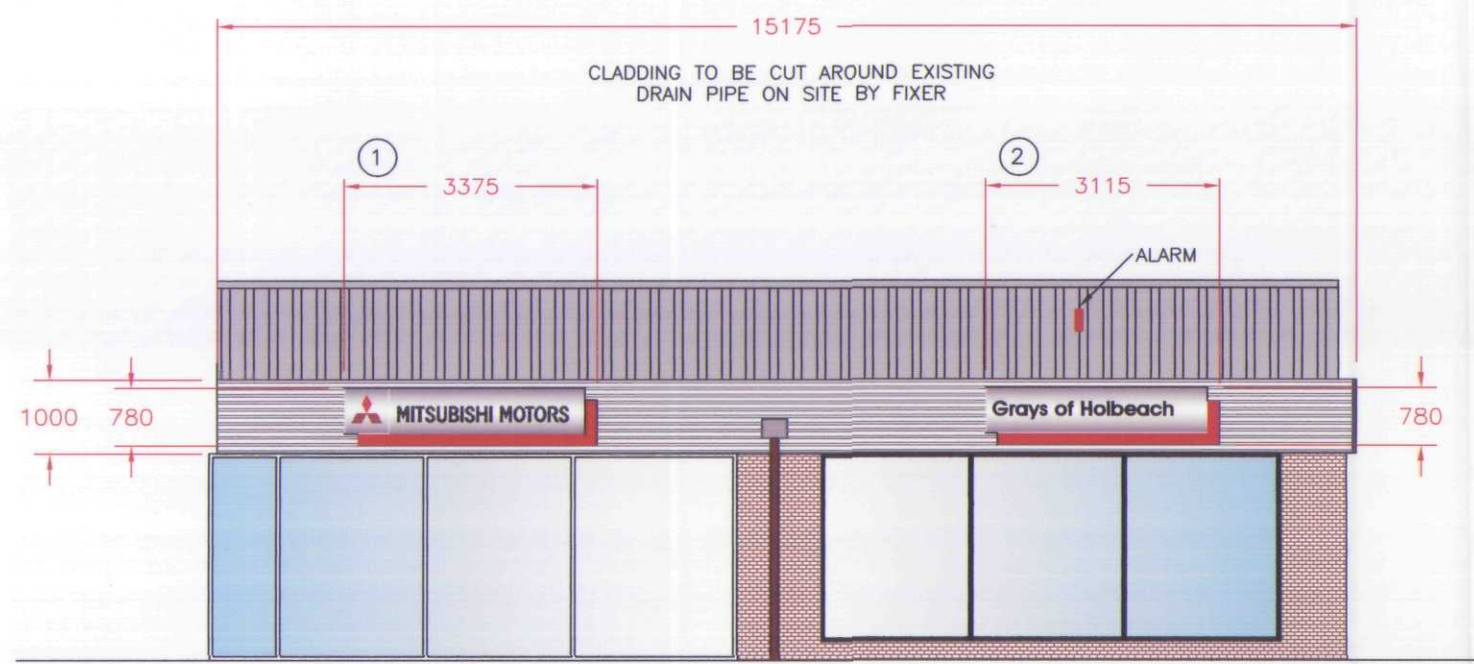


MAIN ENTRANCE


SUPERSEDED

FASCIA SIGN - CONSTRUCTION DETAILS.
 SIGN CONSISTS OF LADDER FRAMES FORMED FROM GALVANISED RIBS ATTACHED TO TOP & BTM. ALUMINIUM BULL NOSINGS & FITTED WITH ALUMINIUM PANELS WHICH ARE SET AT AN ANGLE OF 18°. TO THE FACE PANELS ARE BONDED INDIVIDUAL MITSUBISHI & DEALER NAME LETTERS. THESE CONSIST OF A 5mm WHITE ACRYLIC LETTER BONDED TO A LARGER 18SWG STAINLESS STEEL LETTER TO FORM A WHITE LETTER WITH A POLISHED STAINLESS STEEL OUTLINE. TOP & BOTTOM NOSINGS ARE PAINTED TO MATCH RAL 7012 DARK GREY & PANELS PAINTED TO MATCH RAL 3020 RED. WHERE SIGNS ARE ILLUMINATED THIS WILL BE VIA FLUORESCENT TUBES HOUSED IN BOTTOM NOSING & UP LIGHTING THE ANGLED PANELS & LETTERS.

PYLON SIGN - CONSTRUCTION DETAILS.
 SIGN CONSTRUCTED FROM MILD STEEL SUB FRAME & CLAD WITH FORMED ALUMINIUM PANELS & SIDE TRIMS, PAINTED TO CORPORATE COLOURS. TOP PANEL IS FITTED WITH STAINLESS STEEL & ACRYLIC LOGO WHICH IS INTERNALLY ILLUMINATED VIA FLUORESCENT TUBES. THE TEXT READING MITSUBISHI MOTORS IS BLACK ACRYLIC FRET CUT LETTERS & IS NON ILLUMINATED. ALL OTHER TEXT & GRAPHICS ARE APPLIED VINYL.
 SIGN IS ANCHORED TO TO A MILD STEEL GROUND CAGE SET IN CONCRETE FOUNDATIONS.

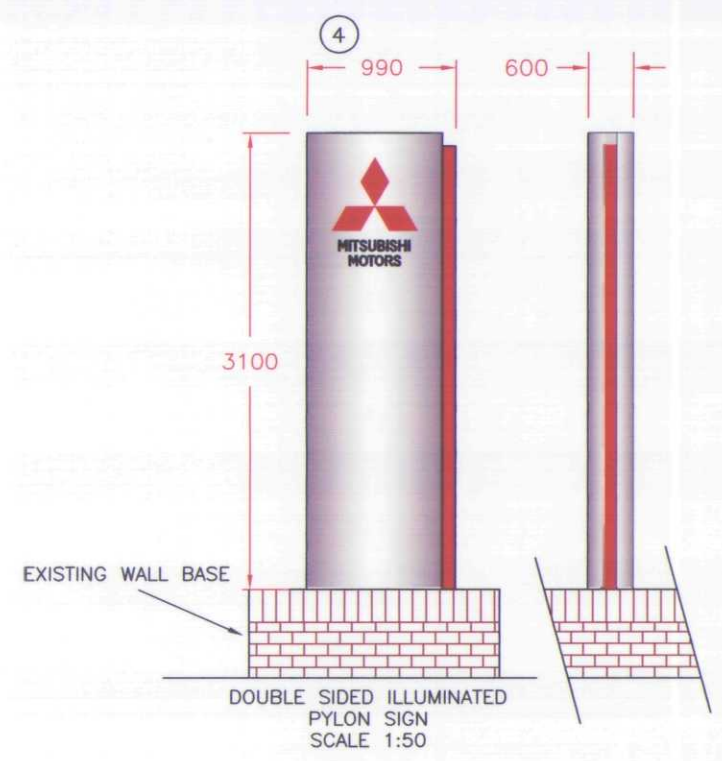

SITE PLAN - NOT TO SCALE
 * = 15 AMP FEED REQUIRED
 — = NEW CLADDING
 — = MITSUBISHI CLIPS

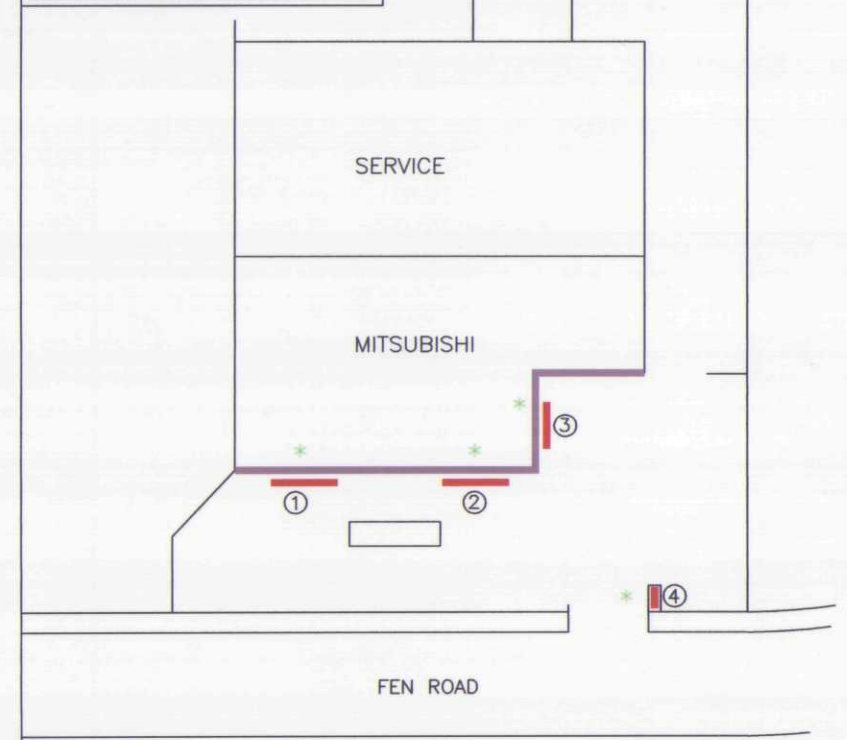

tara signs
 St. Peters Place, Western Road,
 Lancing, Sussex, BN15 8SB
 Tel : 01903 750710
 Fax : 01903 754008

Copyright Tara Signs Ltd.
 Scale 1:100
 Tolerance +-
 Drg No MIT-095 planning
 Date 19.9.04
 Drawn By AHW
 Checked By

Revisions	Date

Date	MITSUBISHI	DEALER
Signature		
Signed By		

Project.
 GRAYS OF HOLBEACH
 FEN ROAD
 HOLBEACH
 LINCOLNSHIRE
 PE12 8QA