

All dimensions to be verified on site by Main Contractor before the start of any shop drawings or work whatsoever either on their own behalf or that of sub-contractors.


This drawing is to be read with all relevant Architect's and Engineer's drawings and other relevant information.

Andrew M Wright Ltd. Registered in England & Wales No. 9399024.
Registered office: 22 Church Street, Holbeach, Spalding, Lincs. PE12 7LL

Anurag Mittal, BSc, MSc, PhD, is registered in England & Wales No. 00000247.
 Registered office: 22 Church Street, Spalding, Lincs. PE12 7LL


LEGEND:

DO NOT SCALE

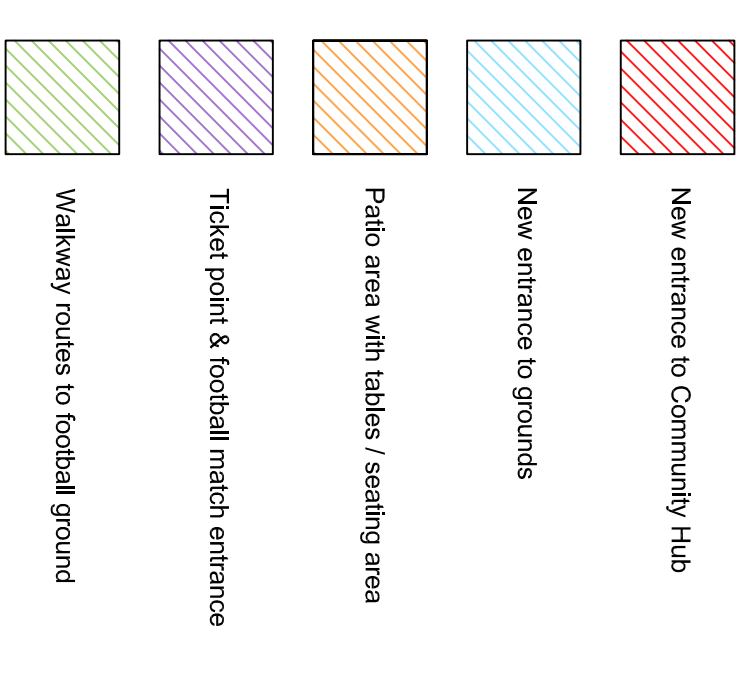


Note: Site plans based on topographic survey supplied by SRC Ltd


Location Plan (1:2500)

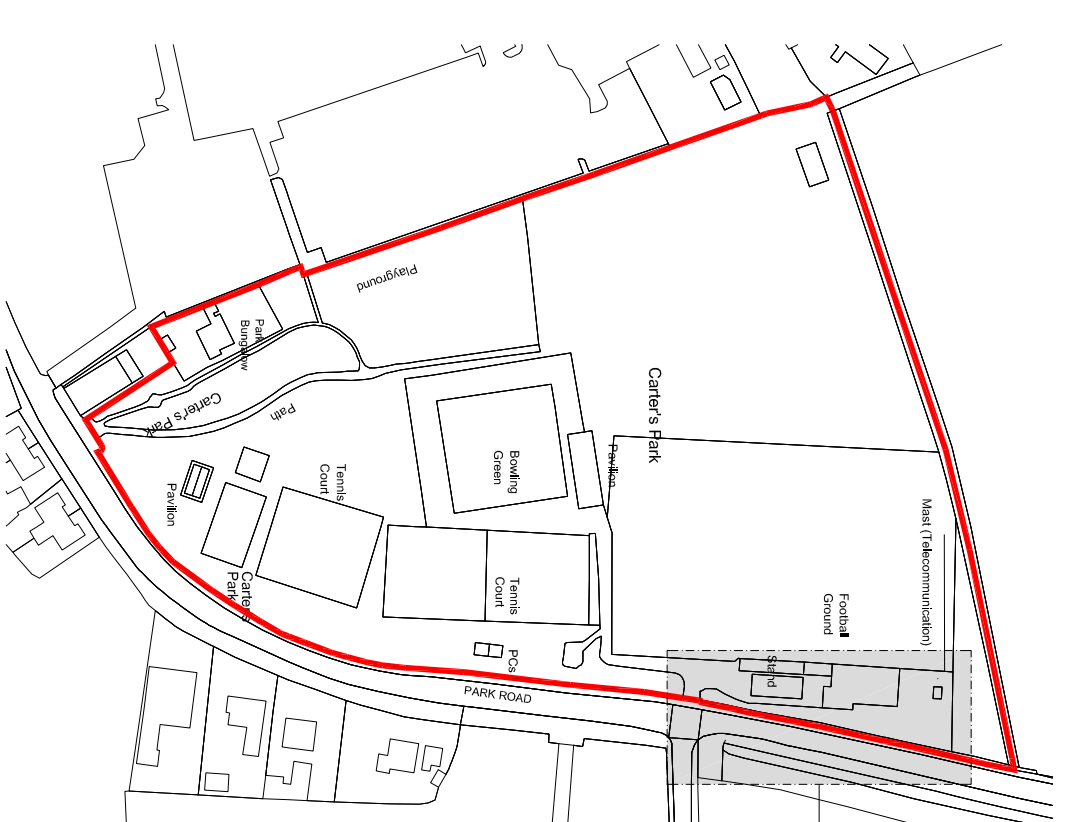

Refer to 1:200 scale Site Plan

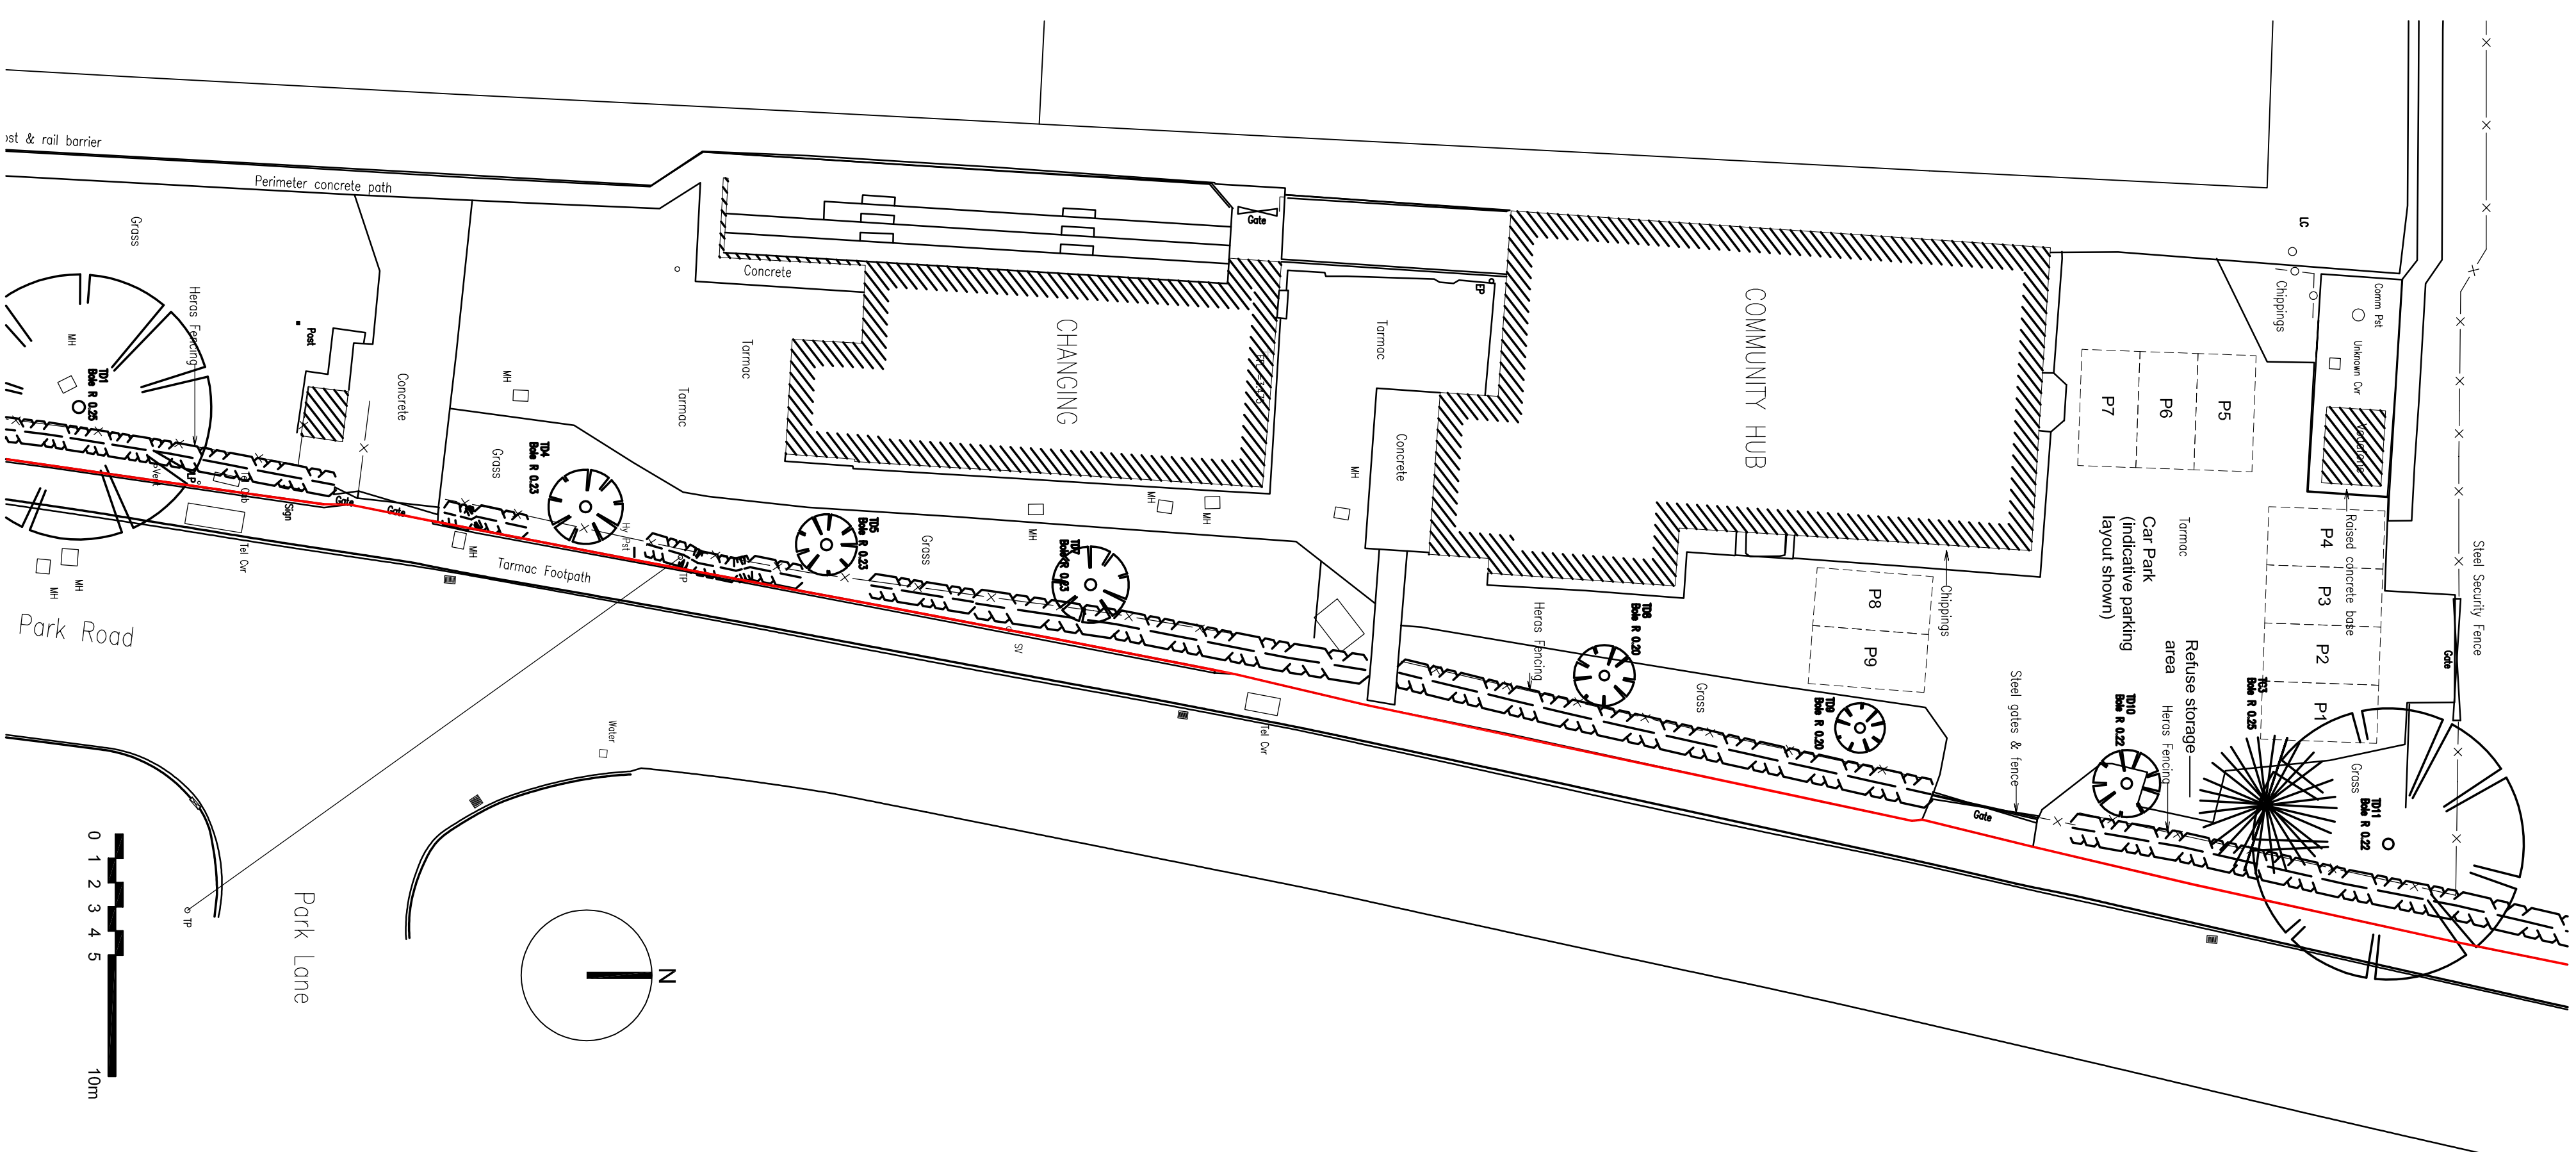


Existing Site Plan (1:200)

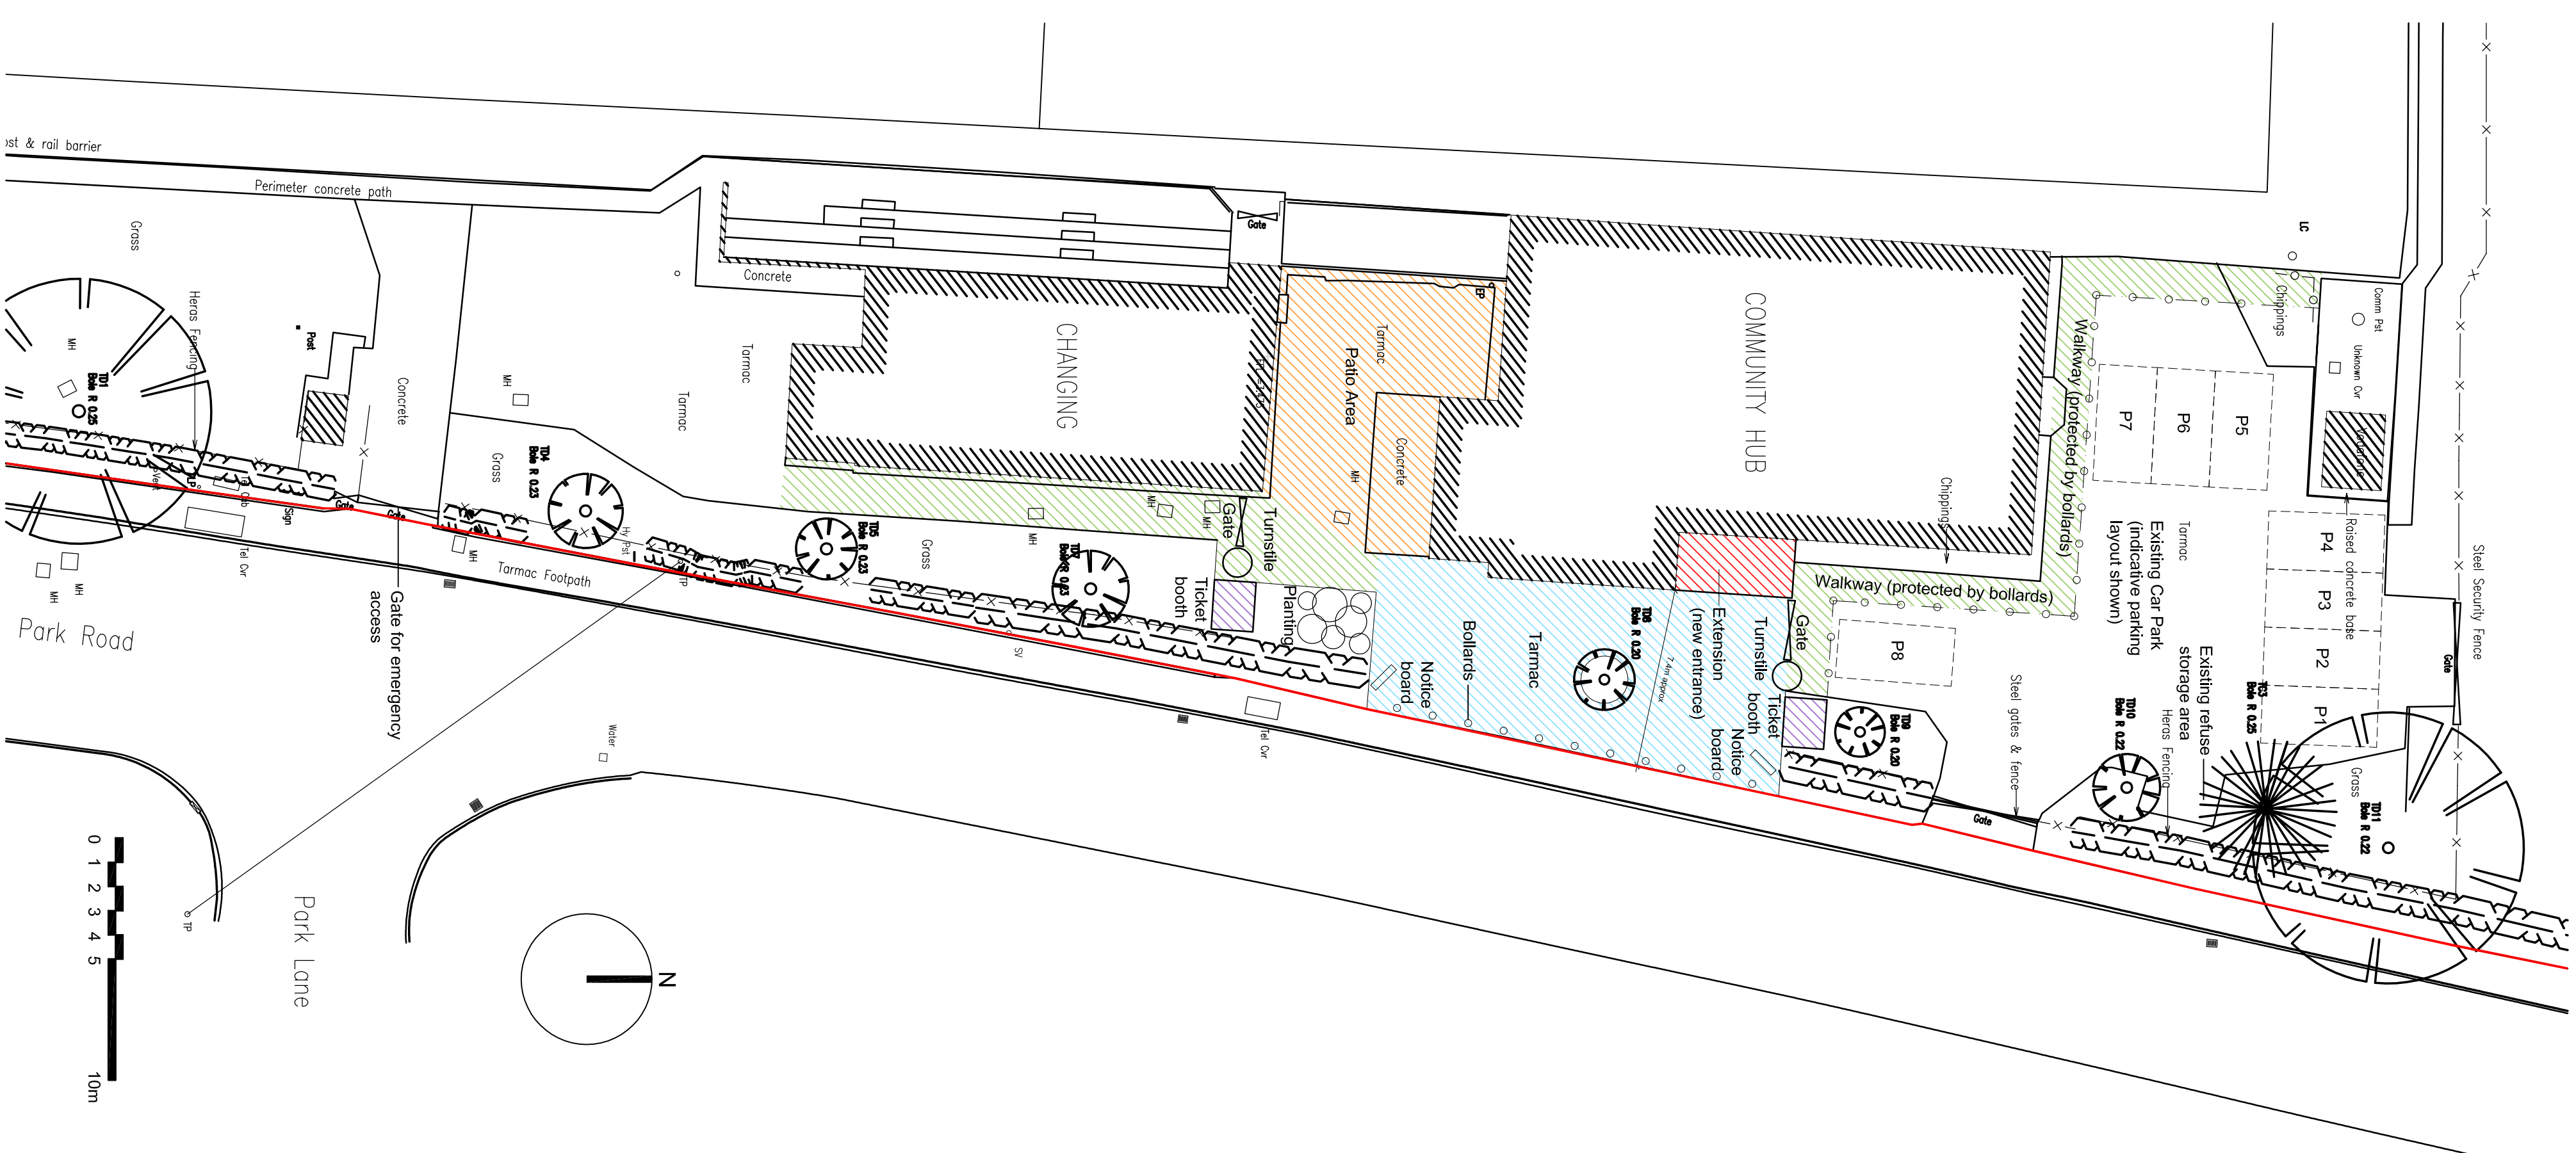

Proposed Site Plan (1:200)

Pr	Date	Planning Issue	AIW	MAN
T4	26.10.15	Draft Issue	AIW	MAN
T5	21.10.15	Draft Issue	AIW	MAN
O2	16.10.15	Draft Issue	AIW	MAN
Revision:	Date:	Description:	Dwr:	Chk:

ANDREW M WRIGHT LTD

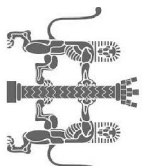CHARTERED ARCHITECT

26 Joys Bank, Holbeach St Johns, Spalding, Lincs, PE12 8SD
Telephone: 01406 540573 Mobile: 07940 914778

Telephone: 01406 540573 Mobile: 07940 914778

Project:
The Park Community Hub
Park Road
Holbeach
Lincs

Drawing Title:

Existing & Proposed Site Plans

Applicant:				
Holbeach Parish Council				
Drawn:	Checked:	Date:	Scale:	Paper Size:
AMW	AMW	12.10.15	As shown	A1
Job No.:	Dwg No.:	Shape:	Revision:	
011502	PD01	Planning	P1	