

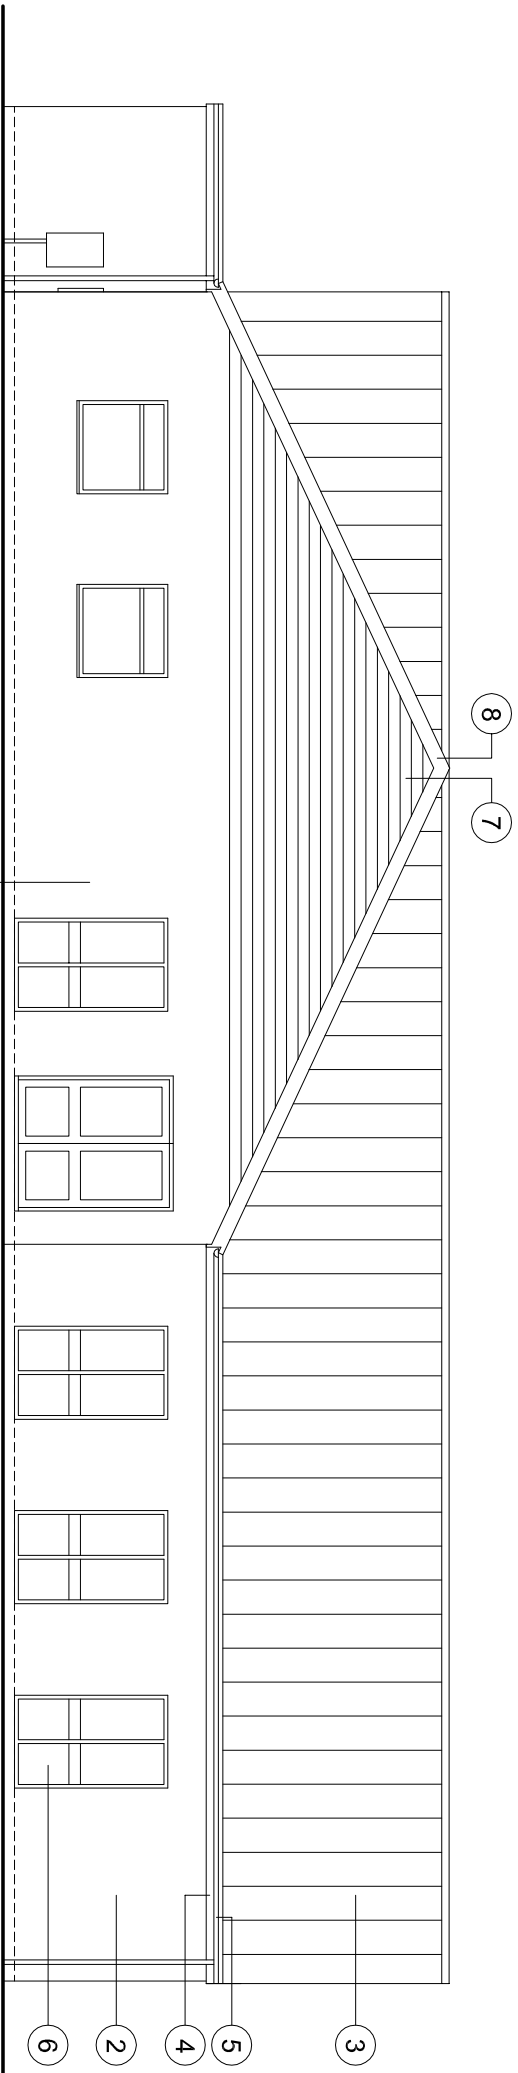



Note:
Windows & door removed as part
of works to form link extension
(refer to H09-1197-22).

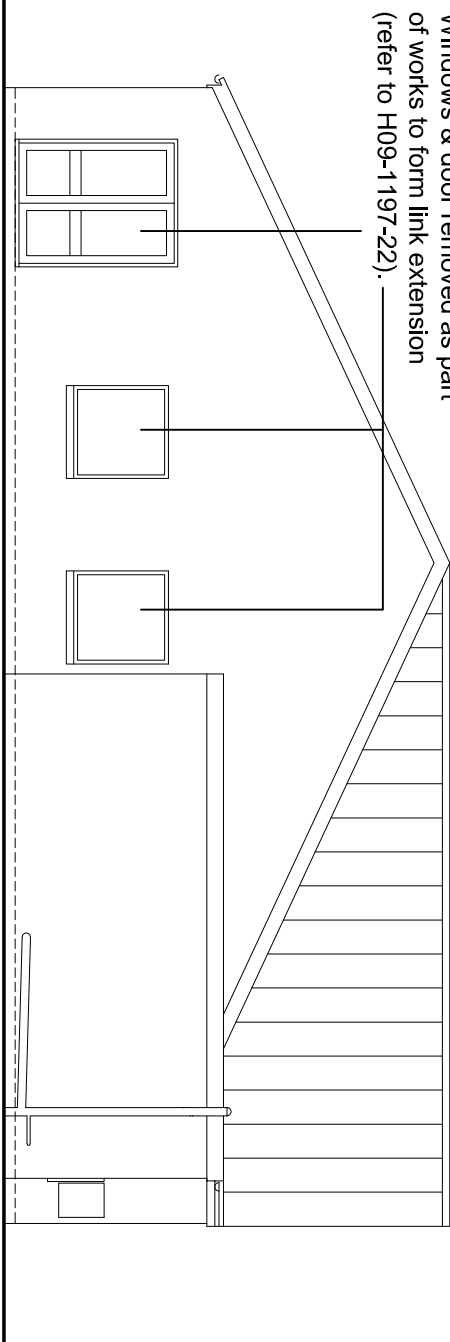


Front (East) Elevation (1:100)

 


Side (South) Elevation (1:100)

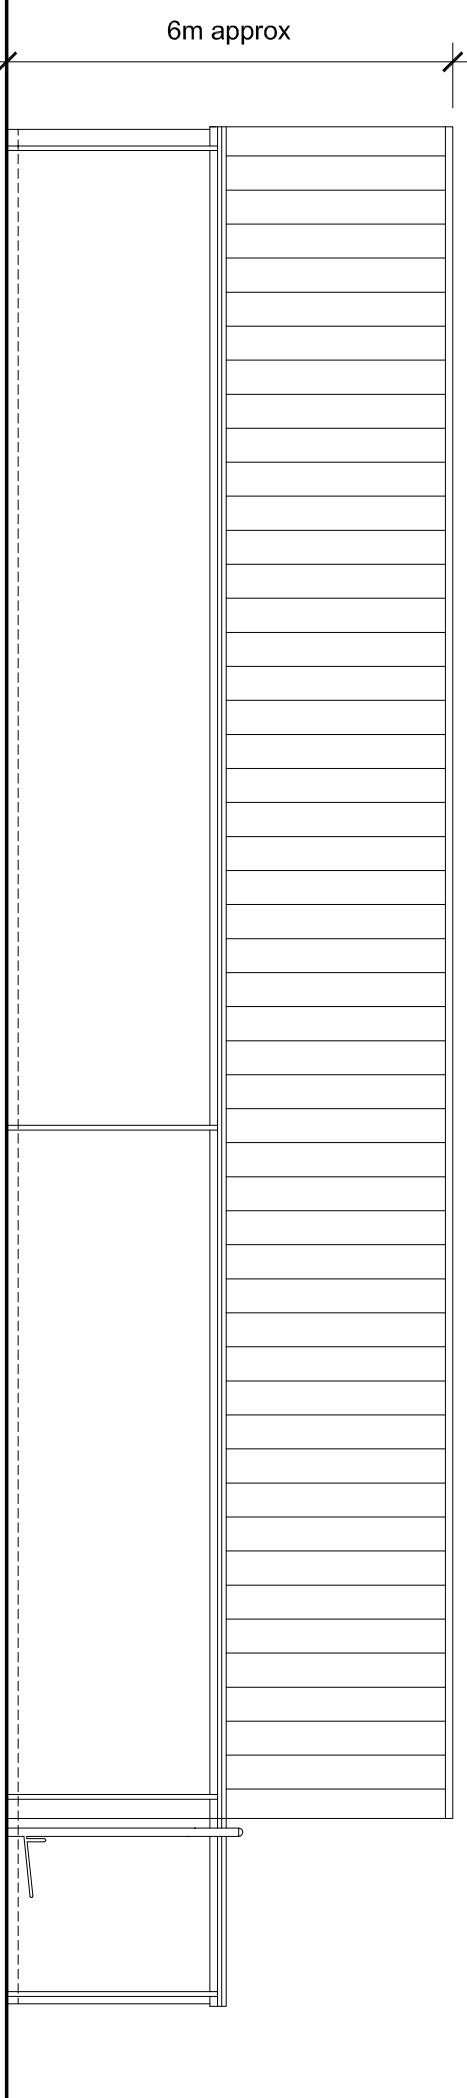


Rear (West) Elevation (1:100)

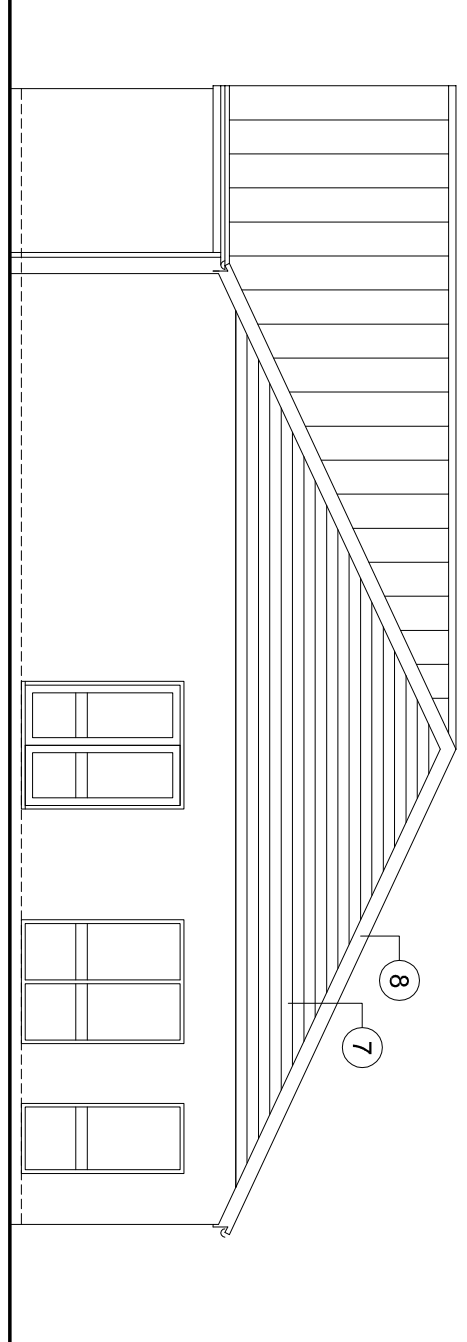

Side (North) Elevation (1:100)

 

Ground Floor Plan (1:50)

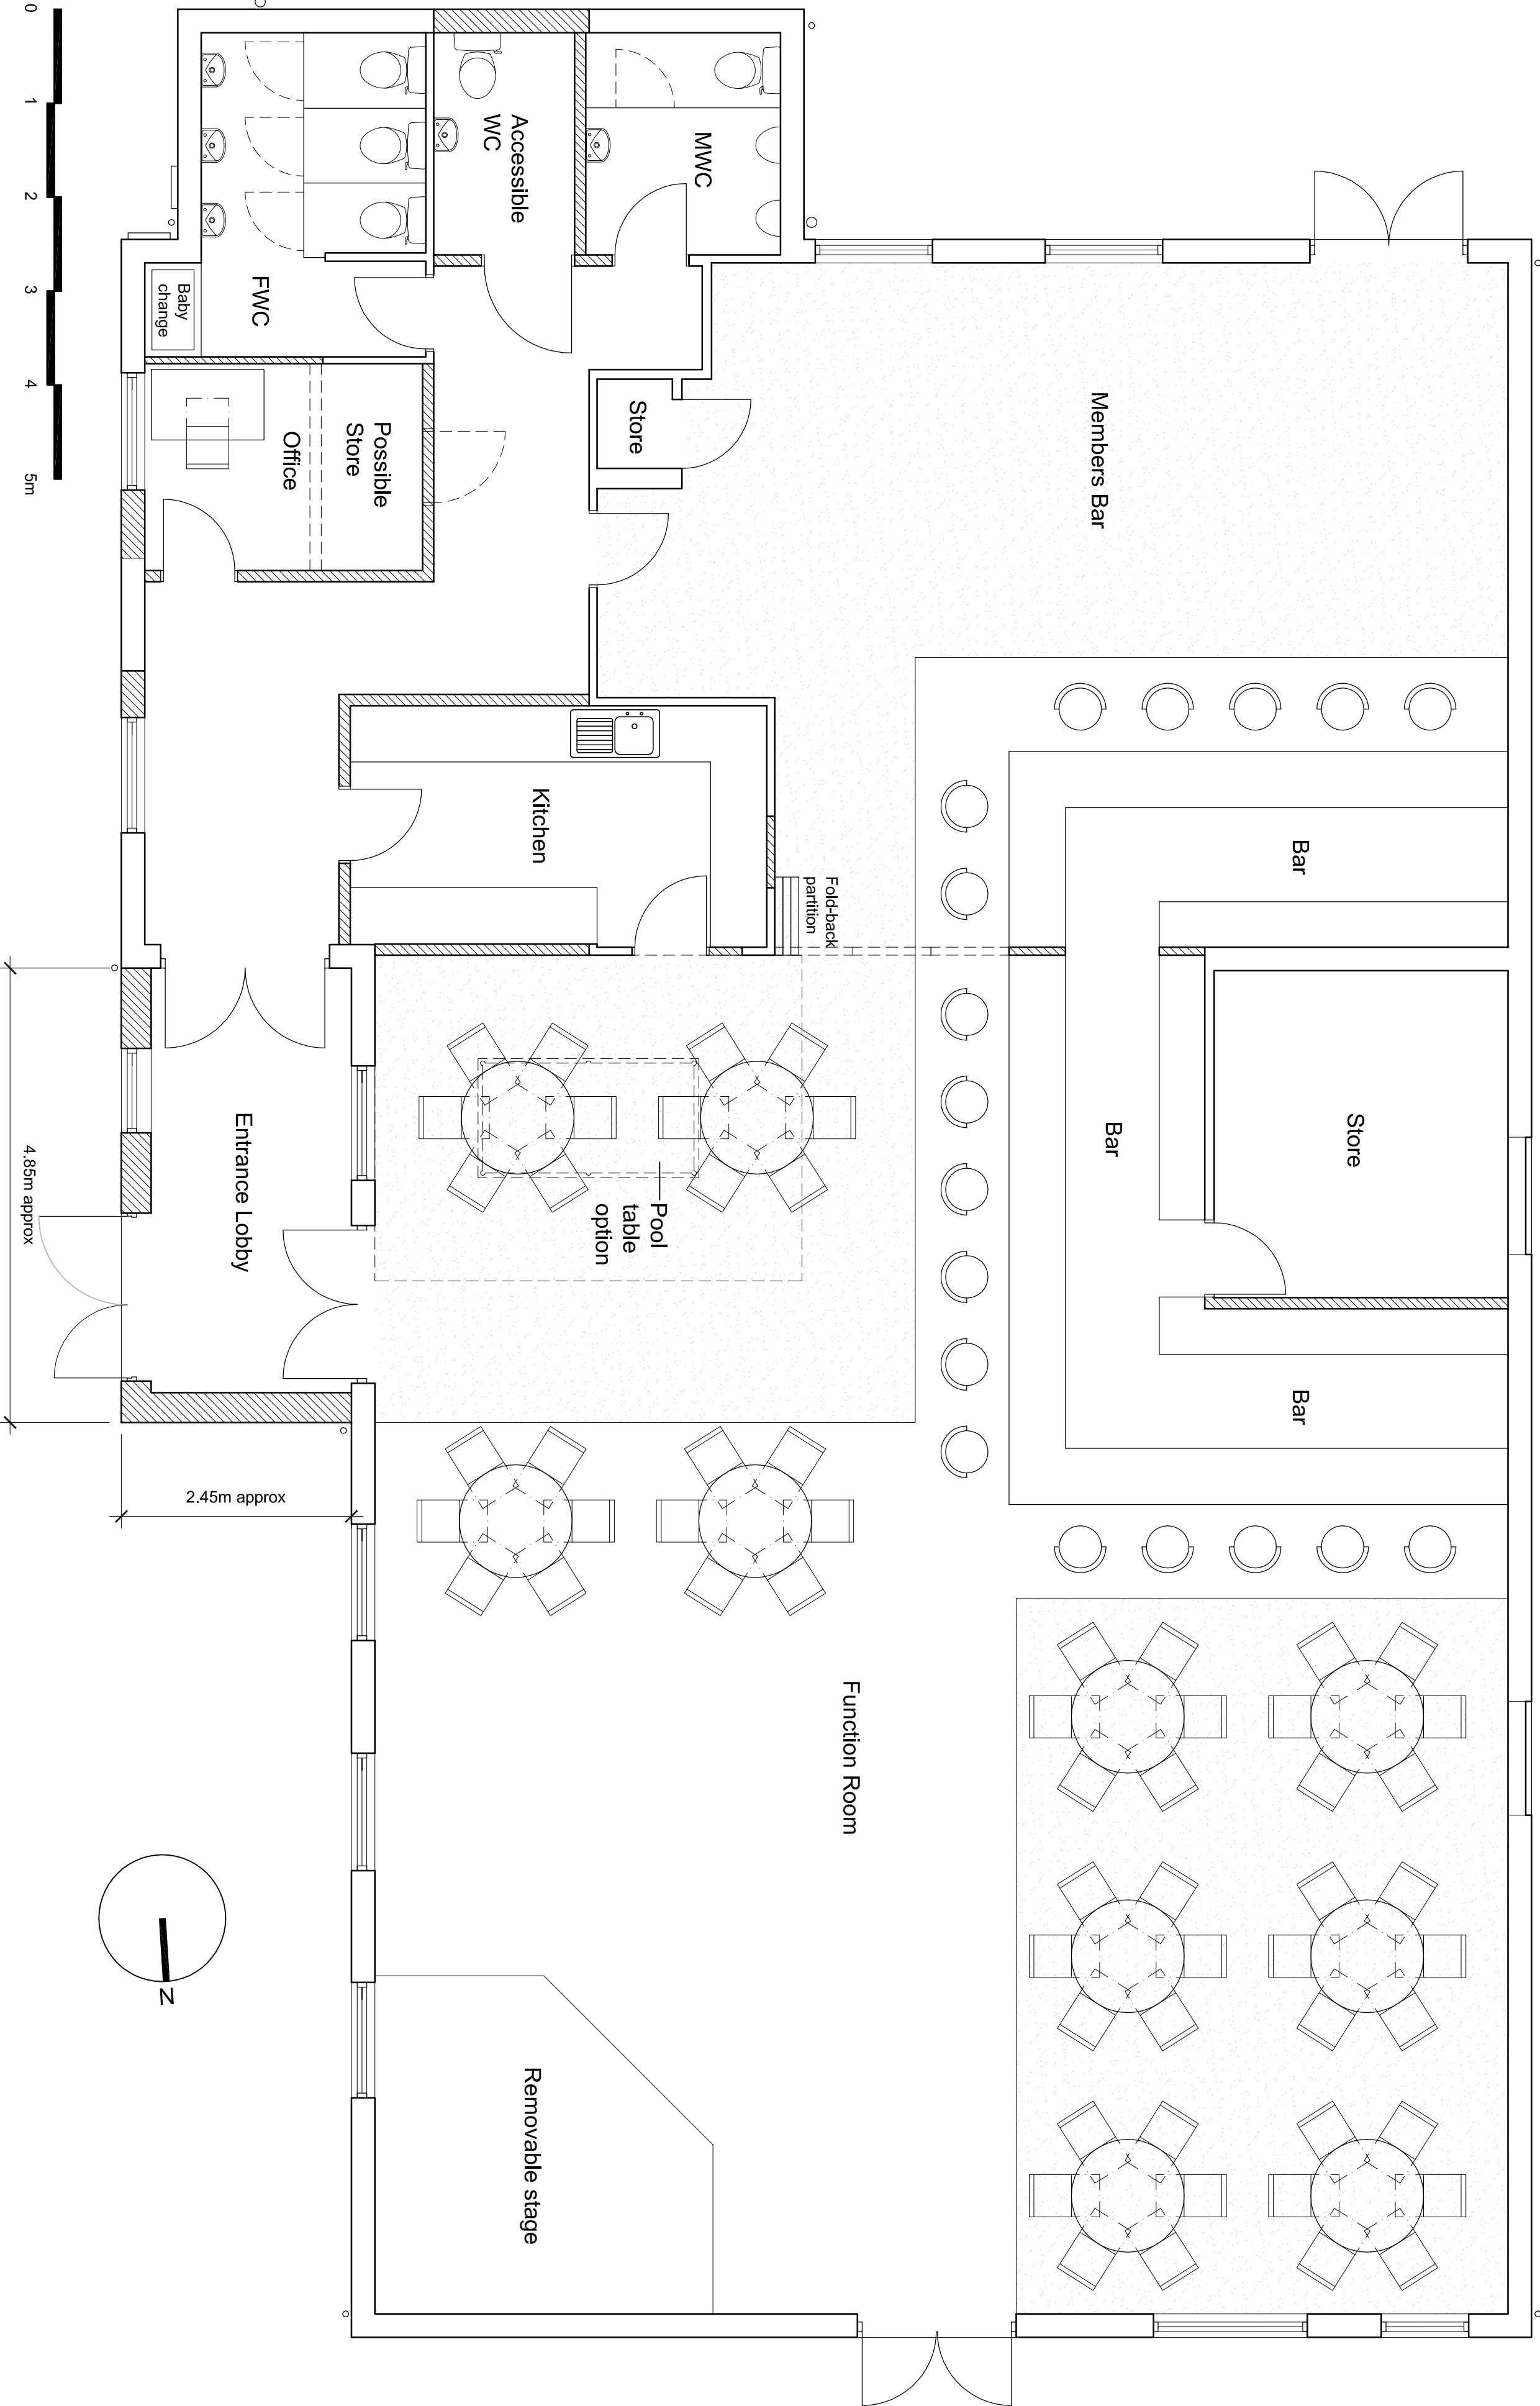

All drawings to be verified for use by this Council before the start of any other drawings or work is submitted either on their own behalf or that of sub-contractors.

Report any discrepancies to the Contract Administrator at once.

This drawing is to be used only as reference and not for construction purposes. It is not to be used for any other purpose without the written consent of the Architect.

Andrew M Wright Ltd Registered in England & Wales No. 5292924 Registered Office: 22 Church Street, Lincoln, Lincolnshire, PE12 7TL.


LEGEND:

DO NOT SCALE

Legend to materials:-

- 1 = Facing brick (buff coloured)
- 2 = Render (grey coloured)
- 3 = Single ply membrane roofing with standing seam effect (grey coloured)
- 4 = Upvc fascia to eaves (grey coloured)
- 5 = Plastic rainwater goods (black coloured)
- 6 = Upvc windows & doors (white coloured)
- 7 = Marley Central (timber board effect) wall cladding (grey coloured)
- 8 = Upvc to gable verge (grey coloured)

P3	18.12.22	Planning Issue	AMW / AMW
P2	26.12.16	Planning Issue	AMW / AMW
T6	18.12.16	Draft Issue	AMW / AMW
P1	26.10.15	Planning Issue	AMW / AMW
D5	26.10.15	Draft Issue	AMW / AMW
T4	21.10.15	Draft Issue	AMW / AMW
T3	18.10.15	Draft Issue	AMW / AMW
T2	10.09.15	Draft Issue	AMW / AMW
T1	09.09.15	Draft Issue	AMW / AMW
Revision:	Date:	Description:	Dwn: CLK

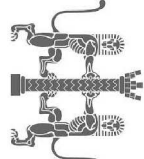

ANDREW M WRIGHT LTD
CHARTERED ARCHITECT

26 Joys Bank, Holbeach St Johns, Spalding, Lincs. PE12 8SD
Telephone: 01406 540573 Mobile: 07940 914778

Project:
Tigers Bar & Social Club
Park Road
Holbeach
Lincs

Drawing Title:
Proposed Plans & Elevations

Applicant:
Holbeach Parish Council

Drawn:	Checked:	Date:	Scale:	Page Size:
AMW	AMW	19.10.15	As shown	A1

Job No.:	Dwg No.:	Stage:	Revision:
011502	PD03	Planning	P3