



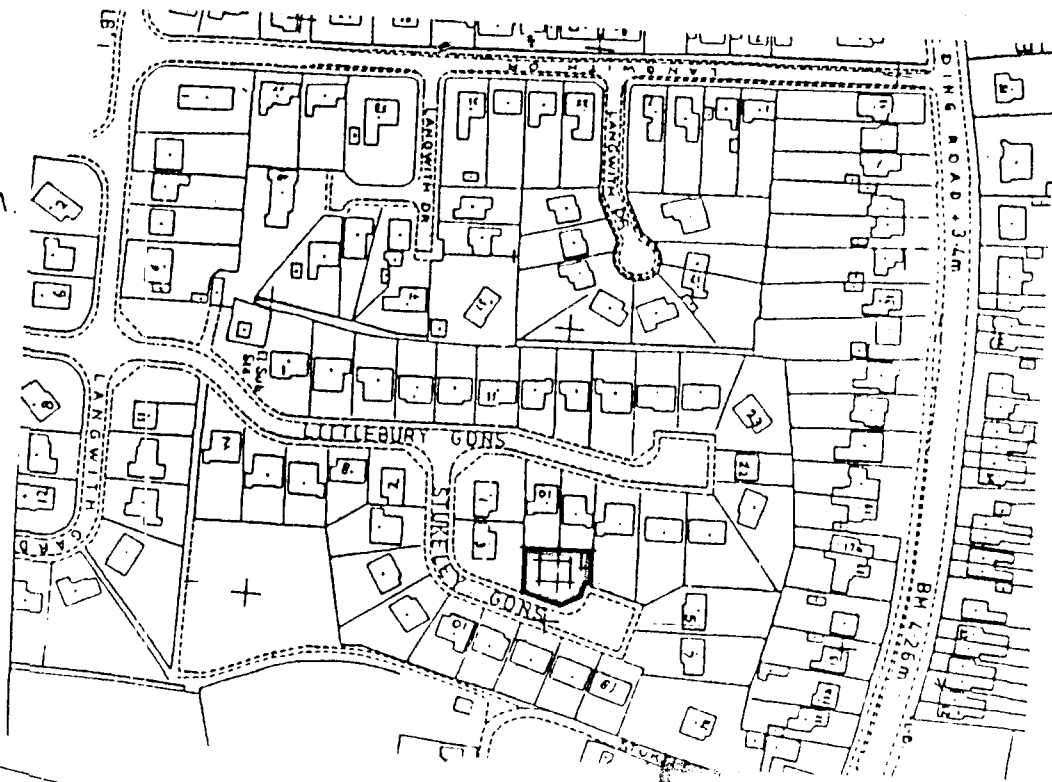


LOCATION PLAN
Scale 1:2500


Ref:

1211100

GENERAL CONSTRUCTION:
 CONC TILED ROOF 35°
 CAVITY EXTERNAL WALLING
 SOLID CONC. FLOOR
 CONC. STRIP FOUNDATIONS

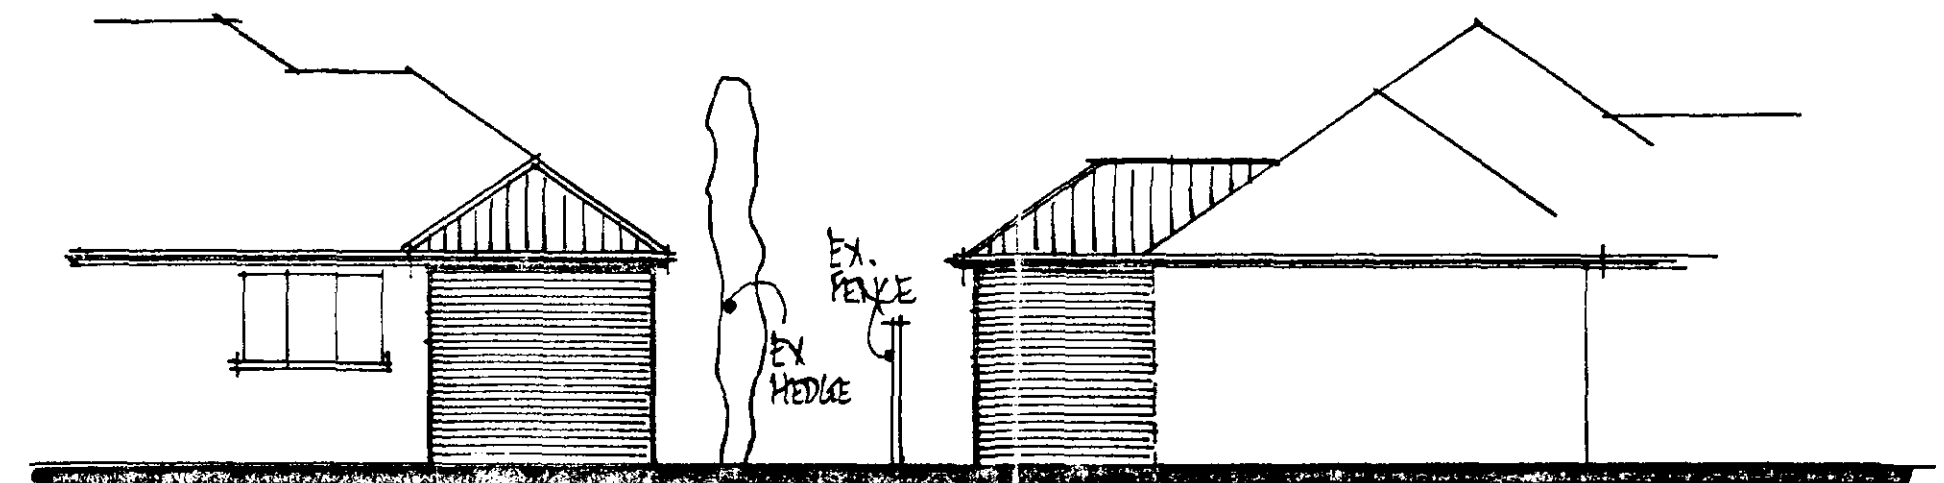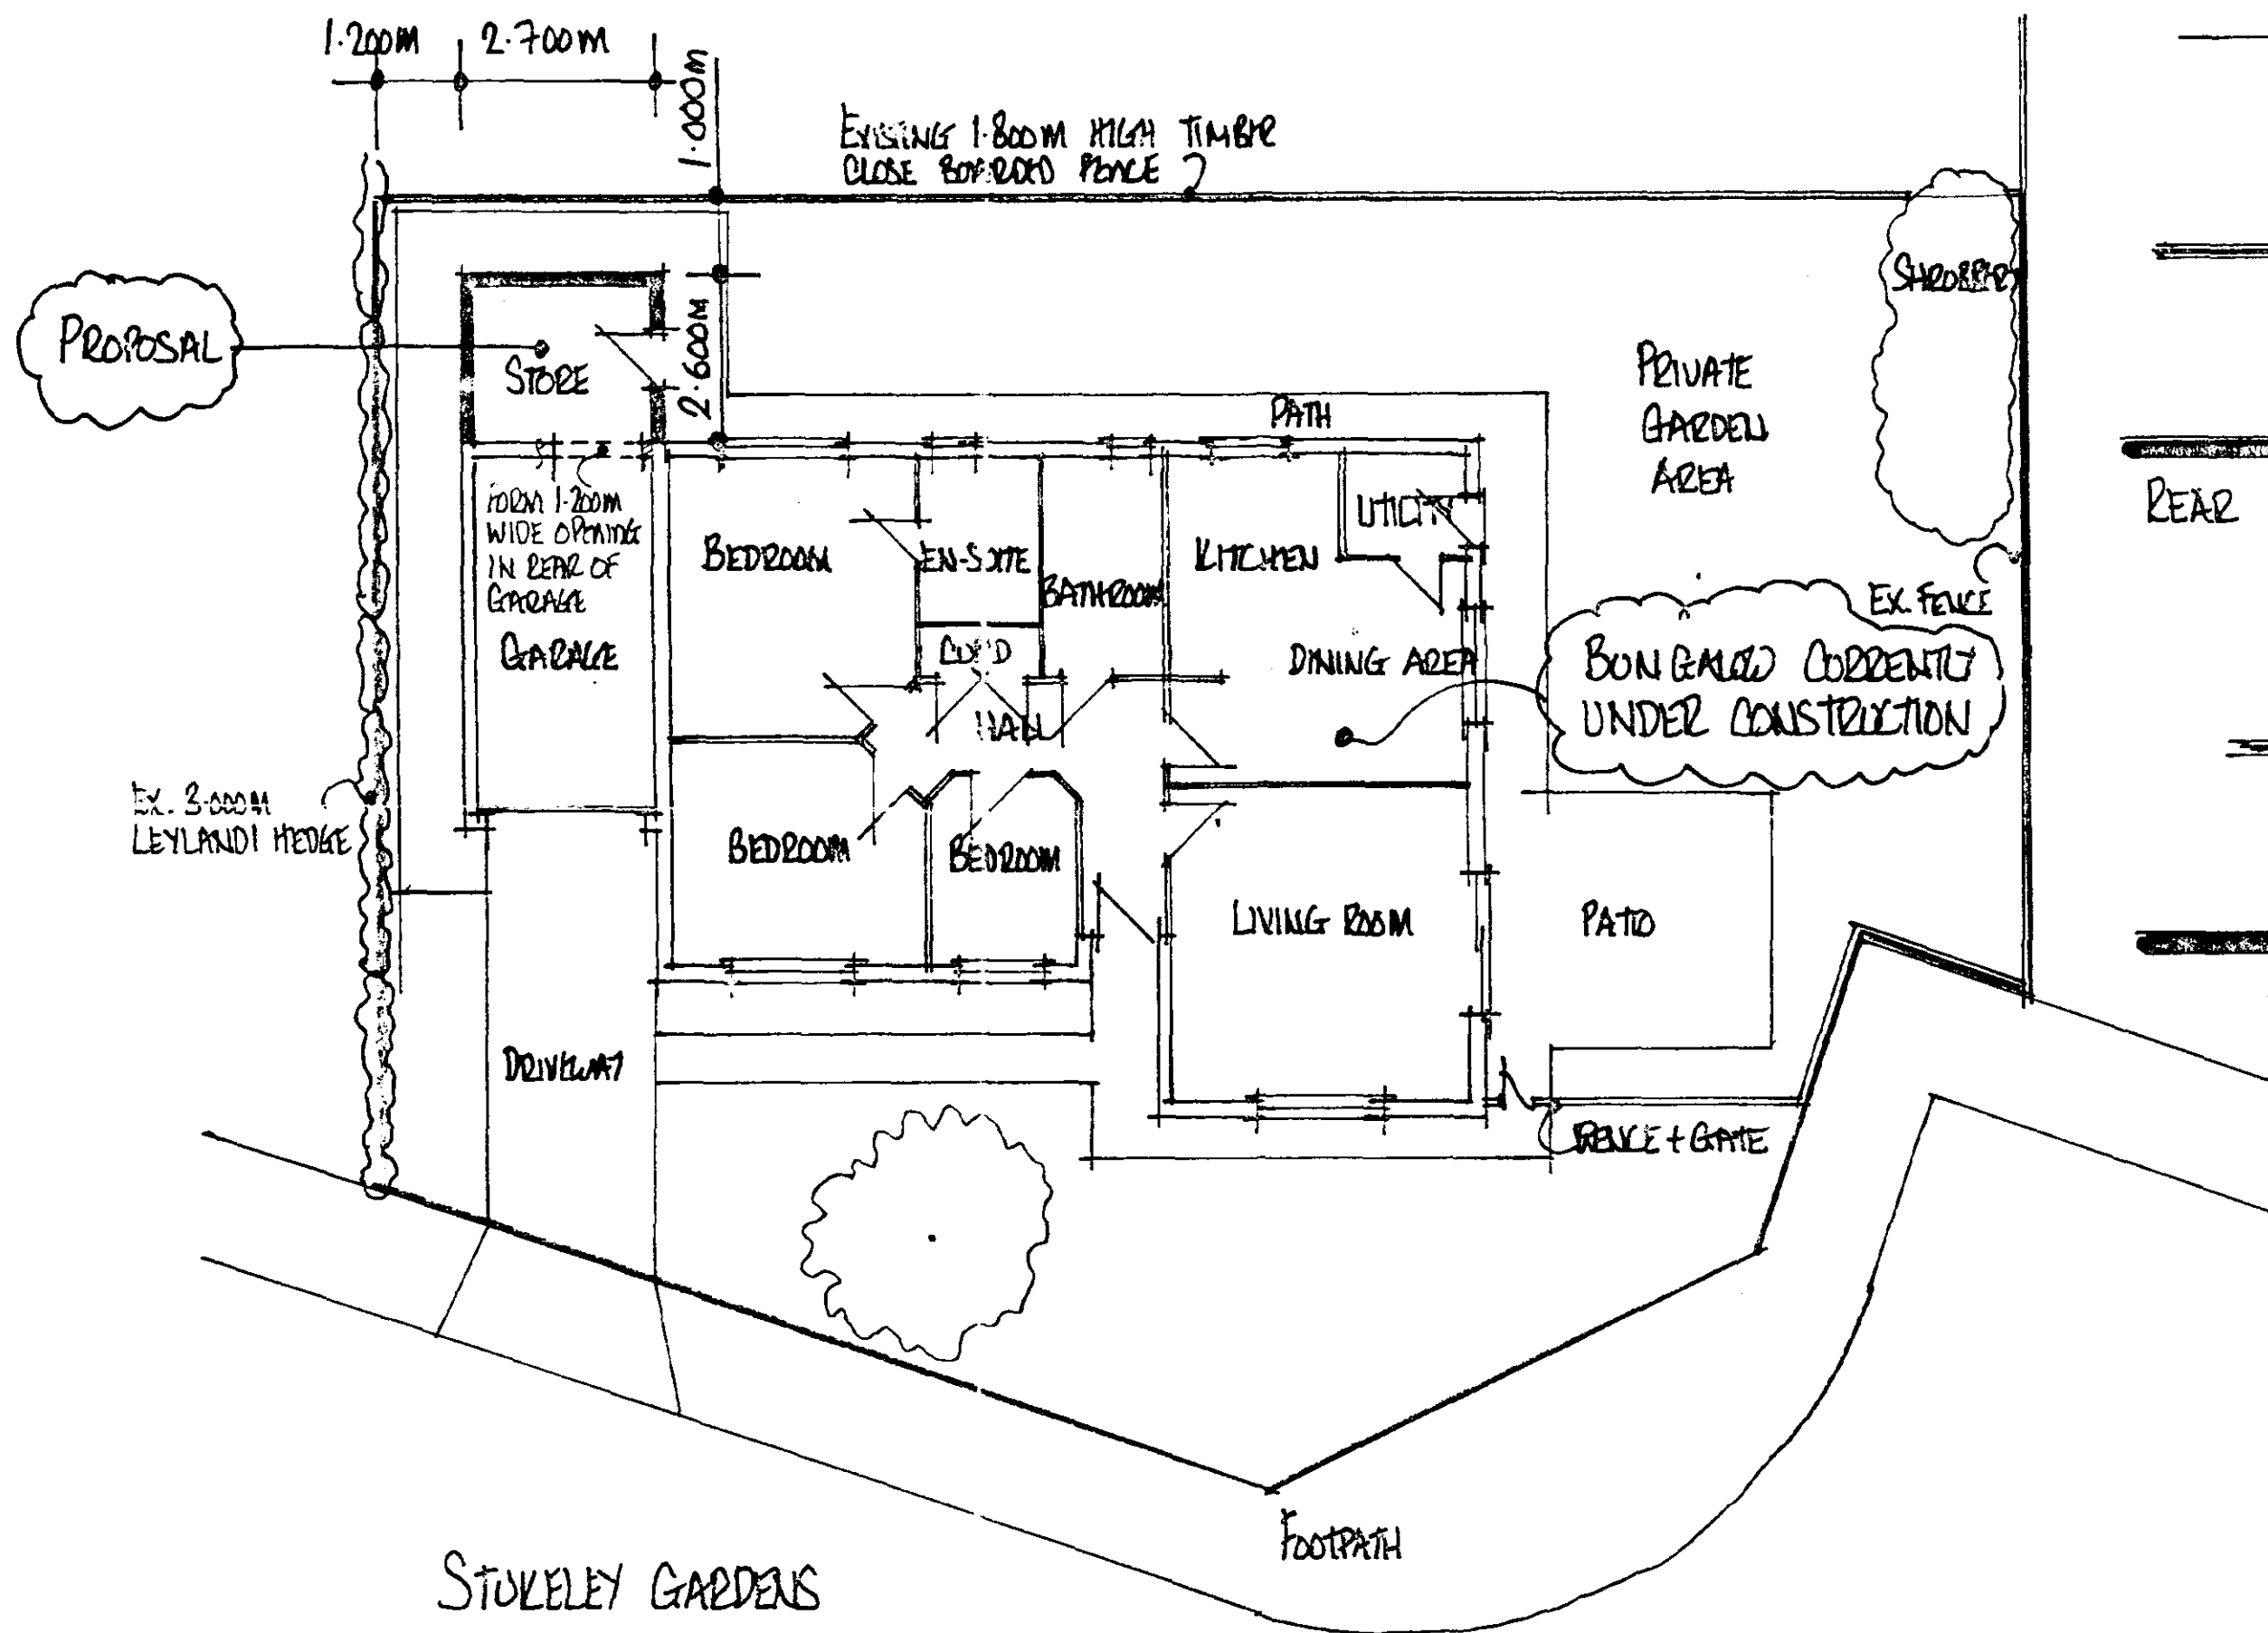

REAR ELEVATION SIDE ELEVATION

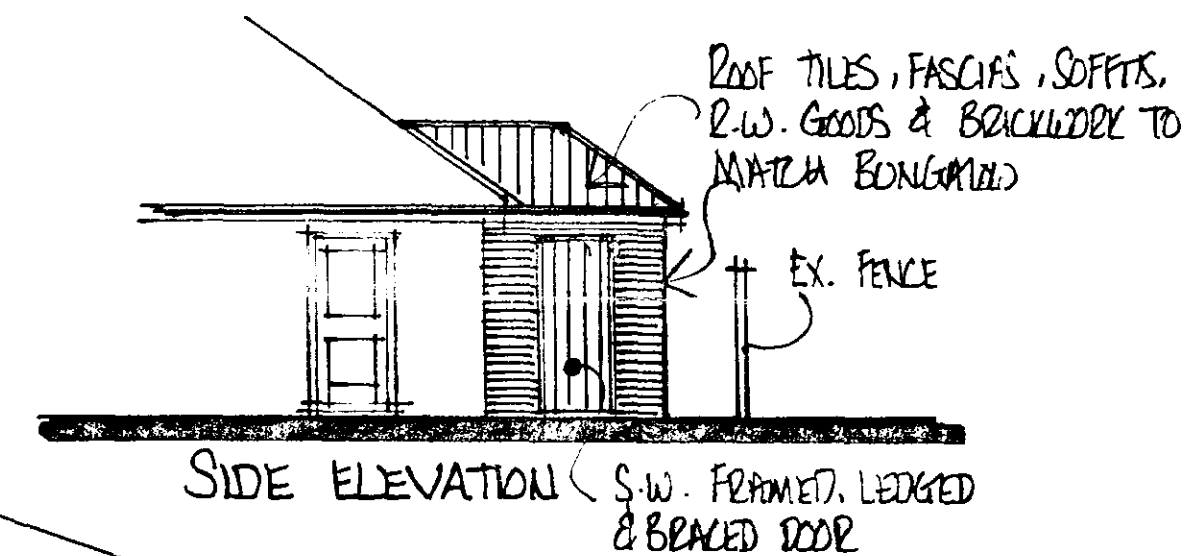

SIDE ELEVATION (S.W. FORMER, LEDGED & BRACED DOOR)

PROPOSED EXTENSION TO BUNGALOW
 REAR 10 & 12 LITTLEBURY GARDENS, HOLBEACH

JMG HOMES

• SCALE: 1:100 • DRAWING NO: SC236/9 • OCTOBER 2000 •

SITE PLAN

