




FRONT

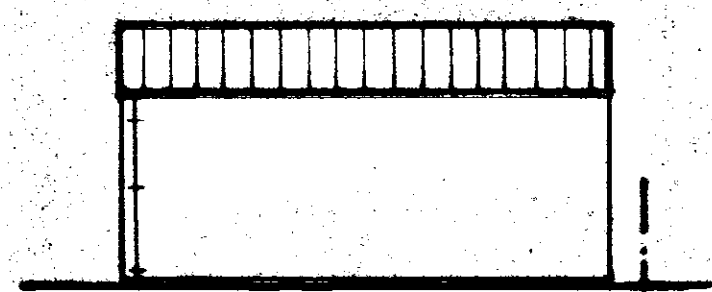


SIDE

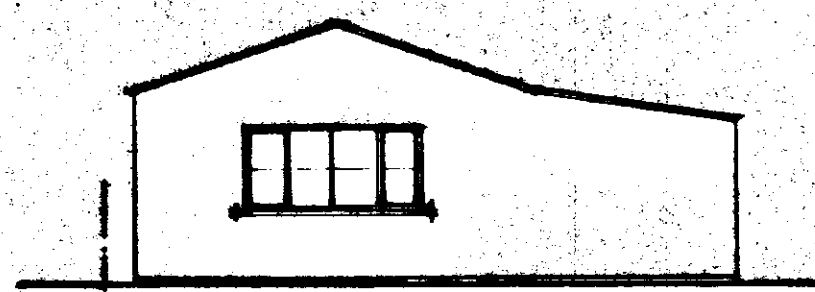


REAR

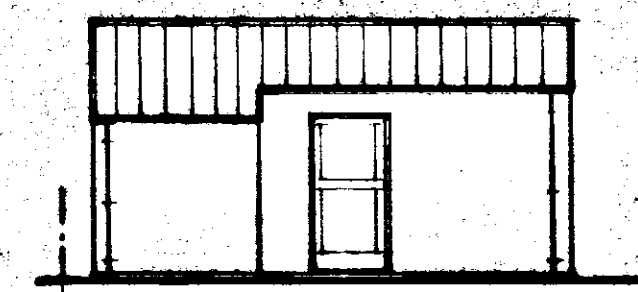

SIDE

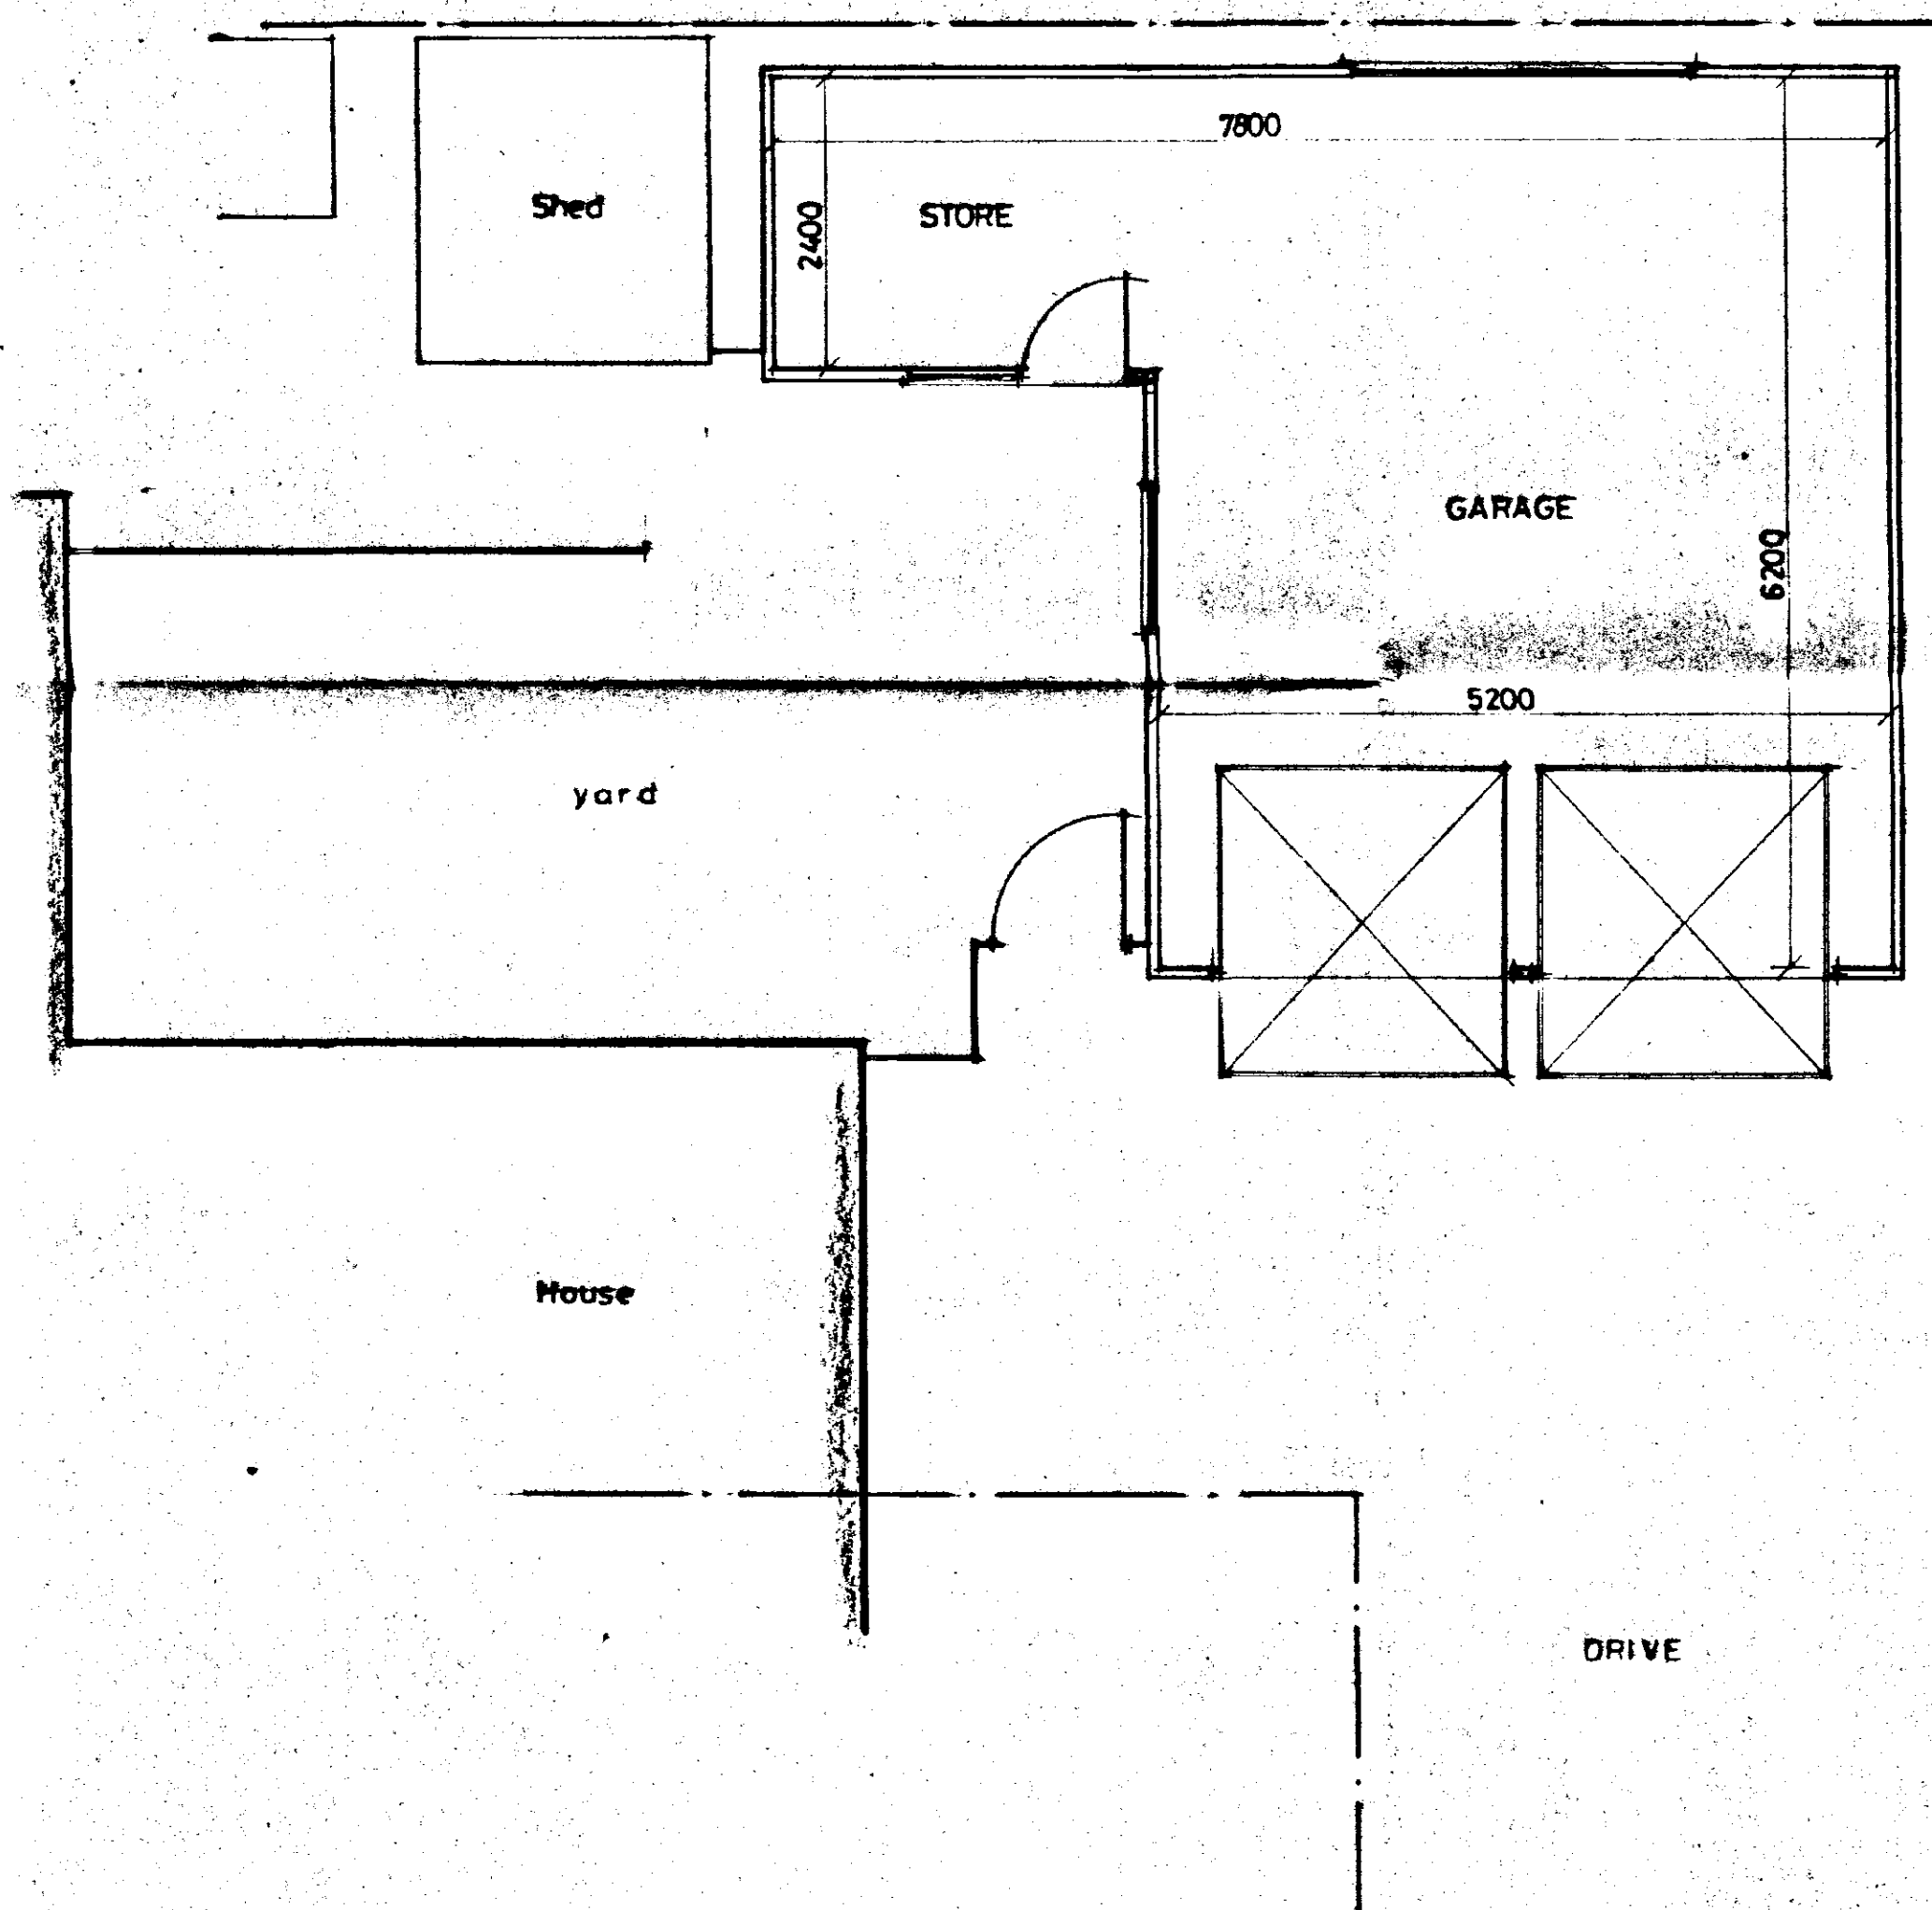


PLAN

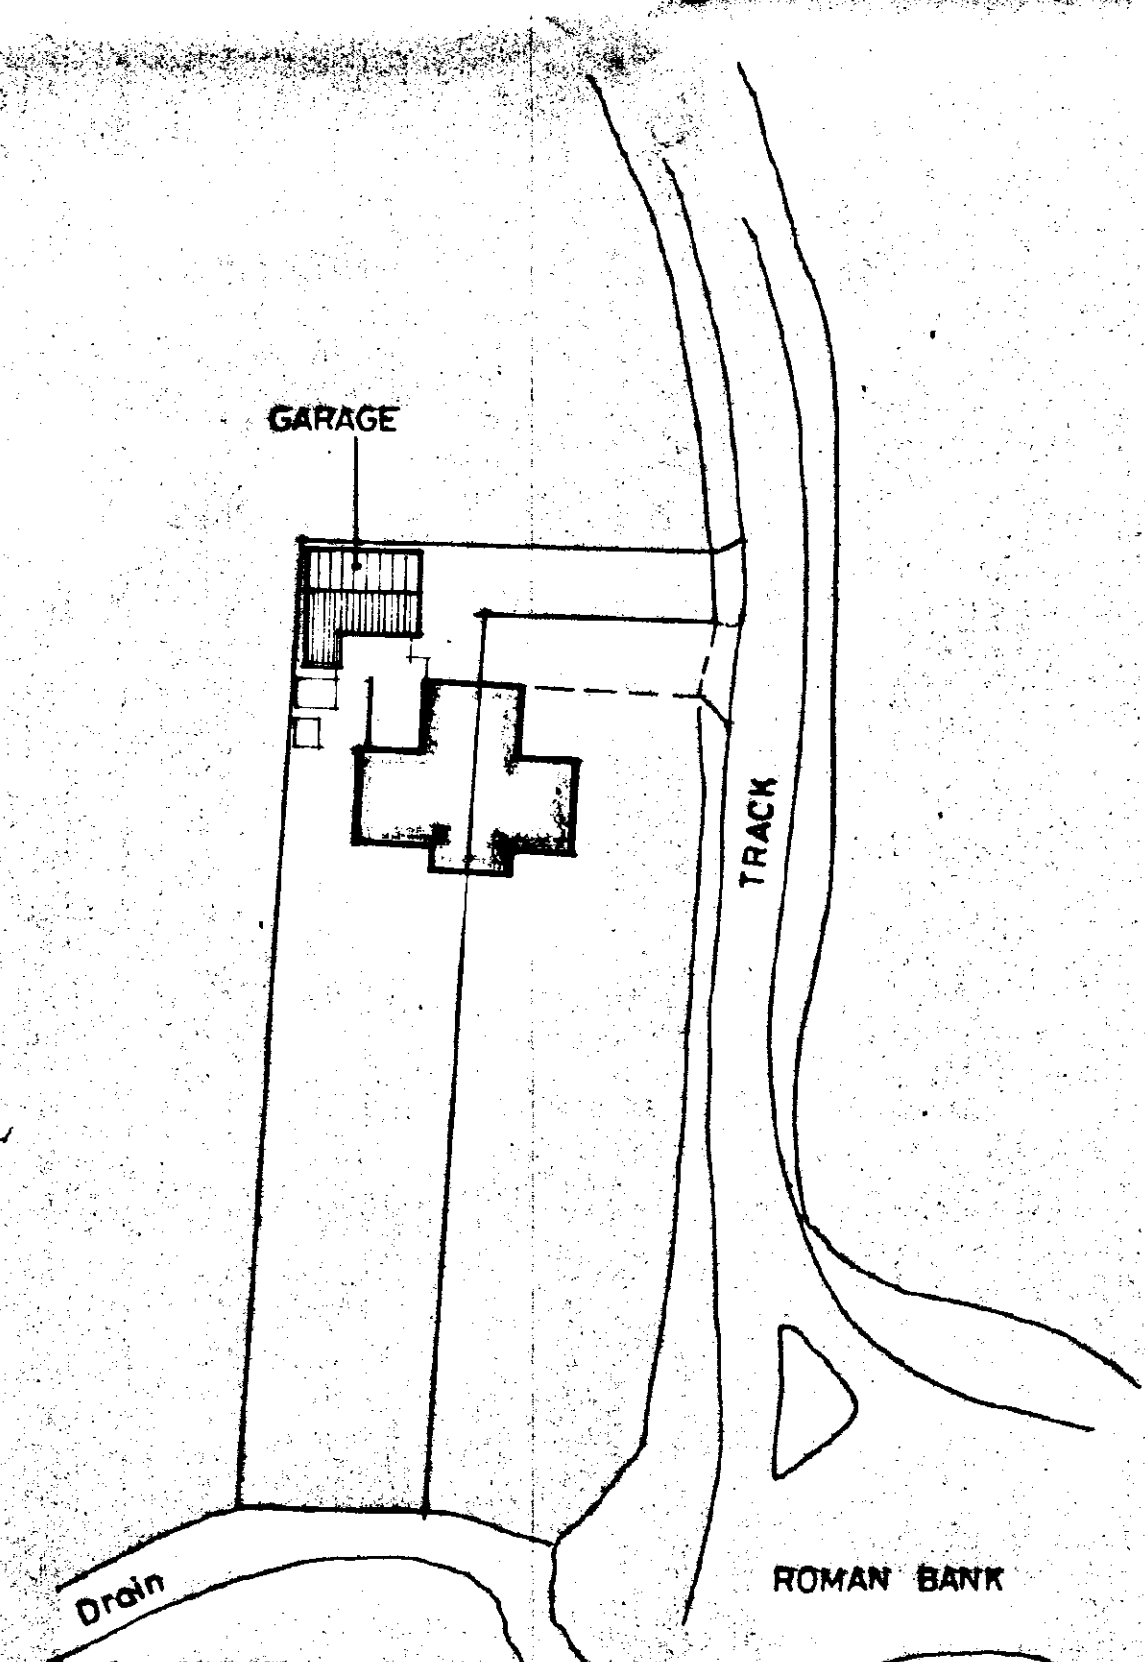

SITE PLAN

1:500

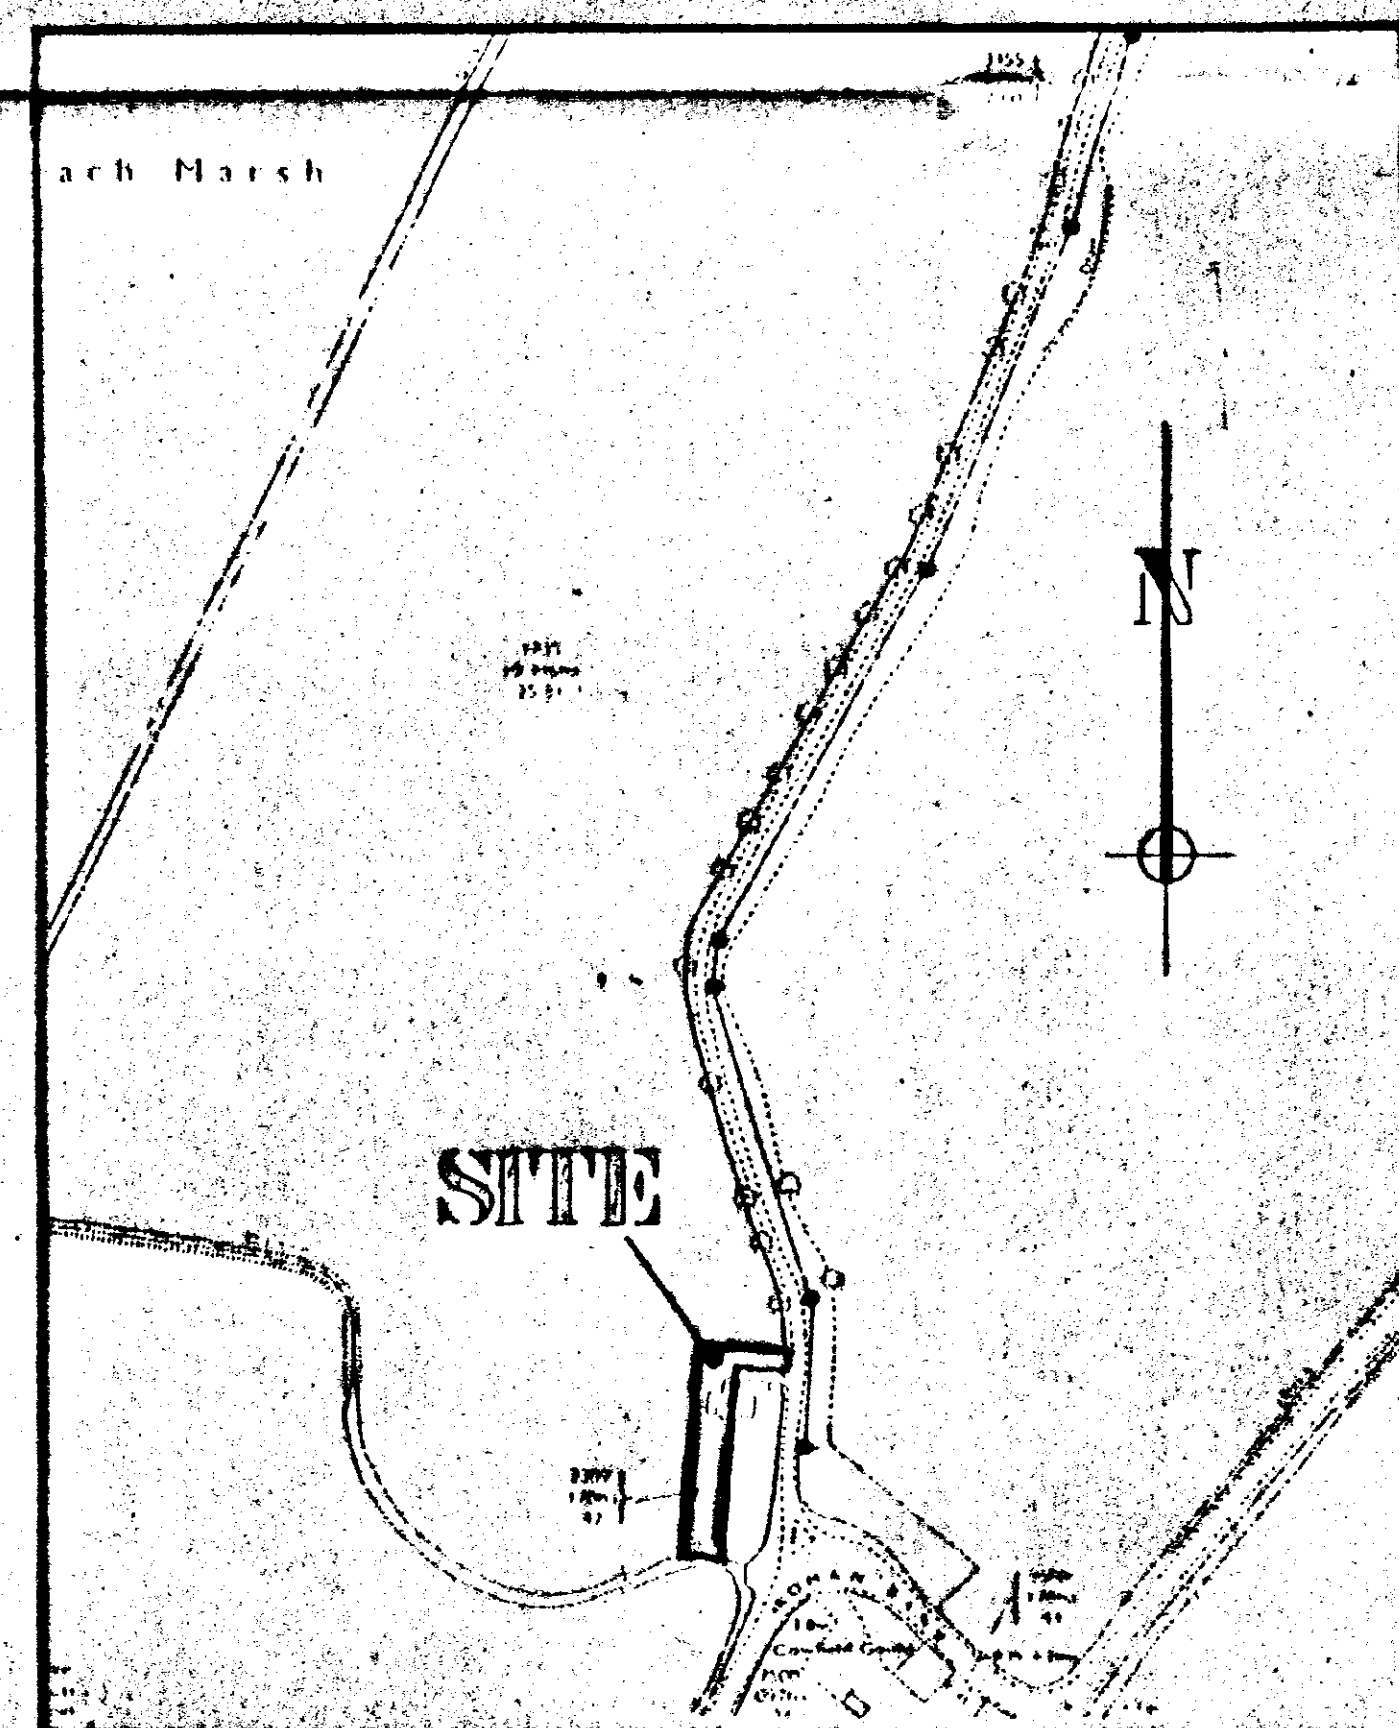

LOCATION PLAN

1:2500

**DETERMINED
PLAN**

DO NOT SCALE FROM THIS DRAWING
This drawing is copyright and may not be altered, traced, photographed or used for any purpose other than that for which it is issued.
The General Contractor is to check all dimensions on site and report discrepancies to the Architect.
All details shown on this drawing including foundations are based upon typical site conditions related to the area. No responsibility can be accepted for abnormal conditions which may be discovered during construction unless reported to the Architect so that design amendments may be considered. Site soil surveys are recommended in respect of foundations to establish specific site conditions before foundation work is undertaken.

SOUTH HOLLAND DC
HOUSING & PLANNING
9 DEC 1998
Ref: 123/98

G. R. MERCHANT
LENG AMICE, FWO,
ARCHITECTURAL, STRUCTURAL
& LAND DRAINAGE CONSULTANT
TEL: HOLBEACH (01406) 490800

PROJECT:
DOUBLE GARAGE
POPLAR COTTAGE
COWFIELD GOULD
HOLBEACH HURN

CLIENT:
MR & MRS M. BILLS

SCALES: 1/50 1/100 UNLESS OTHERWISE STATED	DATE: DEC 1998
G. R. MERCHANT	DRAWING No.: MB.1
REVISIONS:	