




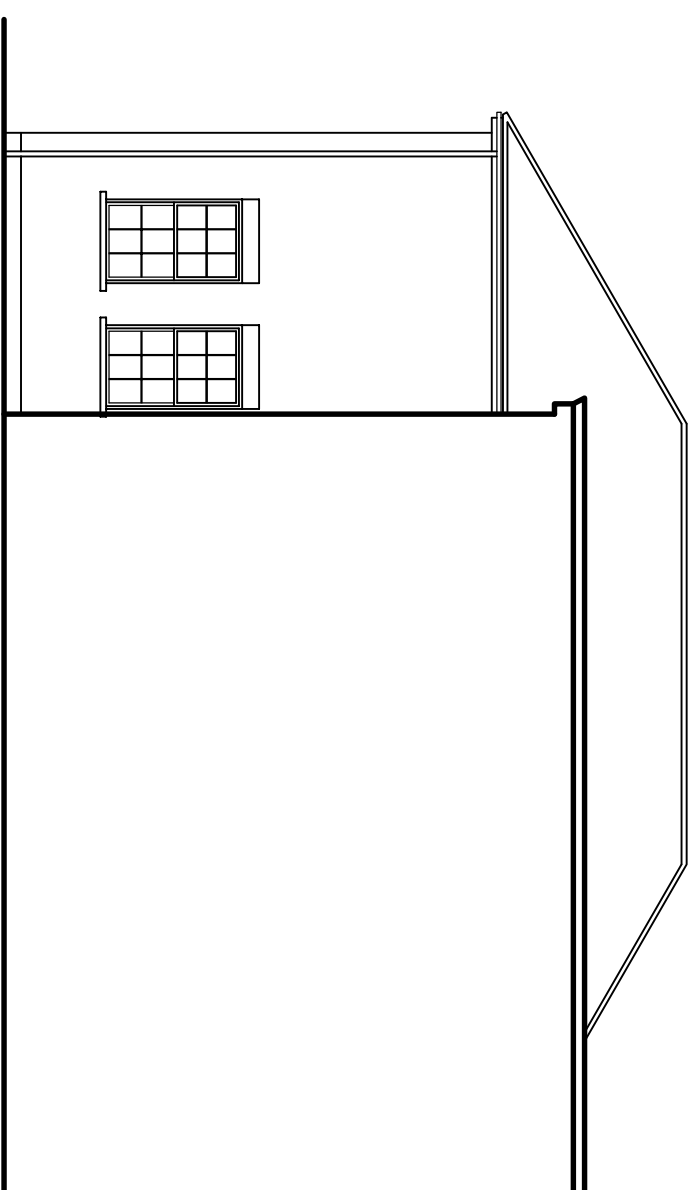


SOUTH ELEVATION

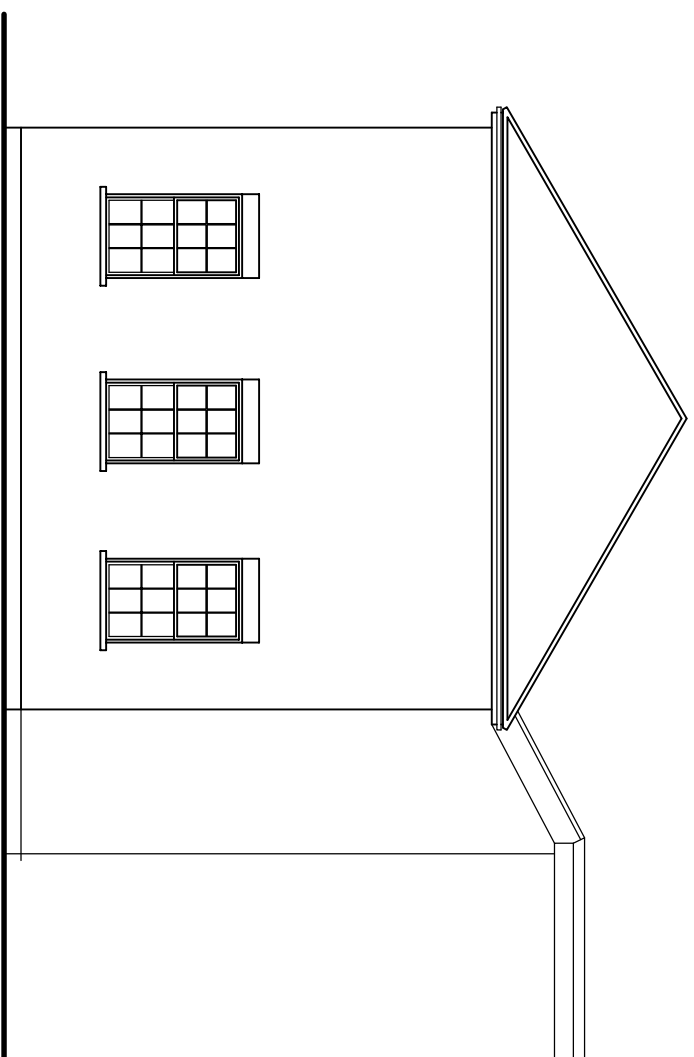





WEST ELEVATION

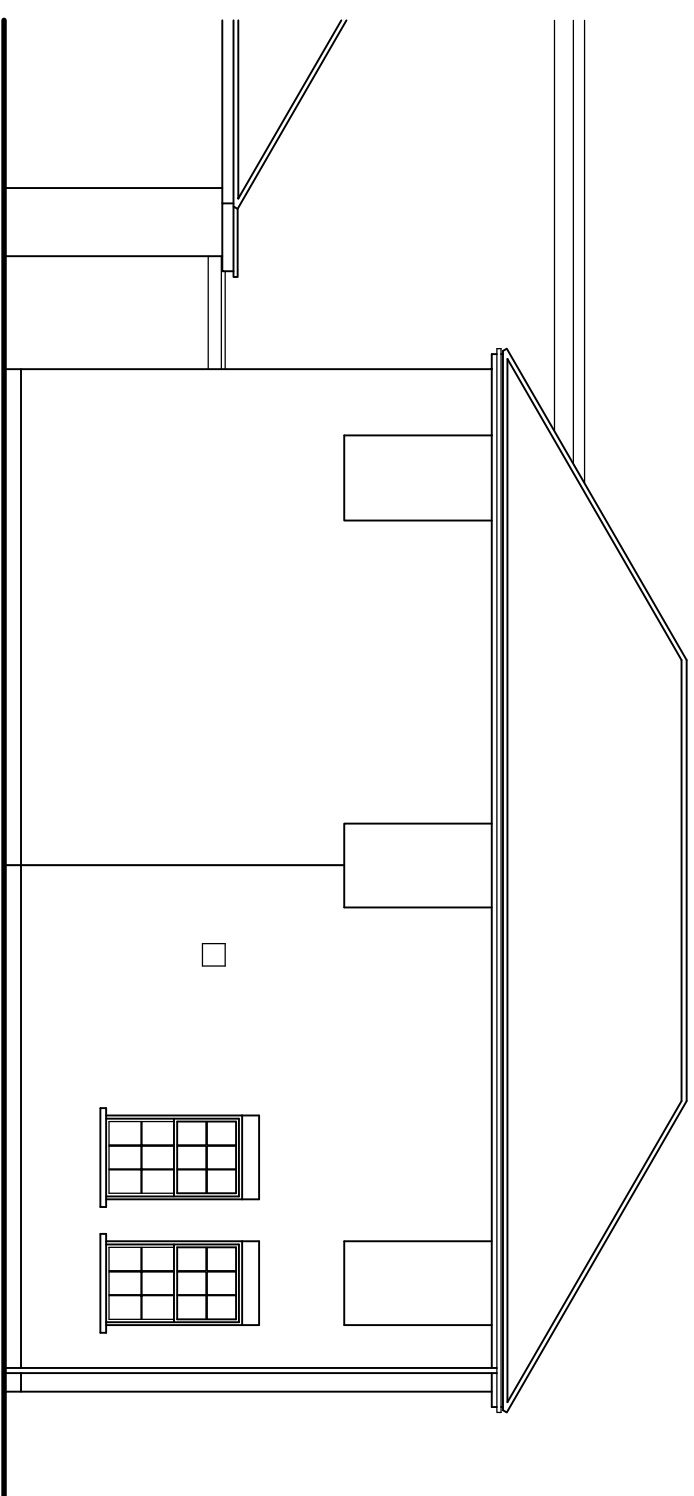


NORTH ELEVATION

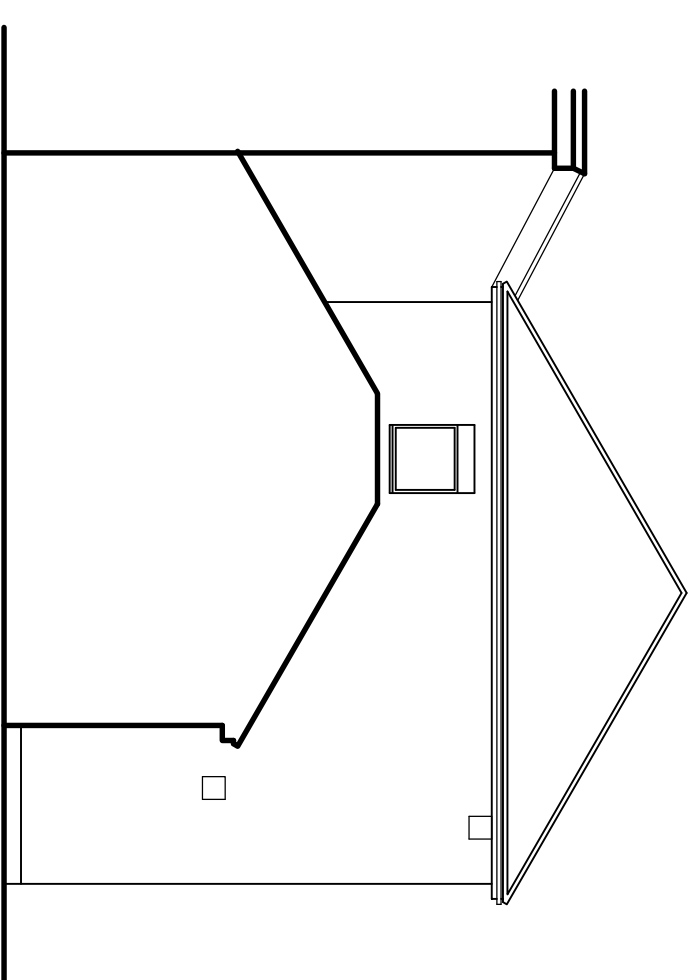

EAST ELEVATION

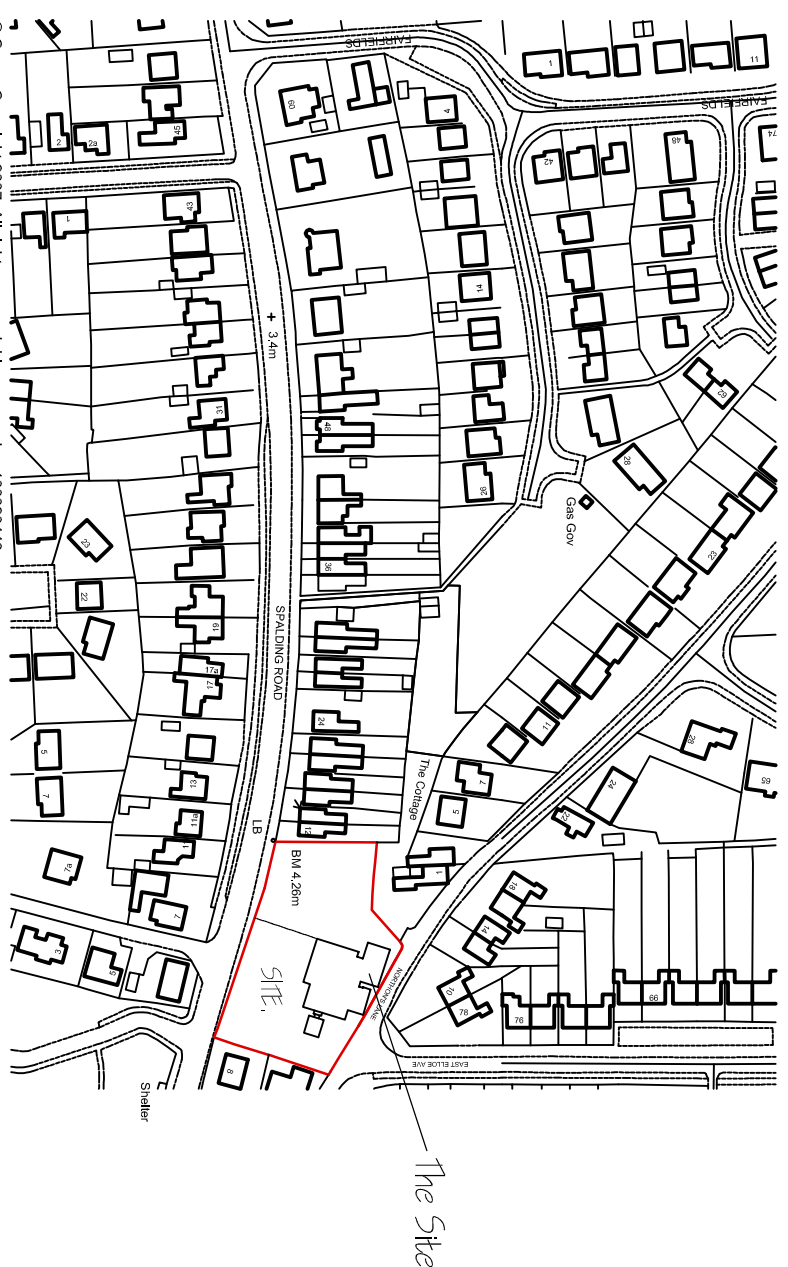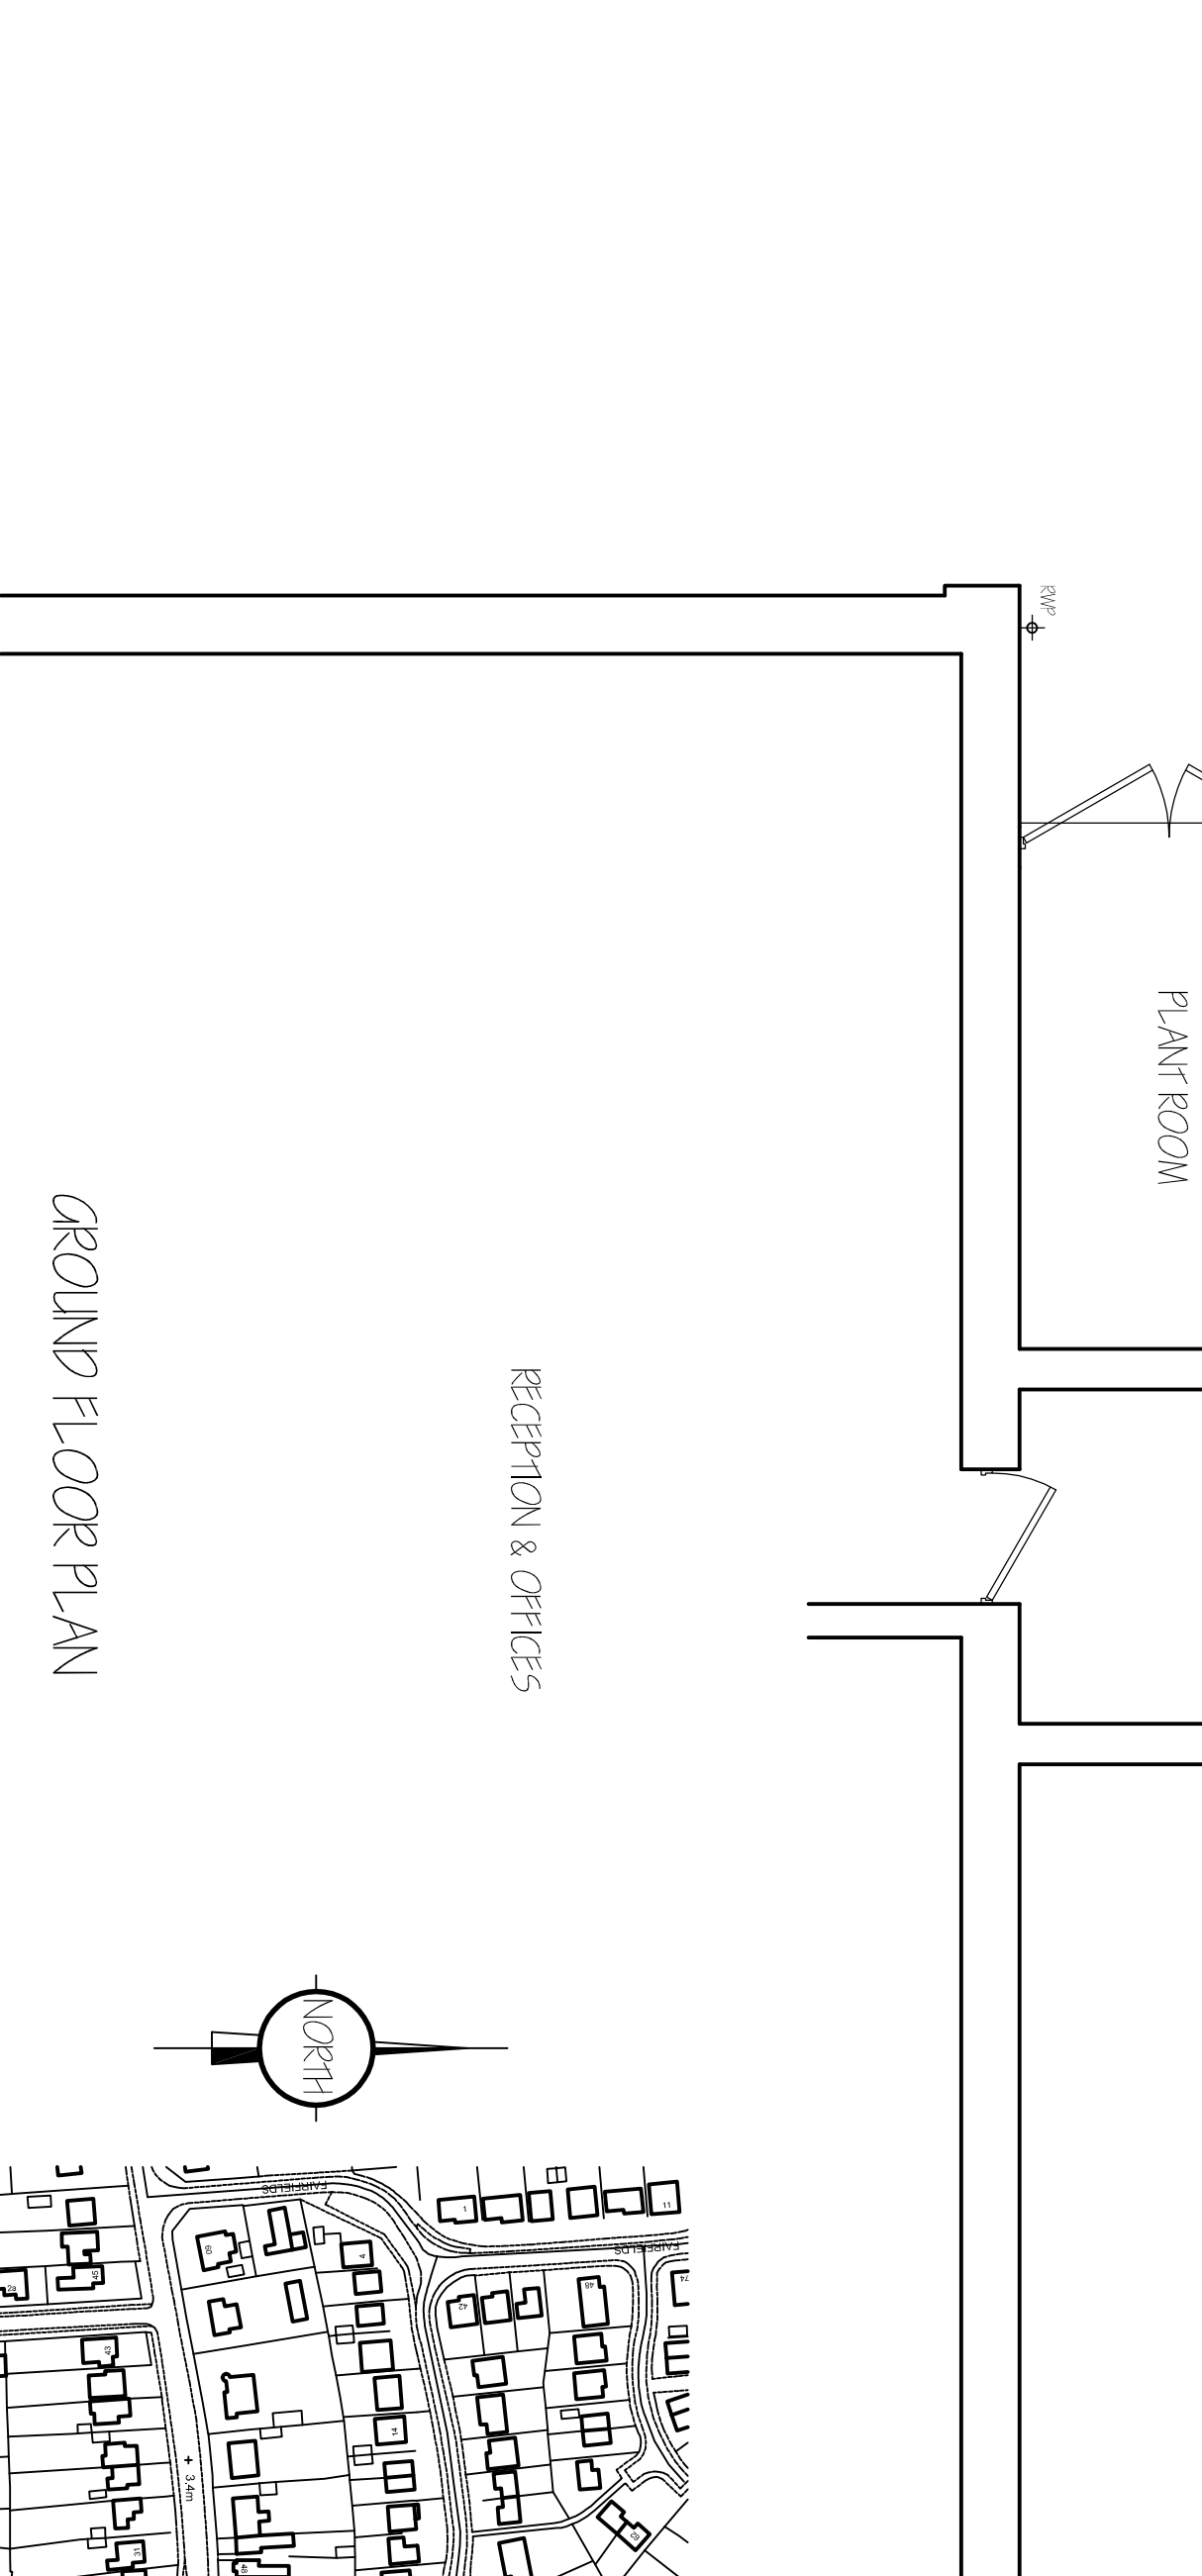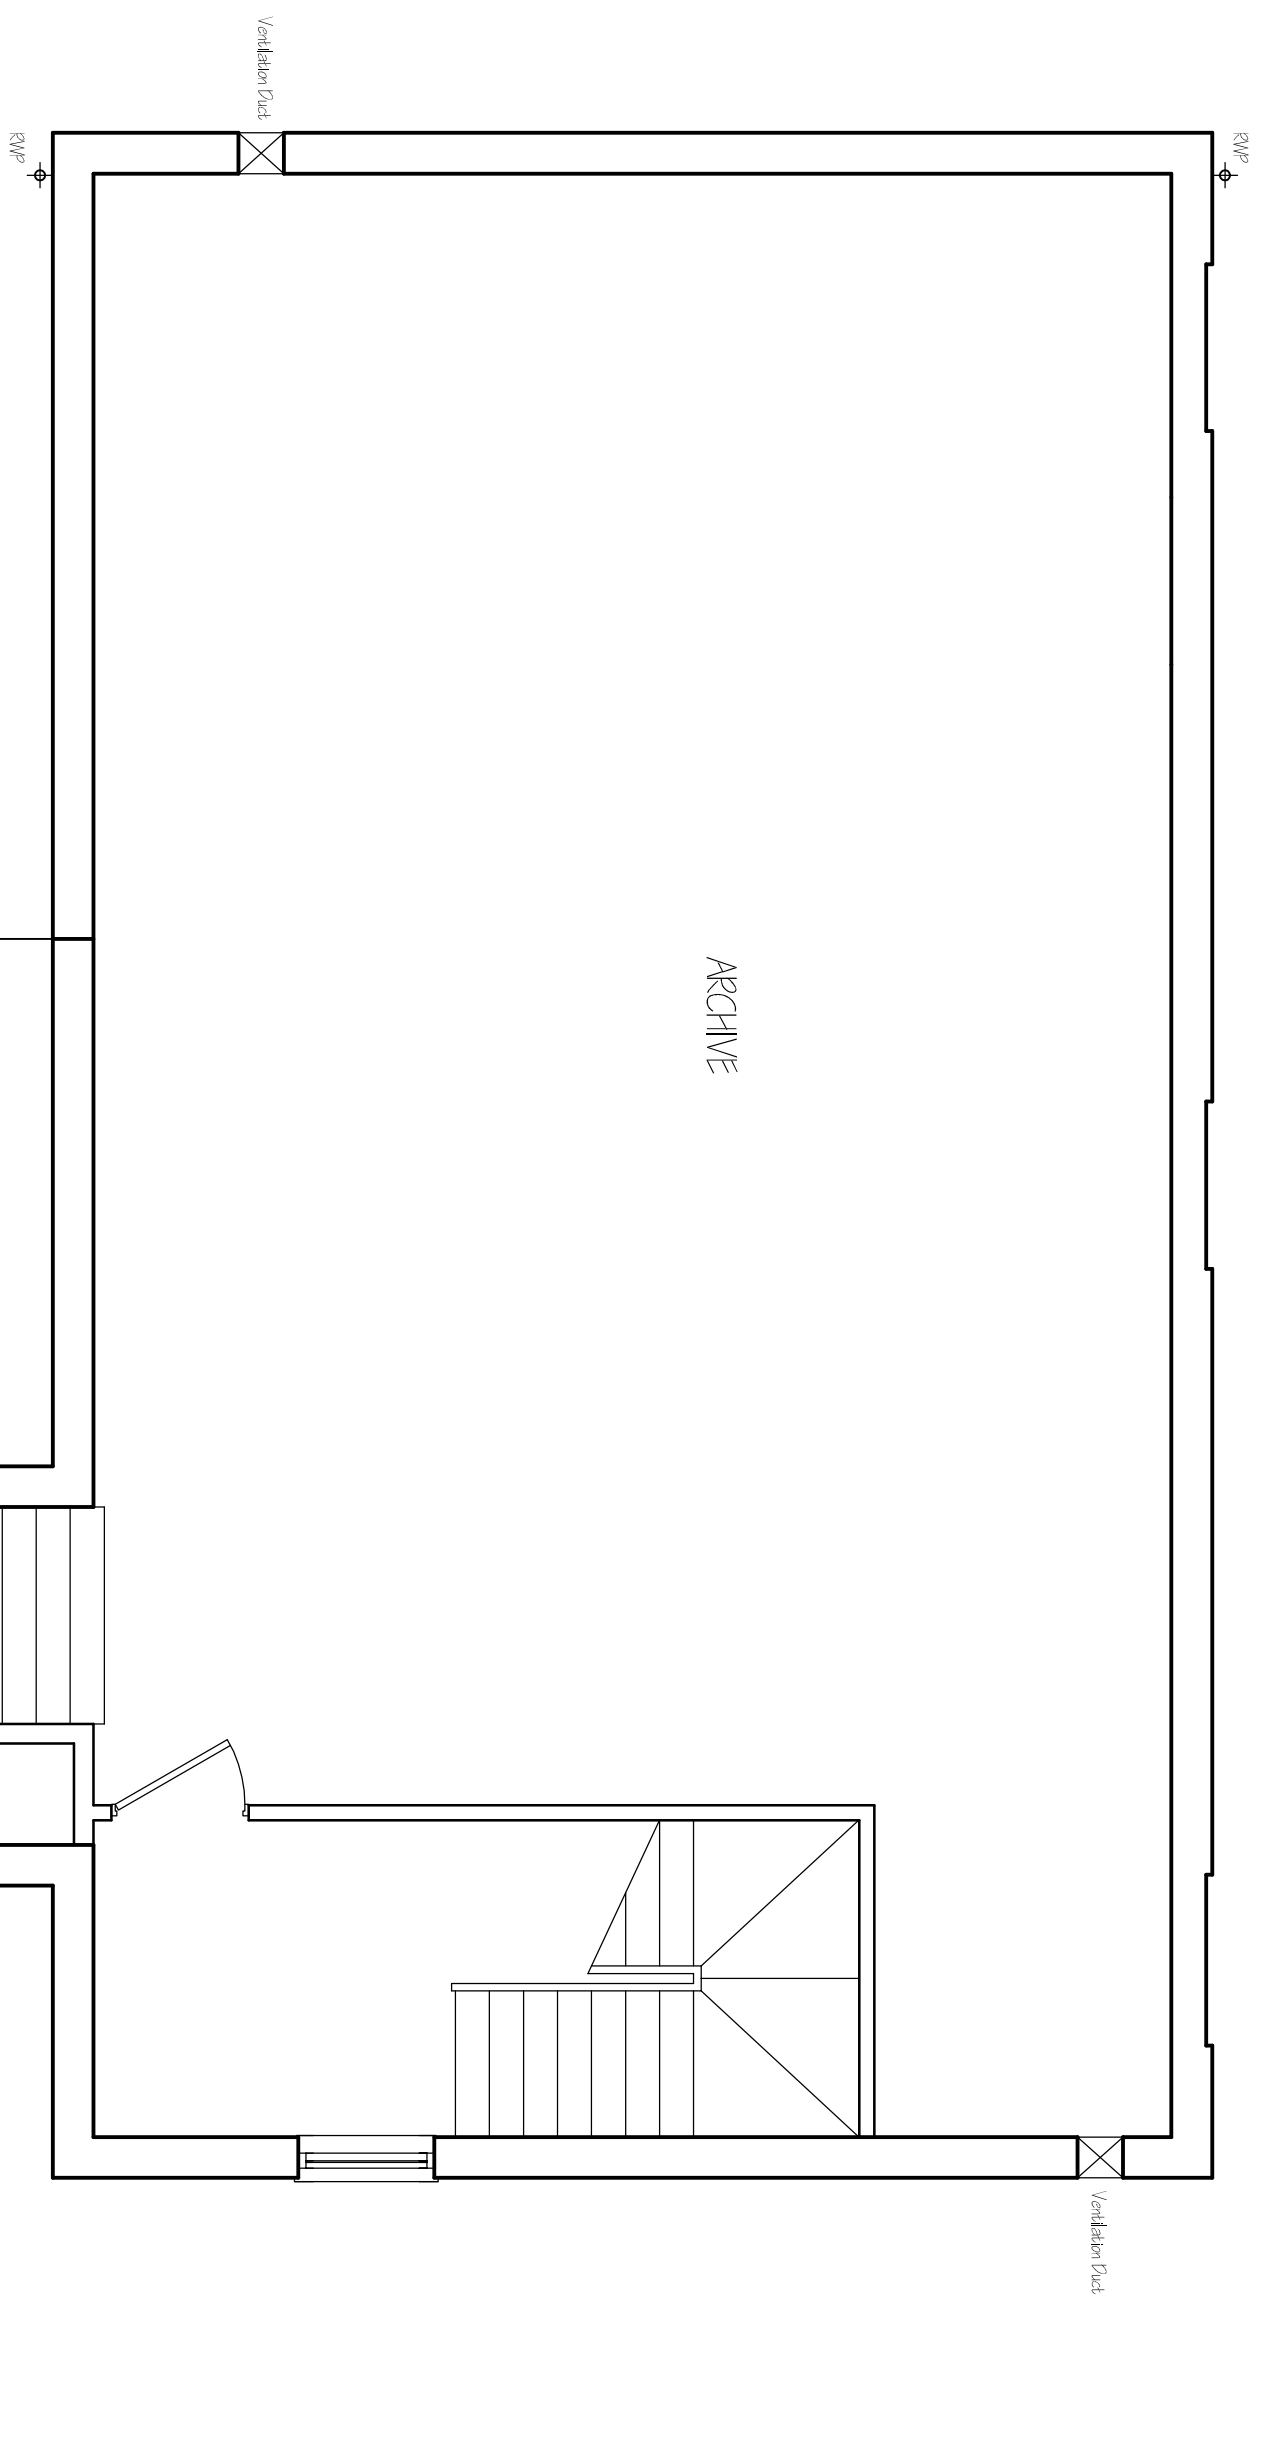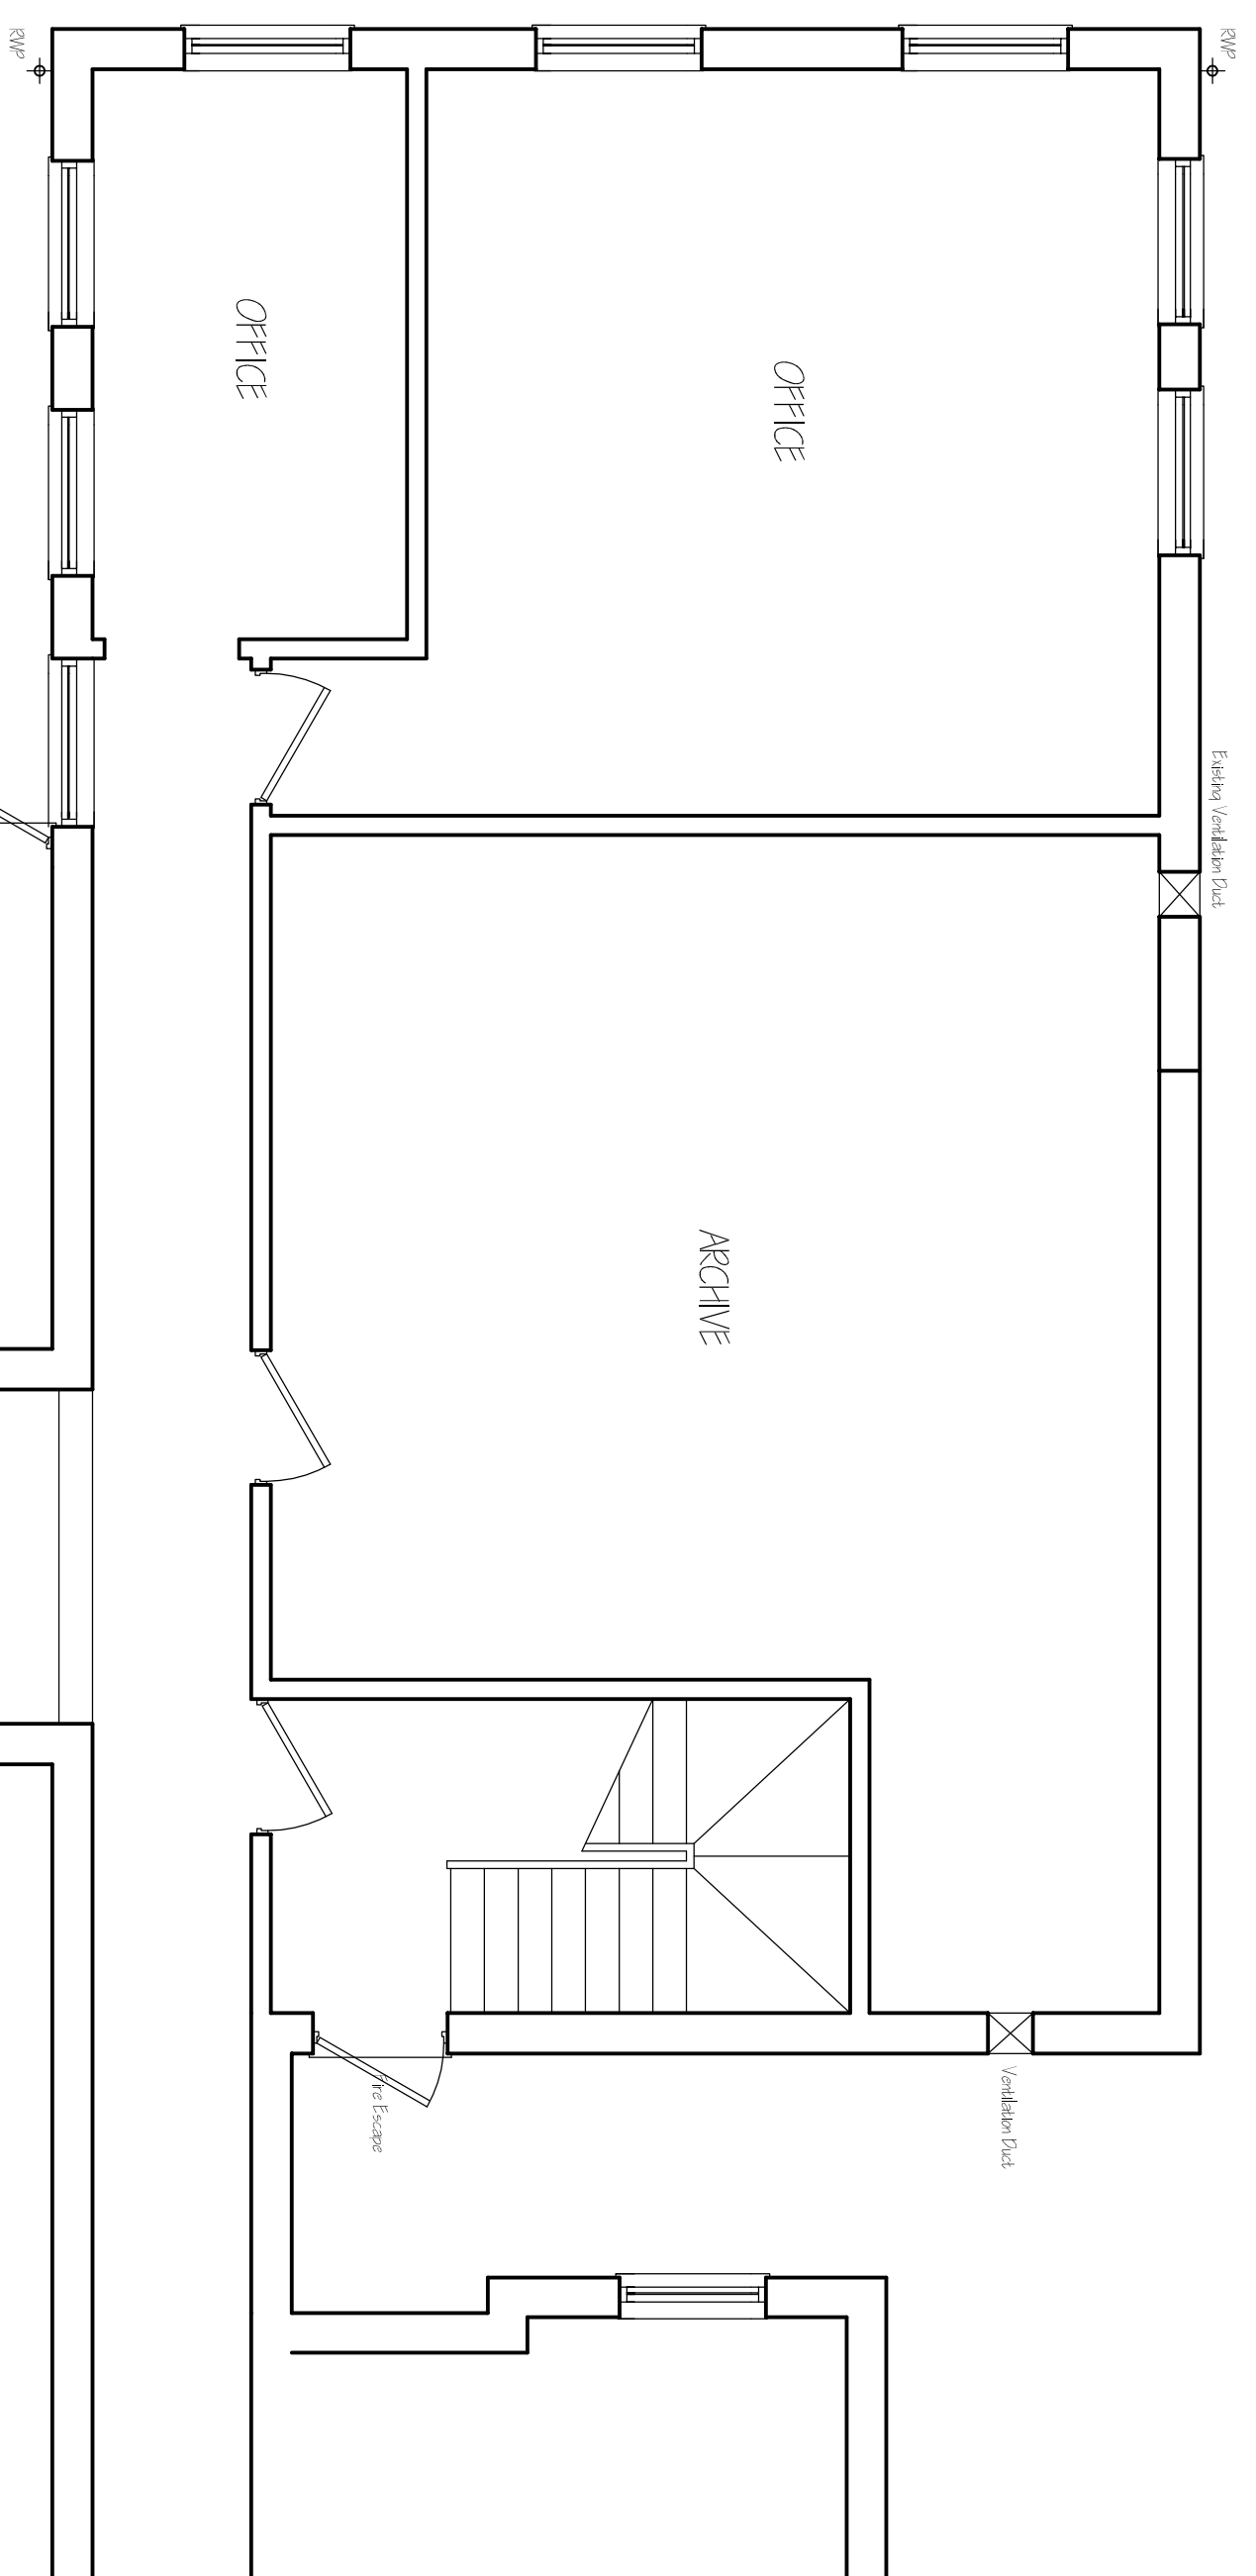

LOCATION PLAN 1:2500

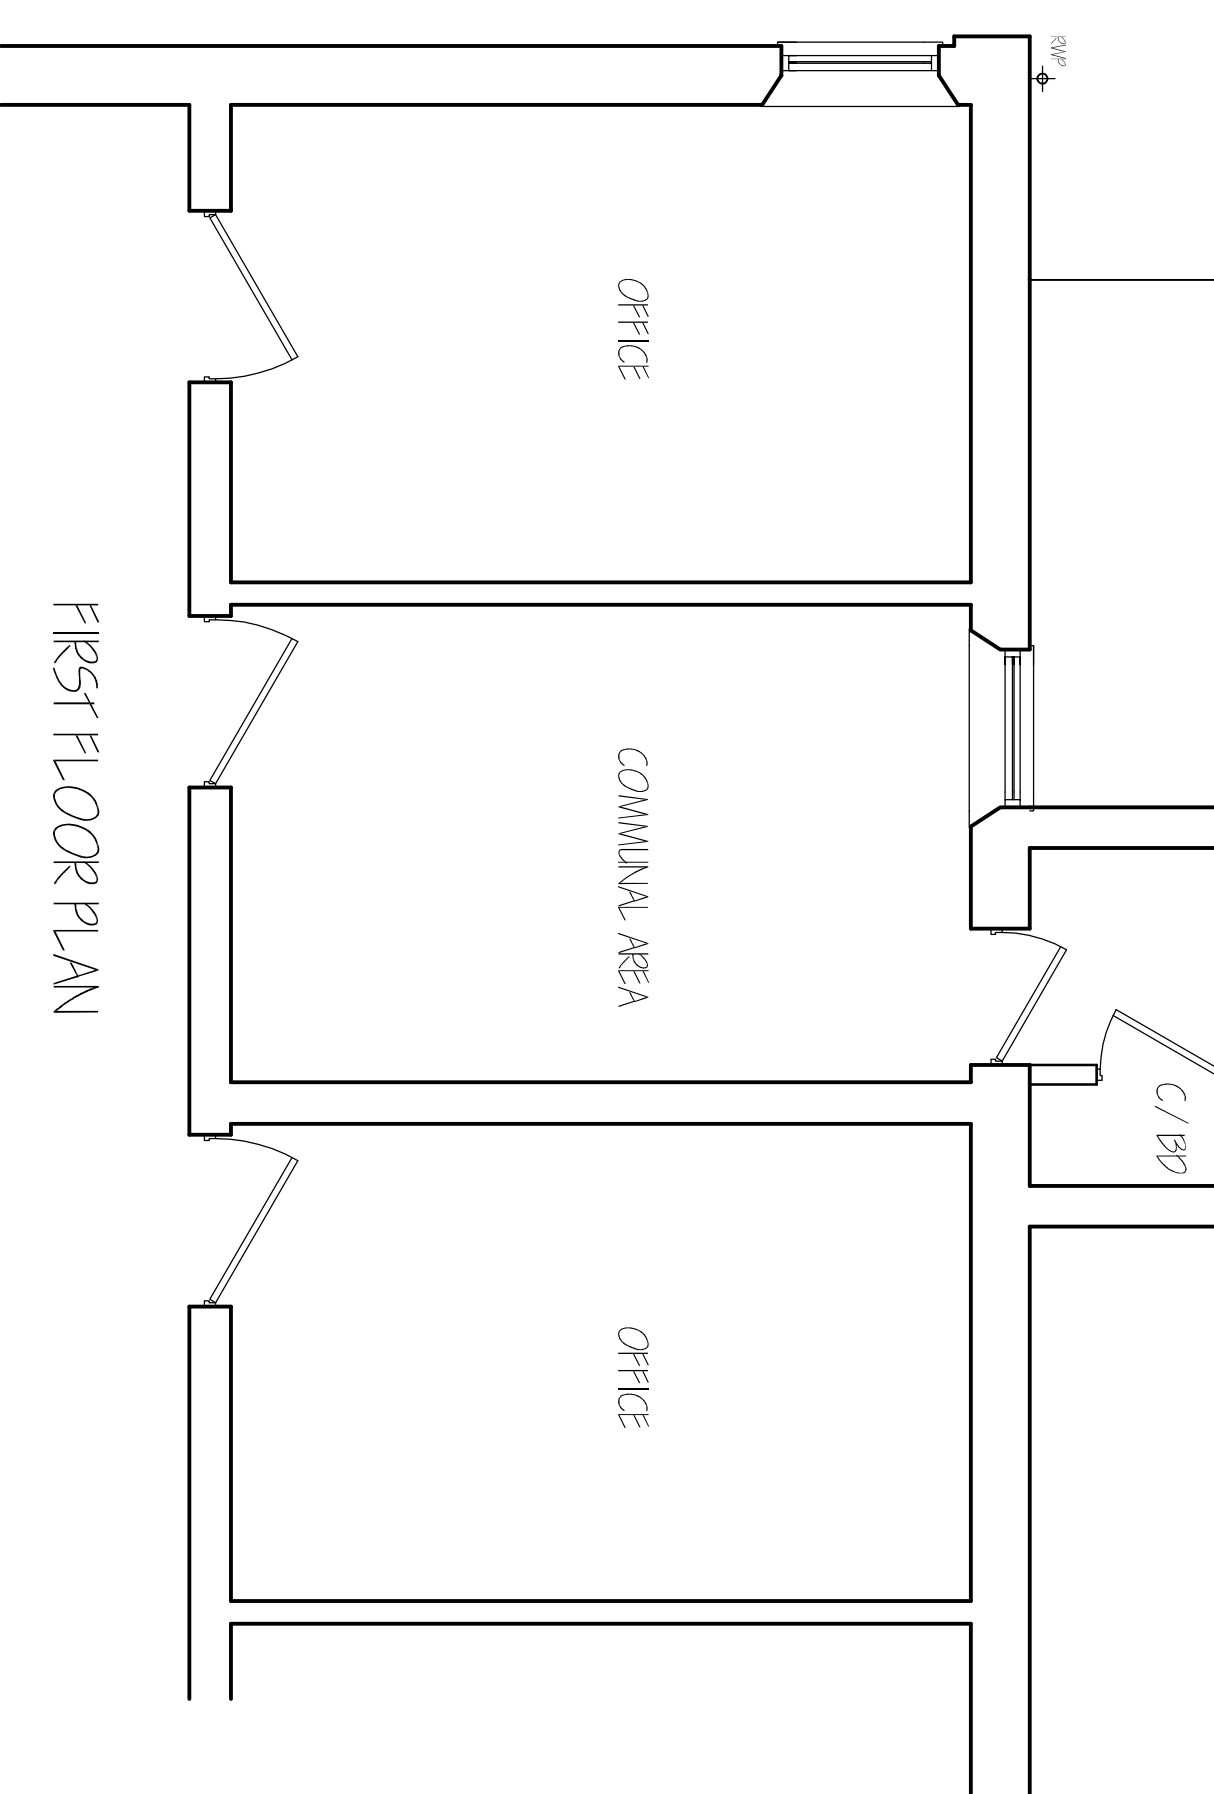[illegible]

G. R. MERCHANT LTD.
I.ENG AMICE FIMO

**ARCHITECTURAL, STRUCTURAL
AND LAND DRAINAGE
CONSULTANTS**

4 Wrights Mews
12A Park Road,
St Albans, Herts. AL1 1JE
Tel: 01462 480800
Fax: 01406 428774

E-Mail: gr.merchant@btconnect.com



Project
CONVERSION OF ARCHIVES TO OFFICES
ABBOTS MANOR, 10 SPALDING ROAD
HOLBEACH
SPALDING, Lincs. PE12 7LP

Client
MOSSOP & BOWSER

Drawing
FLOOR PLANS - EXISTING
ELEVATIONS - EXISTING
LOCATION PLAN

Job Ref.	Drawing No.
----------	-------------

--	--

NOVEMBER 2021.

Scales	

1:50 & 1:00 (Unless Otherwise Stated)

DO NOT SCALE FROM THIS DRAWING

[illegible]