




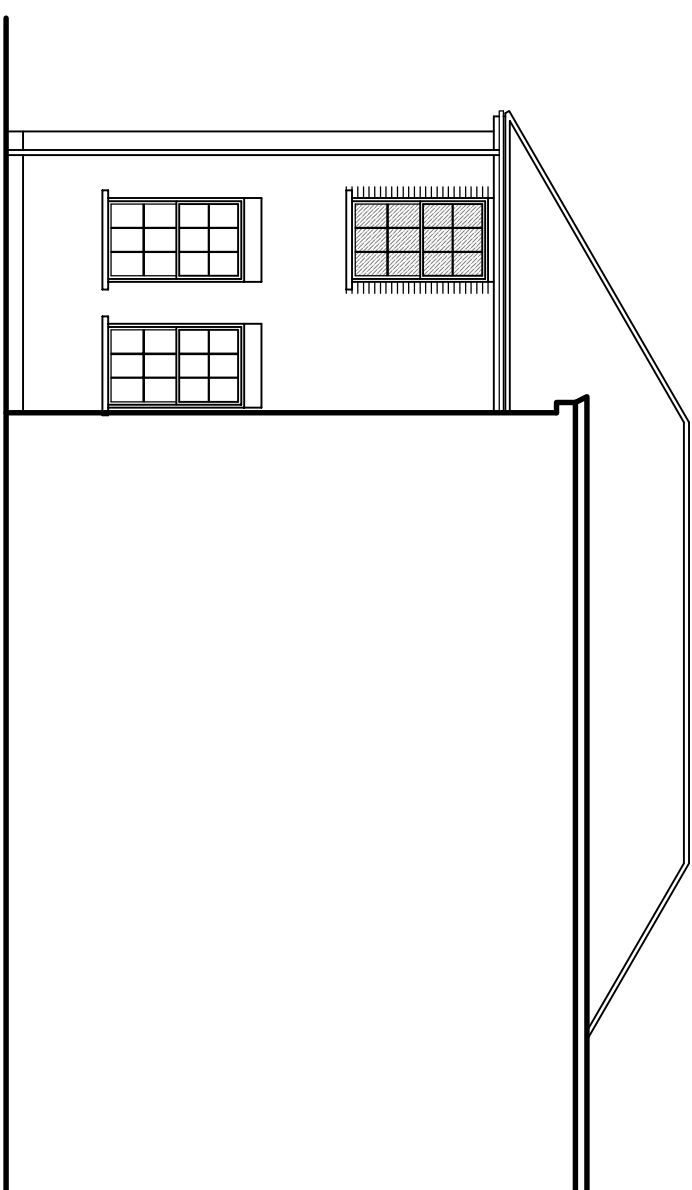


SOUTH ELEVATION

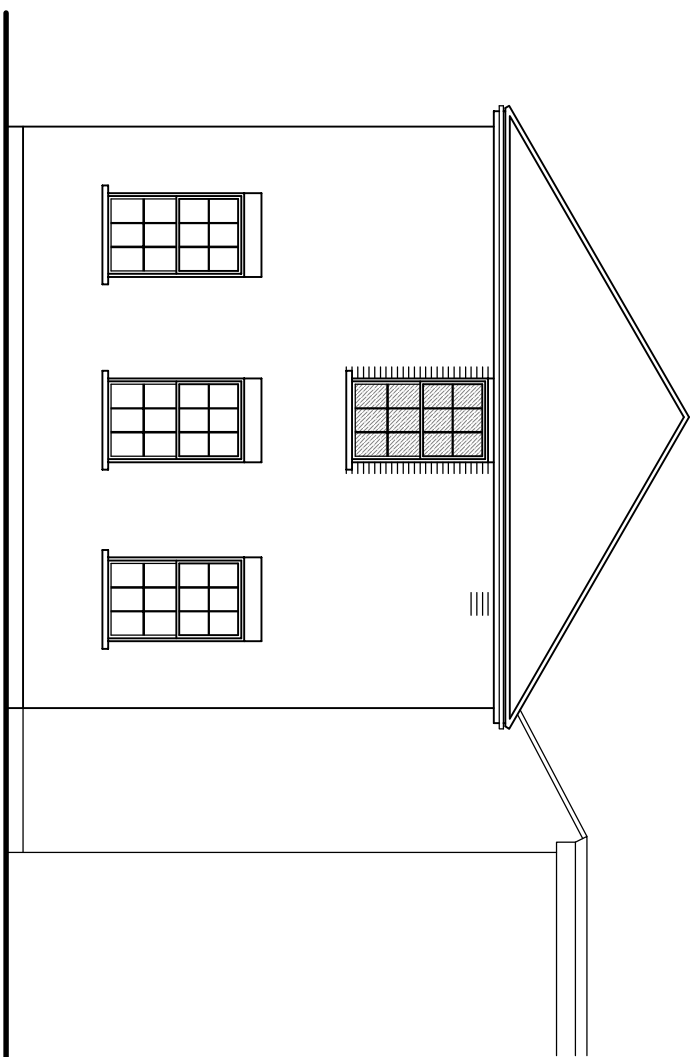






WEST ELEVATION

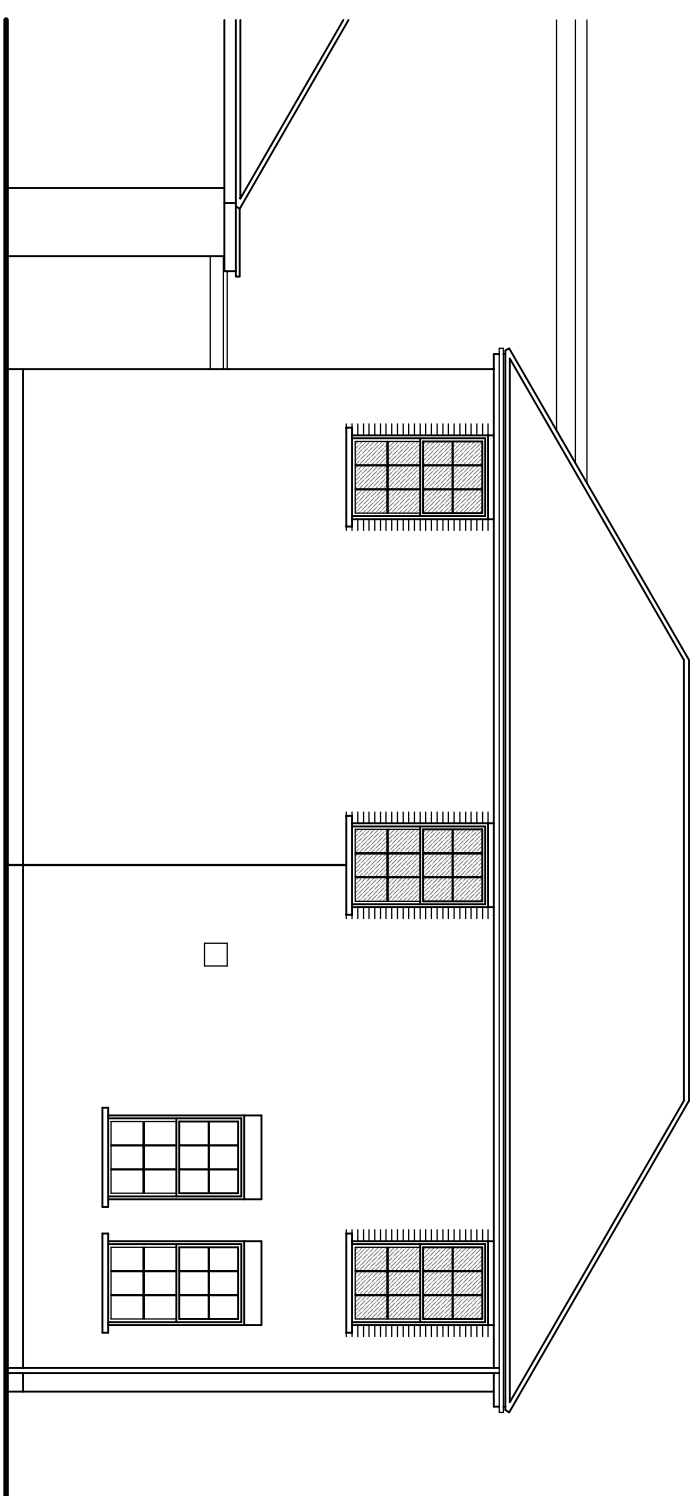


NORTH ELEVATION

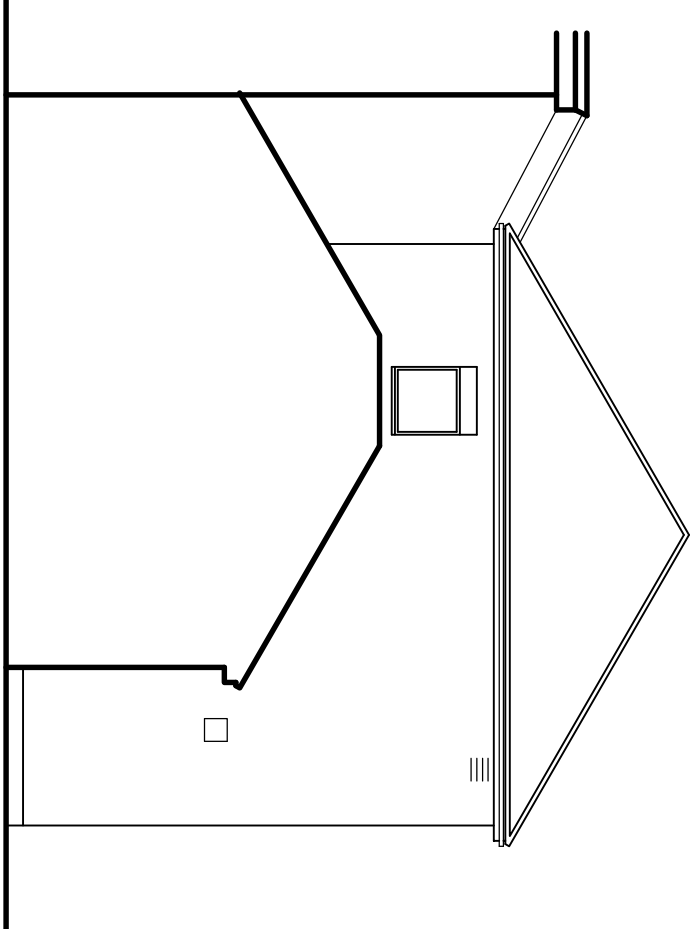

EAST ELEVATION

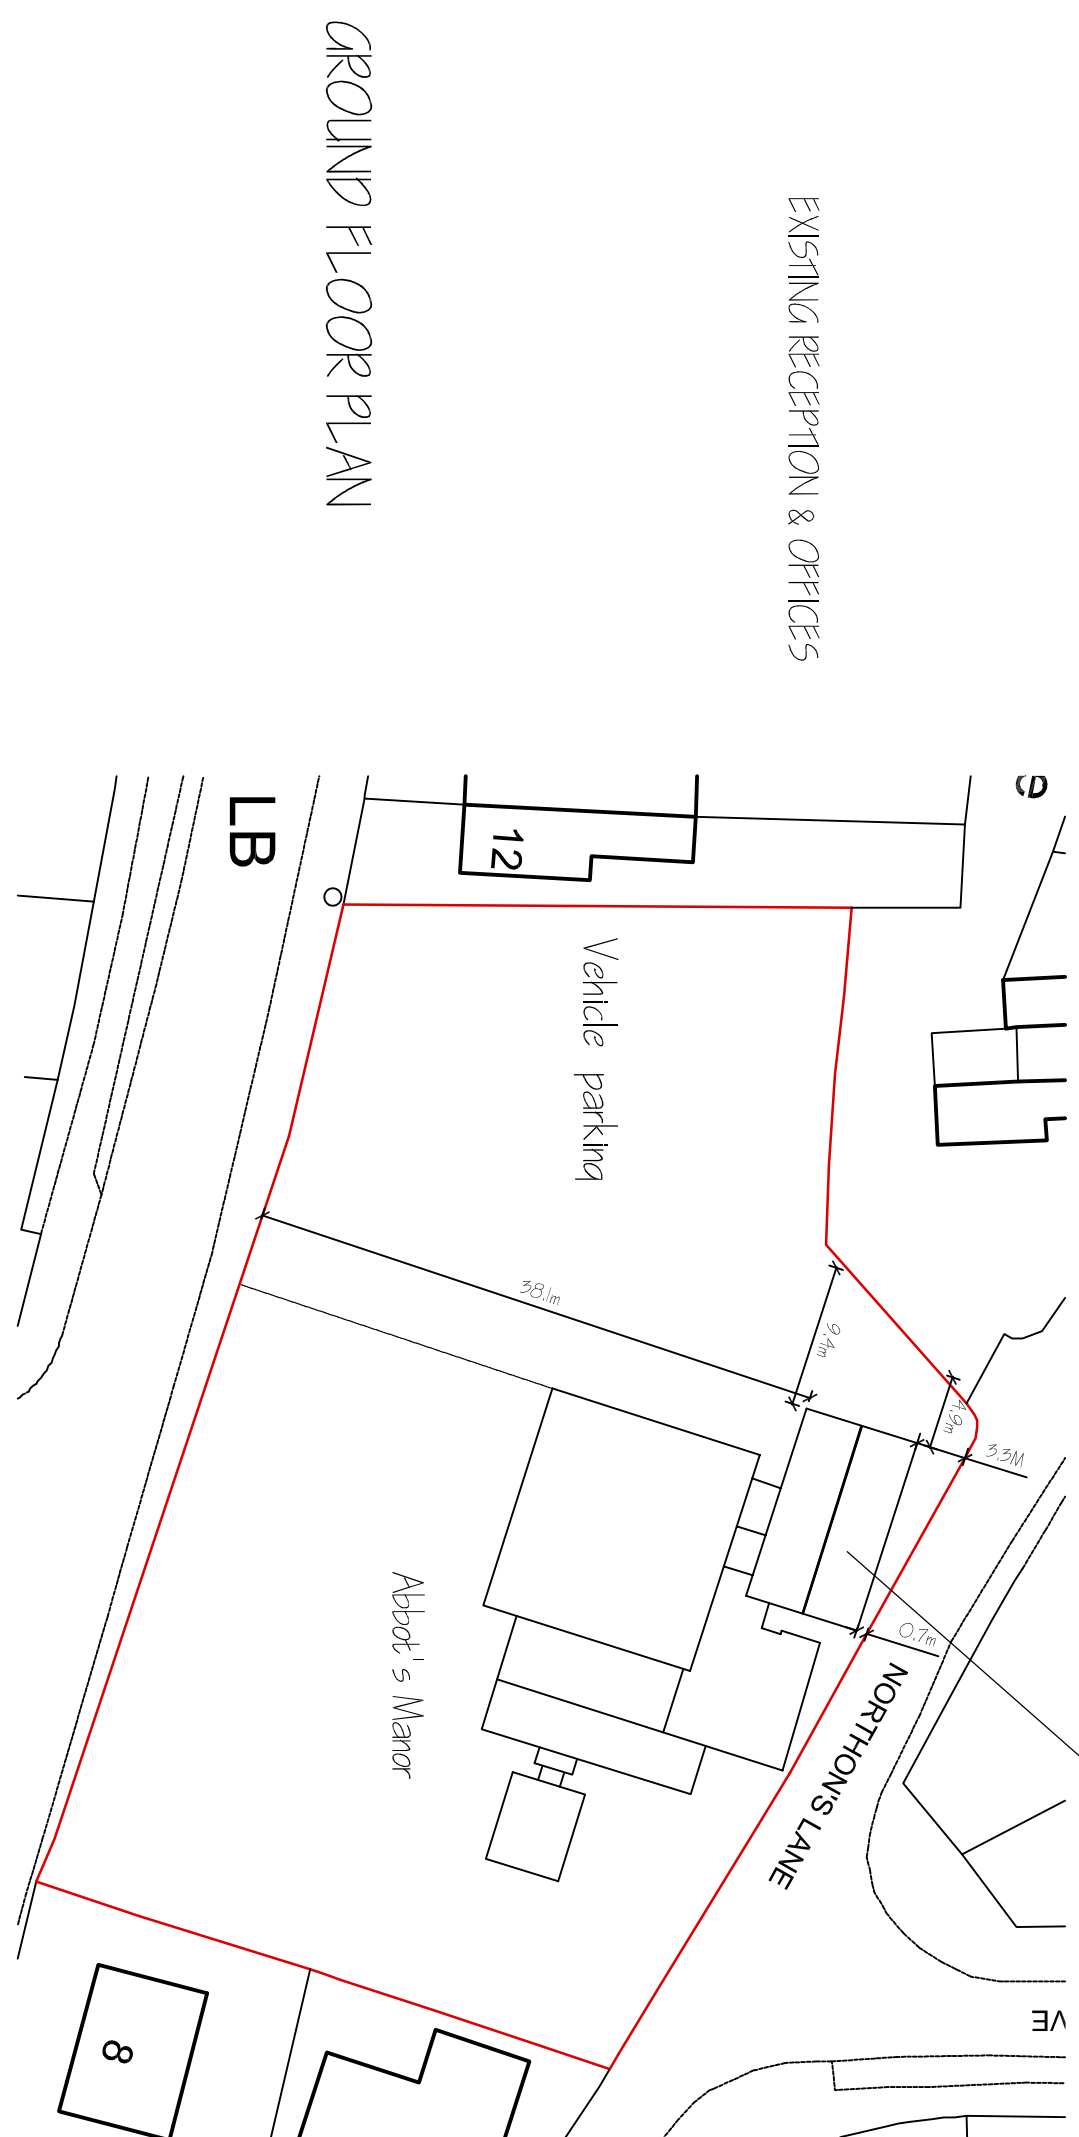  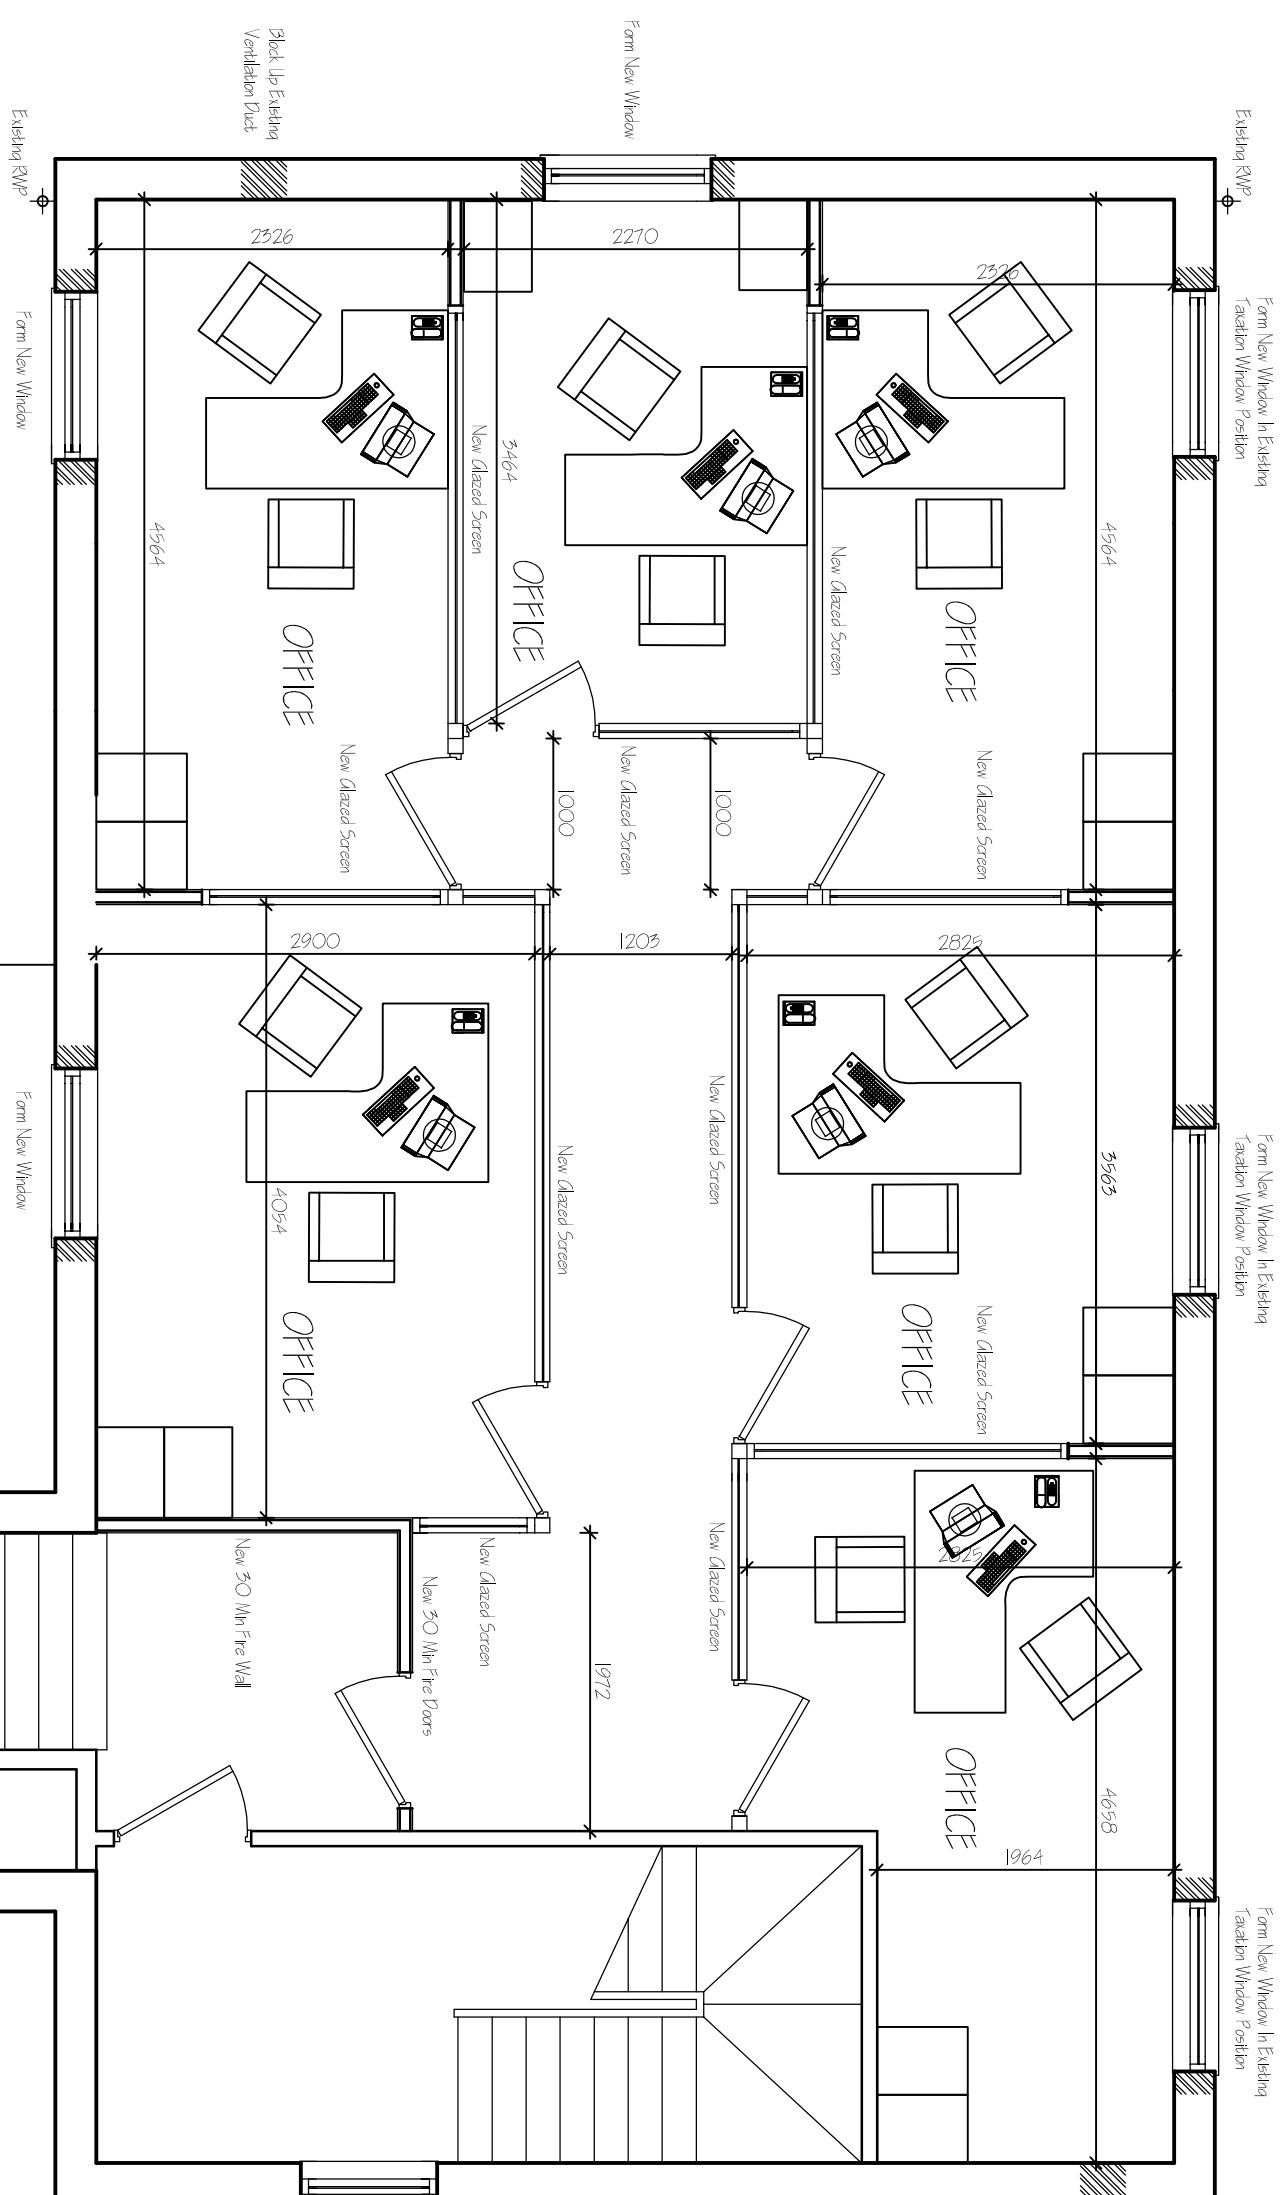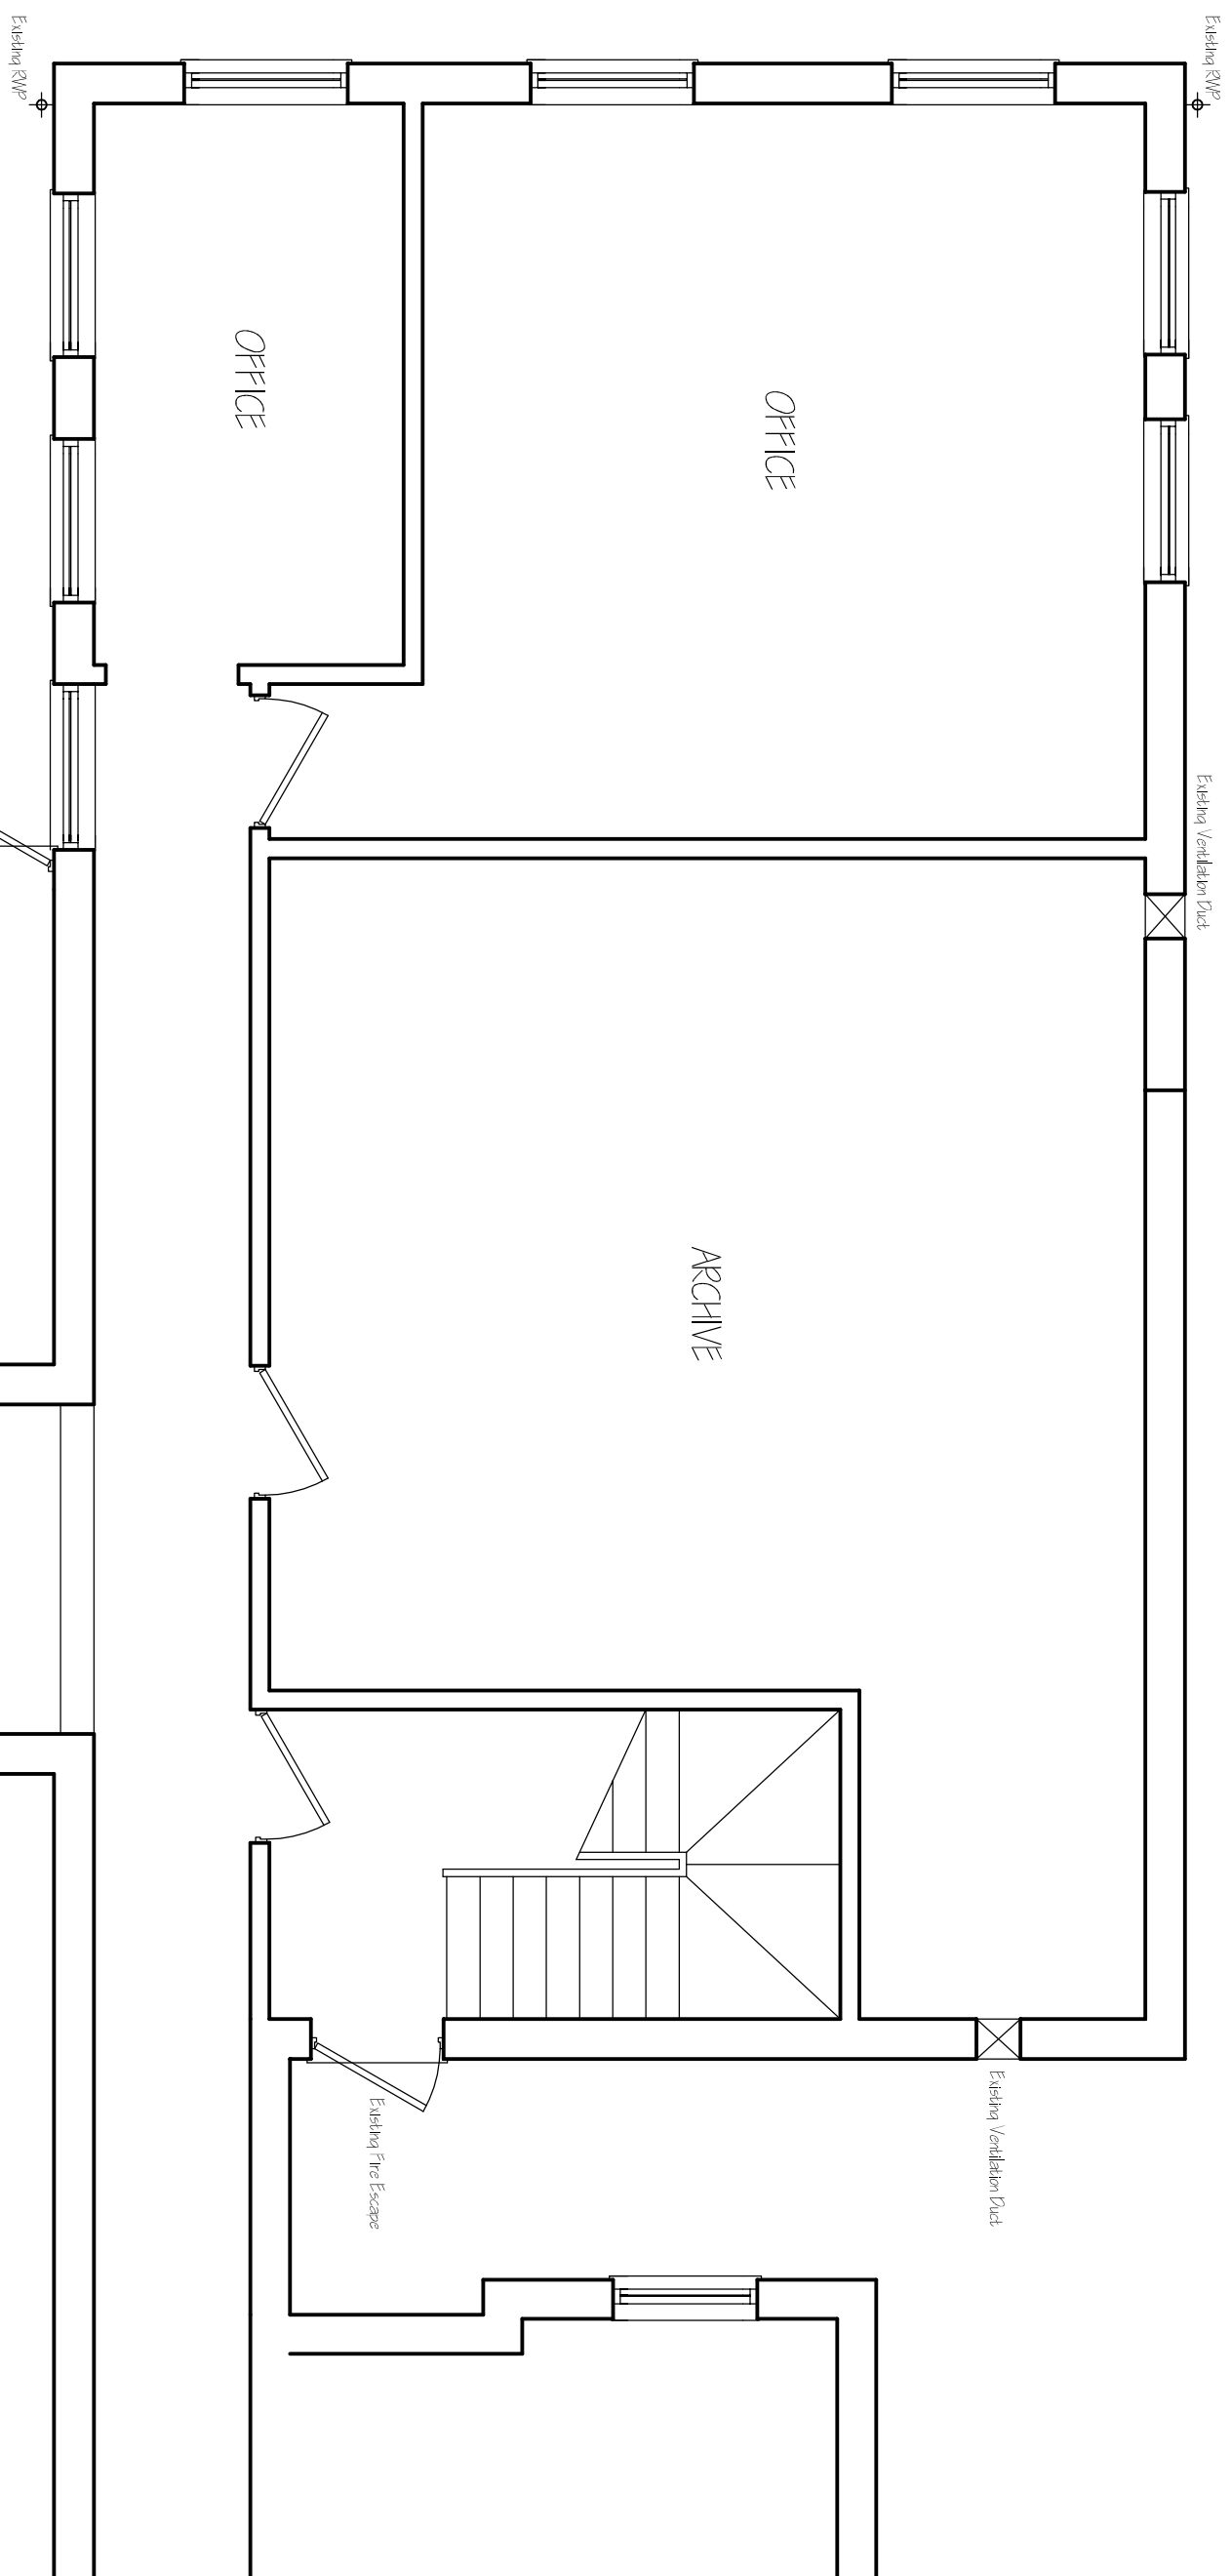

GROUND FLOOR PLAN

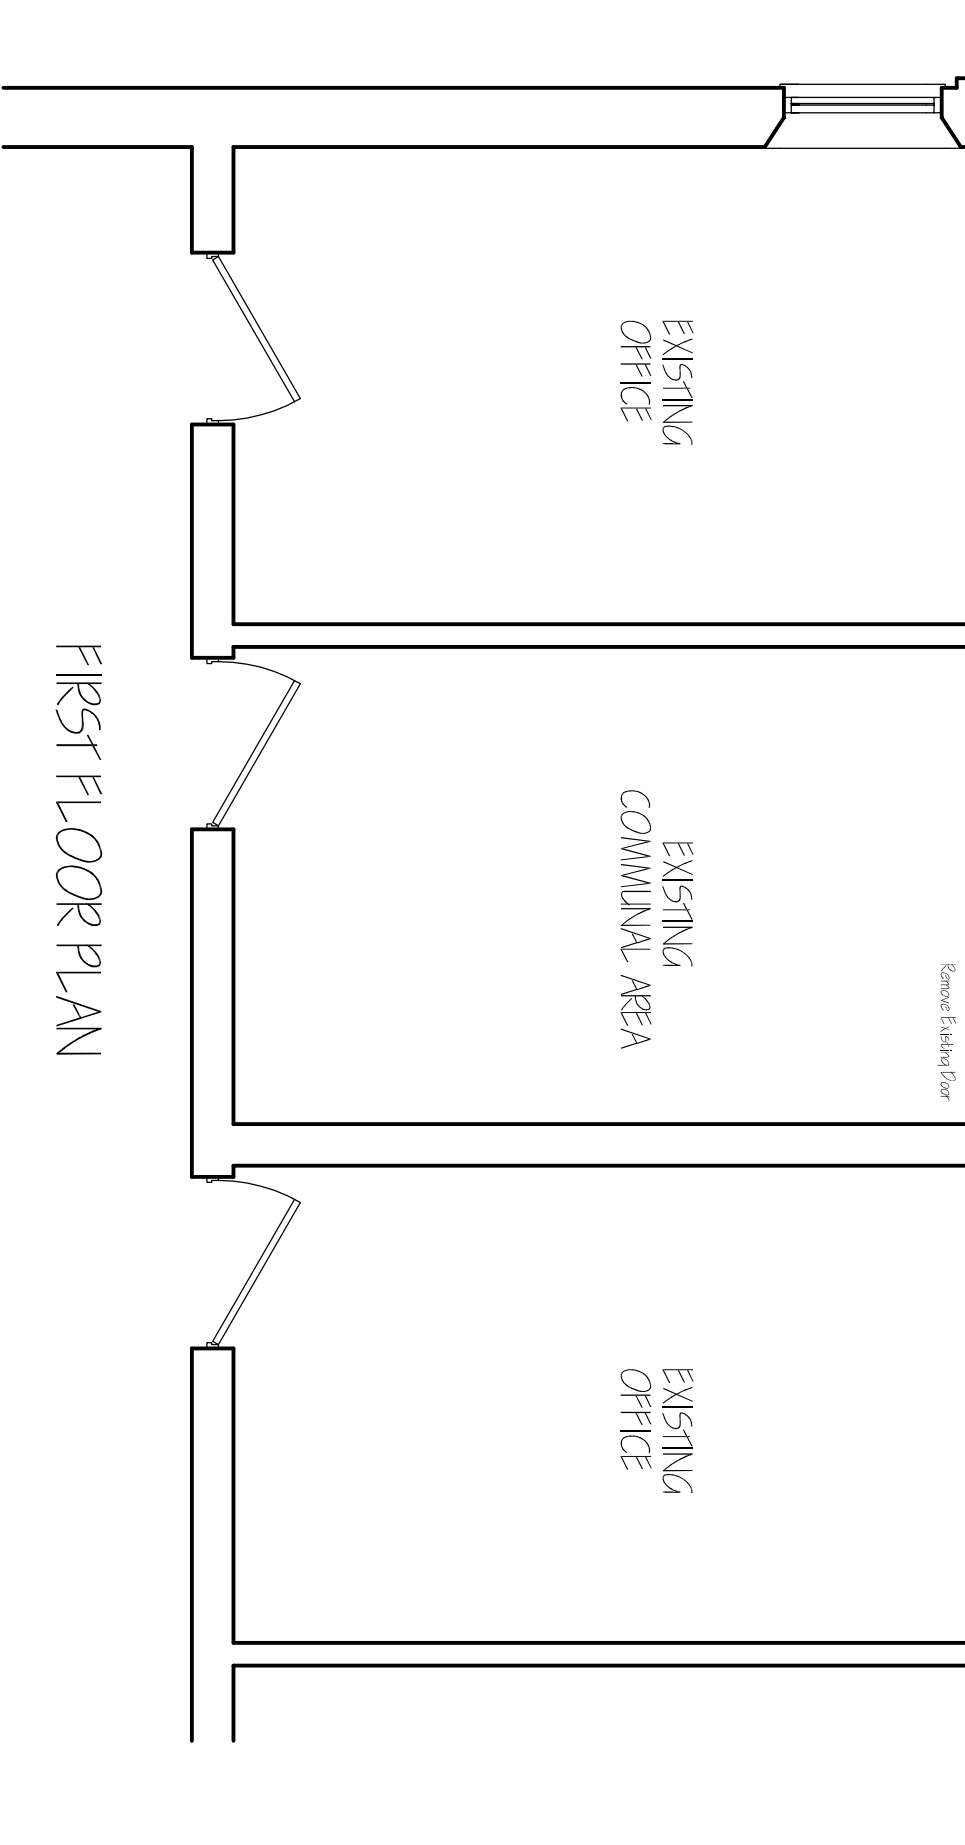

FIRST FLOOR PLAN

A	CLIMATEMENT - 60HTZS	NOV 2024
ref	revision	date

G. R. MERCHANT LTD.
1, ENG AMICE FMO

**ARCHITECTURAL, STRUCTURAL
AND LAND DRAINAGE
CONSULTANTS**
4 Wrights Mews
12A Park Road, Holbeach,
Spalding, Lincs. PE12 7EE
Tel 01406 490800
Fax: 01406 425744
E-Mail: gr.merchant@btconnect.com

CONVERSION OF ARCHIVES TO OFFICES
ABBOTS MANOR, 10 SPALDING ROAD
HOLBEACH
SPALDING, Lincs. PE12 7LP

Client
MOSSOP & BOWSER

FLOOR PLANS - PROPOSED
ELEVATIONS - PROPOSED
SITE PLAN - PROPOSED

Job Ref.	Drawing No.
3919-21	02A
Date	Drawn
NOVEMBER 2021.	SLB

1:50 & 1:00 (Unless Otherwise Stated)

DO NOT SCALE FROM THIS DRAWING

[illegible]