




FRONT ELEVATION

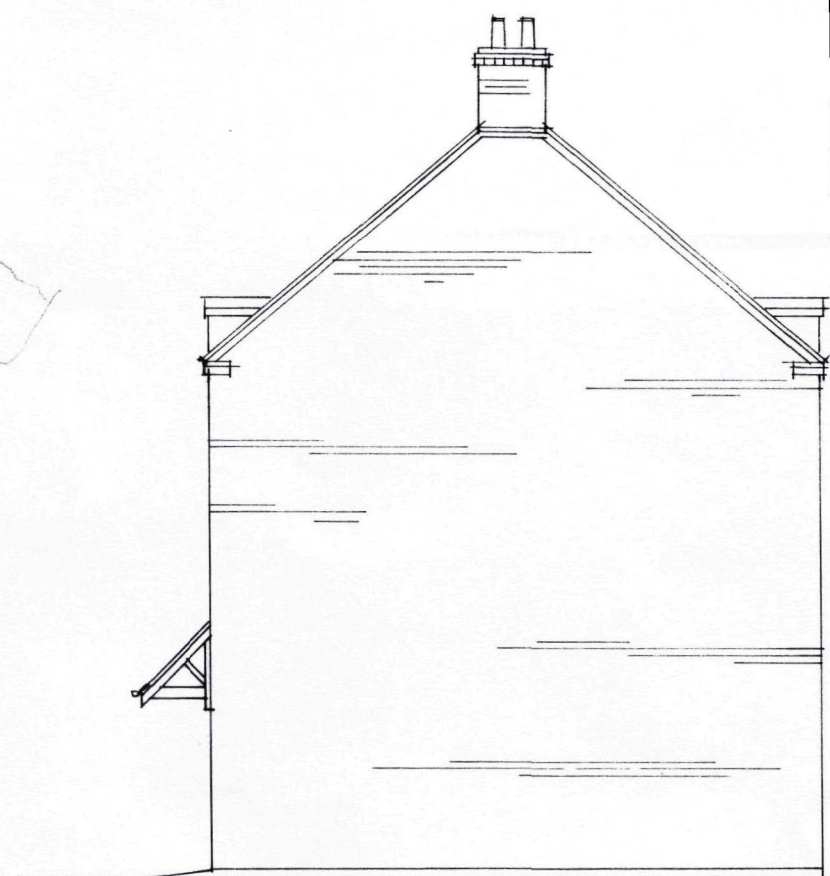

SIDE ELEVATION - WEST



REAR ELEVATION



SIDE ELEVATION - EAST

Contractors must check all dimensions on site. Only figured dimensions to be worked from. Any foundation depths indicated are indicative only and must be in accordance with the consulting engineers design and site with the local authority during excavations. Any discrepancy in information contained herein must be reported to the Architect before work proceeds.

Drawings to be read with Engineers calculations / report where applicable.

Note: If drawing details existing structures, we have not inspected or other parts of the structure which are covered, unexposed or damaged and we are therefore unable to report that any such part of the structure is free from defect.

SHDC
Planning & Development
13 APR 2005
Ref: 1218/04

Project
HOUSING ADJACENT TO CROWN
HOTEL, WEST END, HOLBEACH.

Drwg. PROPOSED ELEVATIONS

Scale: 1:100 Date: A

Drwg. no. 31293/02 Rev.

architects • designers • planning consultants


Old School House • 36 Boston Road • Skegness
Lincolnshire • NG34 7EZ • Tel: 01529 415757
Fax: 01529 415757

AMENDED PLAN


Ref. A1

Rev A Amended Elevations 04/05


clive wicks associates

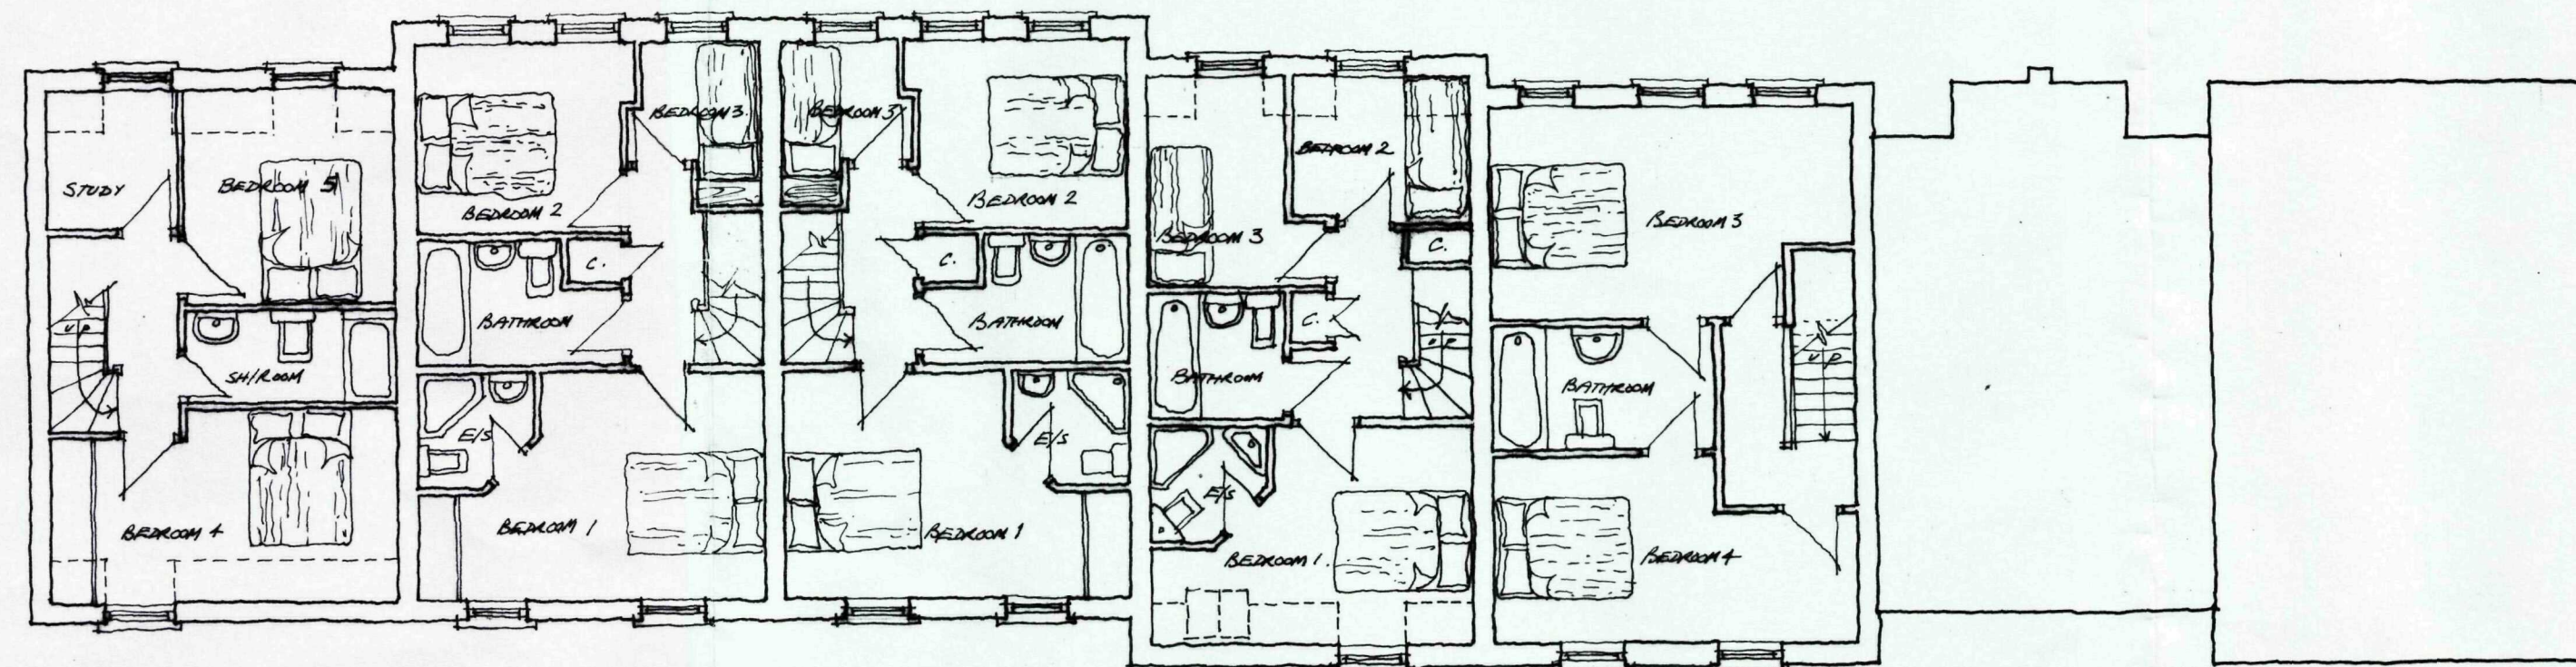


SECOND FLOOR

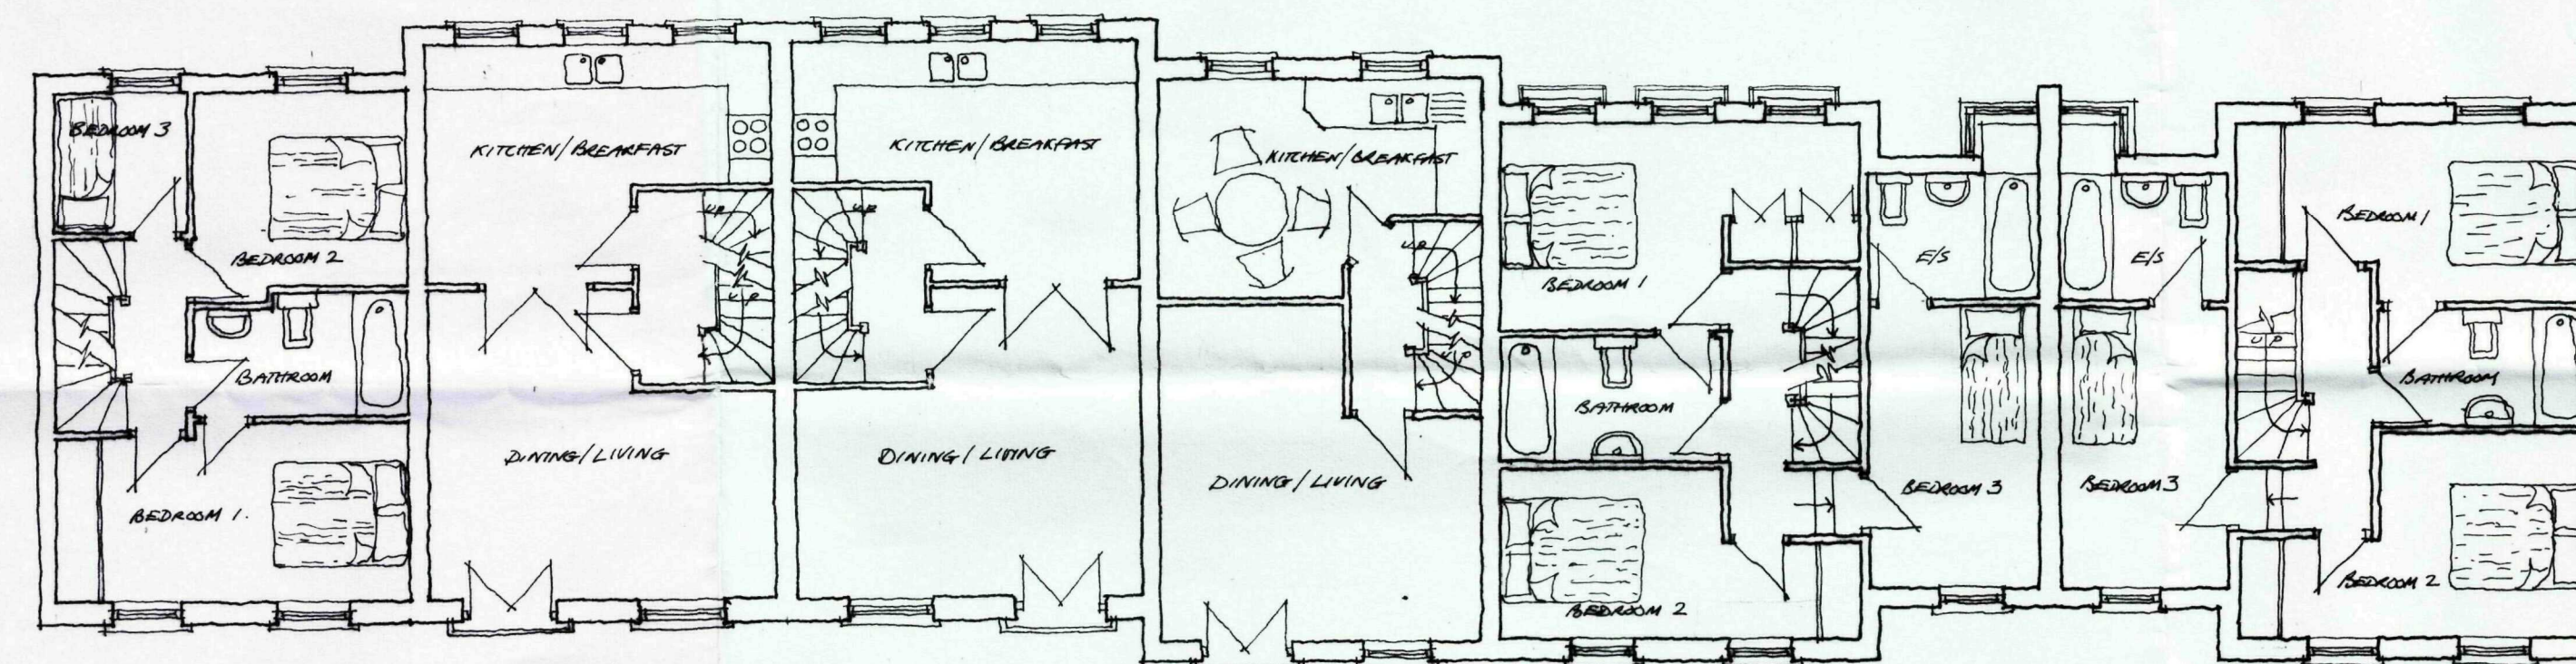


FIRST FLOOR

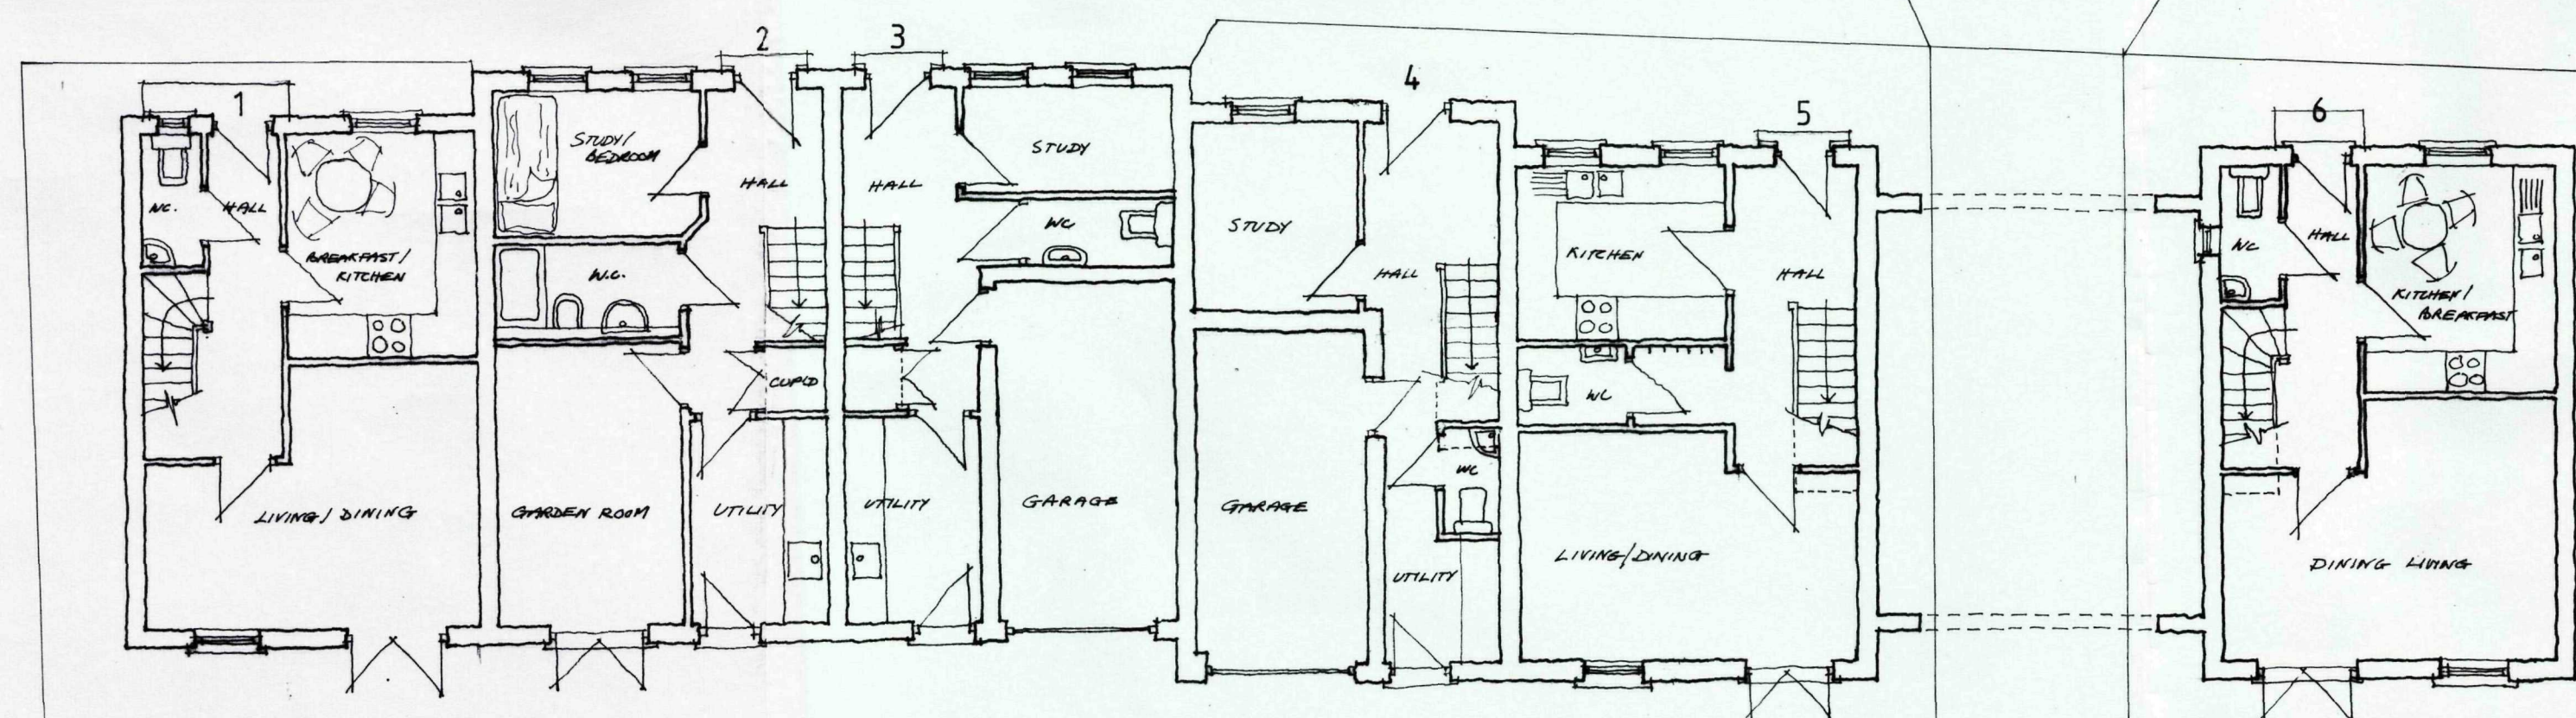

GROUND FLOOR

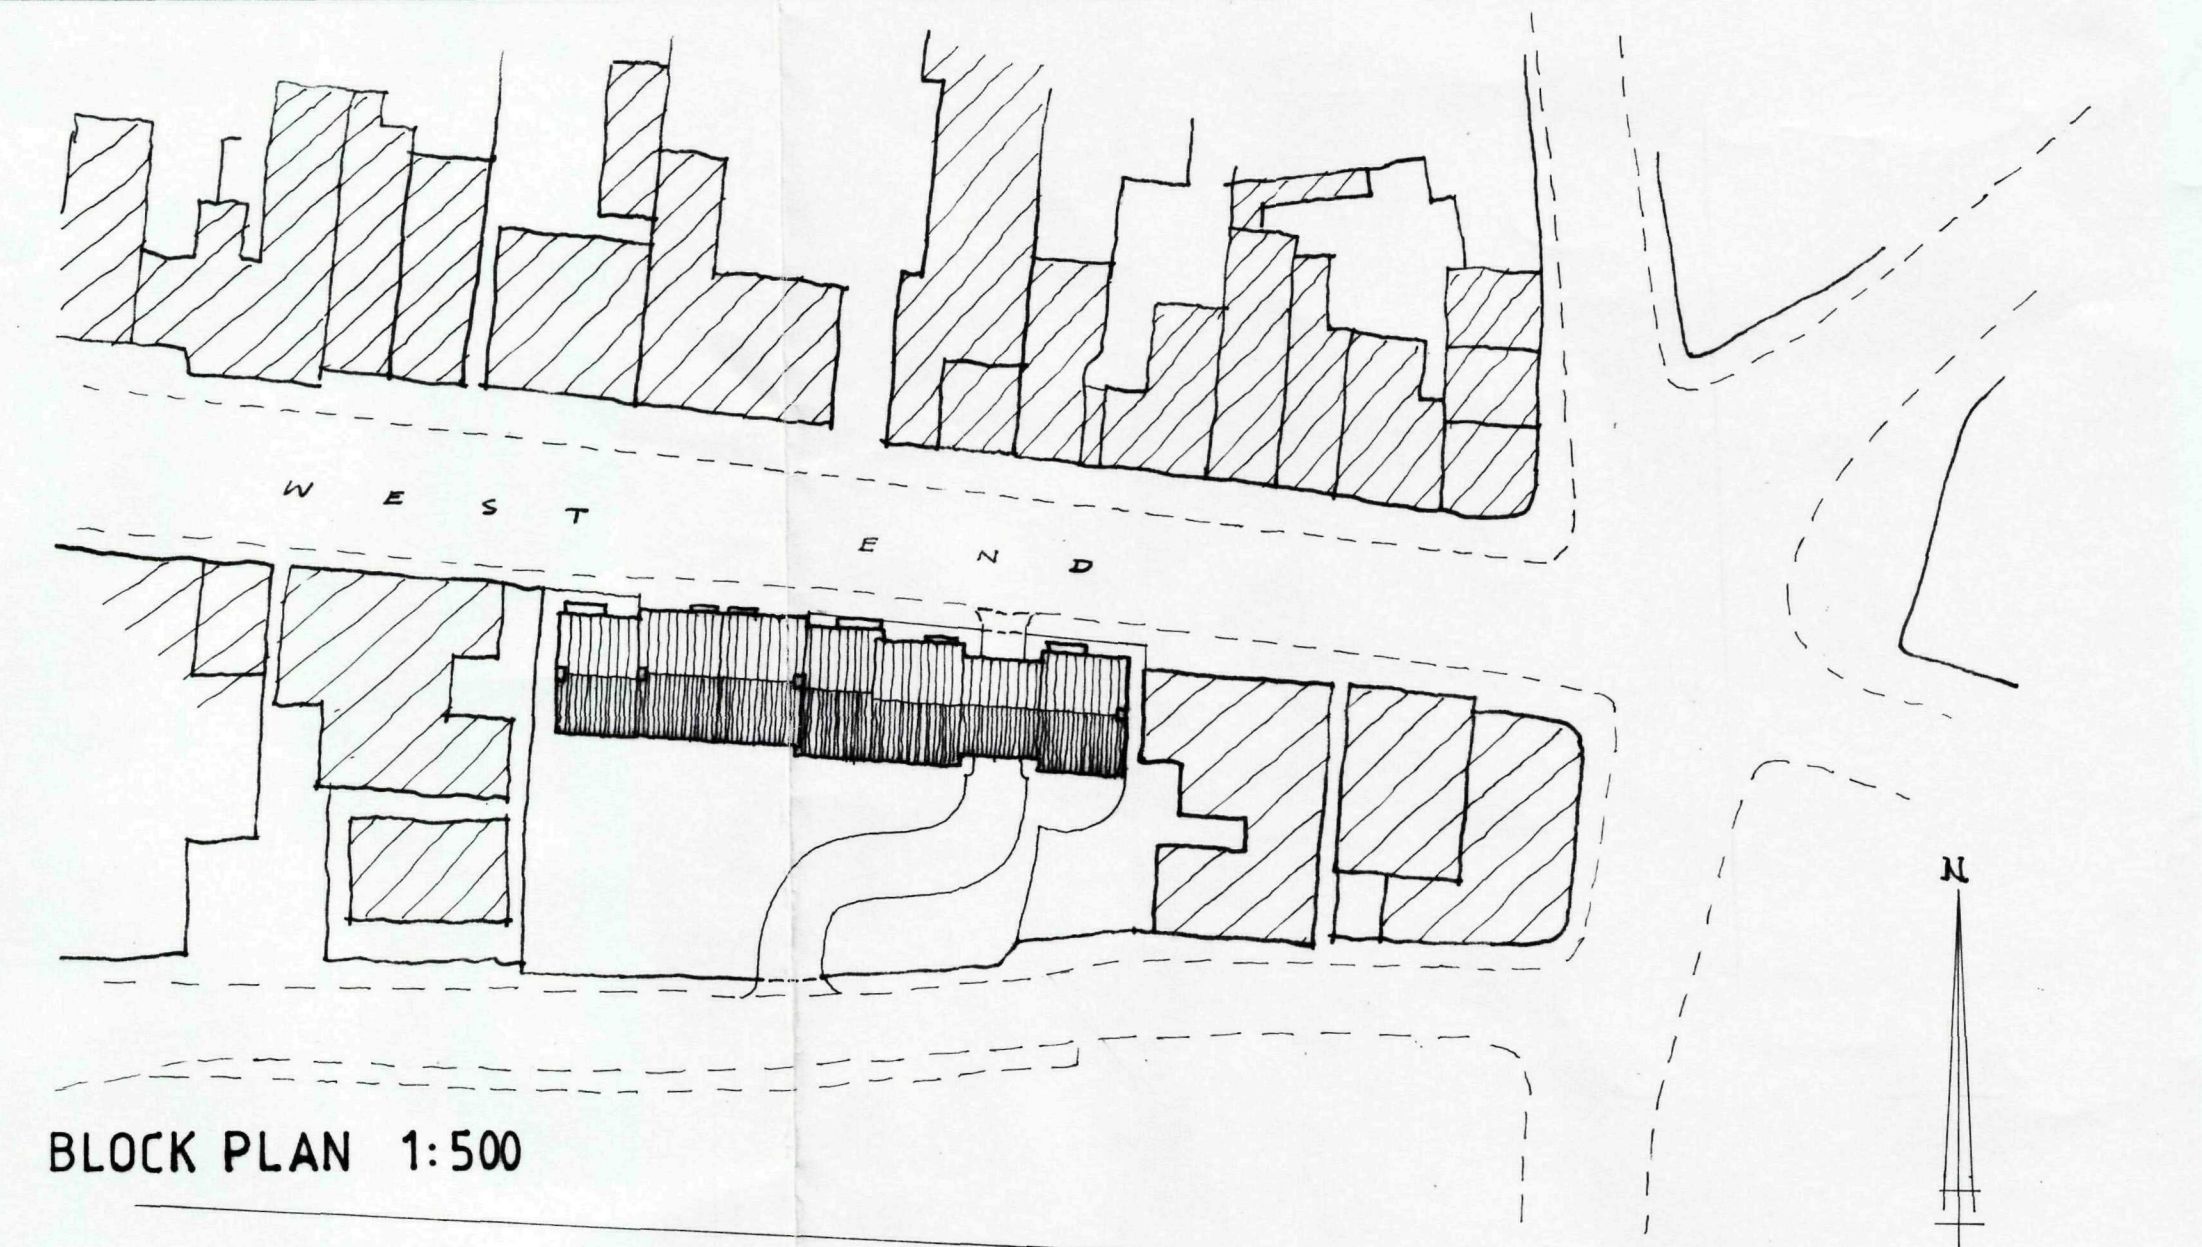


BLOCK PLAN 1:500

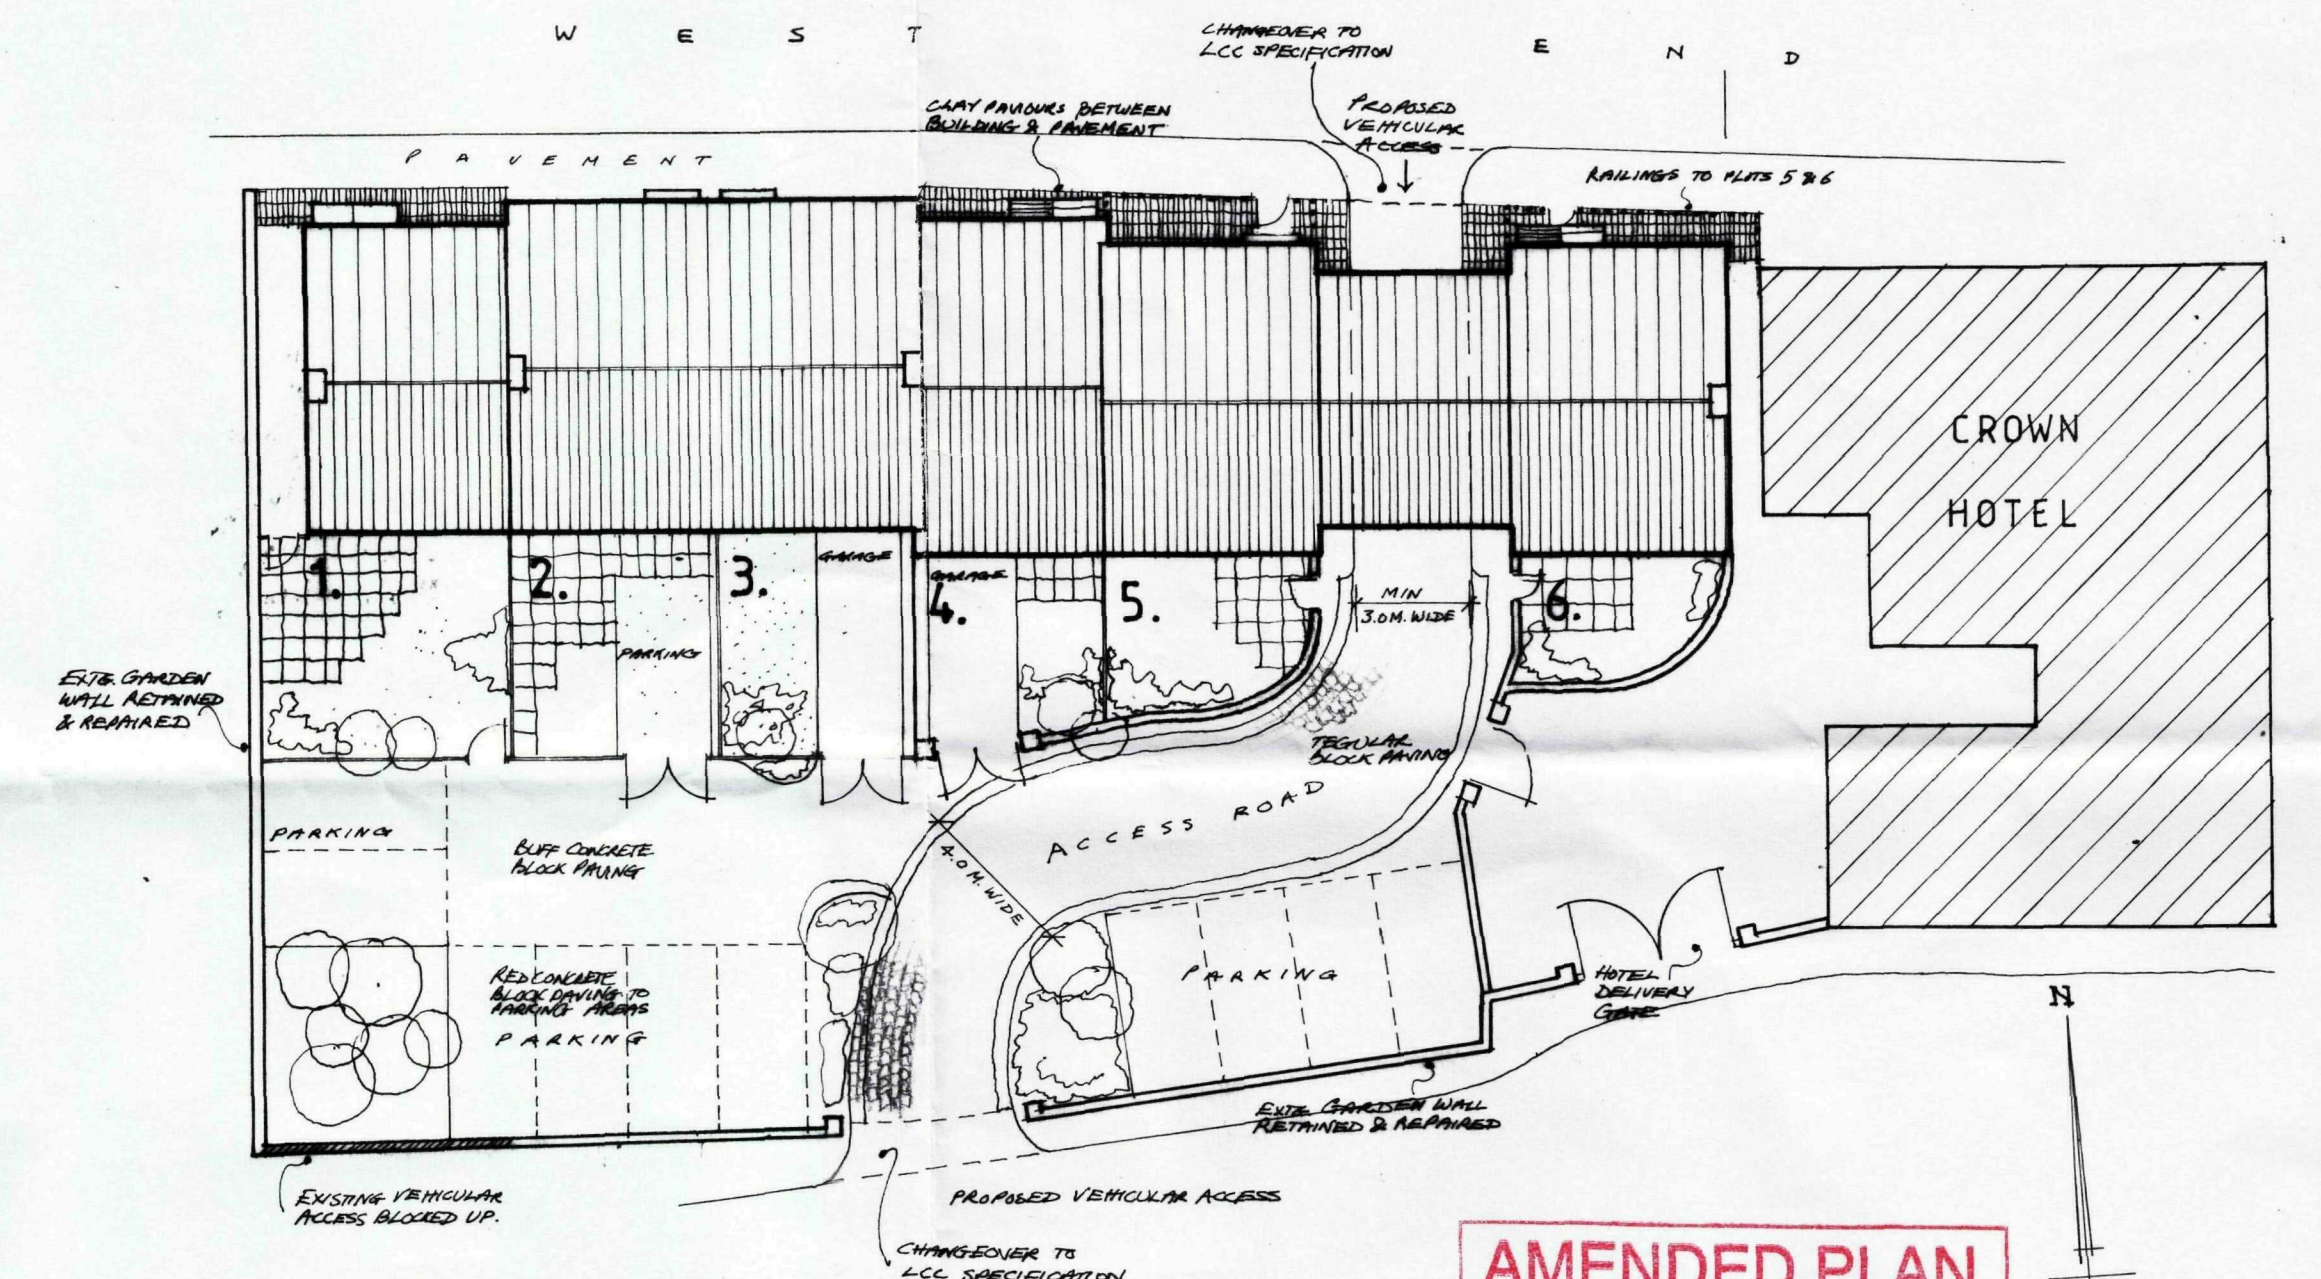

SITE PLAN 1:200

AMENDED PLAN
Ref. A1

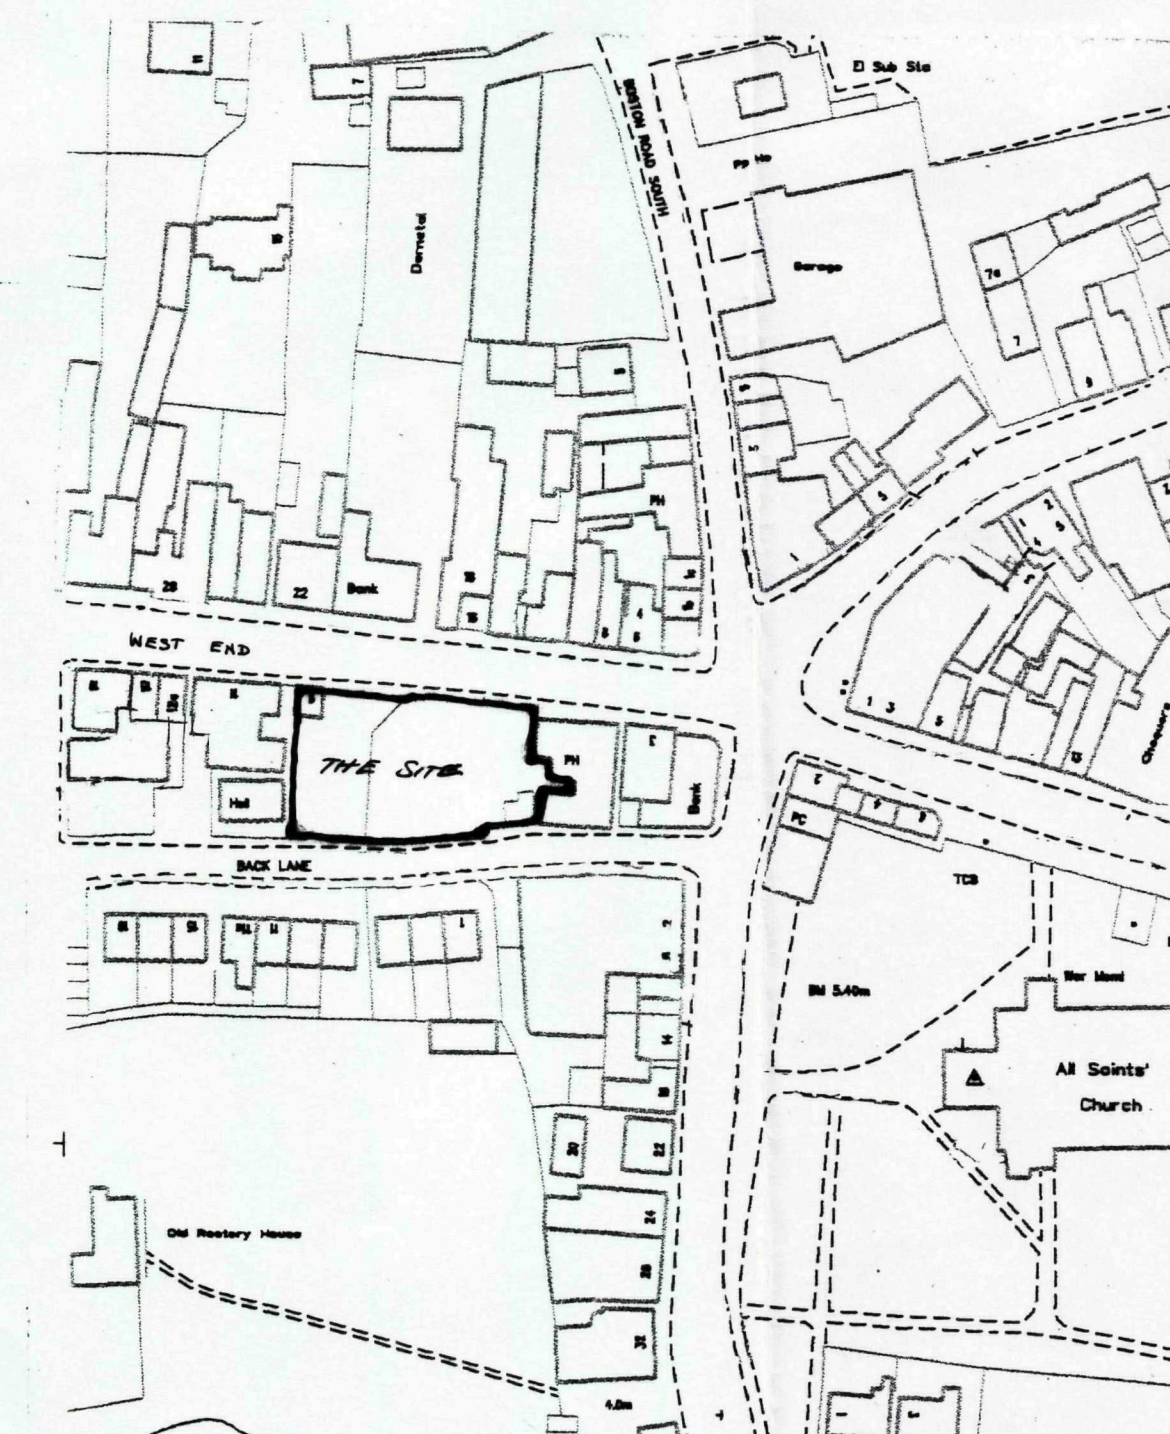

LOCATION PLAN 1:1250

clive wicks associates

SHDC
Planning & Development
13 APR 2005
Ref: 12/8/04

Rev A Minor Plan 04/05
© This drawing is copyright.
Contractors must check all dimensions on site. Only figured dimensions are to be worked from. Any foundation depths indicated are indicative only and must be in accordance with the consulting engineers design and/or agreed on site with the local authority during excavations. Any discrepancies in the information contained herein must be reported to the Architect before work proceeds.
Drawings to be read with Engineers calculations / report where applicable.
Note: If drawing details existing structures, we have not inspected woodwork or other parts of the structure which are covered, unexposed or inaccessible and we are therefore unable to report that any such part of the property is free from defect.

Project HOUSING ADJACENT TO CROWN HOTEL, WEST END, HOLBEACH	
Drawn PROPOSED PLANS	
Scale 1:100	Date AUG 04
Dwg. no. 31293/03	Rev. A
architects • designers • planning consultants Old School House • 36 Boston Road • Sleaford Lincolnshire • NG34 7EZ • Tel: 01529 414141 Fax: 01529 415757	