


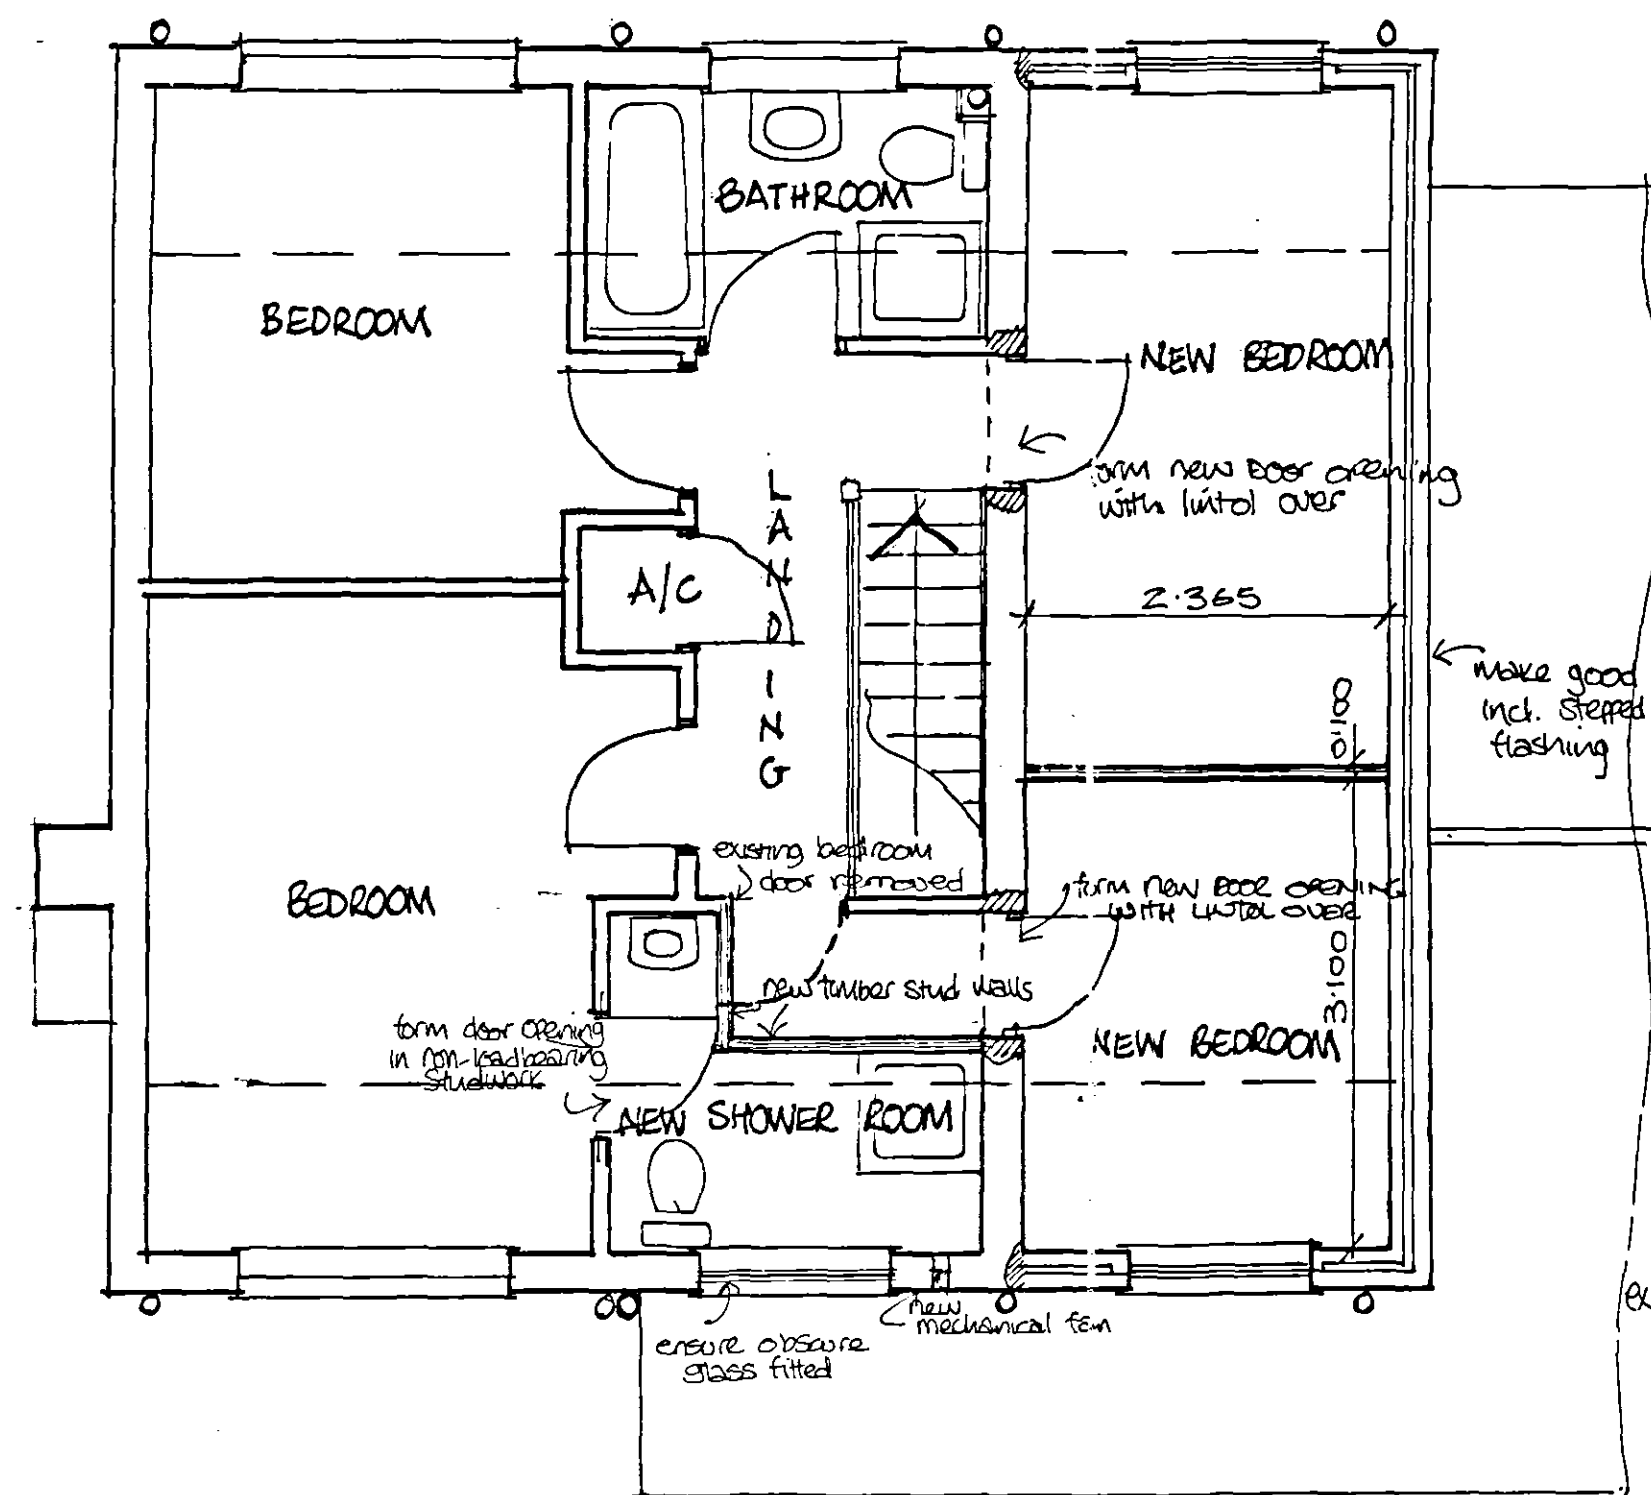


FIRST FLOOR PLAN LAYOUT




FRONT ELEVATION



REAR ELEVATION

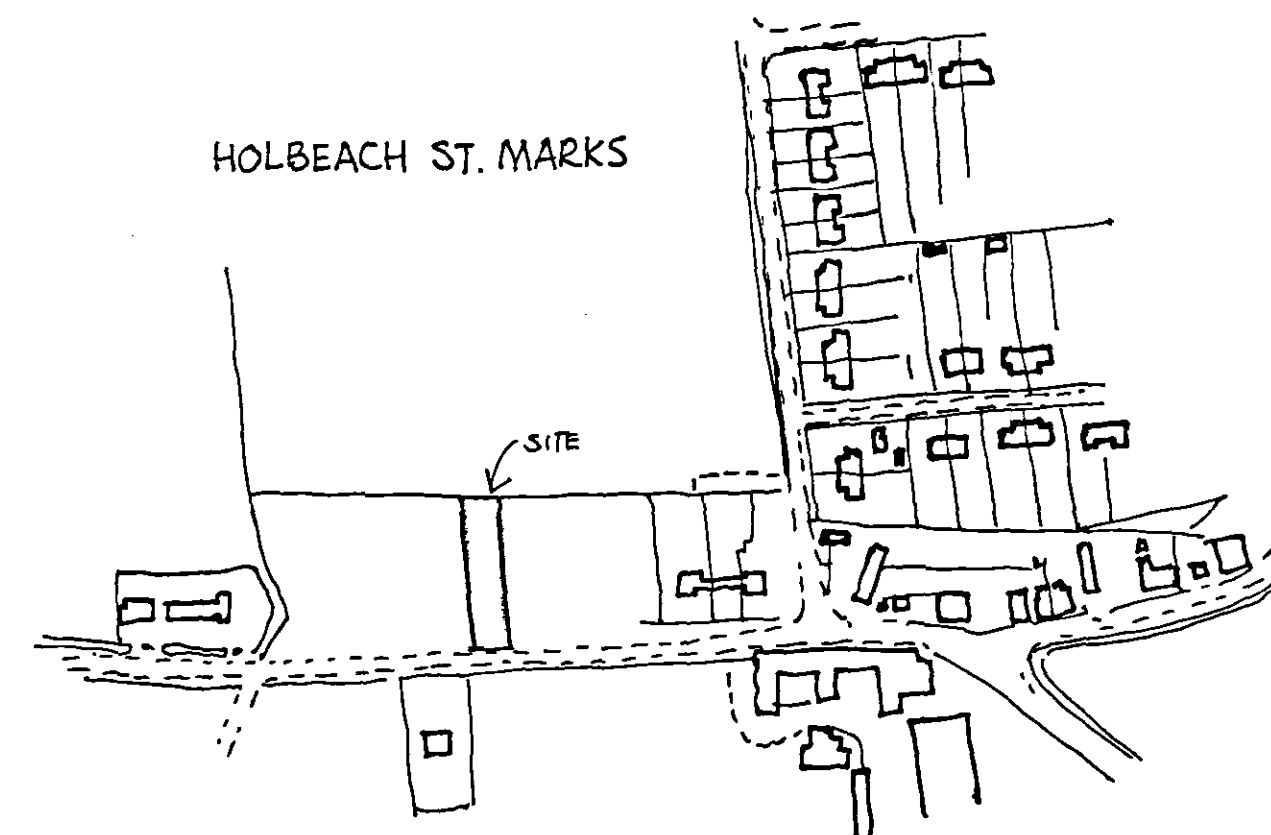

LOCATION PLAN.
SCALE 1:2,500.

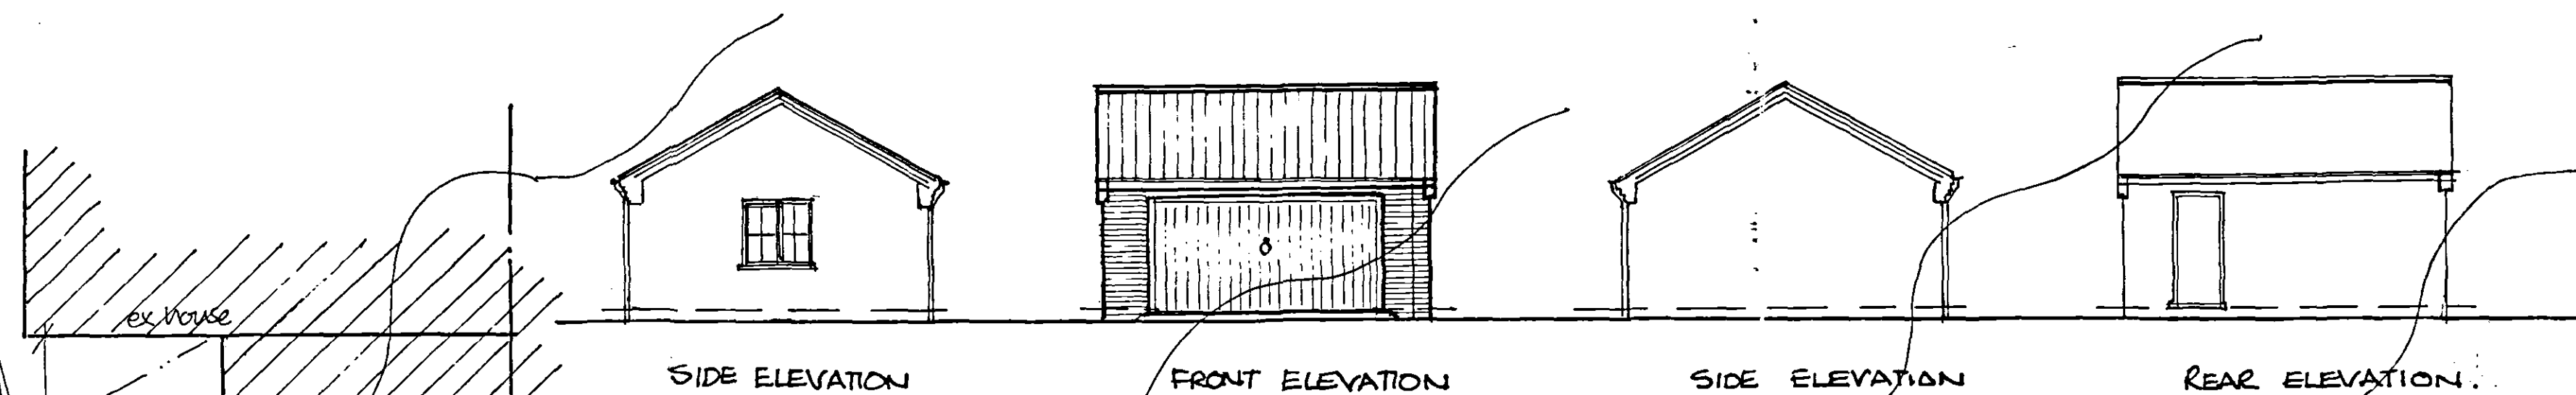


SIDE ELEVATION


FRONT ELEVATION

SIDE ELEVATION


REAR ELEVATION

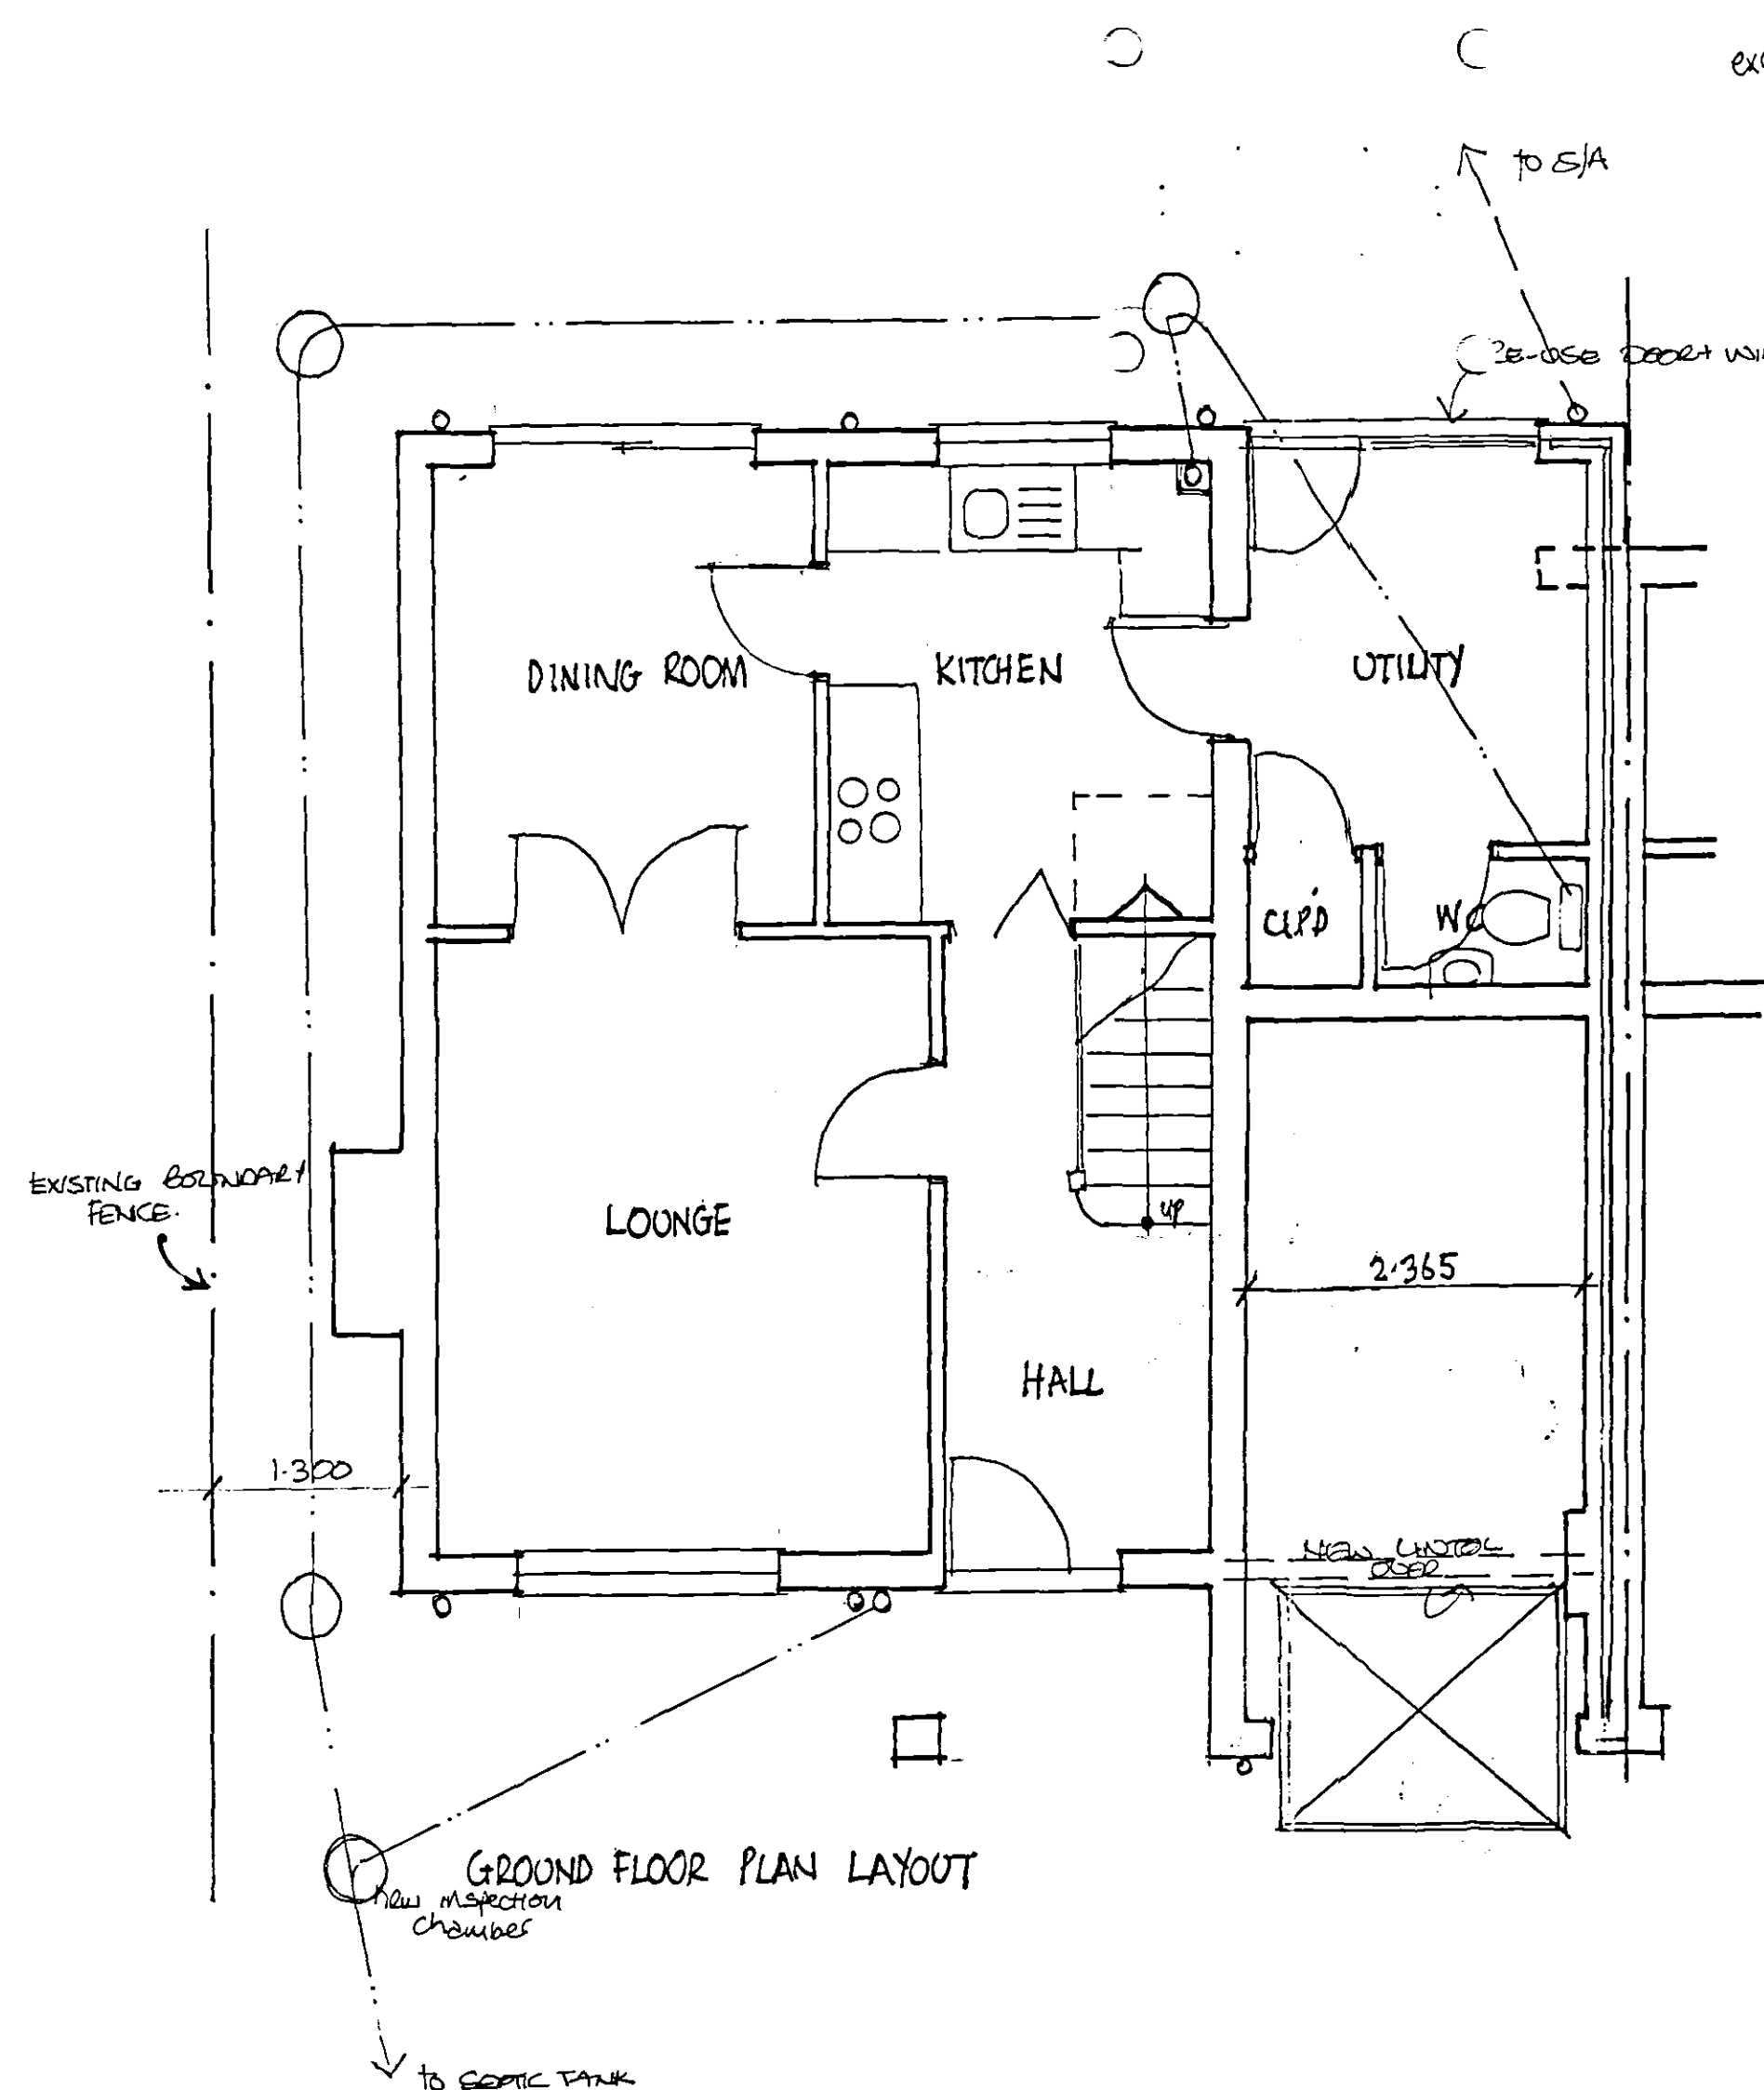


GROUND FLOOR PLAN LAYOUT

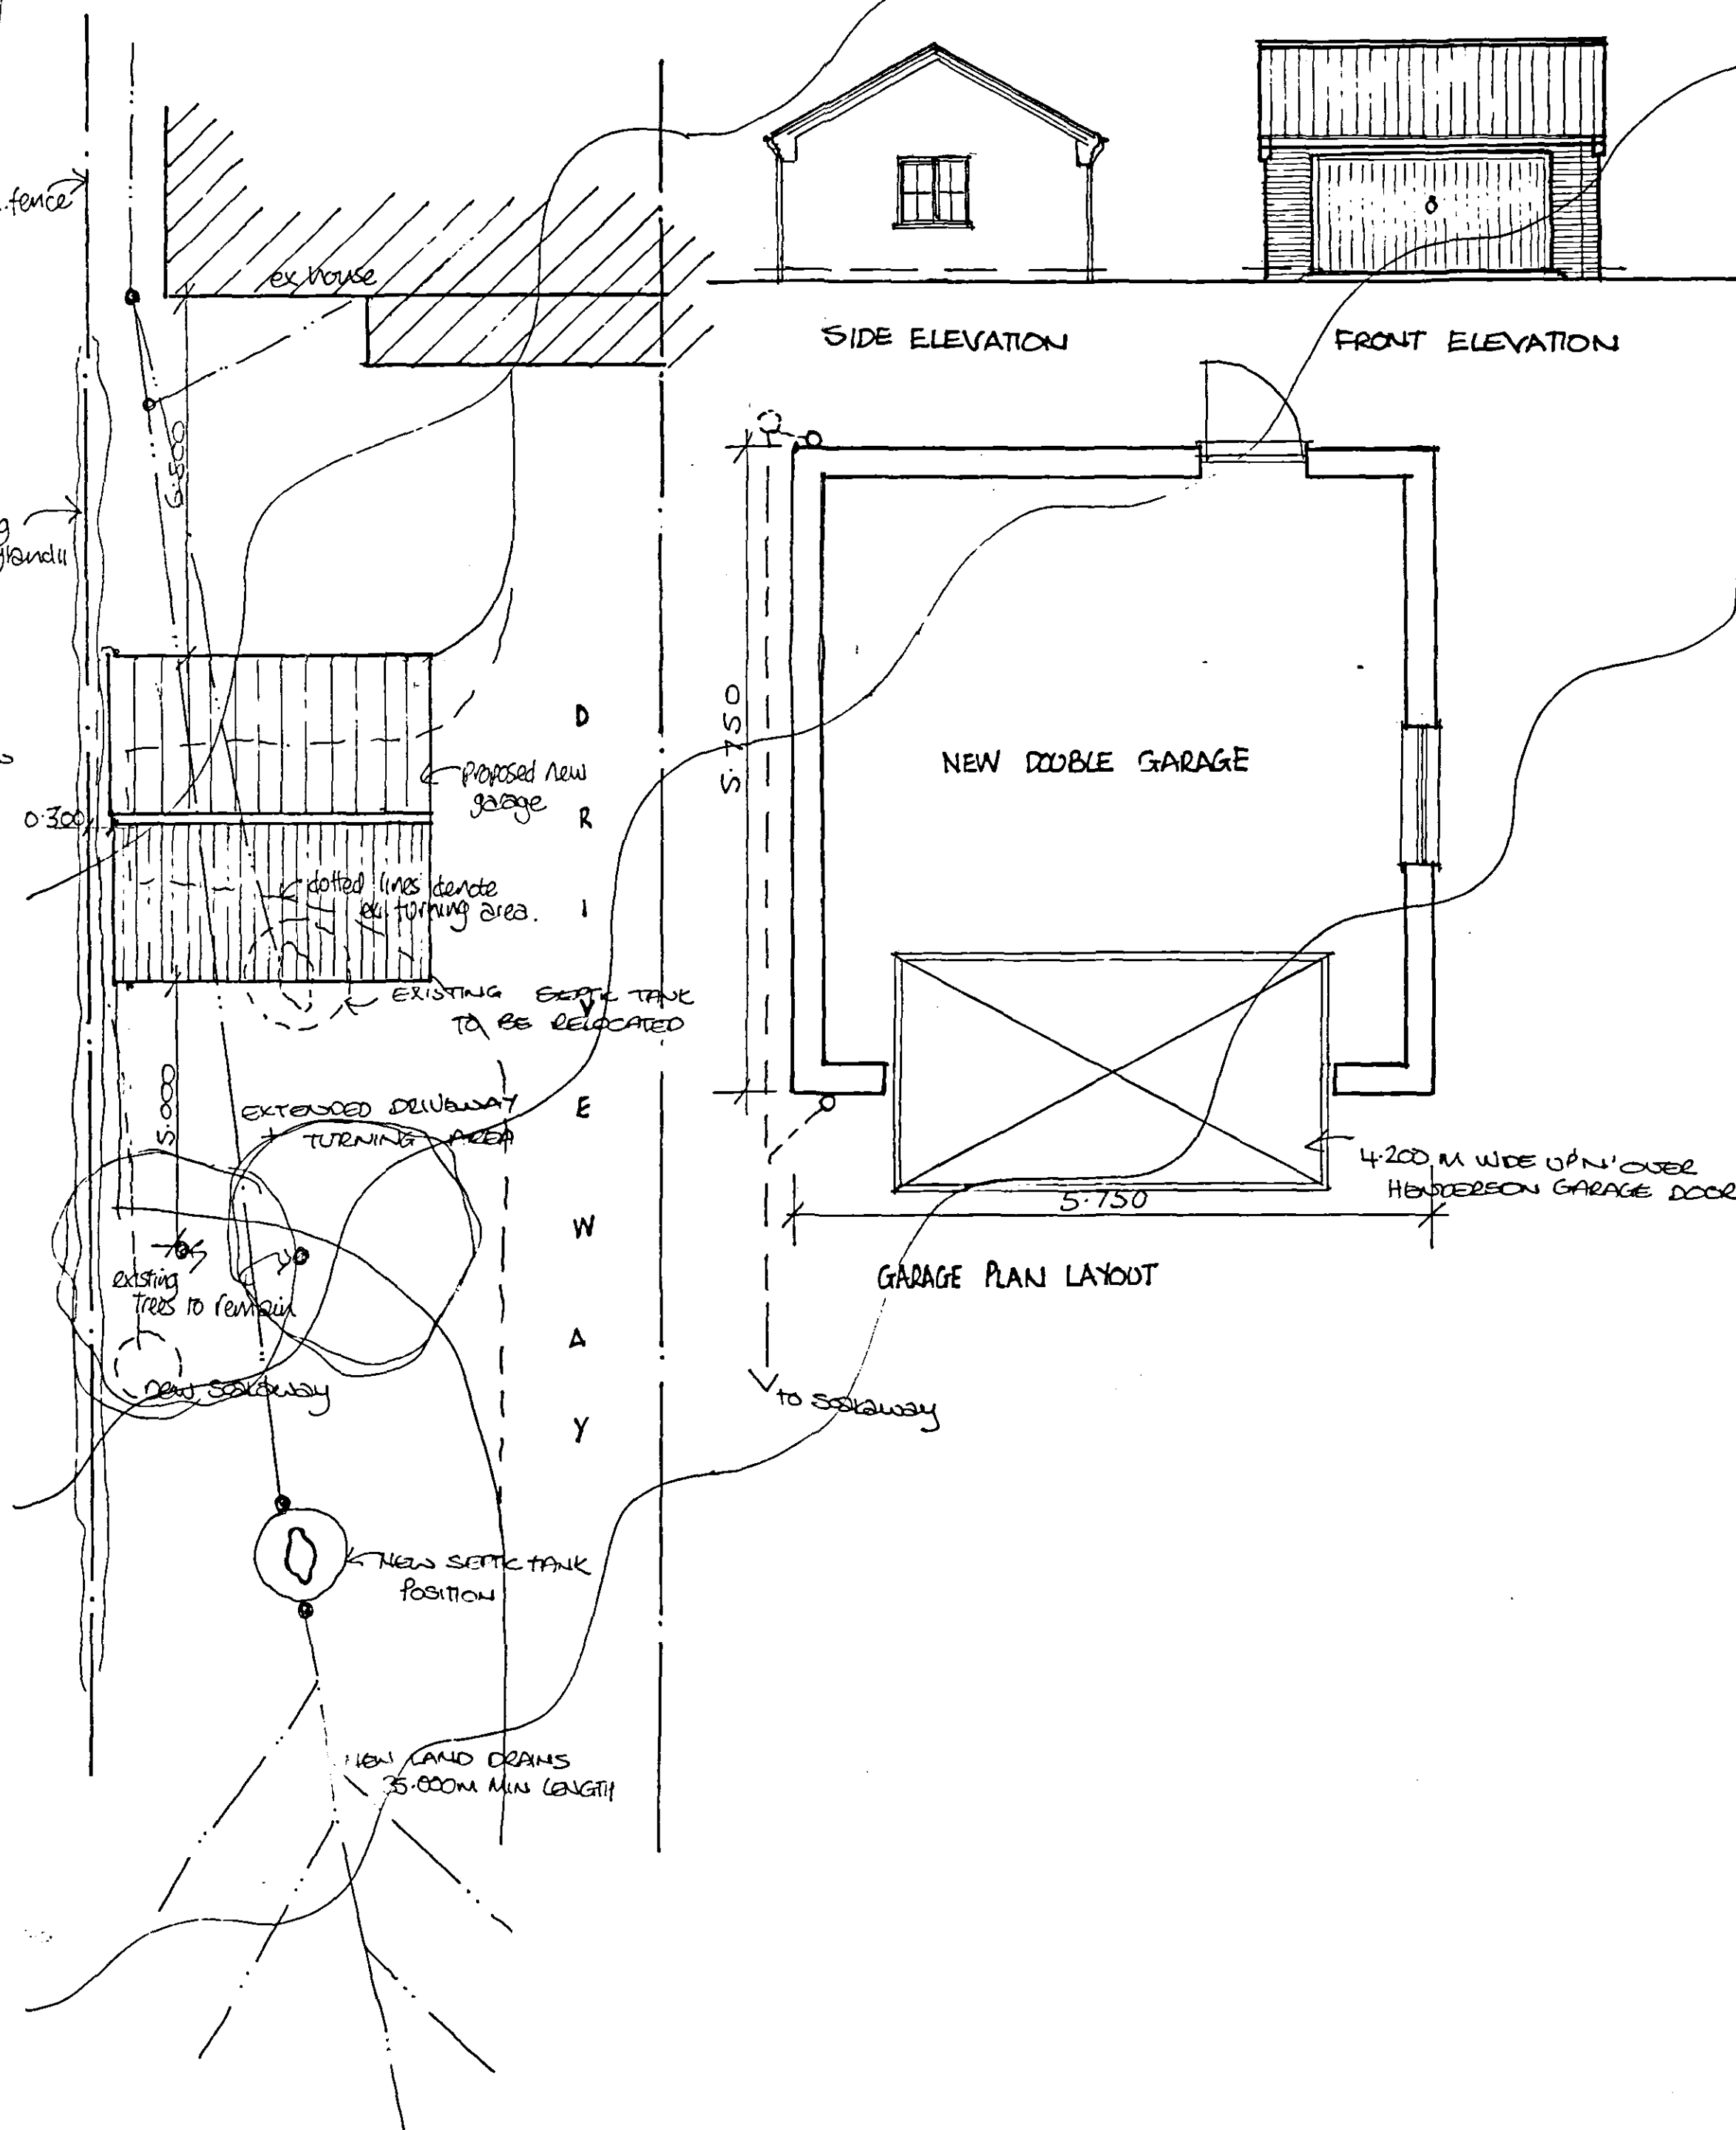

GARAGE PLAN LAYOUT

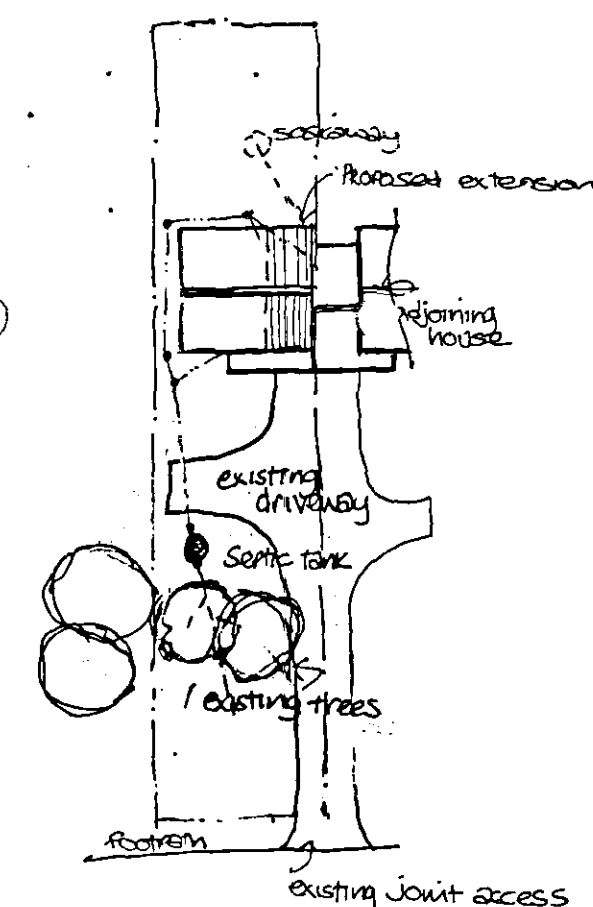

BLOCK PLAN.
SCALE 1:500

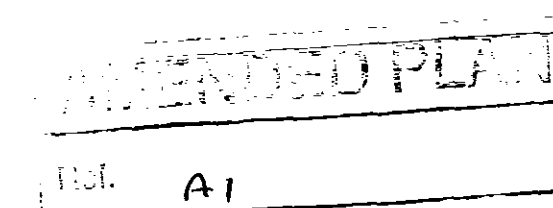

PROJECT: PROPOSED TWO STOREY EXTENSION
TO SIDE OF HOUSE

SITE: CORNELIUS HOUSE, LEADENHALL ROAD,
HOLBEACH ST. MARKS, Lincs.

CLIENTS: MR & MRS J. Sisson.

SCALE: 1:100, 1:50. DATE: AUG. 06

① Planning amendment, proposed double garage
removed from application OCT 06 LWB