


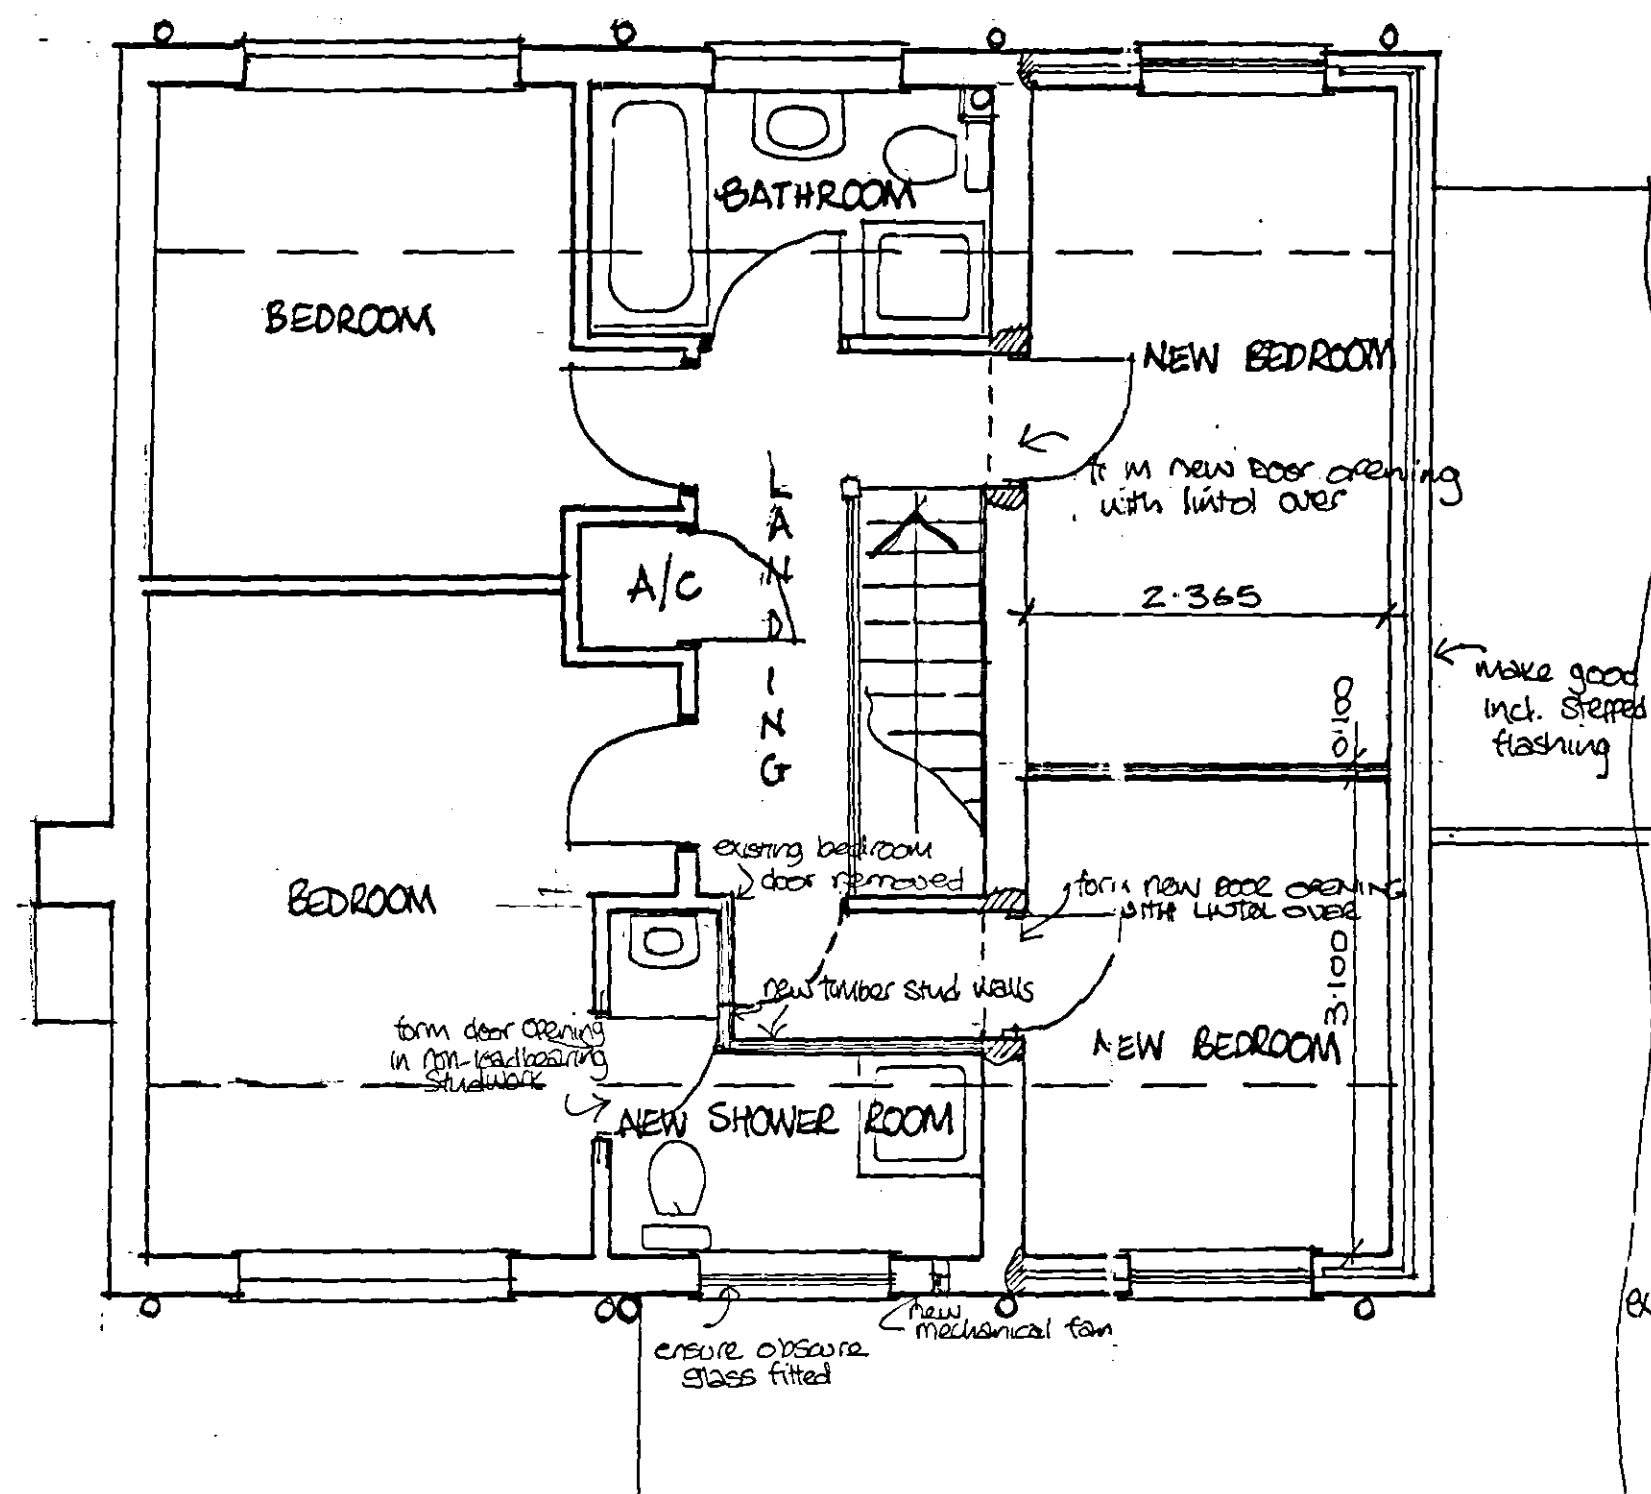


FIRST FLOOR PLAN LAYOUT





FRONT ELEVATION




REAR ELEVATION

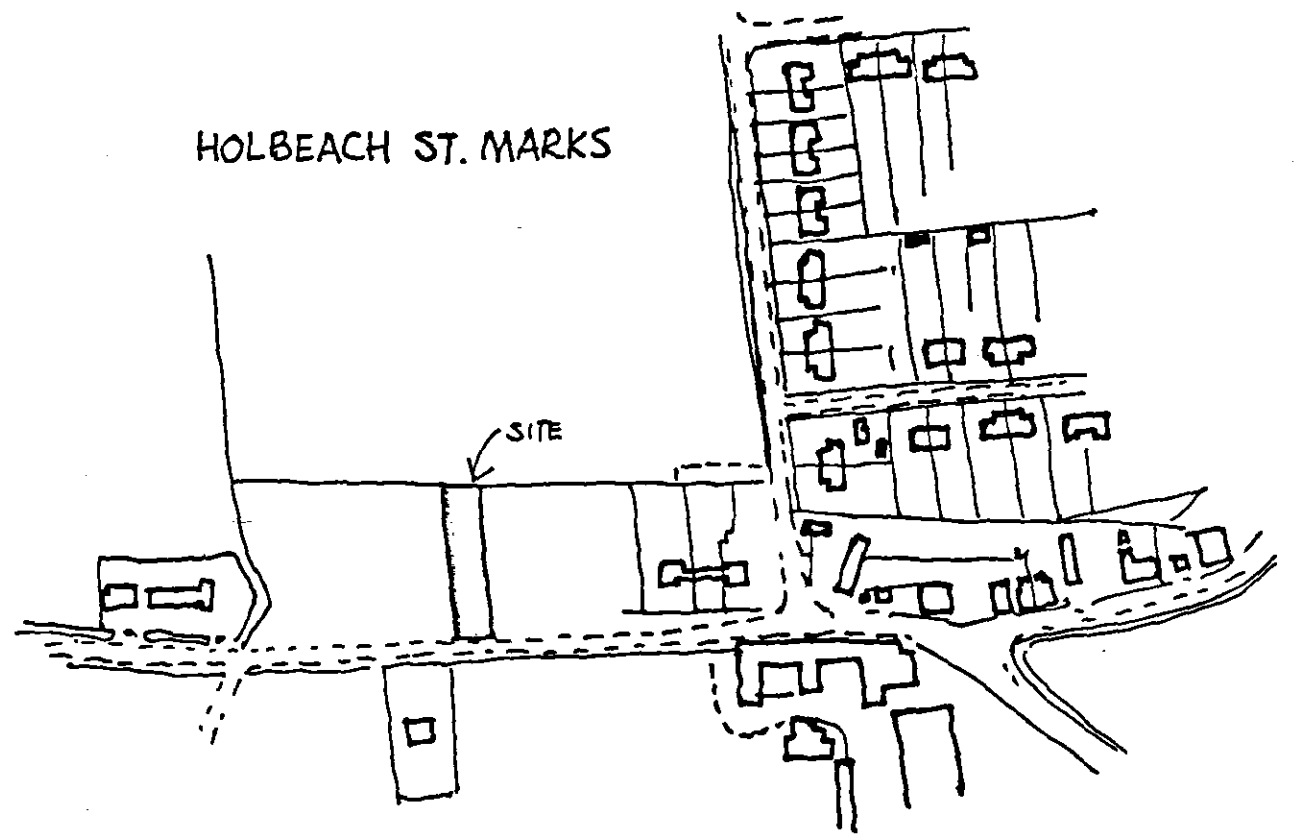


LOCATION PLAN.
SCALE 1:2,500.

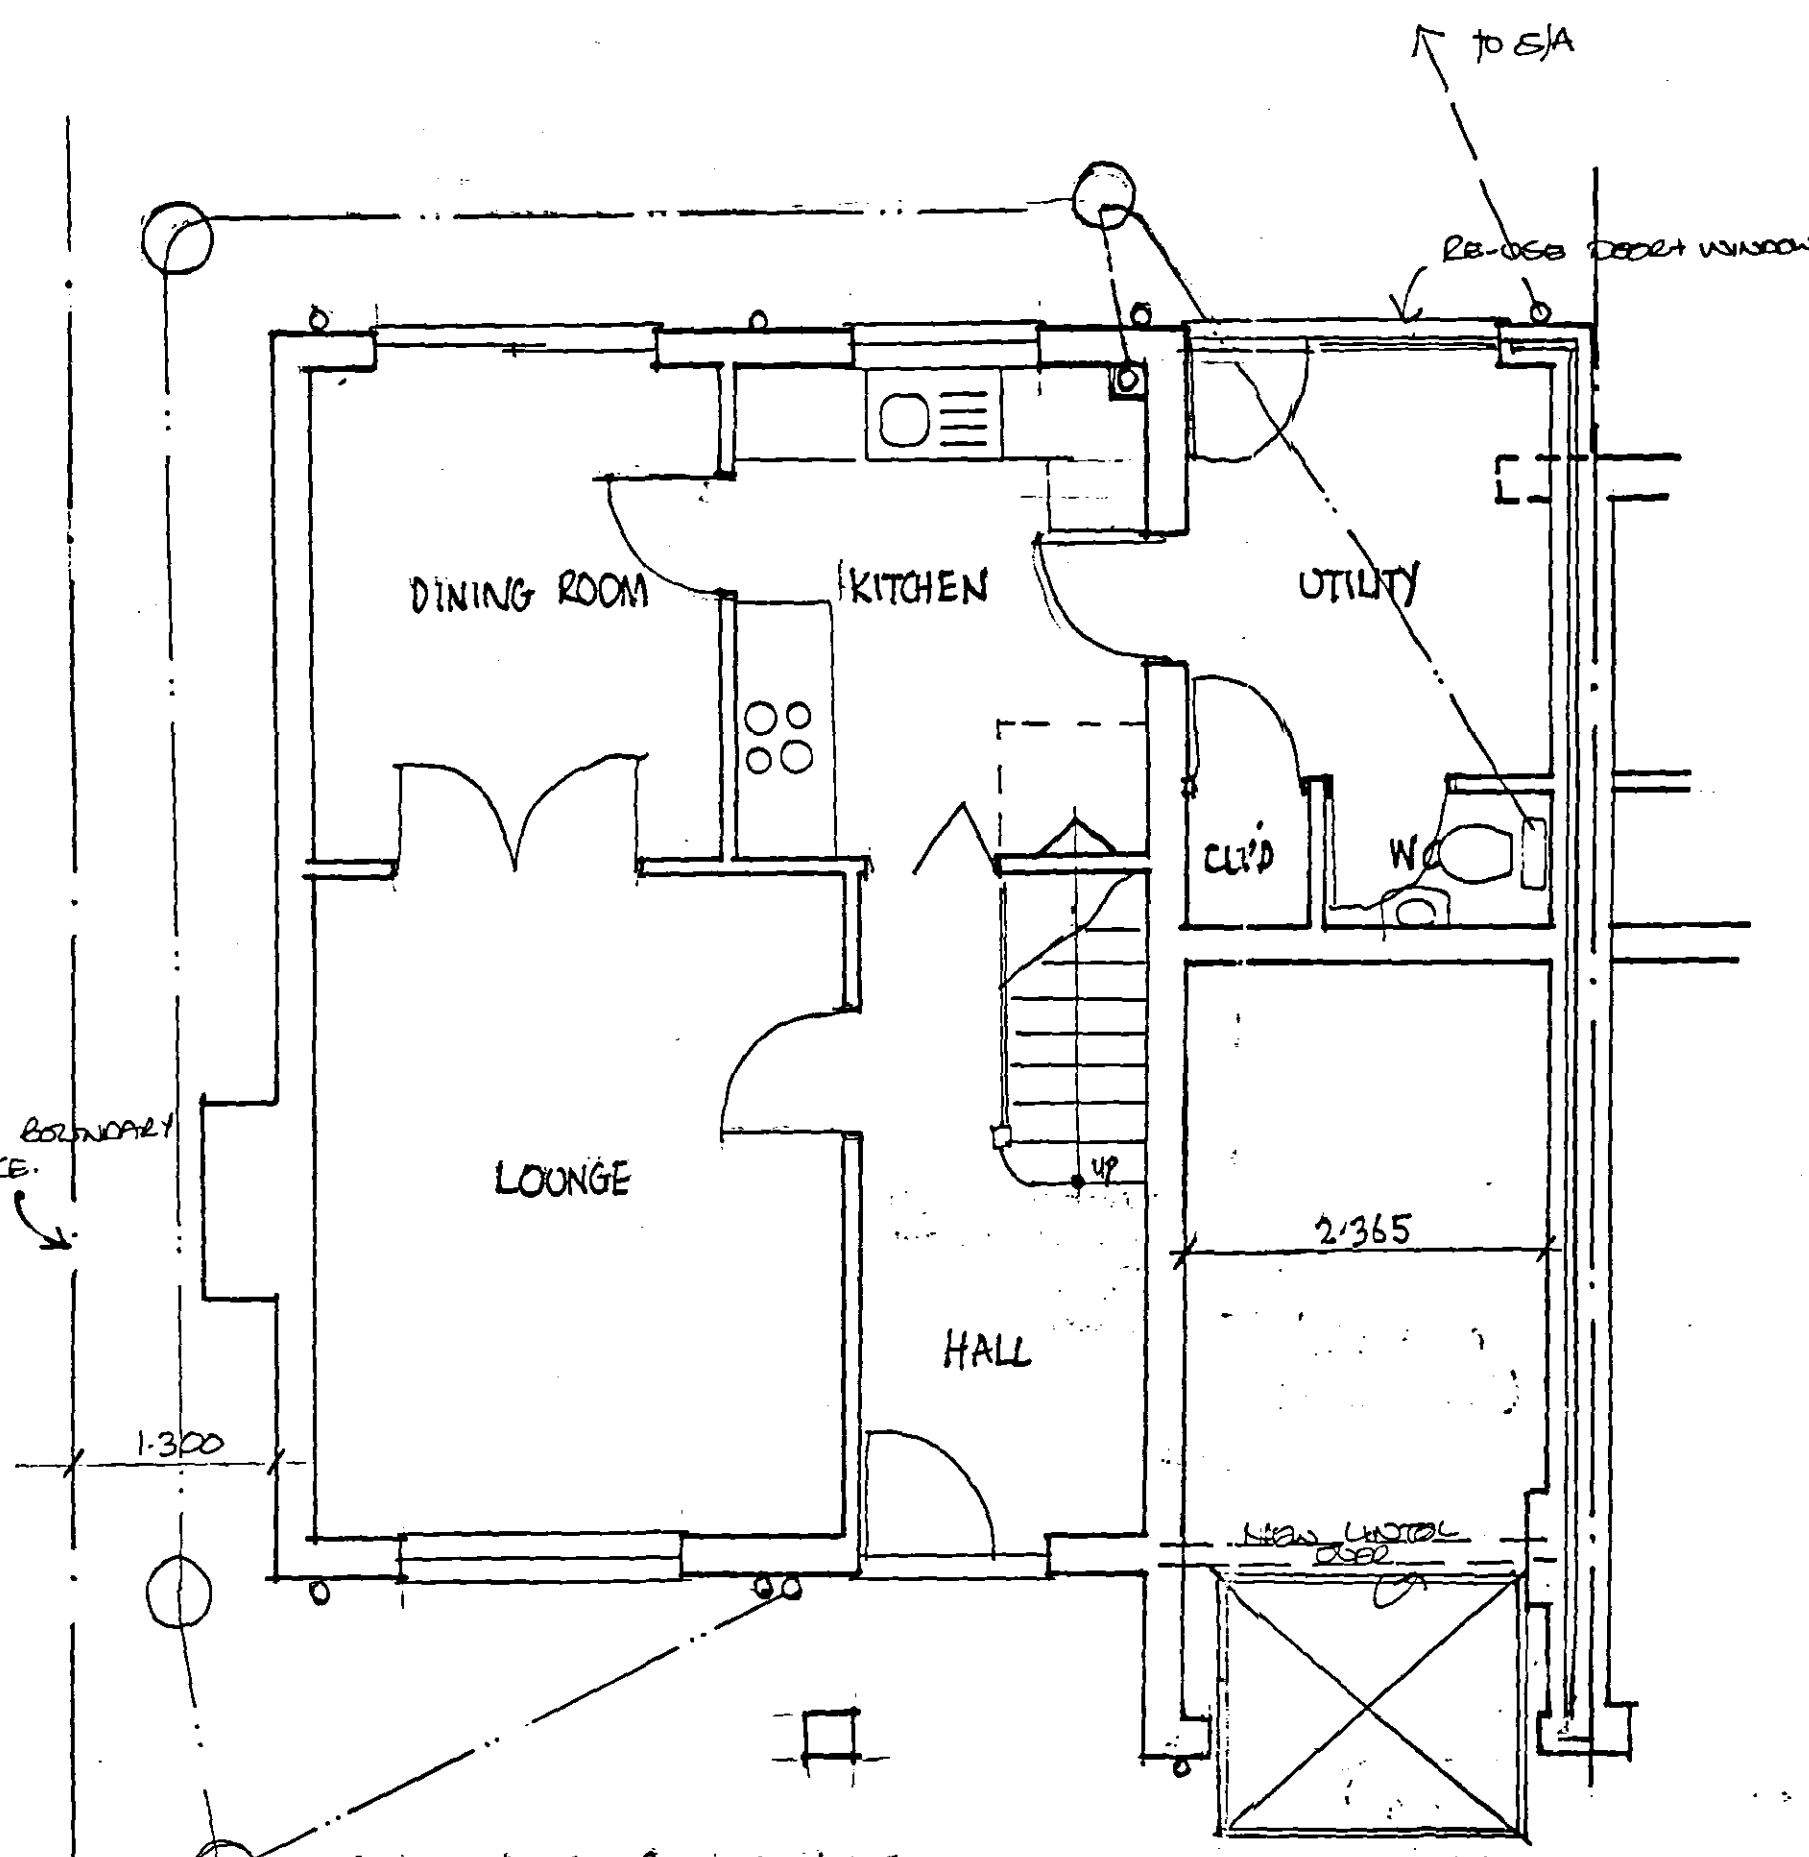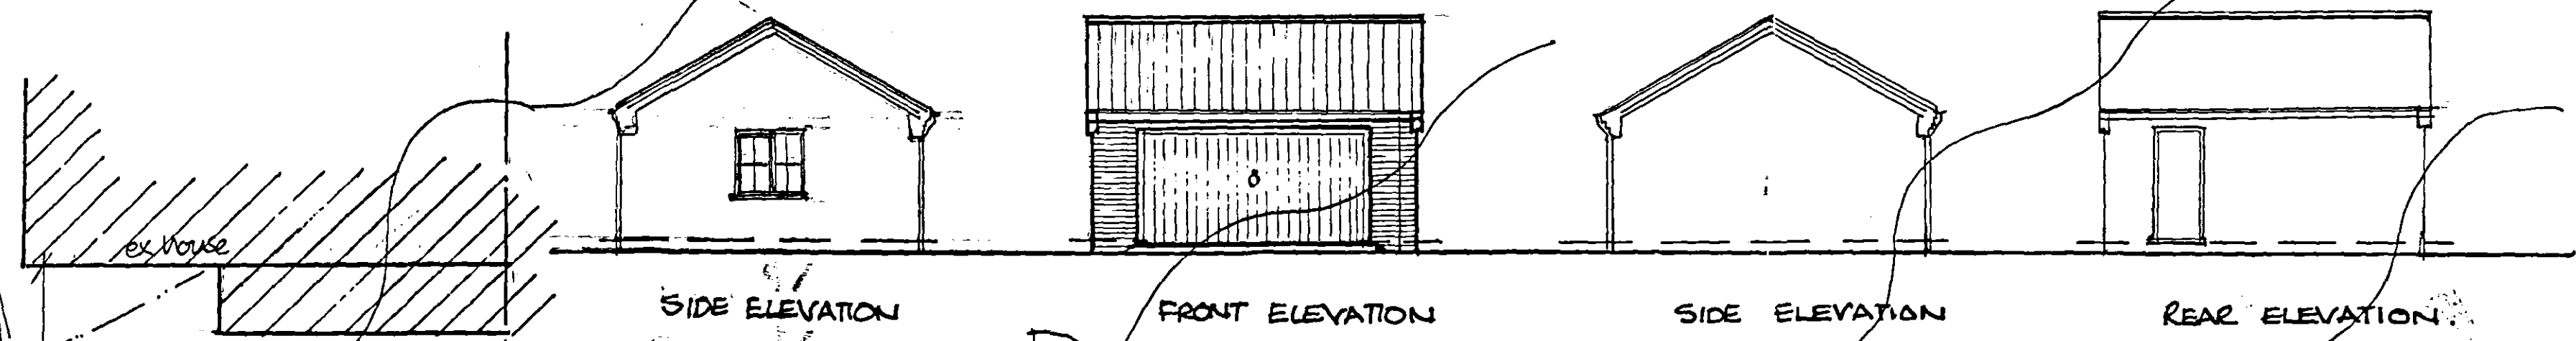



GROUND FLOOR PLAN LAYOUT

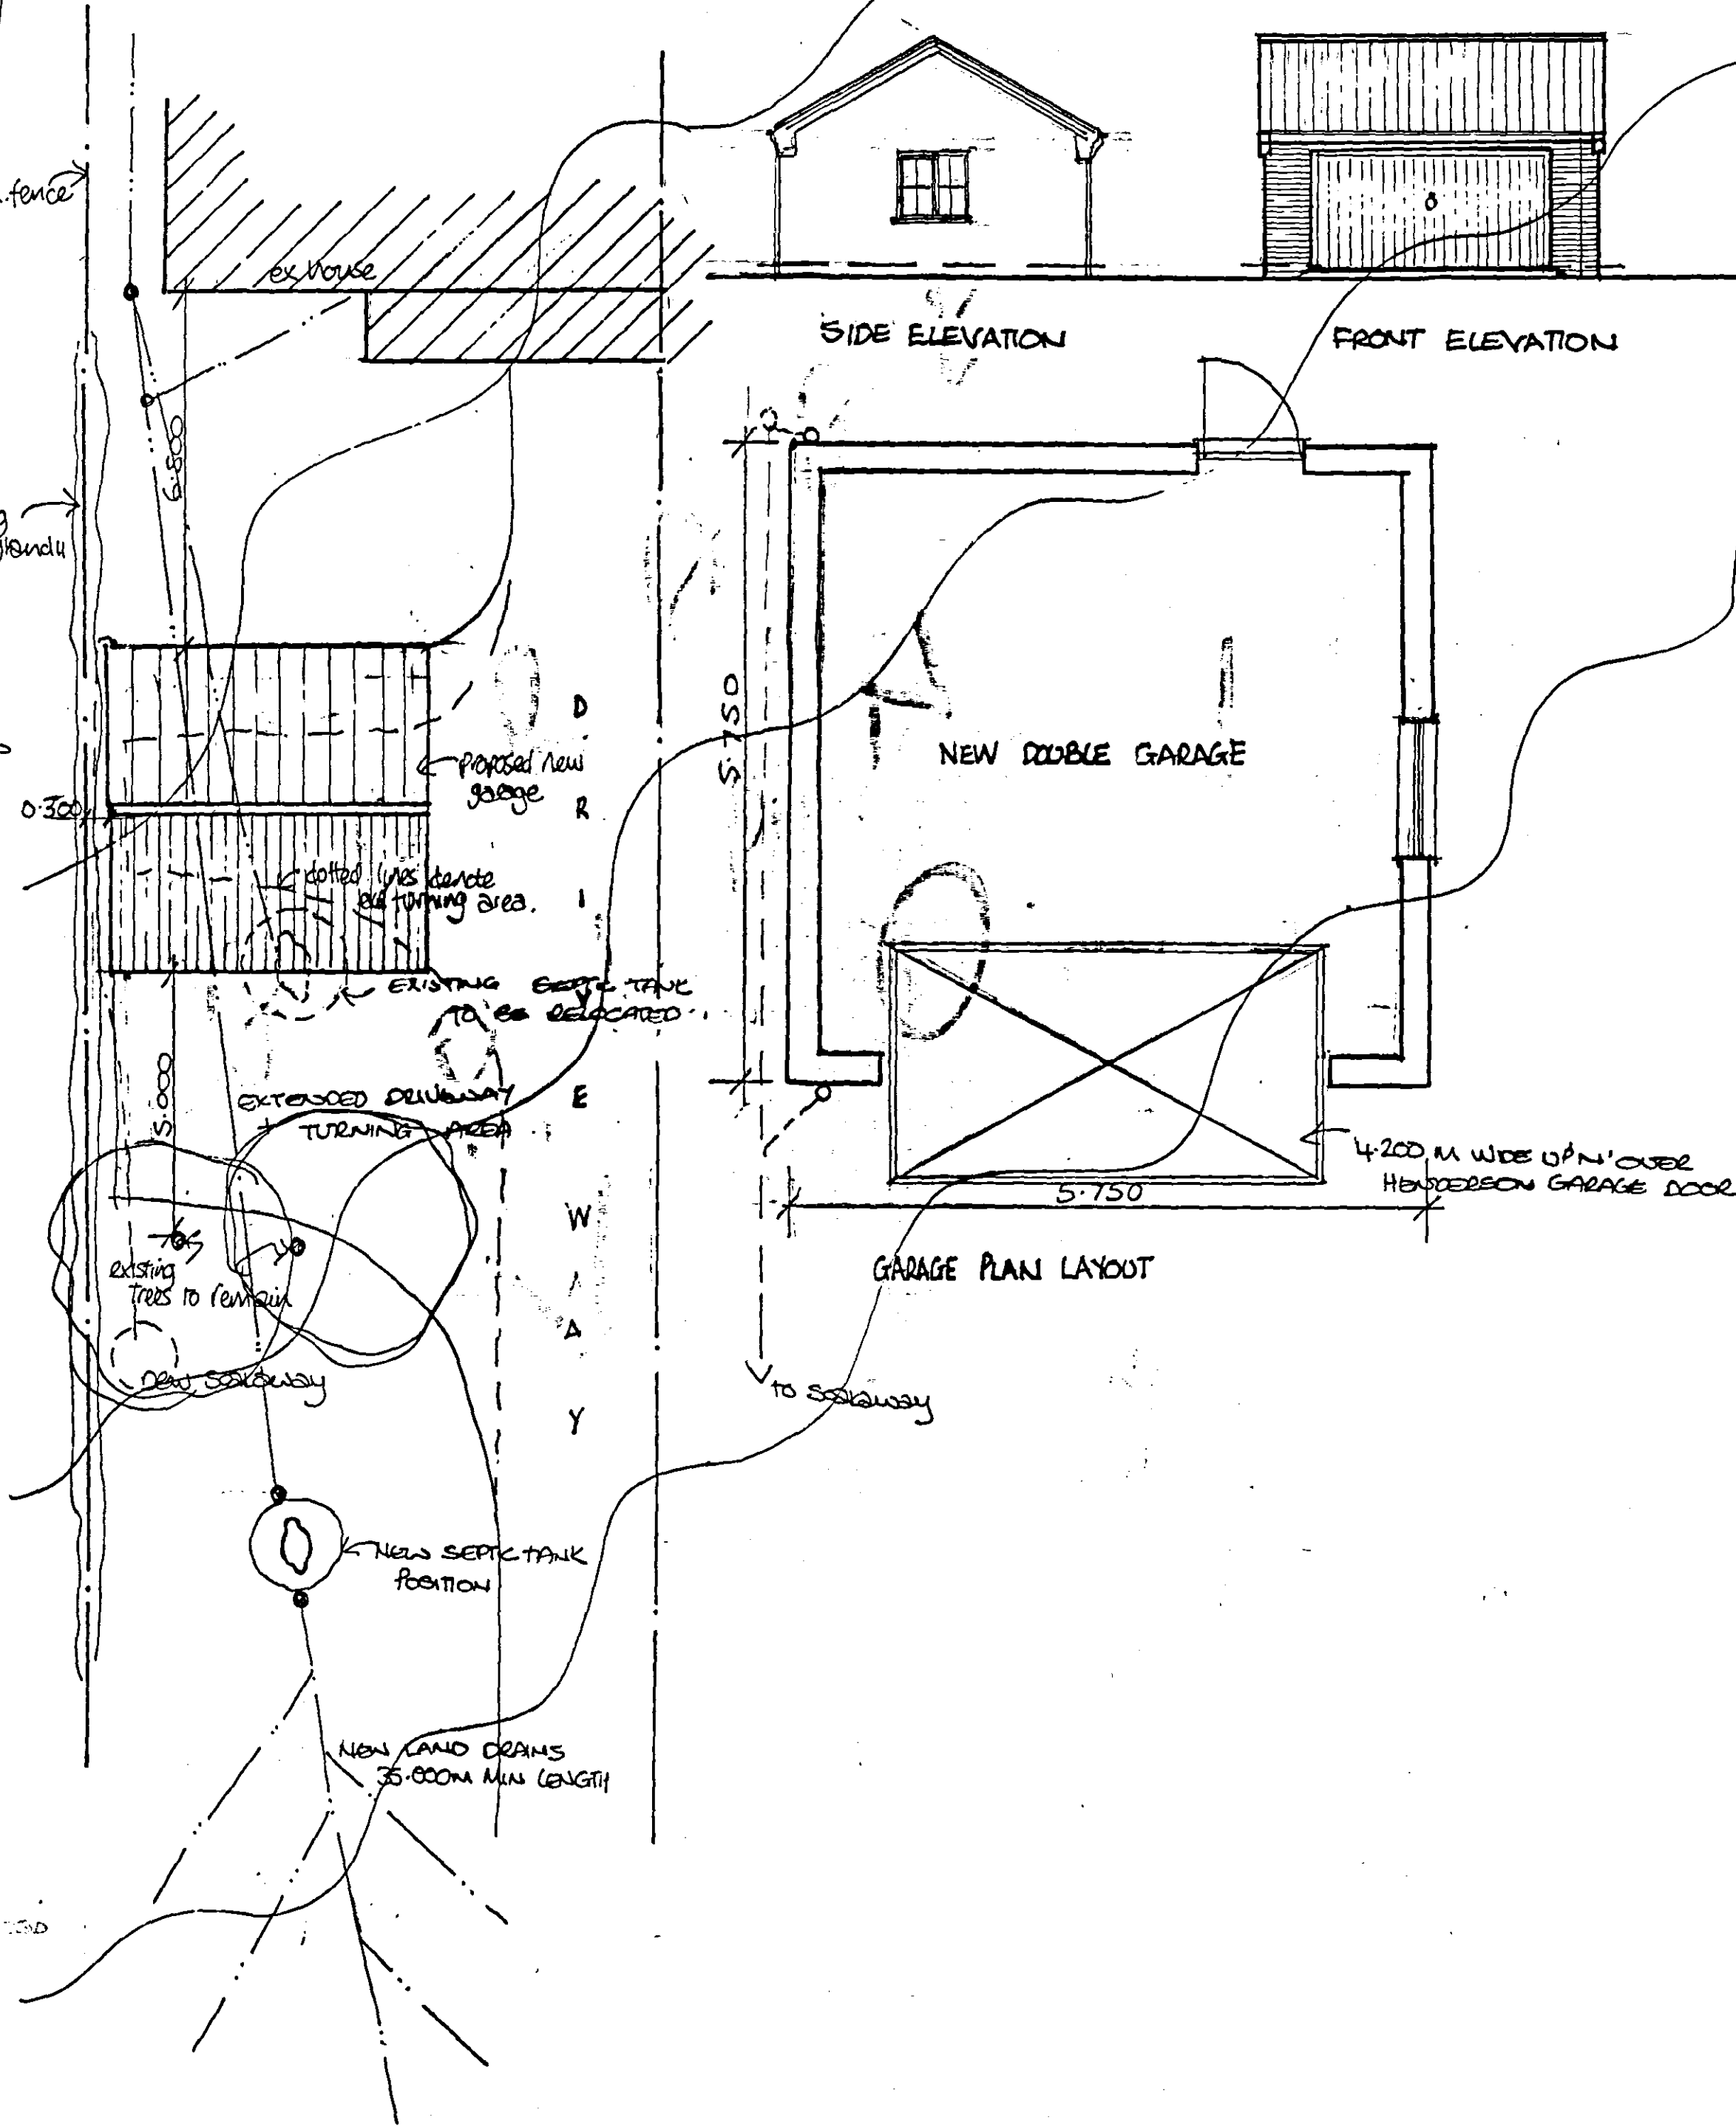

GARAGE PLAN LAYOUT

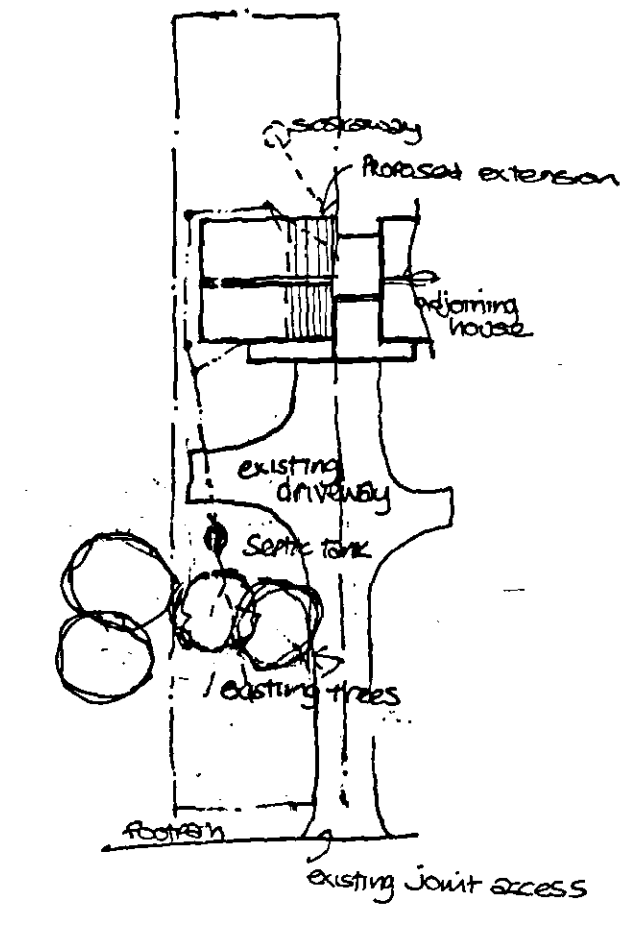

BLOCK PLAN.
SCALE 1:500

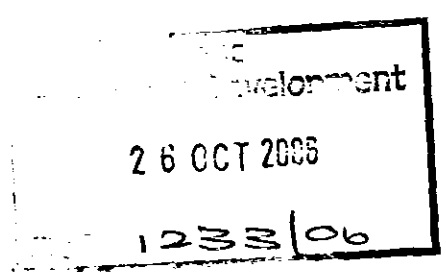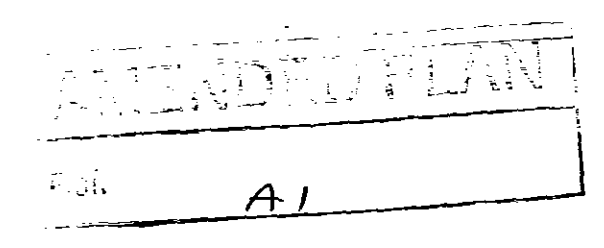

PROJECT: PROPOSED TWO STOREY EXTENSION TO SIDE OF HOUSE 1

SITE: CORNELIUS HOUSE, LEADENHALL ROAD, HOLBEACH ST. MARKS, Lincs.

CLIENTS: MR & MRS J. GISSON.

SCALE: 1:100, 1:50. DATE: AUG. 06

Planning amendment proposed double garage removed from application OCT 06 W.B.