




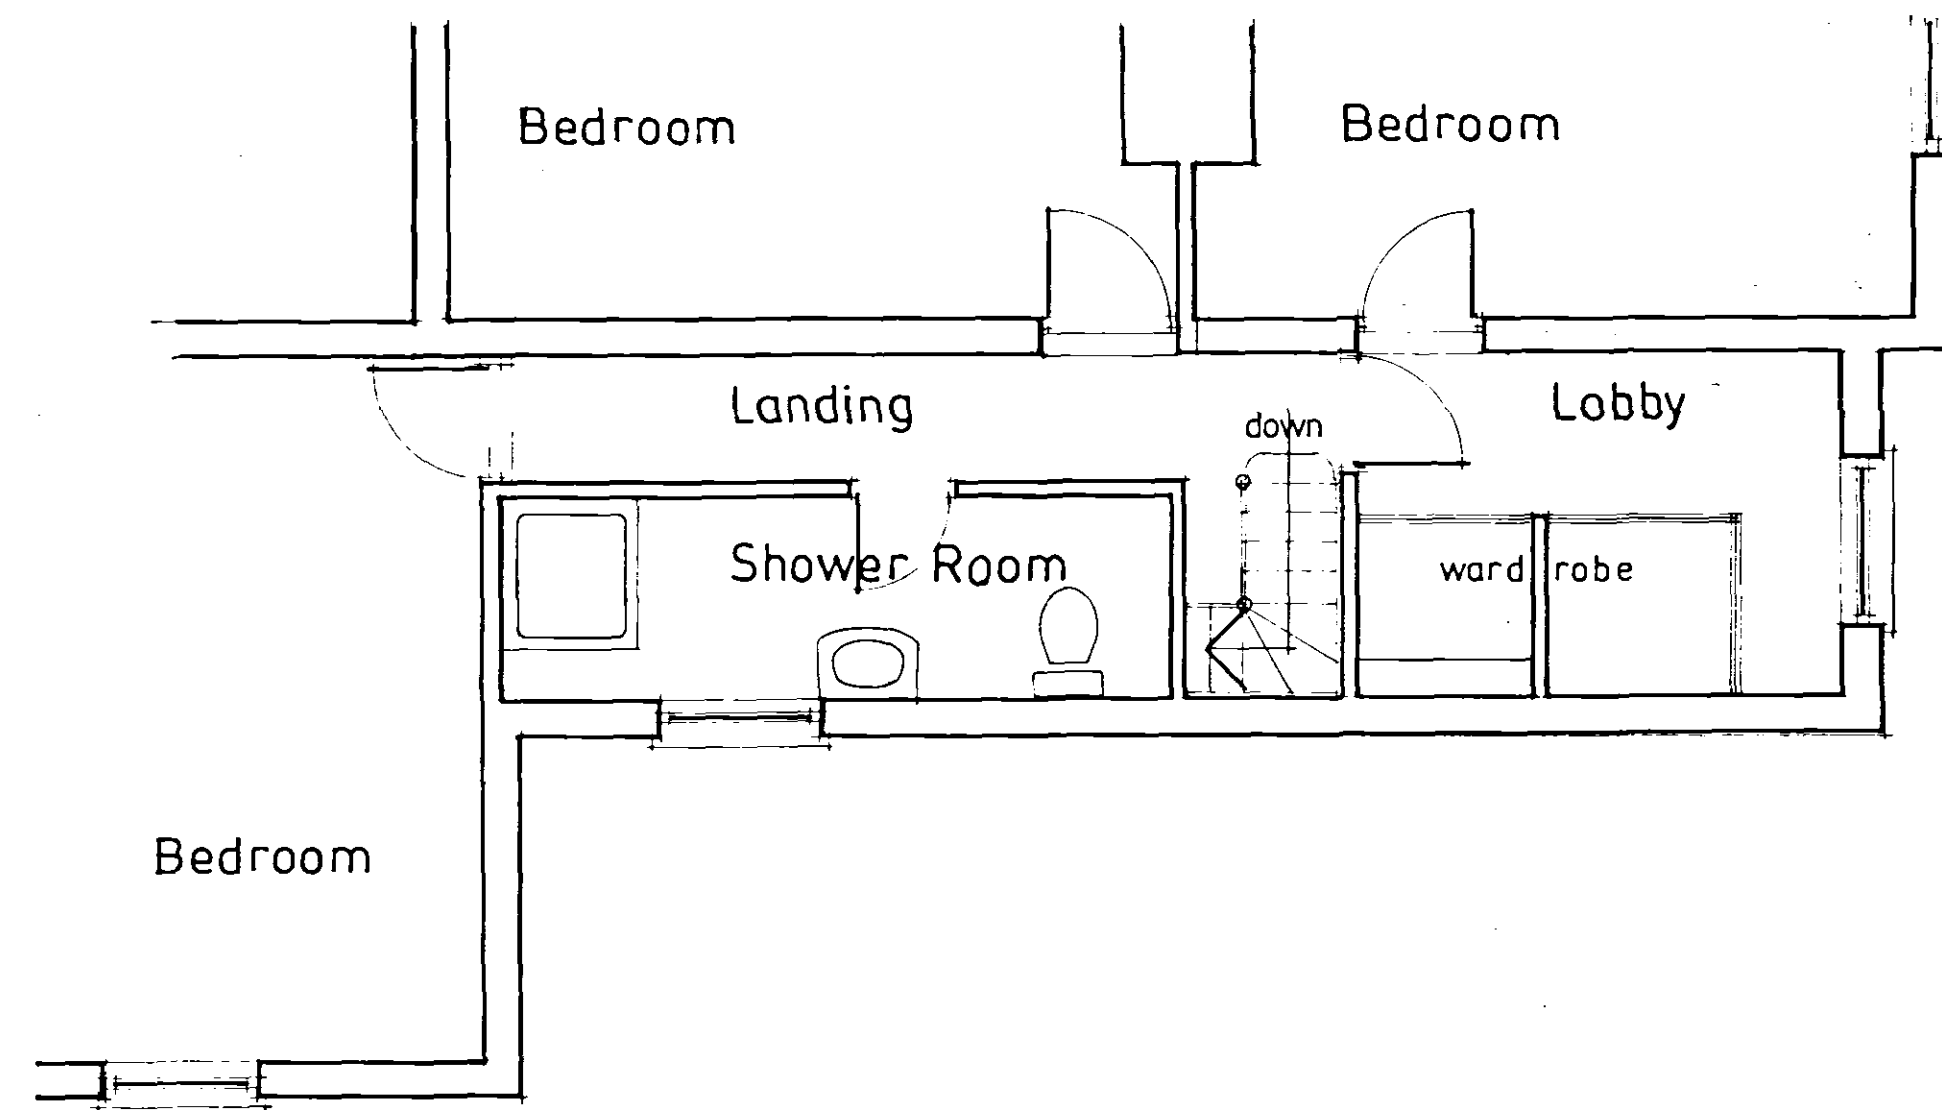


Part First Floor

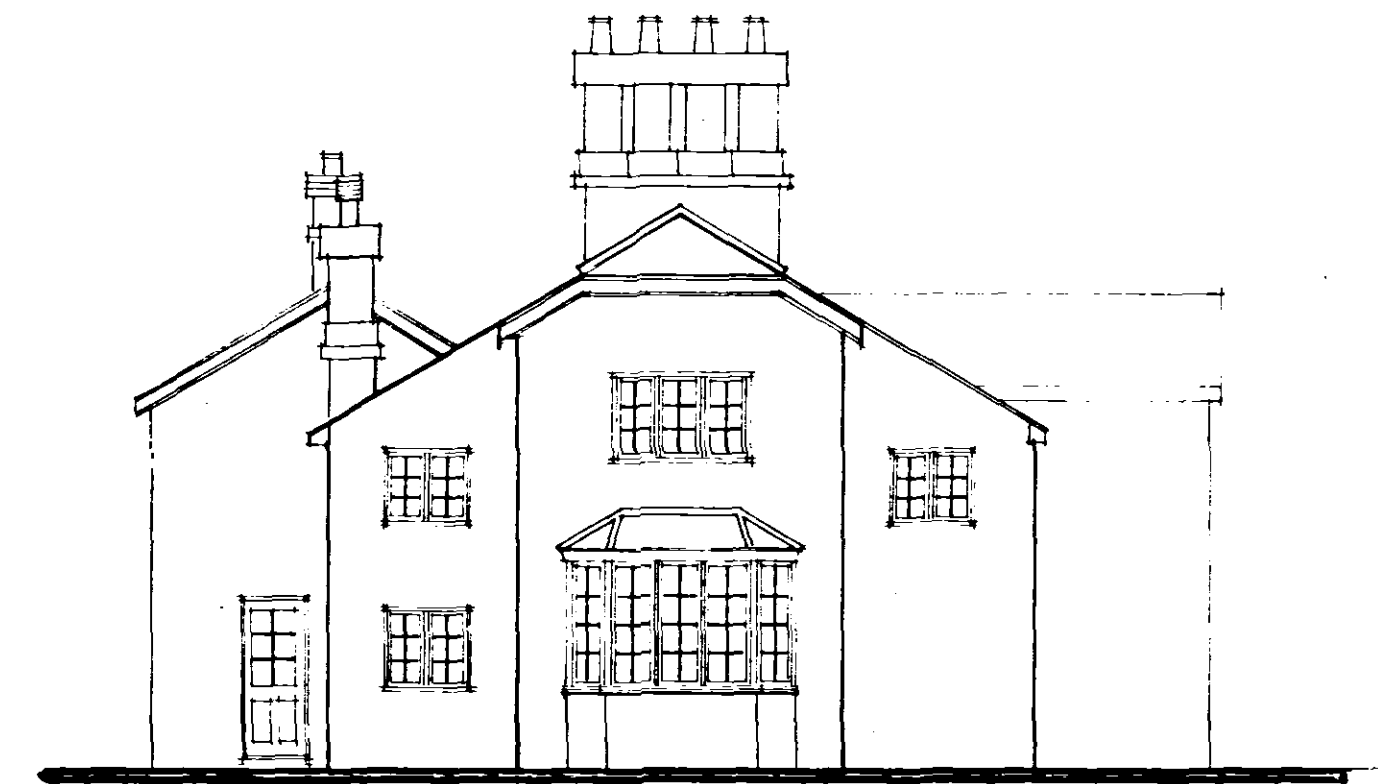

South West Elevation

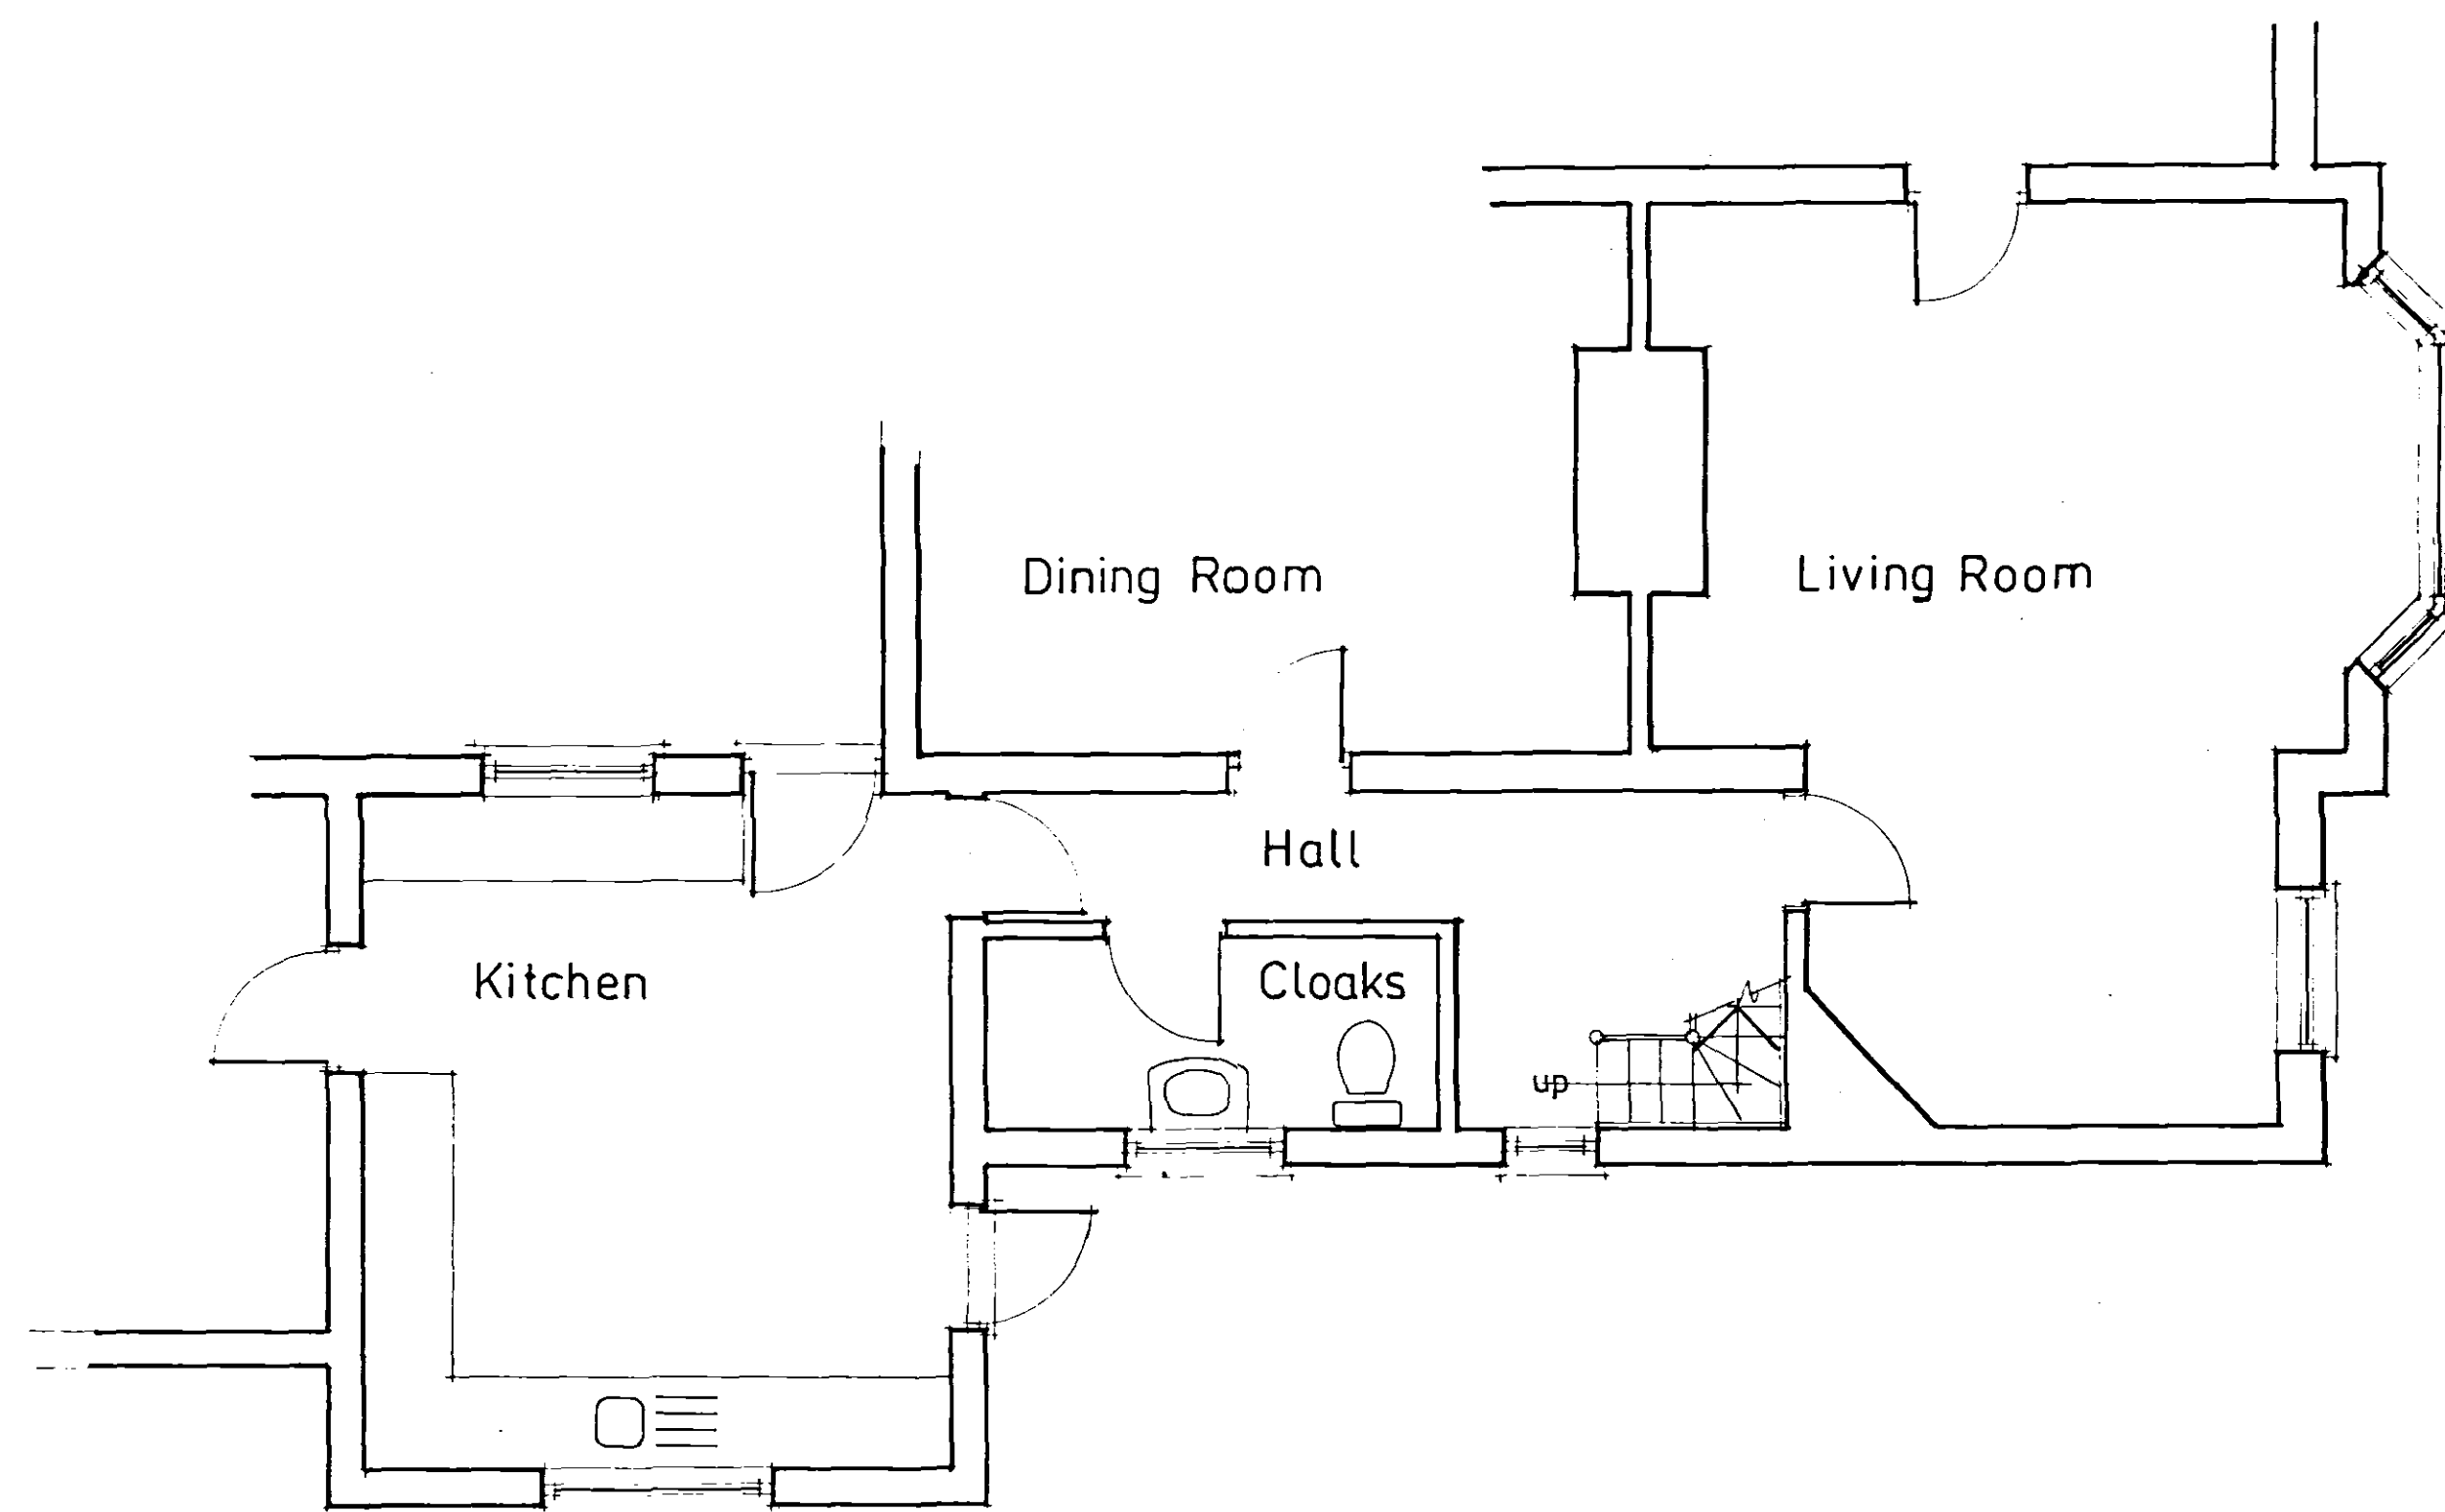

Part Ground Floor

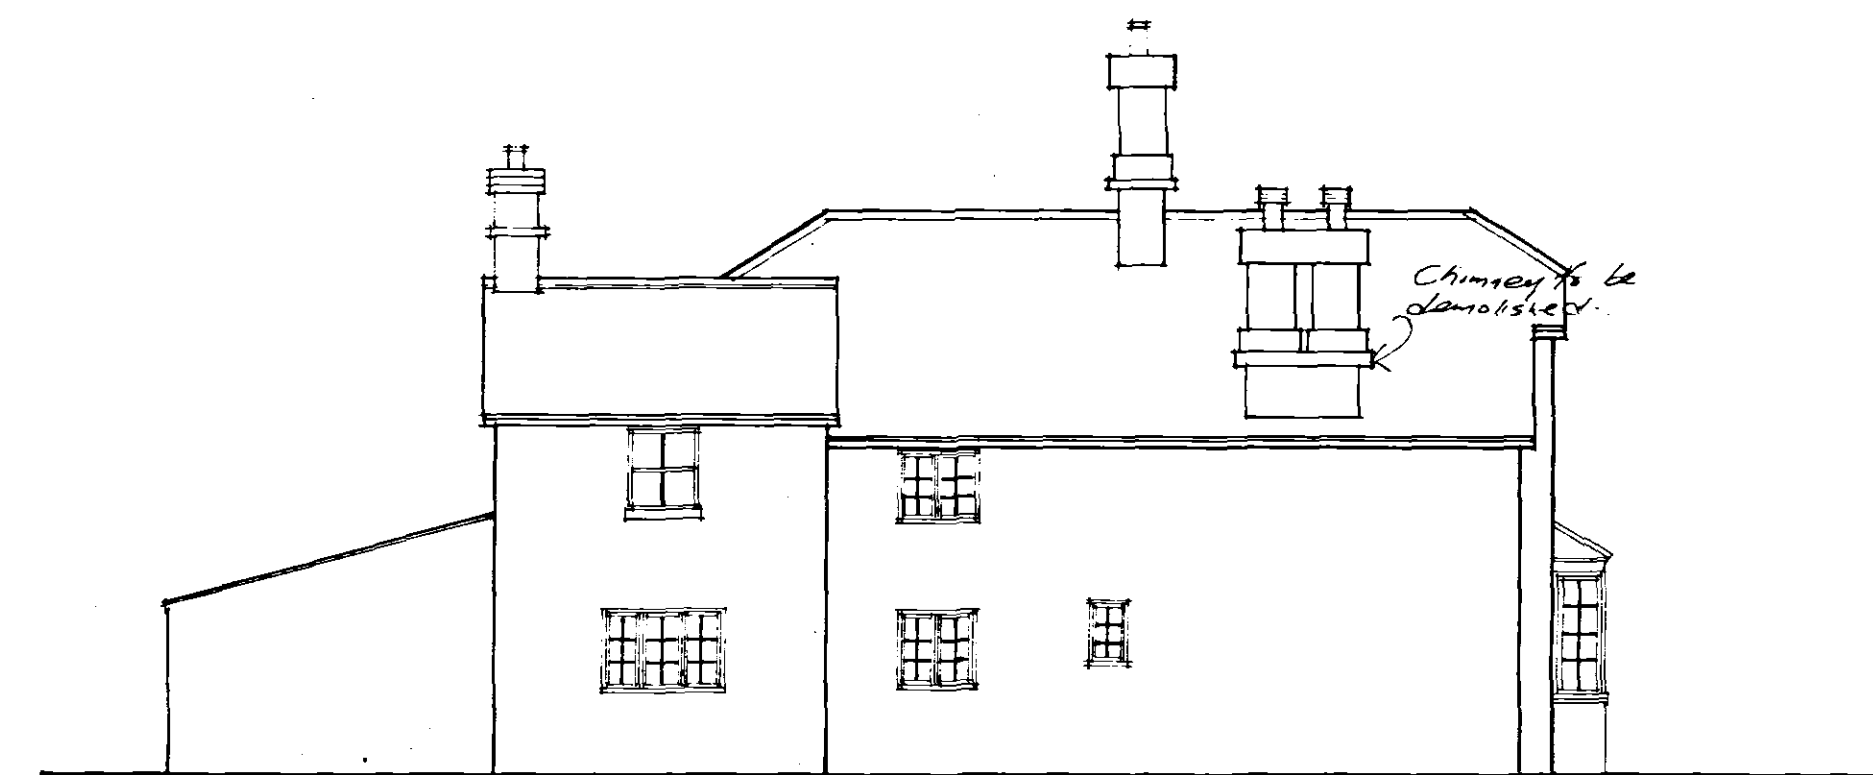

North West Elevation

DETERMINED
PLAN

PROJECT
Bemrose Farm.
Holbeach St. Matthew.

DRAWING TITLE
Existing Plans and Elevations.

SCALE 1:50, 1:100 DATE July 2005

DRAWN *P. Godfrey* CHECKED *P. Godfrey*

Peter Godfrey
ASSOCIATE CHARTERED INSTITUTE OF BUILDING
Building and Design Consultant

CHELWOOD HOUSE, SHERNBORNE ROAD,
DERSINGHAM, KING'S LYNN.
NORFOLK. PE31 6HZ.

Tel/Fax: 01485 543765 Mobile: 07885 645605

DRAWING NUMBER REVISION
8/05/2587-01

1) This drawing has been prepared to cover matters which are the requirements of the Building Regulations/Planning and is not intended to constitute a full specification of the work.
2) Do not scale this drawing.
3) All dimensions, details, components and assemblies shall be verified by the contractor PRIOR to construction, manufacture or supply.
4) Any conflicting information, errors or omissions shown or implied on this drawing shall be referred to PETER GODFREY PRIOR to construction or ordering of materials.
5) This drawing and the works depicted are the Copyright of PETER GODFREY and may not be copied in part or whole without written permission.

Building & Design
- 5 SEP 2005
Ref: 225/05