



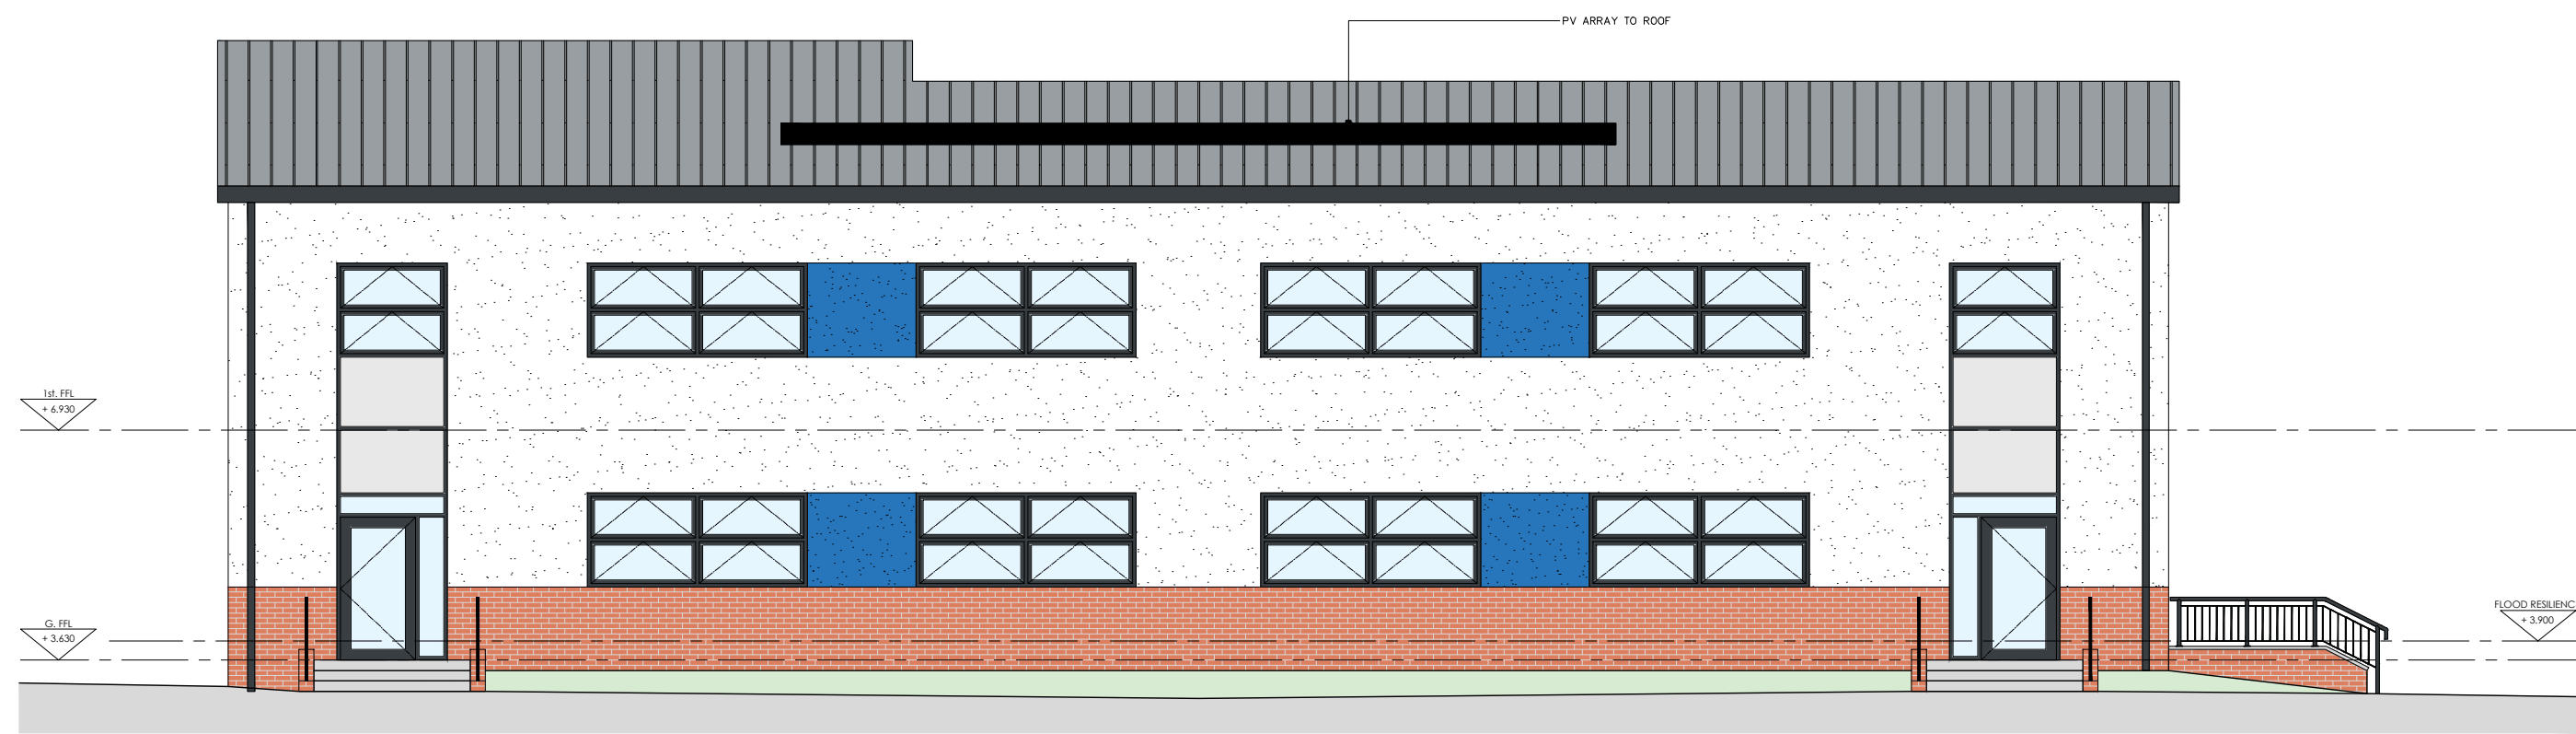


WEST ELEVATION
1:100

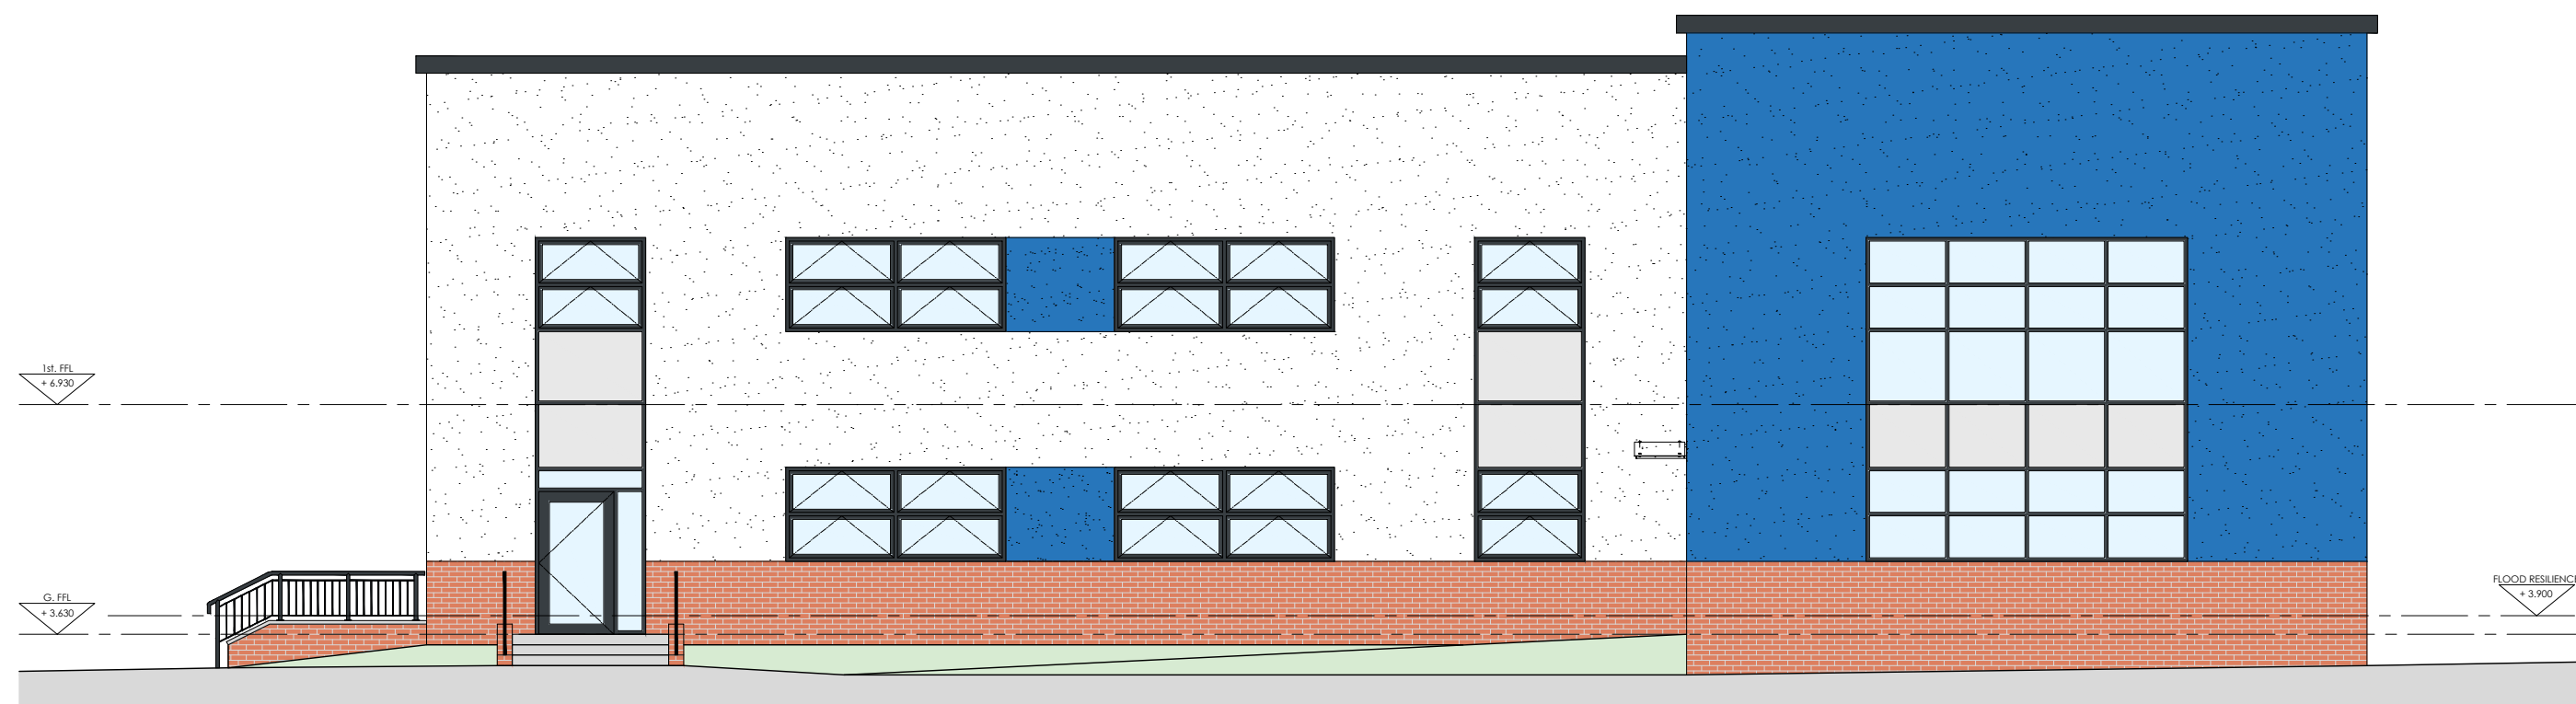


SOUTH ELEVATION
1:100




EAST ELEVATION
1:100

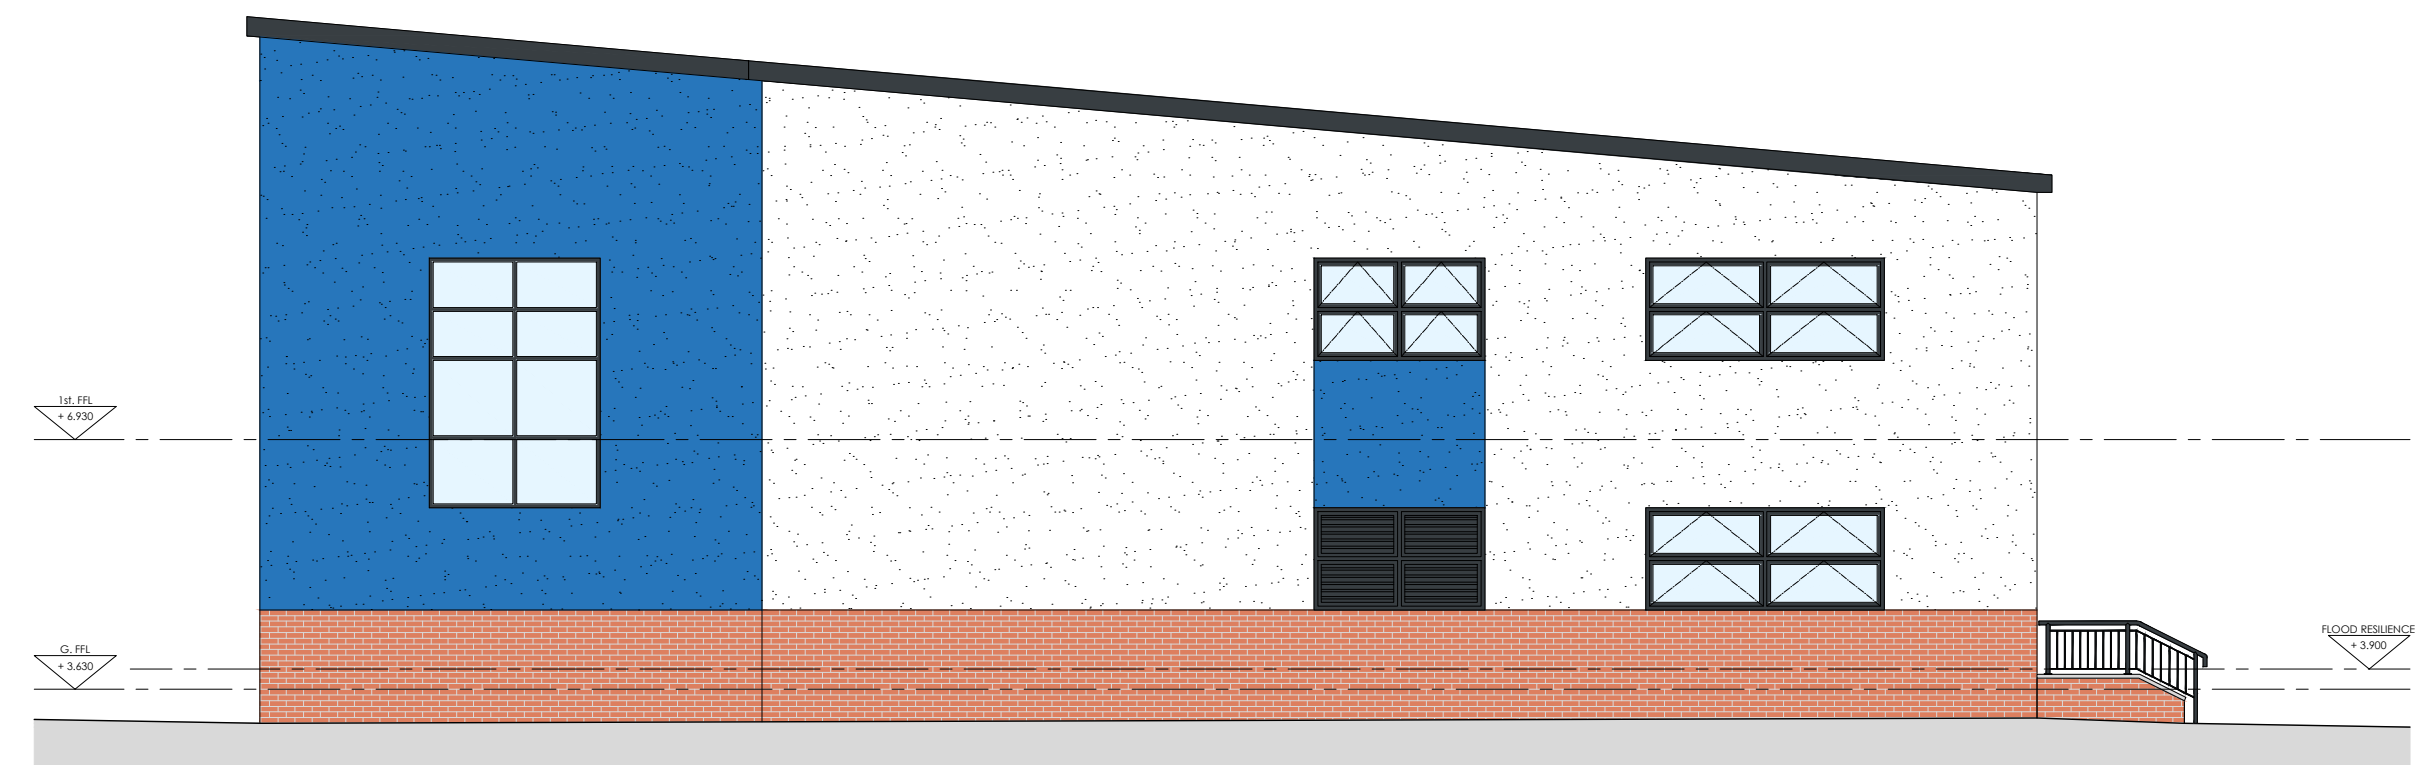

NORTH ELEVATION
1:100

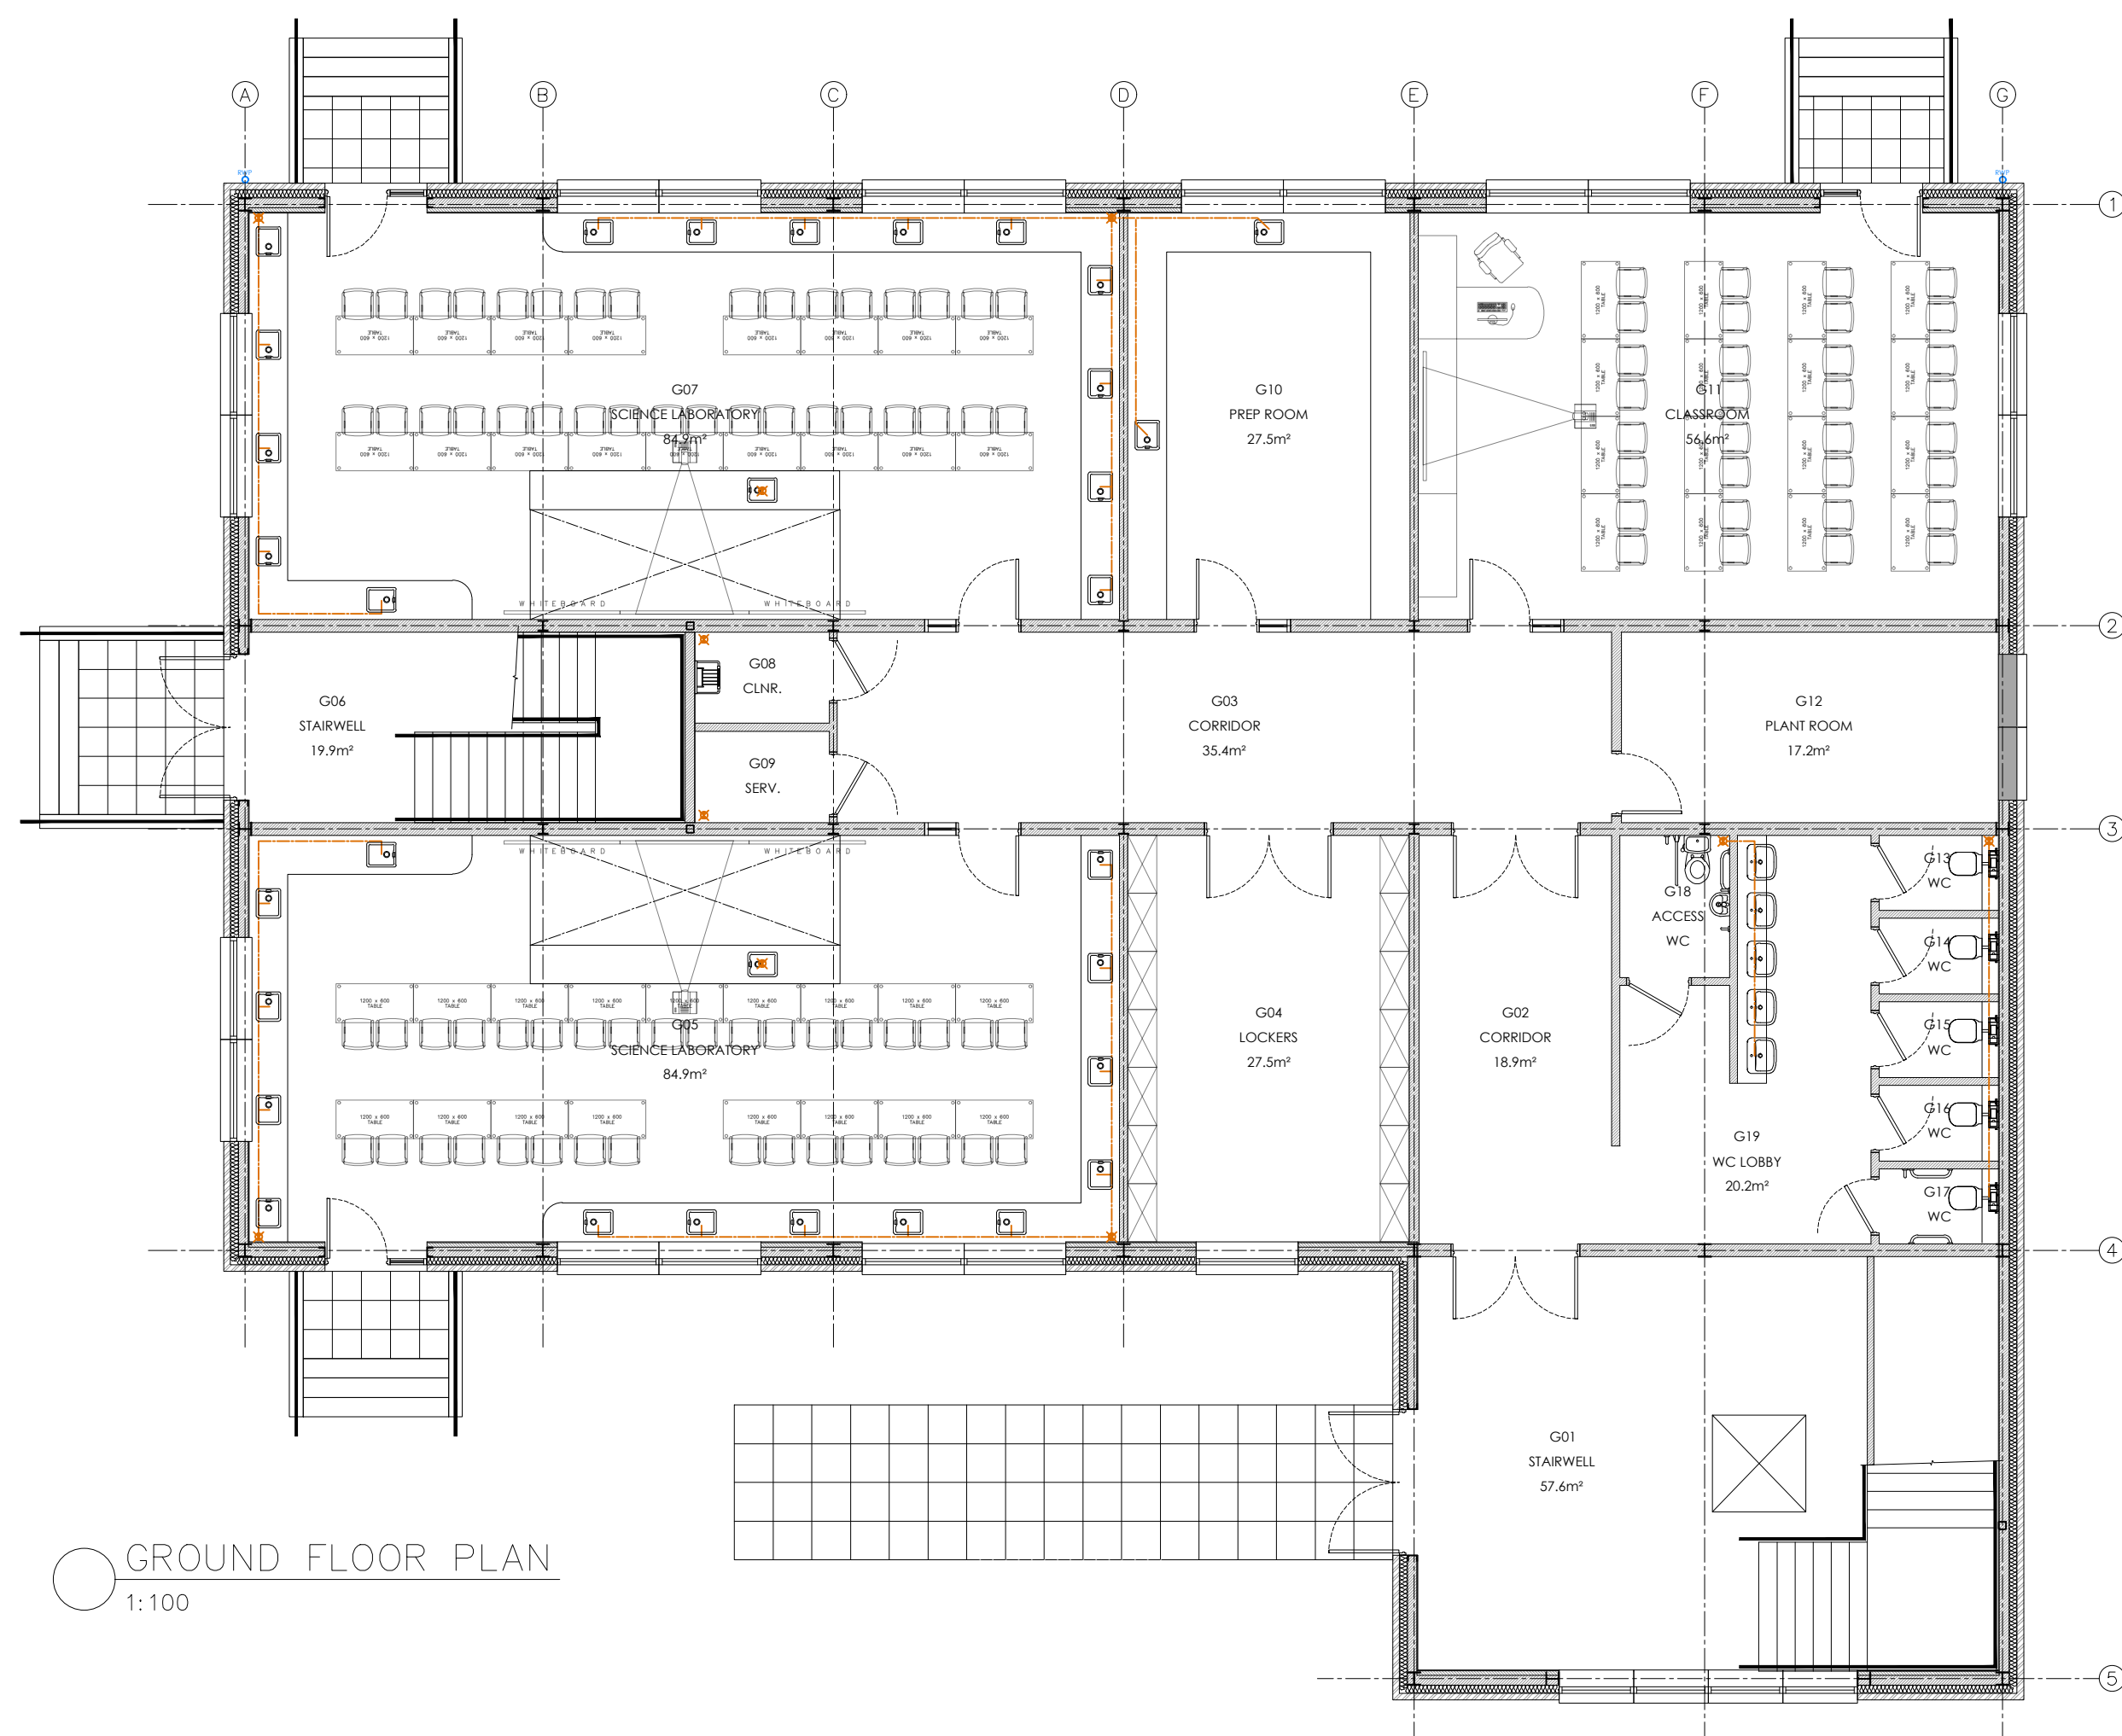

GROUND FLOOR PLAN
1:100

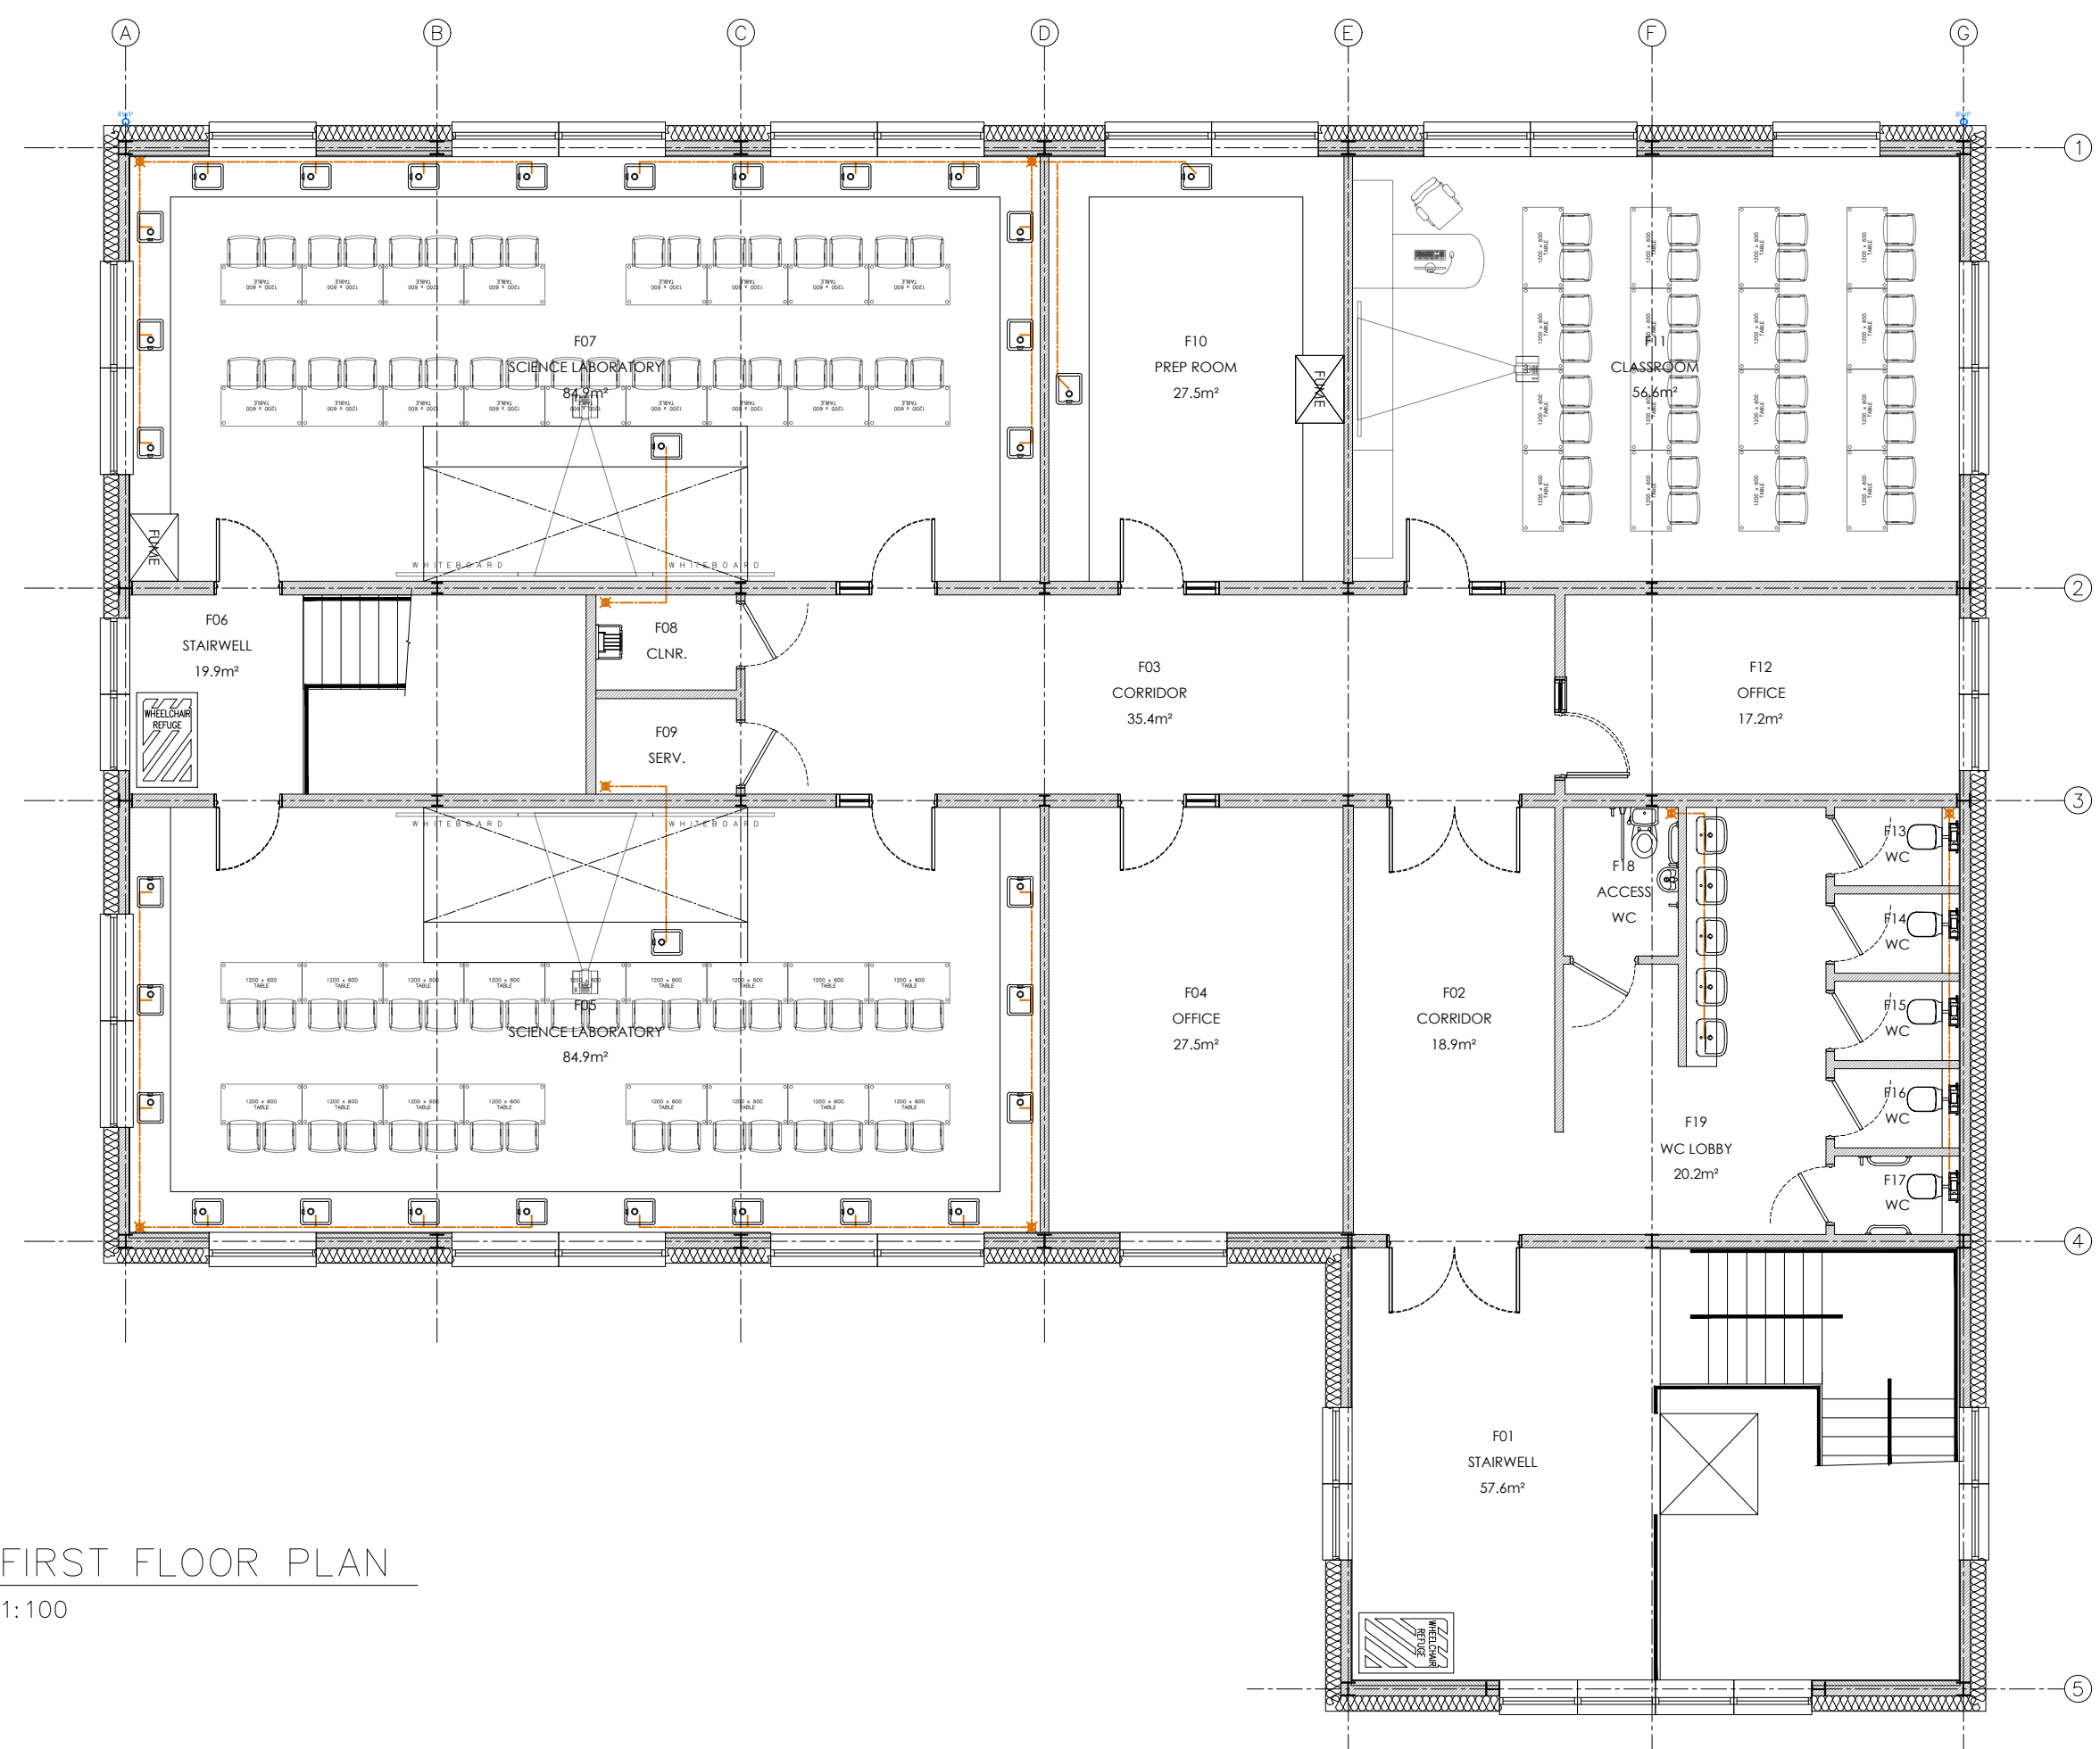

FIRST FLOOR PLAN
1:100

G	11.12.19	Elevations Revised	SR
F	13.09.19	Levels Added	SR
E	19.08.19	Planning Issue	SR
D	05.08.19	Lockers Added	SR
C	25.07.19	Lift Moved to Stairwell	SR
B	04.07.19	Scheme Revised	SR
A	20.06.19	Plans revised to client comment	SR
Revision	Date	Details	Revised By

LINDUM BMS
Lindum Business Park, Station Road, North Hykeham,
Lincoln LN6 3QX
t: (01522) 500300 f: (01522) 500377
e: bms@lindumgroup.co.uk

Client
University Academy Holbeach

Project
New Classroom Block

Drawing
Proposed Plans & Elevations

Date
May 2019

Scale
1:100

Drawn
SR

Checked
IH

Size
A1

Status
PLANNING

Drawing No.
31468 425 22

Revision
G

Proposed Plans & Elevations

University Academy Holbeach, New Classroom Block