



SOUTH-EAST ELEVATION

NORTH-WEST ELEVATION

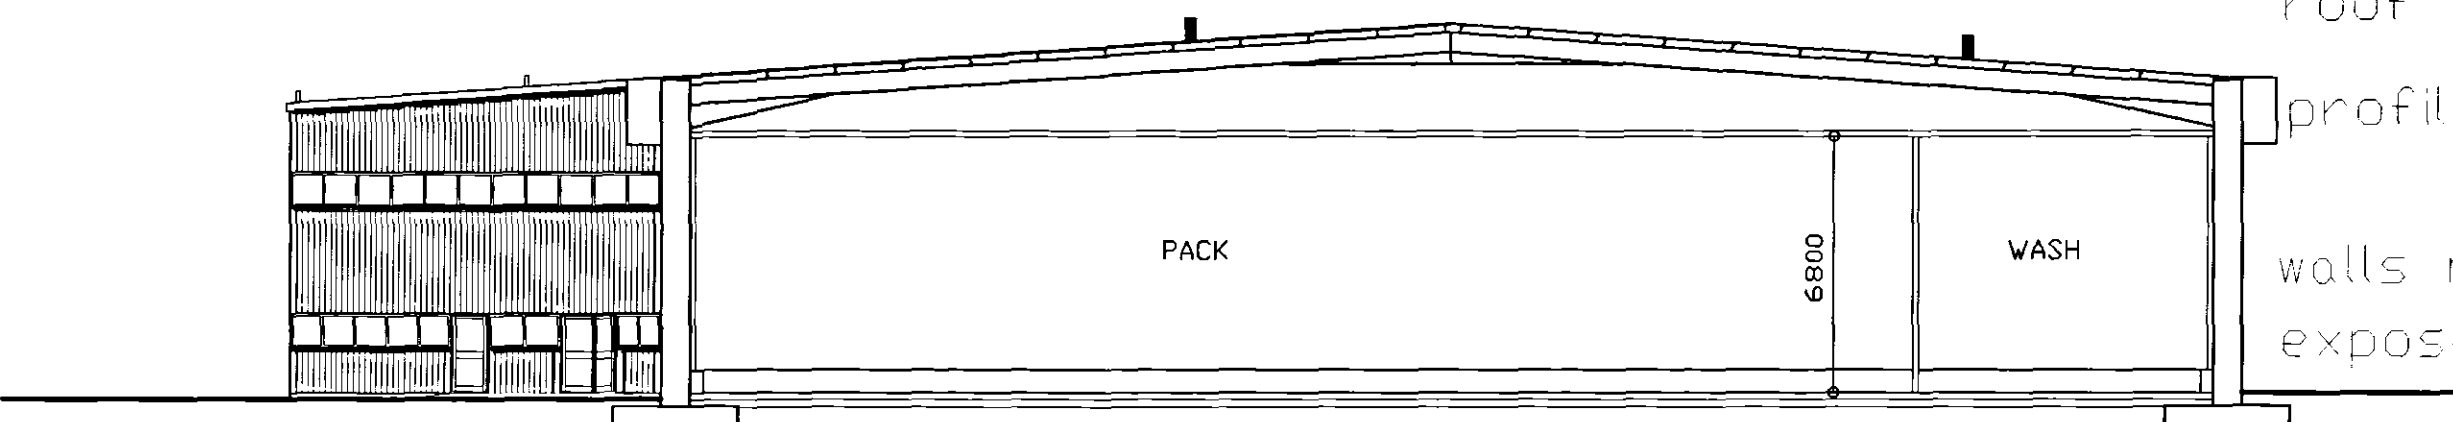

SECTION THRO' ON GRID LINE 'E'


roof profiled metal goosewing grey BS 10A05
 profiled metal gutters and fascias merlin grey BS 18B25
 walls merlin grey cold store panels BS 18B25
 exposed steelwork goosewing grey BS 10A05

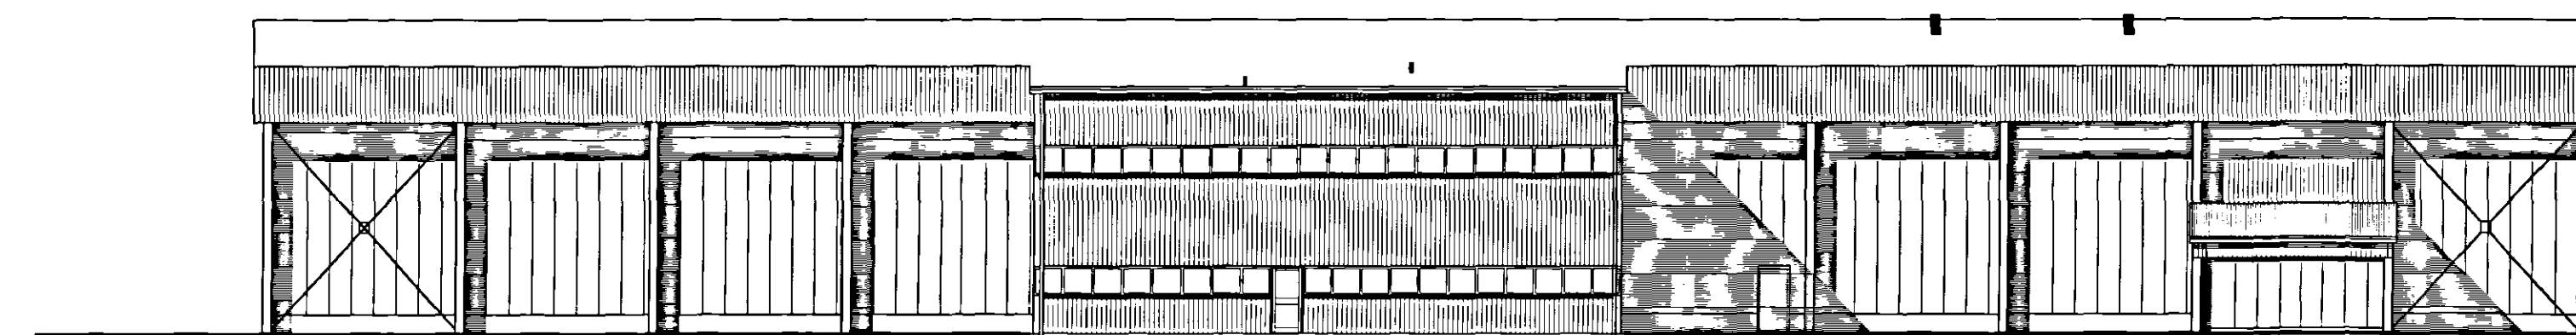

SOUTH-WEST ELEVATION

roof profiled metal goosewing grey BS 10A05
 profiled metal gutters and fascias merlin grey BS 18B25
 walls merlin grey cold store panels BS 18B25
 exposed steelwork goosewing grey BS 10A05

aluminium doors and windows merlin grey BS 18B25

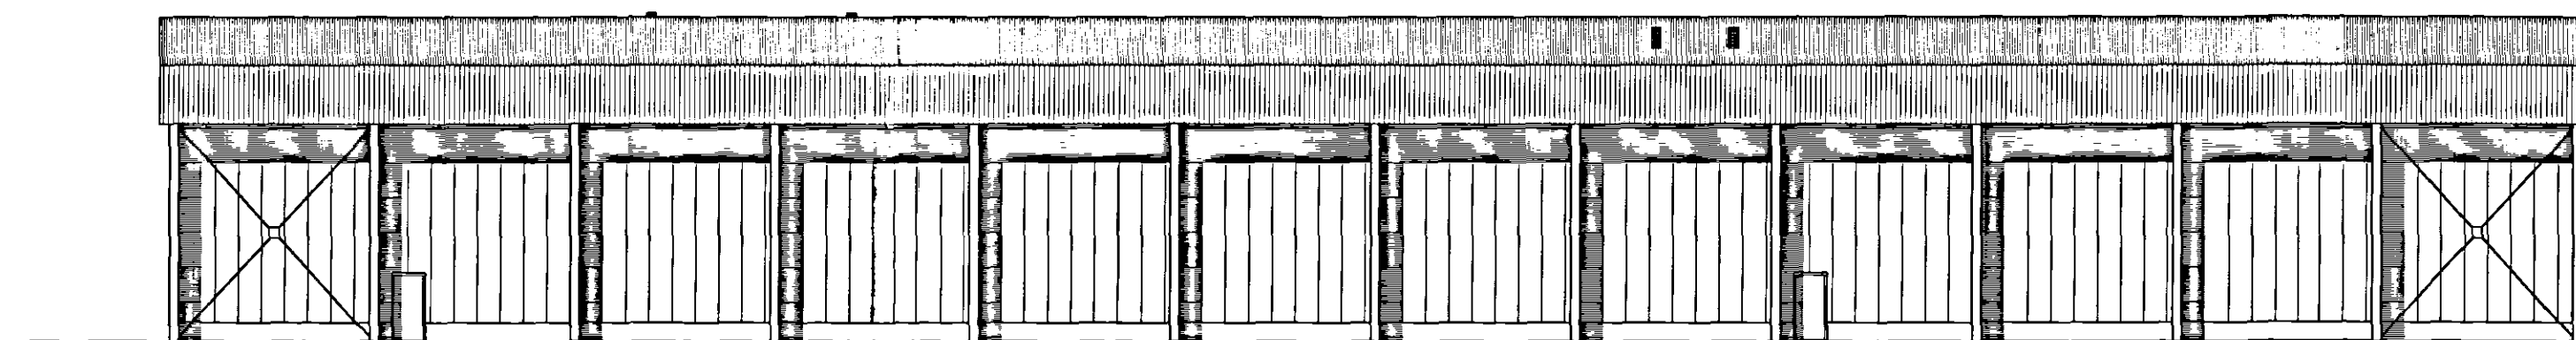

NORTH-EAST ELEVATION


roof profiled metal goosewing grey BS 10A05
 profiled metal gutters and fascias merlin grey BS 18B25
 walls merlin grey cold store panels BS 18B25
 exposed steelwork goosewing grey BS 10A05

DETERMINED
 PLAN

24/11/08
 1226/08

DC ARCHITECTURAL SERVICES LIMITED

ARCHITECTURAL AND PLANNING SERVICES
 THE BARN, PARTNEY MILL, SPILSBY, LINCOLNSHIRE PE23 4PE
 TEL NO. 05601 500536 FAX NO. 01790 752865
 E-mail - dcarchitectural@btconnect.com

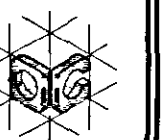

Client
 A.H. WORTH AND CO LTD

Project
 ERECTION OF POTATO STORE AND USE OF LAND FOR
 INDUSTRIAL USE

Drawing Title
 PROPOSED PLANS

Drawing Number
 DC/74W/ 101

Scale
 1:200
 Date
 nov 08

Drawn
 DB
 Checked