


Site Plan 1:200

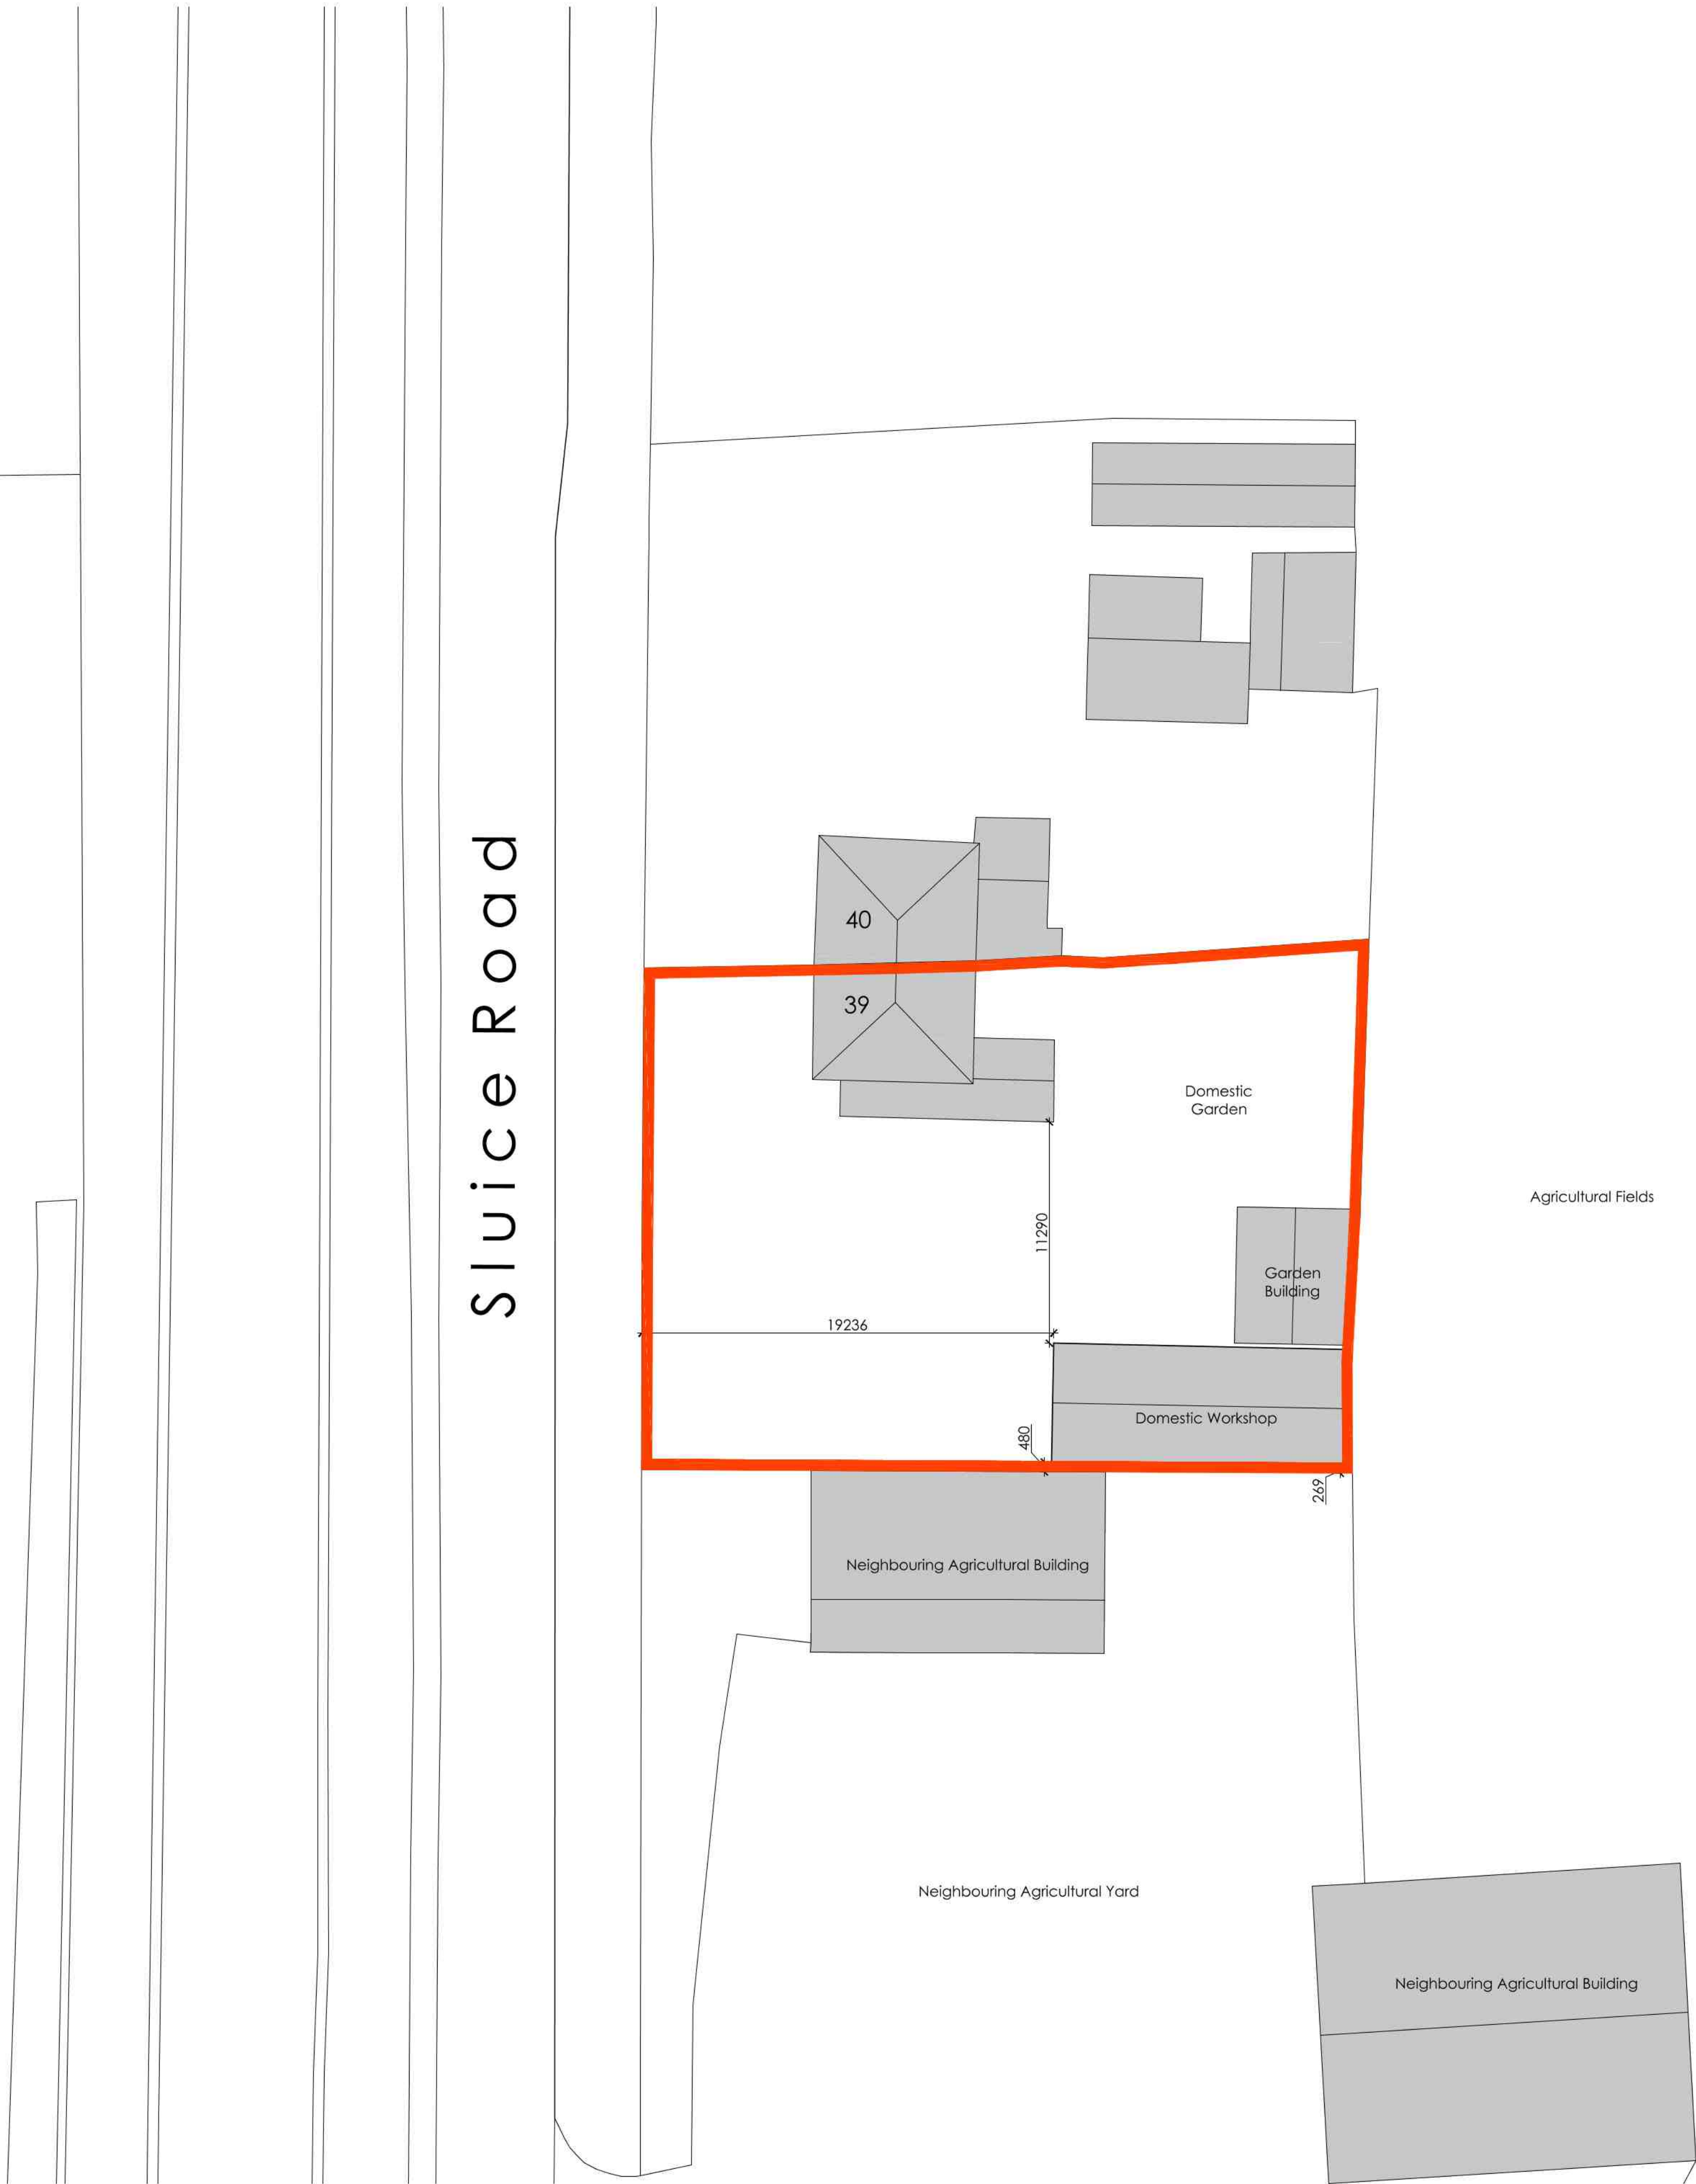


Do not scale directly from this drawing. All discrepancies are to be brought to the attention of the below office.

The copyright to this drawing is owned by studio 11 architecture.

The details and information shown hereon relating to existing underground drains, main services, cables, etc., and existing structural details, are as obtained by normal survey observation method. Although all reasonable effort has been made, no guarantee can be made or given for the completeness or accuracy of this information.



Location Plan 1:1250

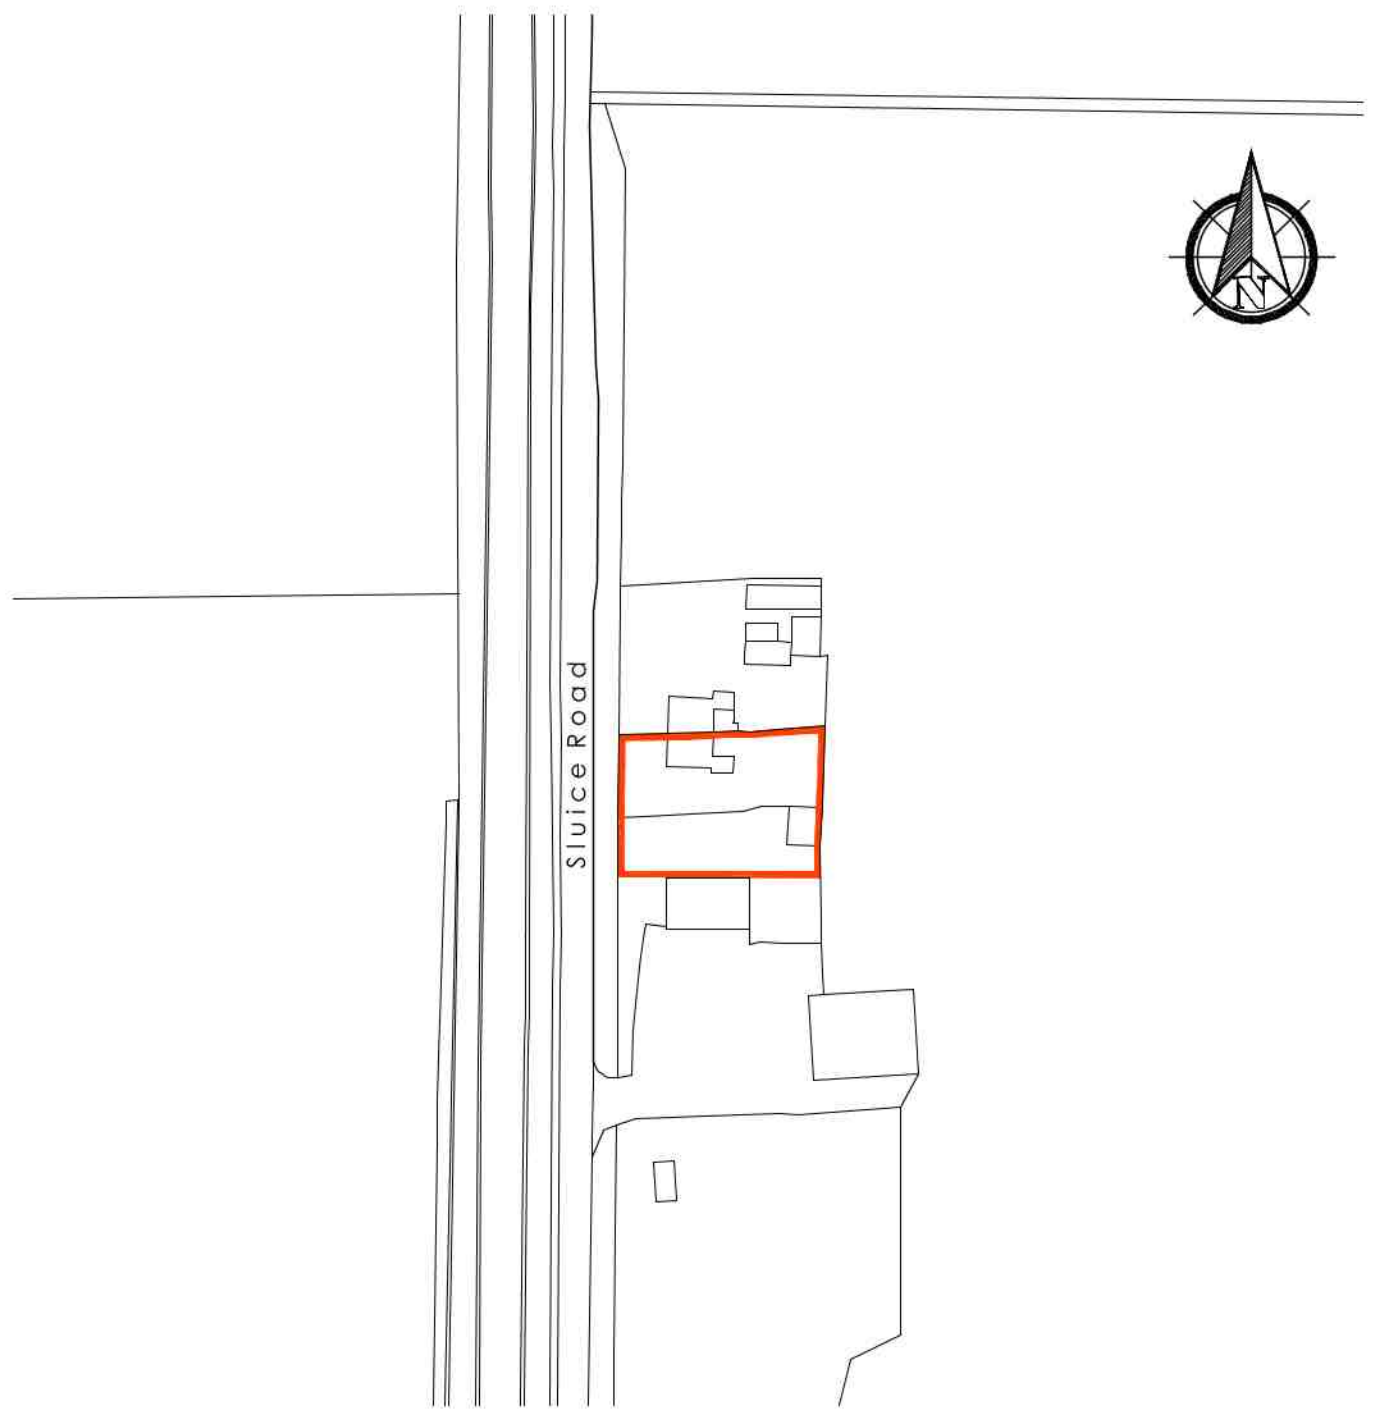

REVISION	14.02.2020	LAR	Amendments following conversation with Planning Officer
DATE		DRAWN	DESCRIPTION
 STUDIO11 architecture THE BOATHOUSE, HARBOUR SQUARE, NENE PARADE, WISEBCH, CAMBRIDGESHIRE, PE13 3BH T: 01945 467339 E: design@studio11architecture.co.uk W: www.studio11architecture.co.uk			
CLIENT	Mrs T Wilcocks		
PROJECT	Retrospective planning application for domestic workshop at 39 Sluice Rd, Saracen's Head, Holbeach, Spalding, PE12 8BH		
DRAWING	Site Plan & Location Plan		
DRAWN	PROJECT DESIGNER	PROJECT DIRECTOR	
EG	LAR	KB	
DATE	SCALE	PAPER SIZE	
05.12.2019	1:200 & 1:1250	A1	
DRAWING NUMBER	491.SD.02		
Working in partnership with Ralph Charman Associates & Eleven Consultants			