

Sluice Road





Site Plan 1:200

Do not scale directly from this drawing. All discrepancies are to be brought to the attention of the below office.

The copyright to this drawing is owned by studio 11 architecture.

The details and information shown hereon relating to existing underground drains, main services, cables, etc. and existing structural details, are as obtained by normal survey observation method. Although all reasonable effort has been made, no guarantee can be made or given for the completeness or accuracy of this information.

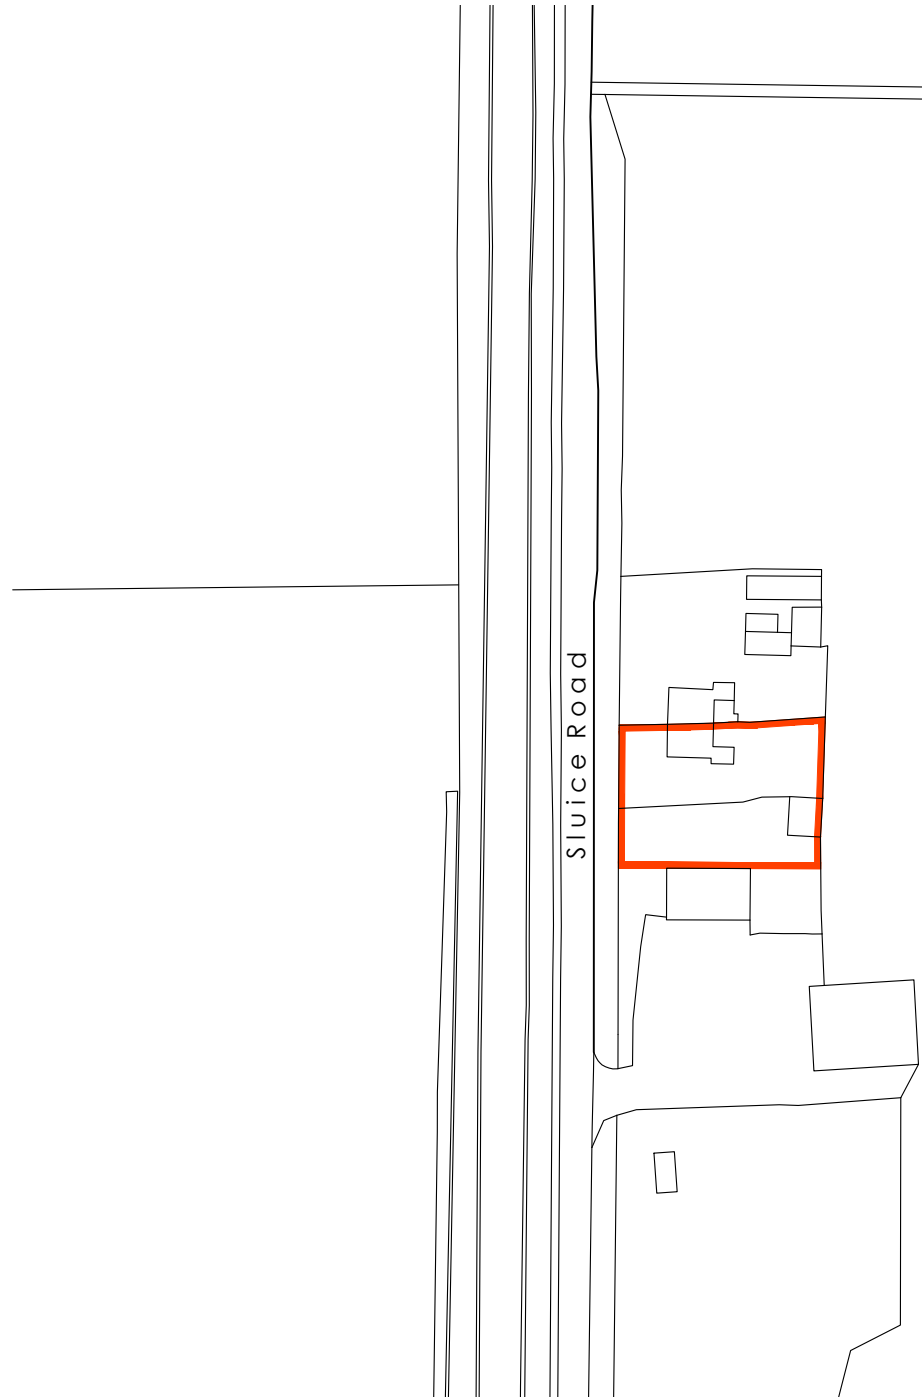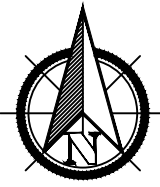

Location Plan 1:1250

REVISION	DATE	DRAWN	DESCRIPTION
 THE BOATHOUSE, HARBOUR SQUARE, NENE PARADE, WISBECH, CAMBRIDGESHIRE, PE13 3BH T: 01945 467339 E: design@studio11architecture.co.uk W: www.studio11architecture.co.uk			
CLIENT	Mrs T Wilcocks		
PROJECT	Retrospective planning application for domestic workshop at 39 Sluice Rd, Saracen's Head, Holbeach, Spalding, PE12 8BH		
DRAWING	Site Plan & Location Plan		
DRAWN EG	PROJECT DESIGNER LAR	PROJECT DIRECTOR KB	
DATE 05.12.2019	SCALE 1:200 & 1:1250	PAPER SIZE A1	
DRAWING NUMBER 491.SD.02			
Working in partnership with Ralph Charman Associates & Eleven Consultants			