




front elevation (south - west)

EXTERNAL MATERIALS
 slate grey roof
 black rainwater goods
 cream pvc-u windows
 dark grey entrance door & garage door
 TBS Grantchester Blend facing bricks
 stone cills.



side elevation (north - west)

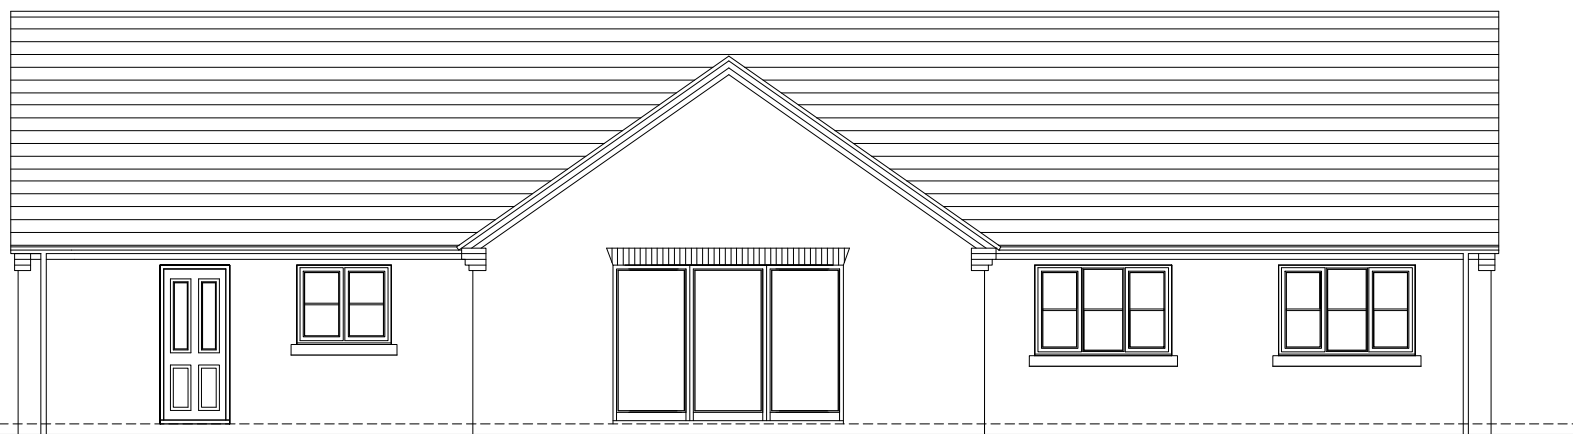

rear elevation (north - east)



side elevation (south - east)

proposed elevations



rev A to suit client requirements - nov21
 omit en suite
 larger window to bathroom
 larger windows to kitchen dining
 add window to garage
 enlarge living room
 add fireplace and chimney
 single entrance door & sidelights to front elevation

mlp
 Moulton Land and Planning

moultonlandandplanning.co.uk 1 Chapel Court Wansford Peterborough PE8 6JF
 tel 01780 782306 mob 07484 101655 e-mail alan@moultonland.co.uk

DCF BUILDERS
 Limited
 Greenworld Park, Sutton Bridge, Spalding Lincs, PE22 9RN
 Tel. 01406 709462 M. 07977 766559 Email. enquiries@dcfbuilders.co.uk

Project
 Proposed Detached Bungalow - Plot 1
 Land Adjacent Longfield House
 Northon's Lane Holbeach
 for DCF Builders Limited

Drawing

ELEVATIONS

(revised to suit client requirements)

date may 2021

scale(s) 1 : 100 @ A3

DRG. No. DCF / pl / P1 / 04revA