



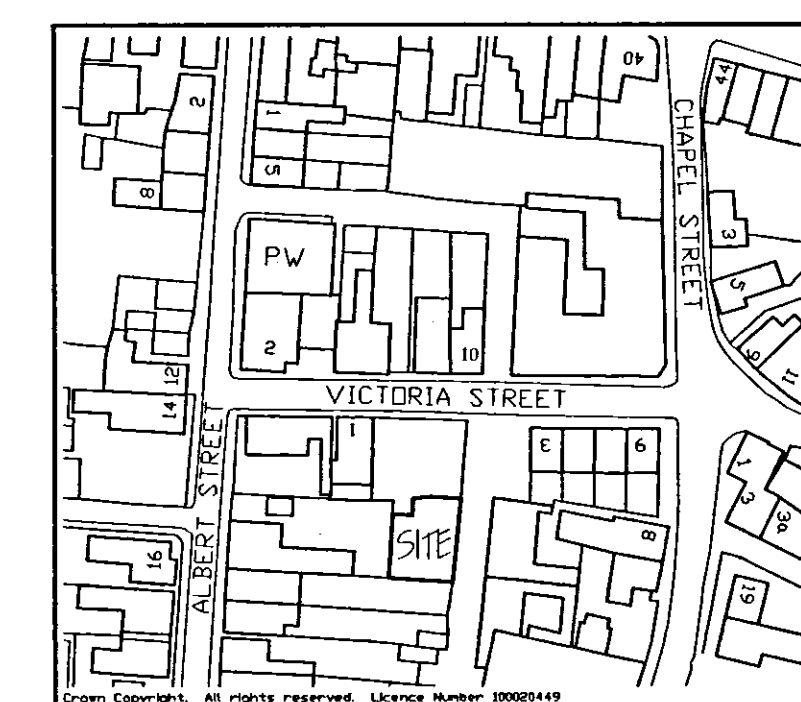


NOTE :-  
ALL LEVELS RELATE TO METRES  
ABOVE ORDNANCE DATUM NEWLYN.

PROPOSED DPC @ 4.10 ODN.

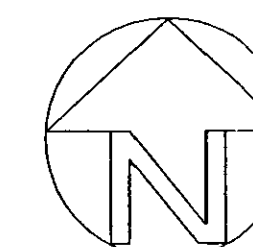

LOCATION PLAN - 1/125C

 

STORE

STORE

STORE

SERVING AREA

WC

OFFICE

$$\begin{array}{r} 3.80 \\ + \end{array}$$

FILING ROOM

OFFICE

OFFICE

## GROUND FLOOR PLAN

④ Vent pipe


う.りう  
+

3.98 ODN

3.99

3.91  
±

FIRST FLOOR PLAN

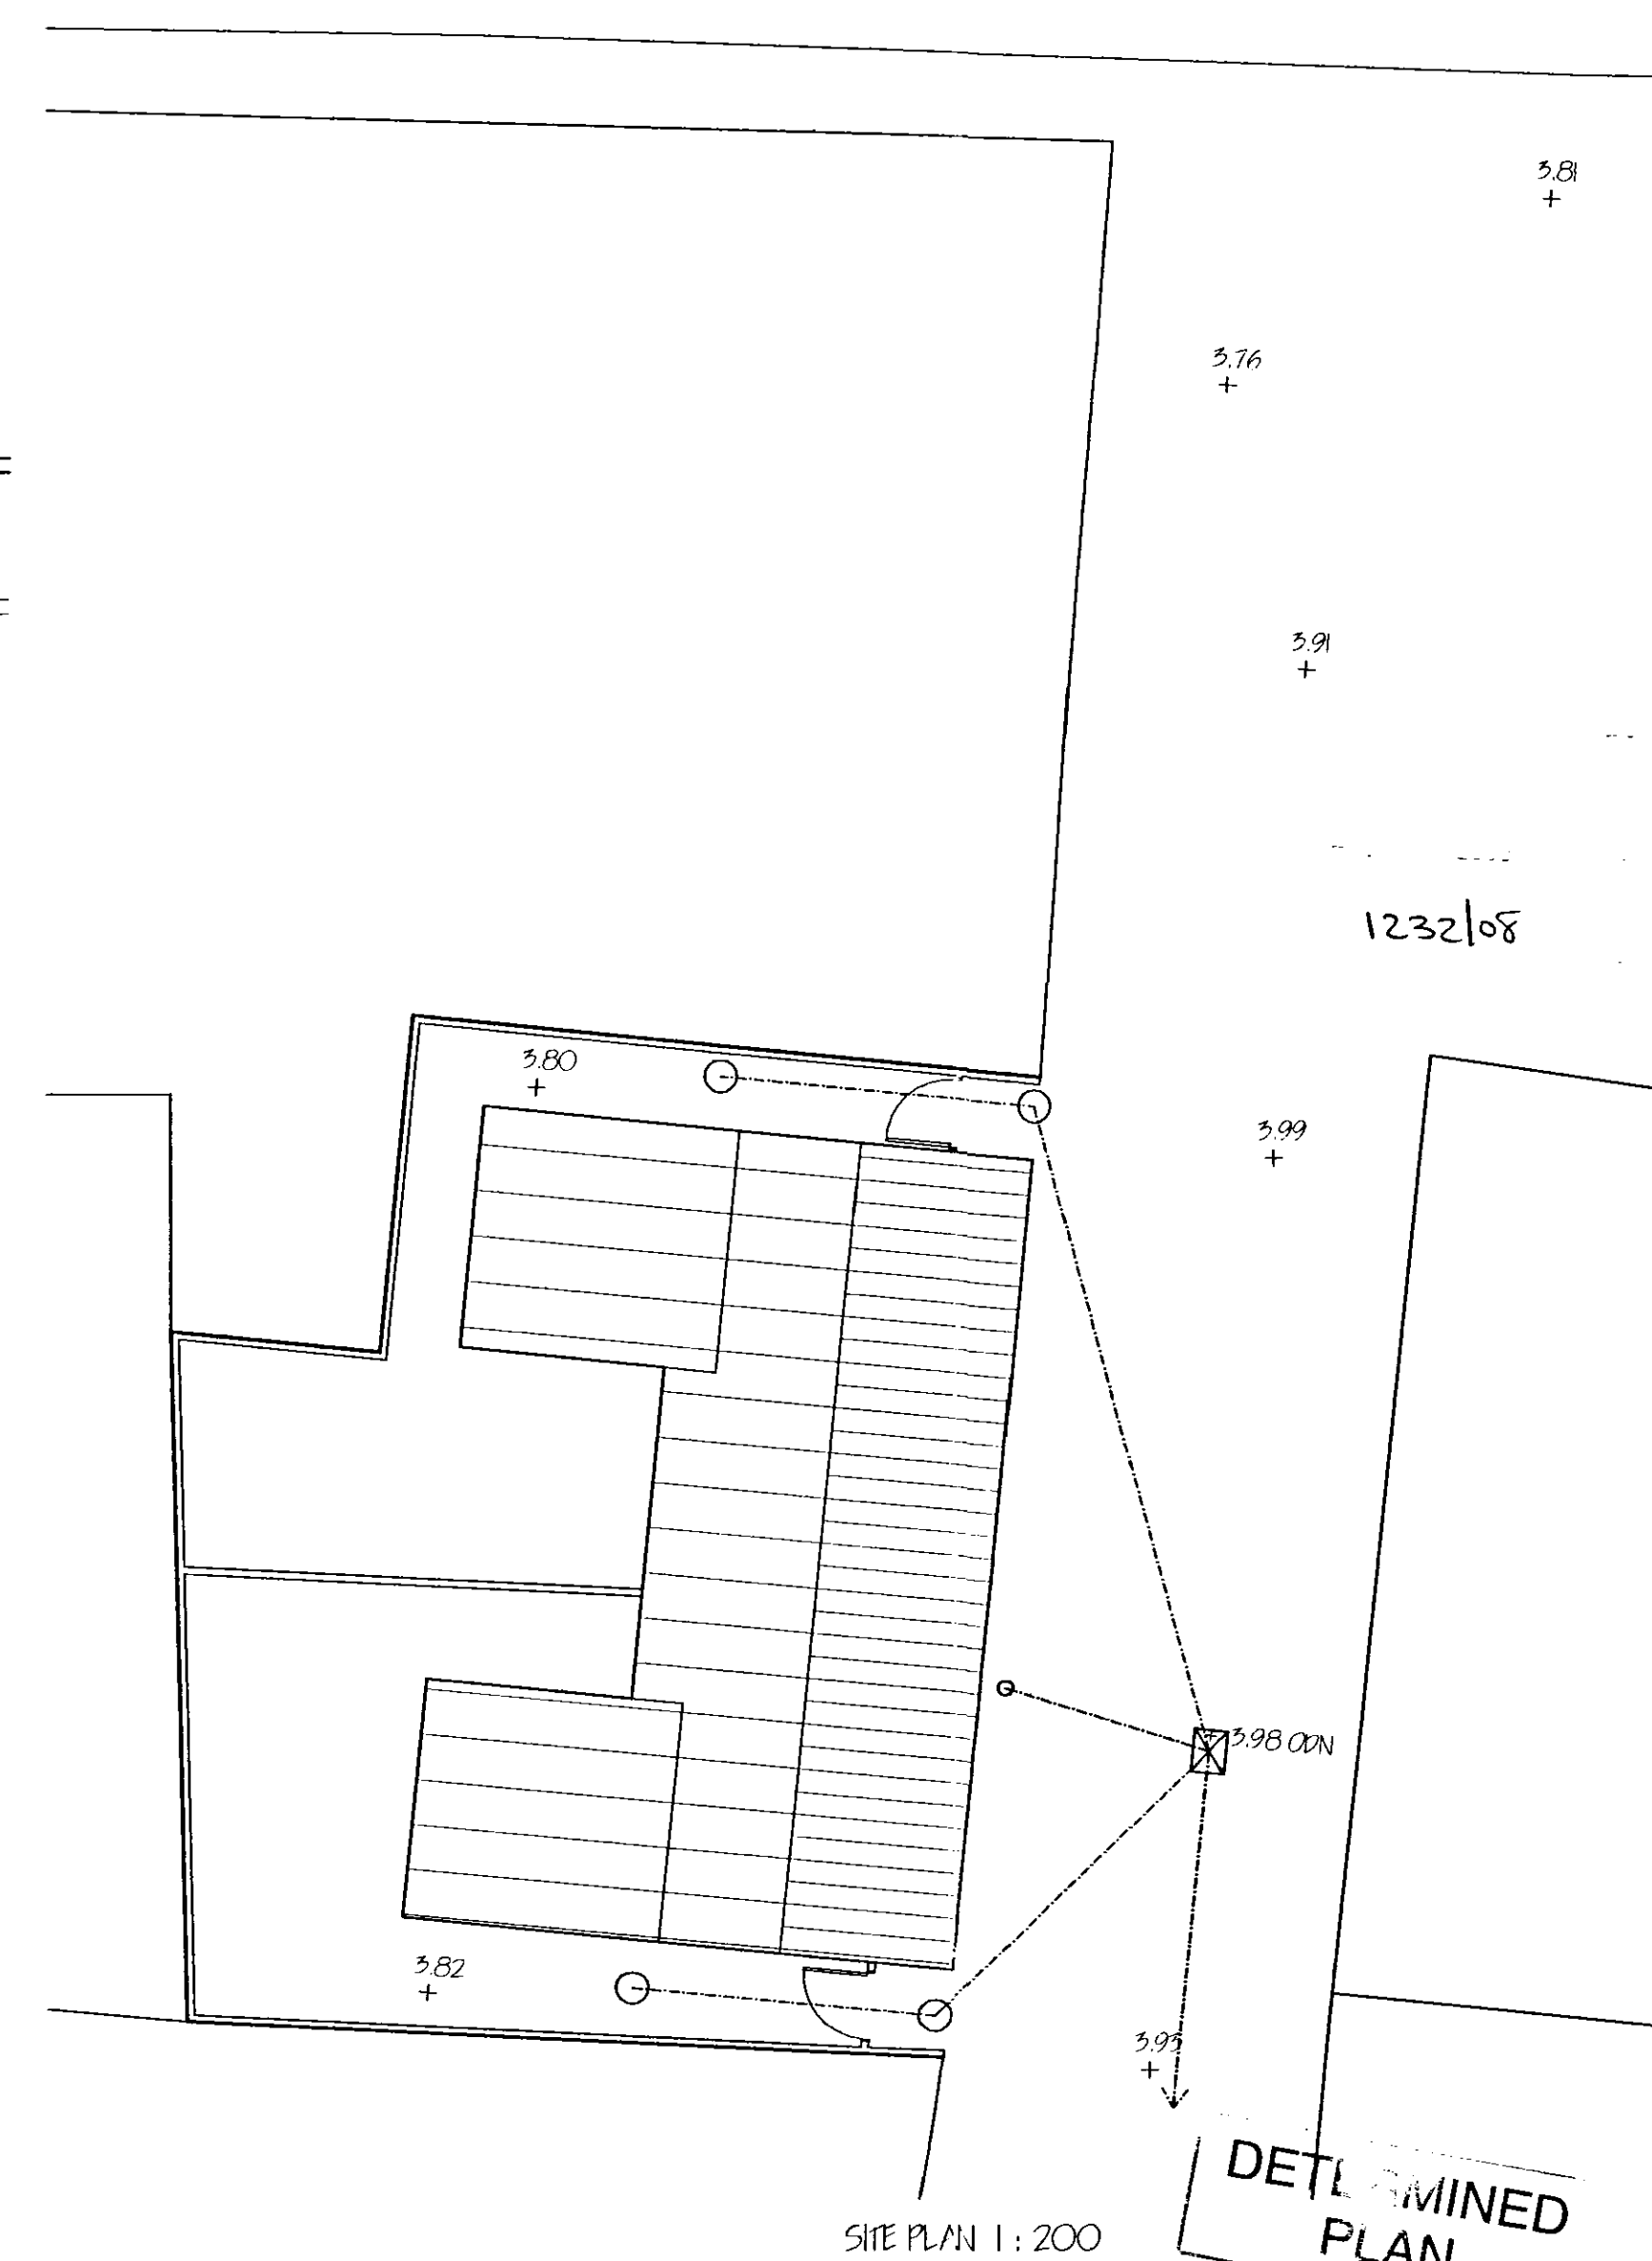

SITE PLAN 1 : 200

DETERMINED  
PLAN

|   |                                           |          |
|---|-------------------------------------------|----------|
|   |                                           |          |
|   |                                           |          |
|   |                                           |          |
|   |                                           |          |
| D | DATING ABUSE                              | OCT '08  |
| C | CONDITION COMPLIANCE APPLICATION          | SEPT '08 |
| B | AMENDMENTS TO DESCRIPTION AFTER REFUSAL   | MAY '08  |
| A | AMENDMENTS AFTER DISCUSSIONS WITH COUNCIL | FEB '08  |

ref: [revision] date: [ ]

**G. R. MERCHANT**

**I.ENG AMICE FIWO**

**ARCHITECTURAL, STRUCTURAL  
AND LAND DRAINAGE  
CONSULTANTS**

**Unit 4, Wrights Mews  
12A Park Road, Holbeach,  
Spalding, Lincs. PE12 7EE**

**Tel: 01406 490800  
Fax: 01406 425744**

**E-Mail: G. R. Merchant @ Merchant. F**

**Gp. UK**

Project  
PAIR OF SEMI-DETACHED  
TWO BEDROOM HOUSES  
GREEN LANE  
HOLBEACH Lincs

Client  
MAPLETHORPE BUILDING CONT. LTD.

Drawing

PLANS & ELEVATIONS  
LOCATION PLAN

|          |             |
|----------|-------------|
| Job Ref. | Drawing No. |
| 1167105  | 020         |

|        |       |
|--------|-------|
| Date   | Drawn |
| JAN 08 | JPW   |

Scales

1/50 1/100 1/250

[illegible]