


LANDSCAPING

LIME - *Tilia cordata* - small leaved

Silver Birch - *Betula Pendula*

Maple field - *Acer campestre*

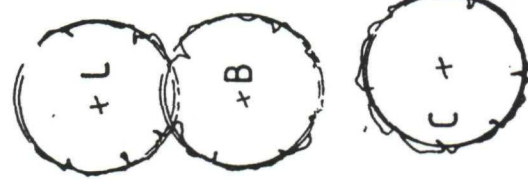

near boundary
and piped SH10B dyke

existing S.H.I.D.B.
M.H.

new set leylandii


zinc fence approx 1.8 m
high to be replaced with
close boarded timber

proposed 1.8 m high close
boarded timber fence

0.600

10

garage

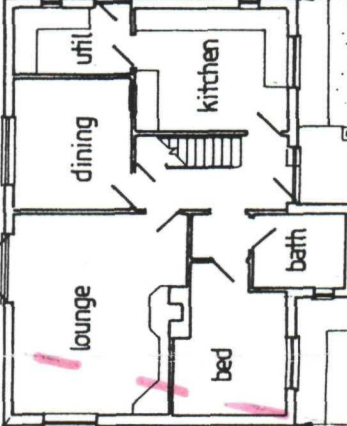

existing Sycamore



North.

existing house
washed gravel drive
and turning area

this section of proposed
close boarded timber
fence 900 mm high

proposed new vehicular access

HURN ROAD

existing
hawthorn hedge
to remain

existing road gully existing
drain to piped dyke to rear of
site to be diverted no building
to be within 3m of centre pipe line

PLAN A

COPY OF PLAN ATTACHED TO
PERMISSION H09/1258/98

DO NOT REMOVE FROM FILE

SITE PLAN 1:200



AND WELL WATERED AFTER FIRMING IN. A TOP DRESSING OF ENRICHED FERTILIZER SHOULD BE APPLIED TO ALL
IMPROVED AREAS INCLUDING AN APPLICATION OF A SUITABLE GRANULAR HERBICIDE

LANDSCAPING

LIME - *Tilia cordata* - small leaved

Silver Birch - *Betula Pendula*

Maple field - *Acer campestre*

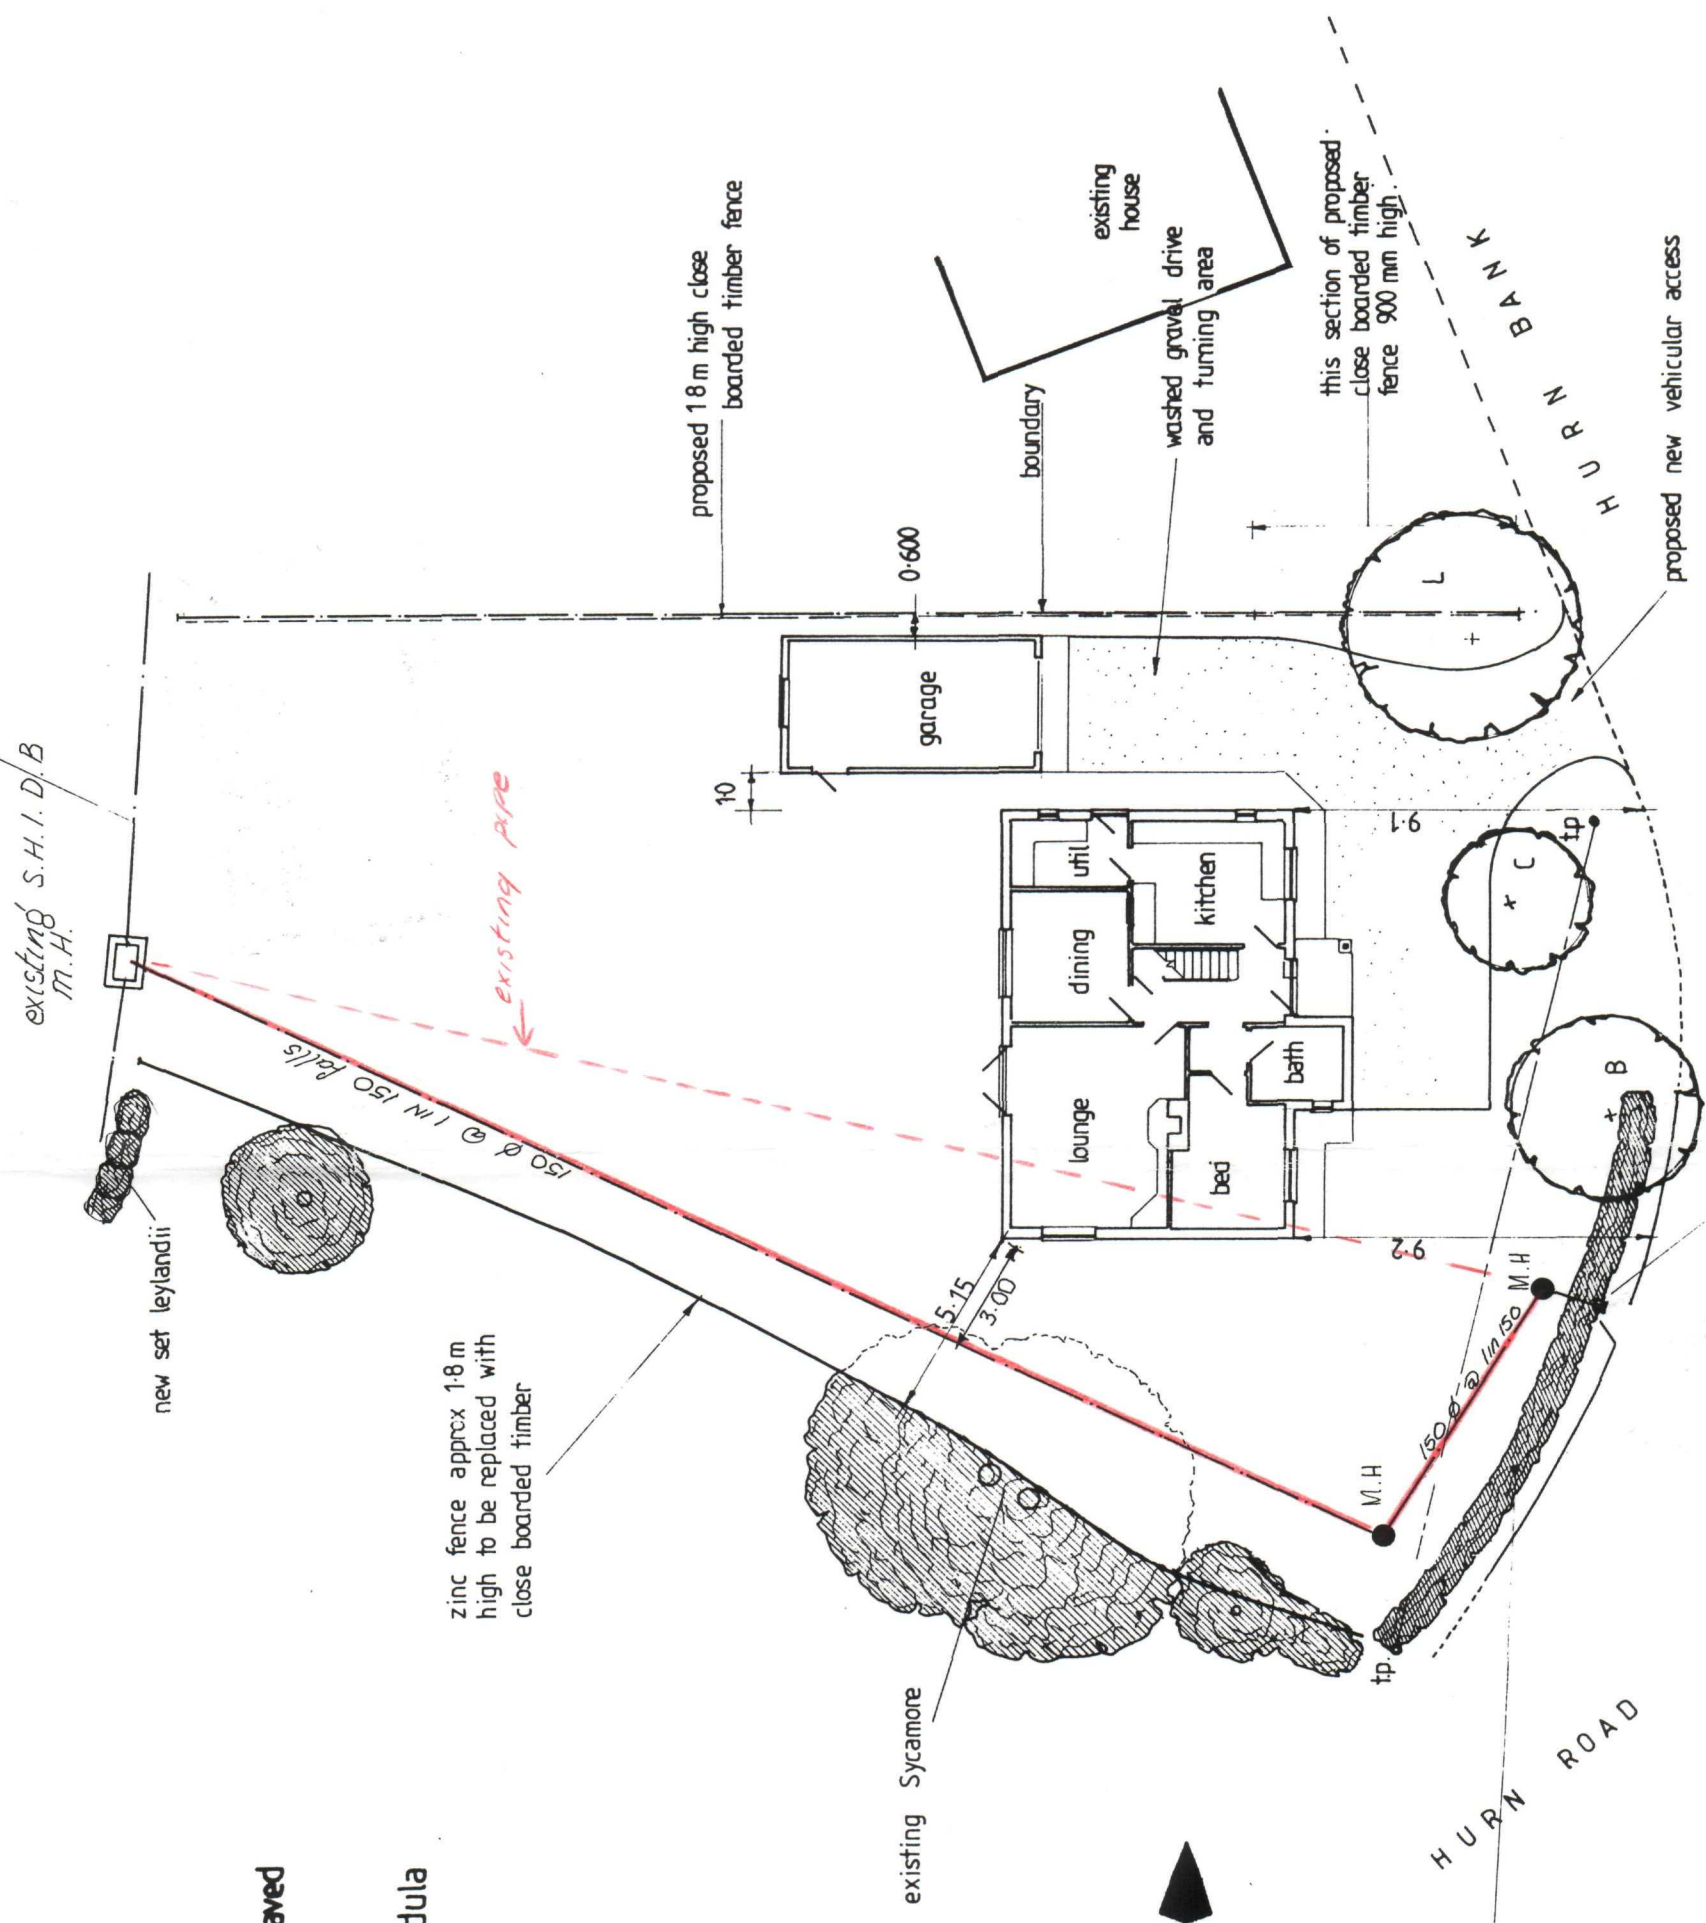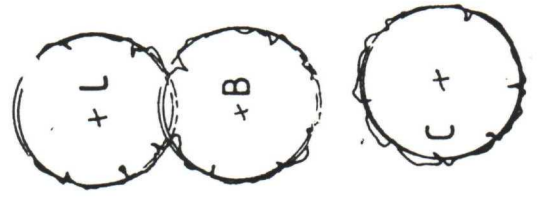

SOUTH HOLLAND DC
HOUSING & PLANNING
26 FEB 1999
1/3/99
Ref:

No objection
2/3/99


SITE PLAN 1:200

existing road gully existing
drain to piped dyke to rear of
site to be diverted no building
to be within 3m of centre pipe line.

PROPOSED DIVERTED L.C.C. HIGHWAYS DRAIN, HURN BANK, HOLBEACH HURN, FOR MR. A. R. JARVIS

SOUTH HOLLAND DC
HOUSING & PLANNING
- 1 MAR 1999
Ref:

HORIZONTAL SCALE 1:200

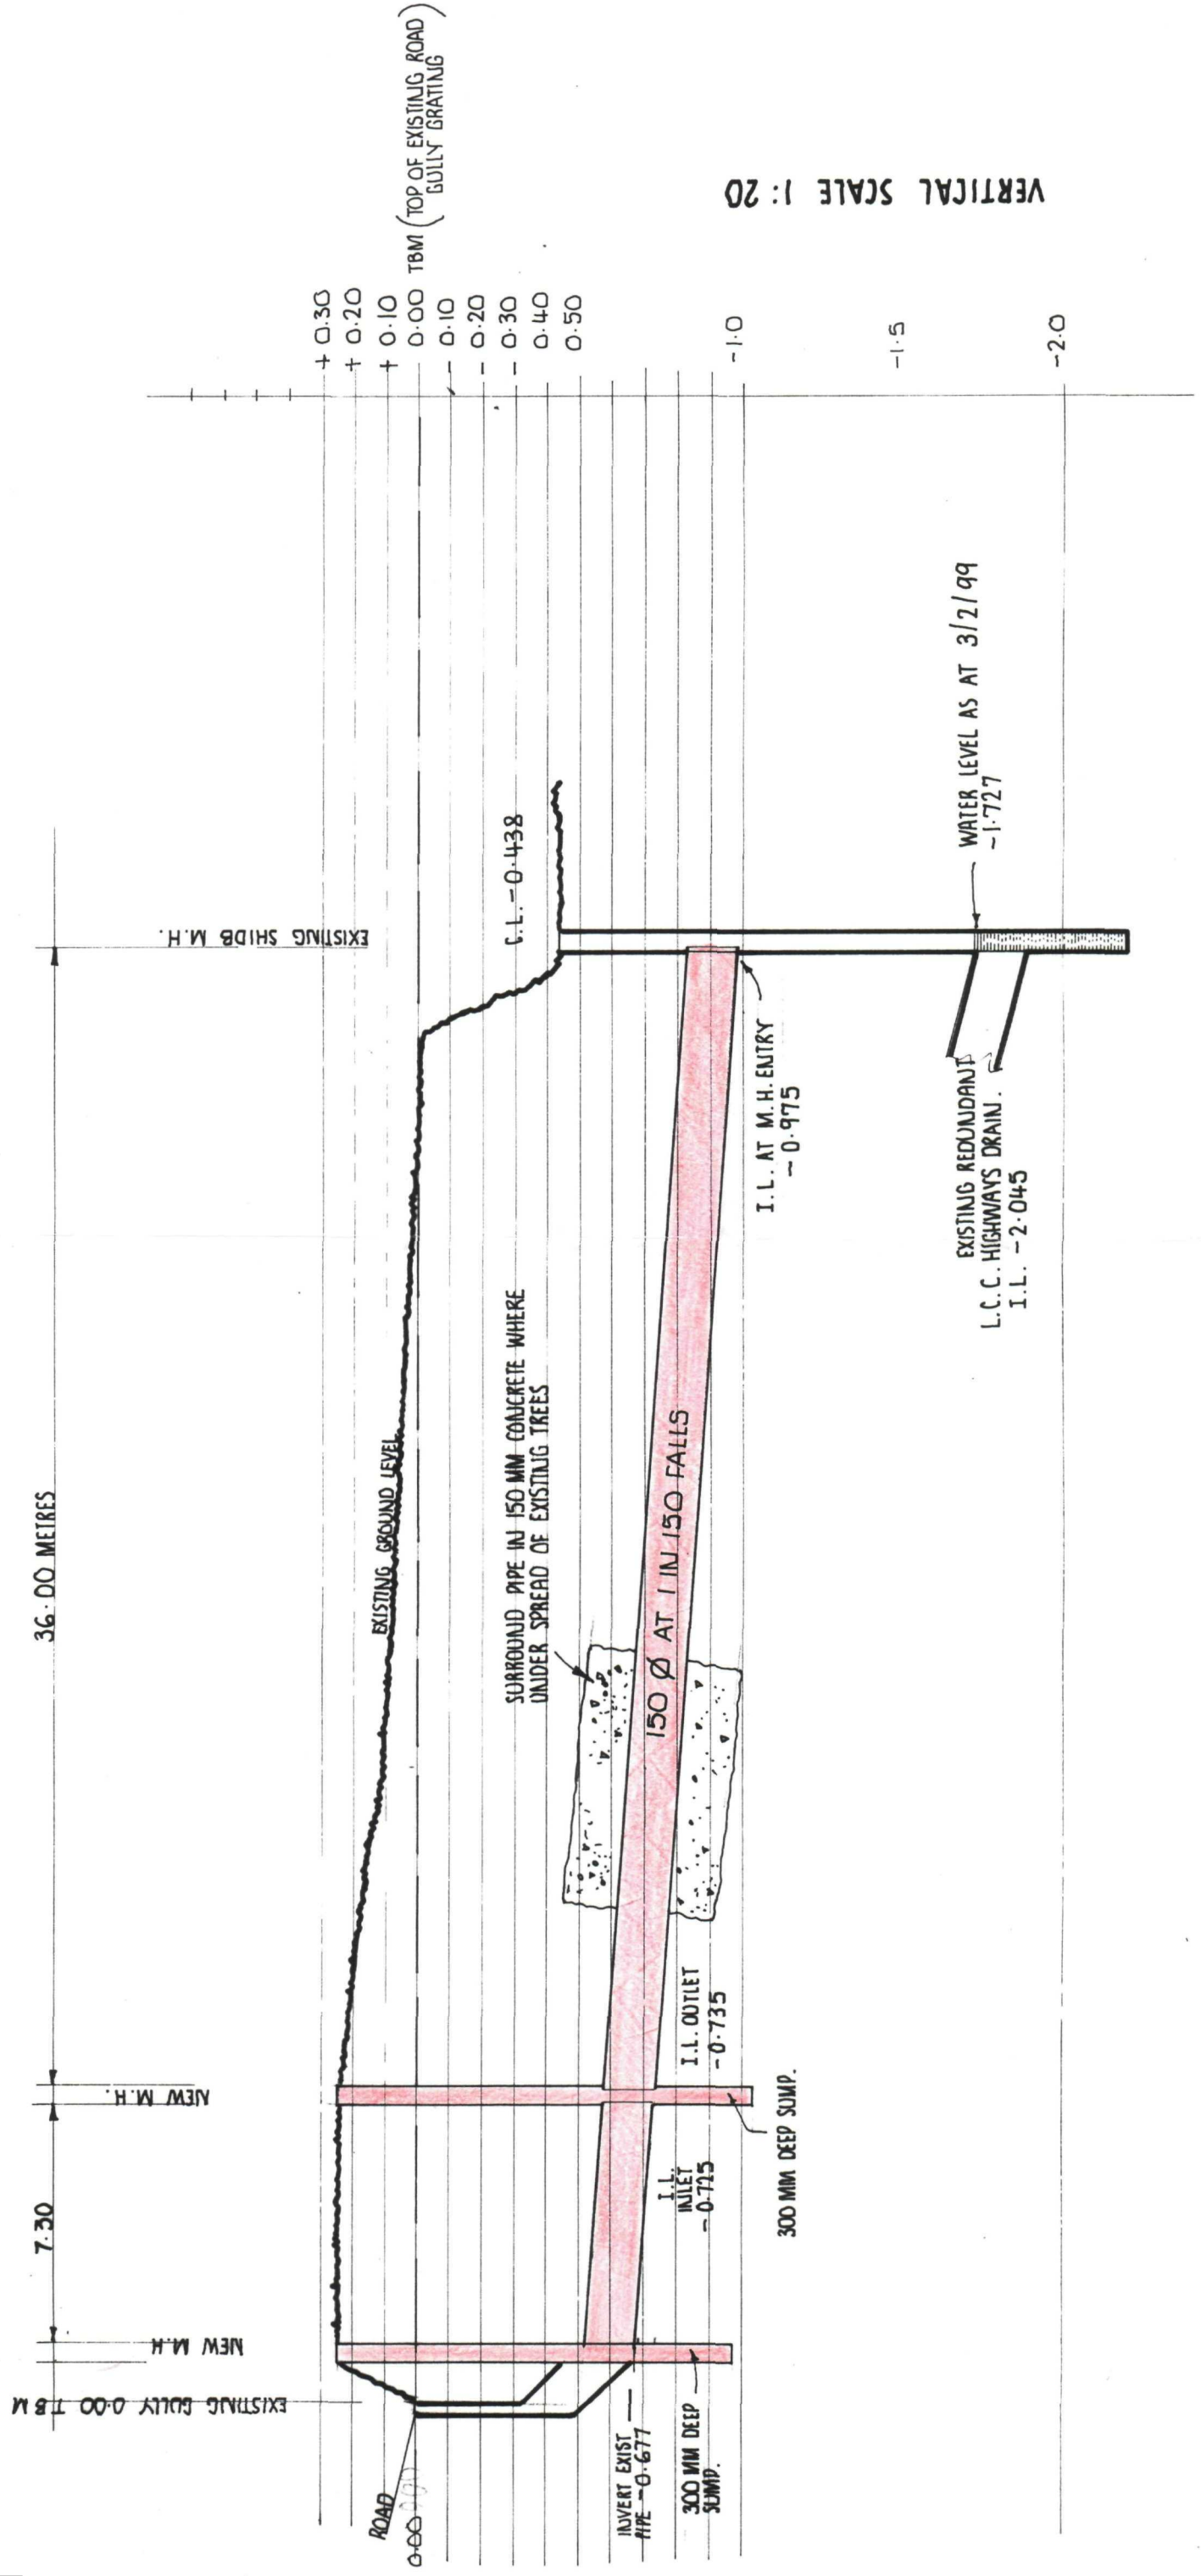


LANDSCAPING

* L
LIME - *Tilia cordata* - small leaved


* B
Silver Birch - *Betula pendula*

* C
Maple field - *Acer campestre*

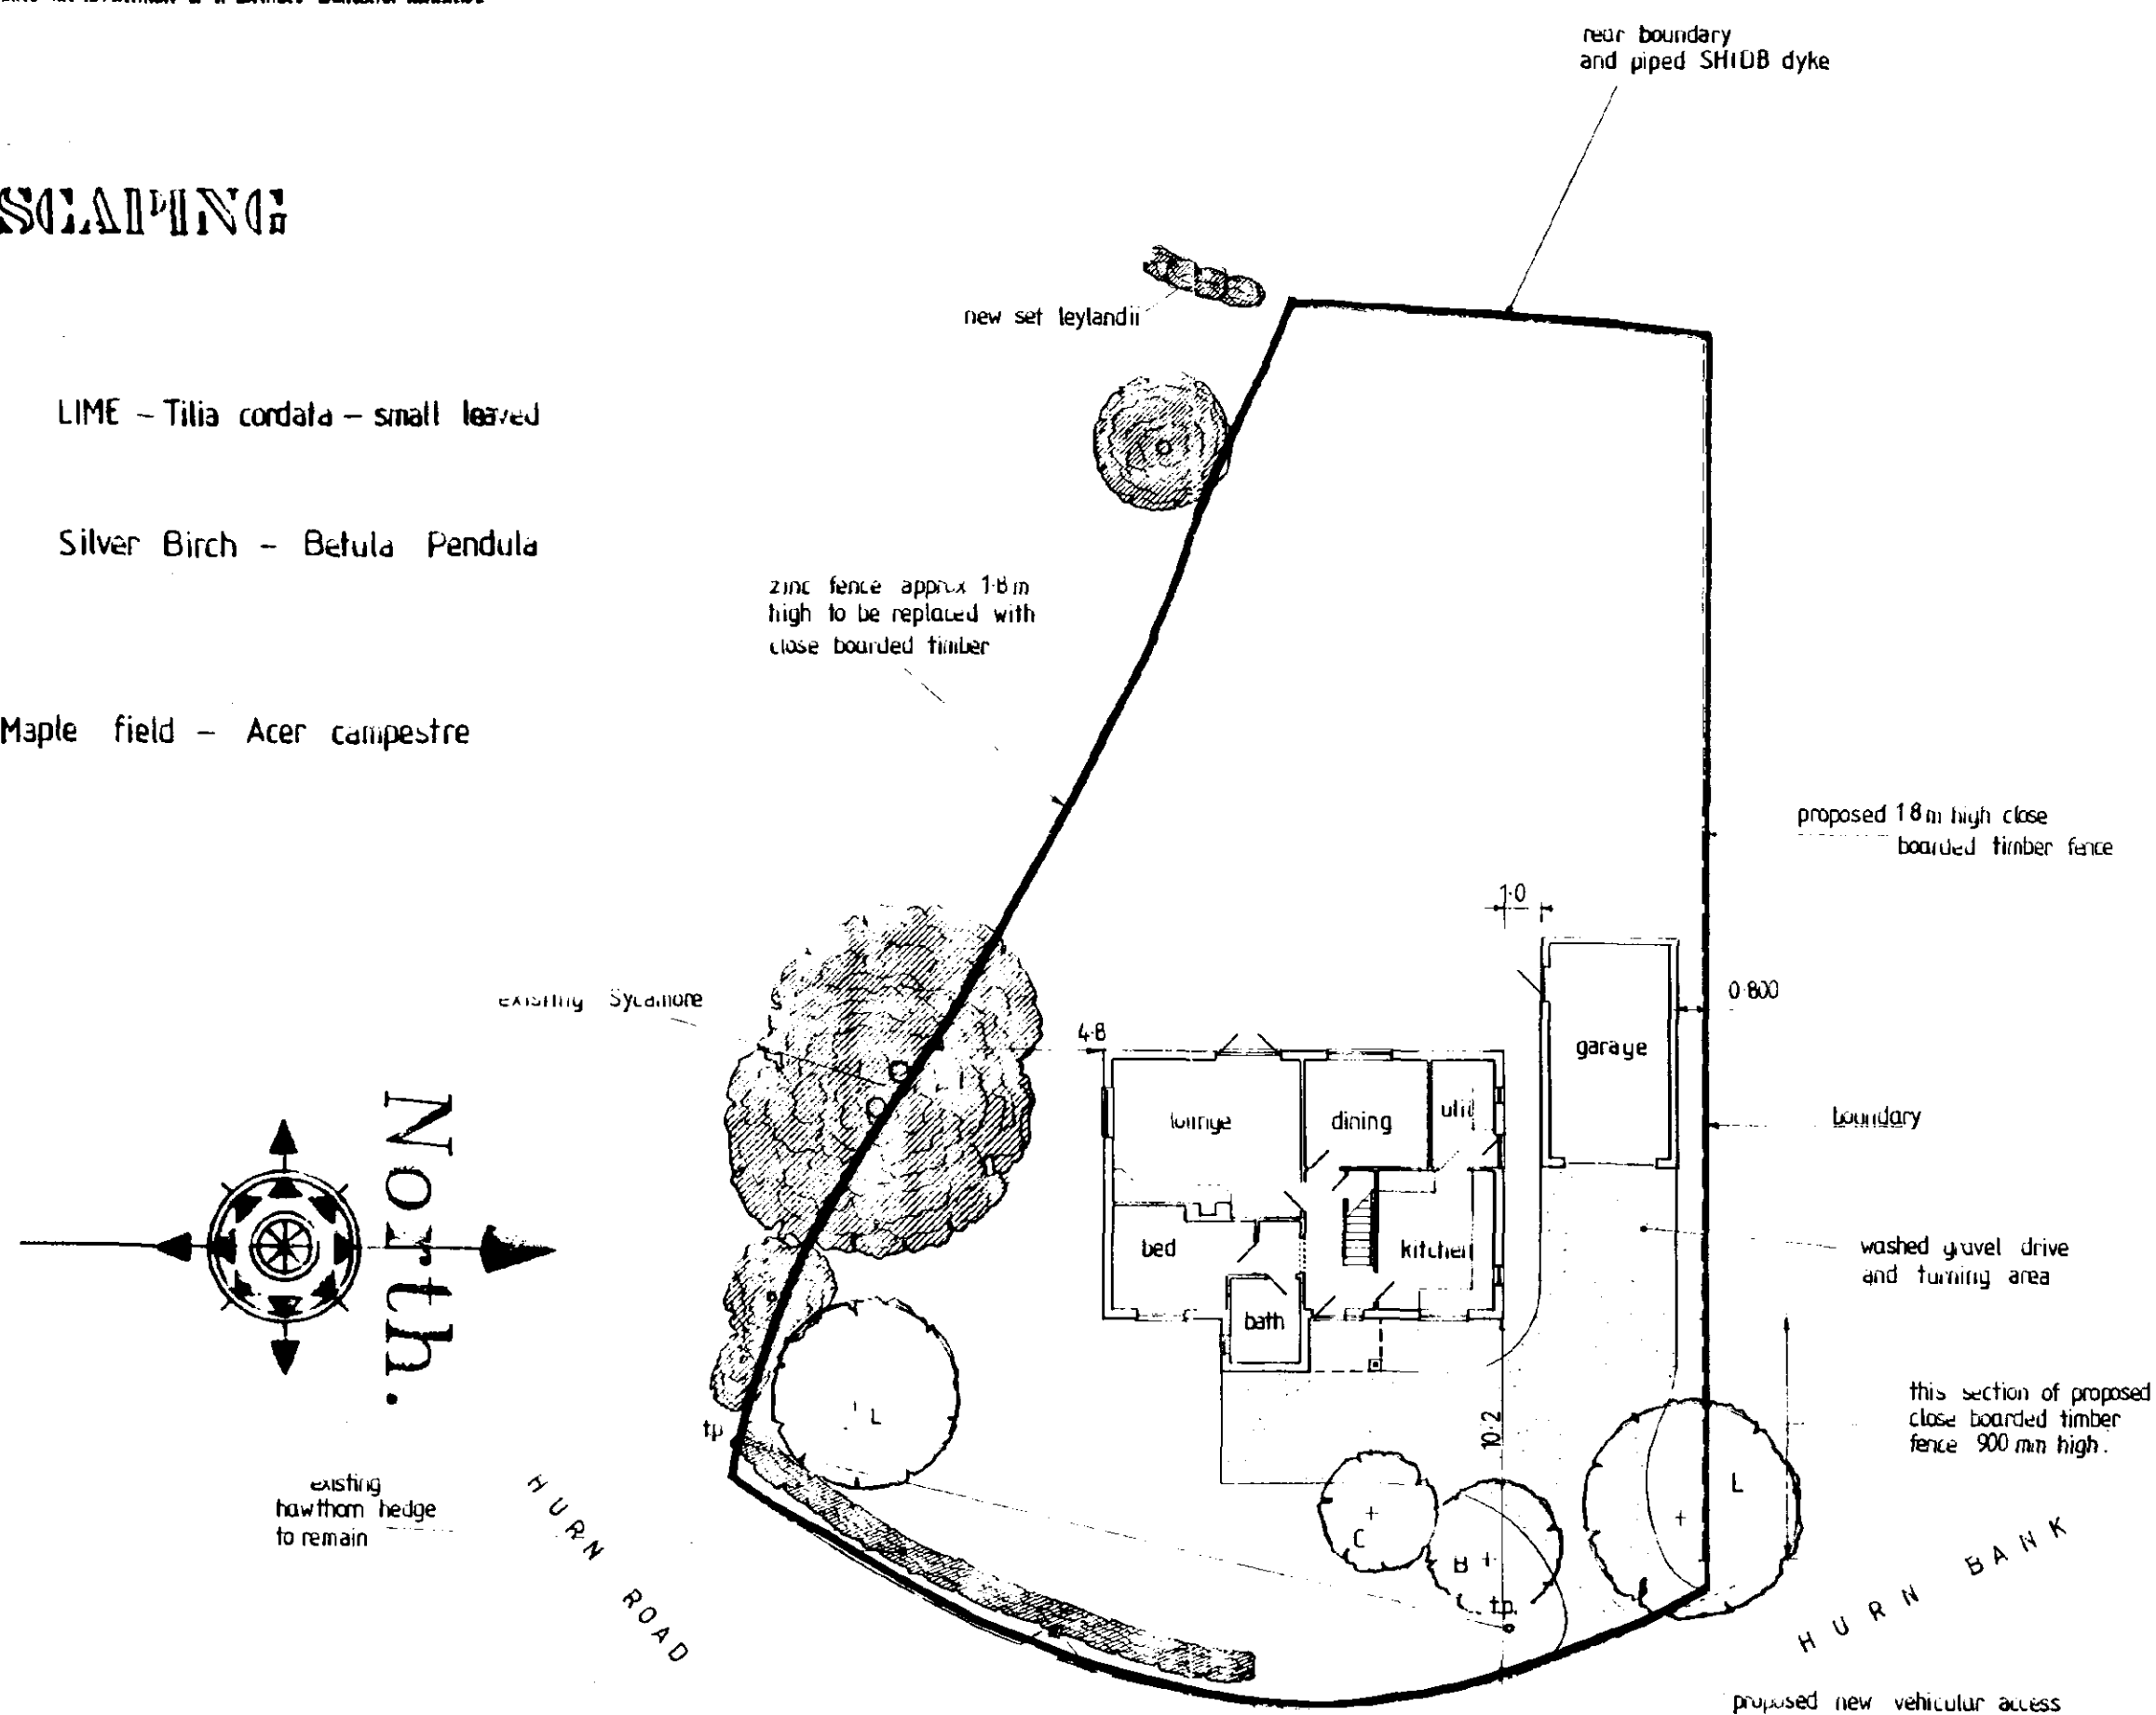


SITE PLAN 1:200


existing road gully existing
drain to piped dyke to rear of
site to be diverted no building
to be within 3m of centre pipe line.

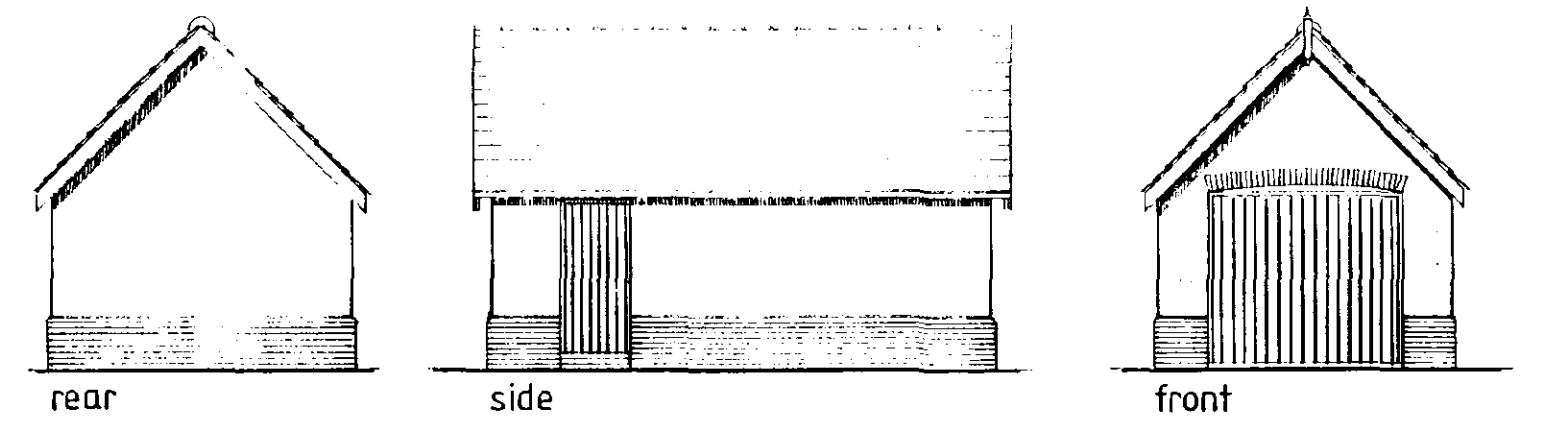

SINGLE GARAGE

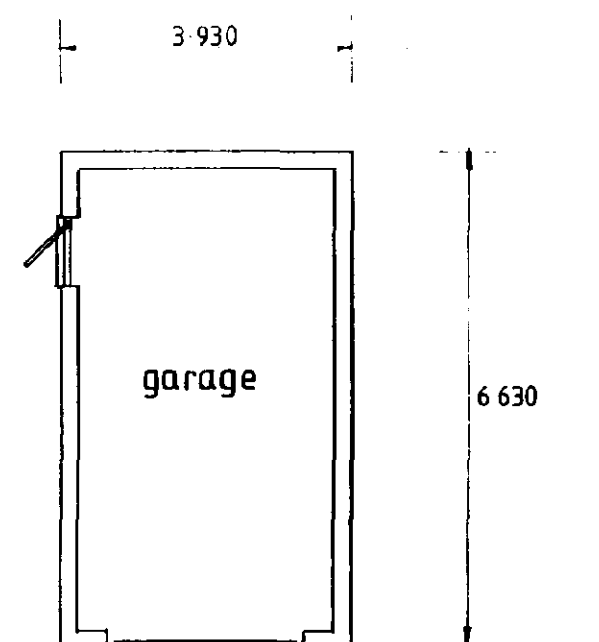

PLAN

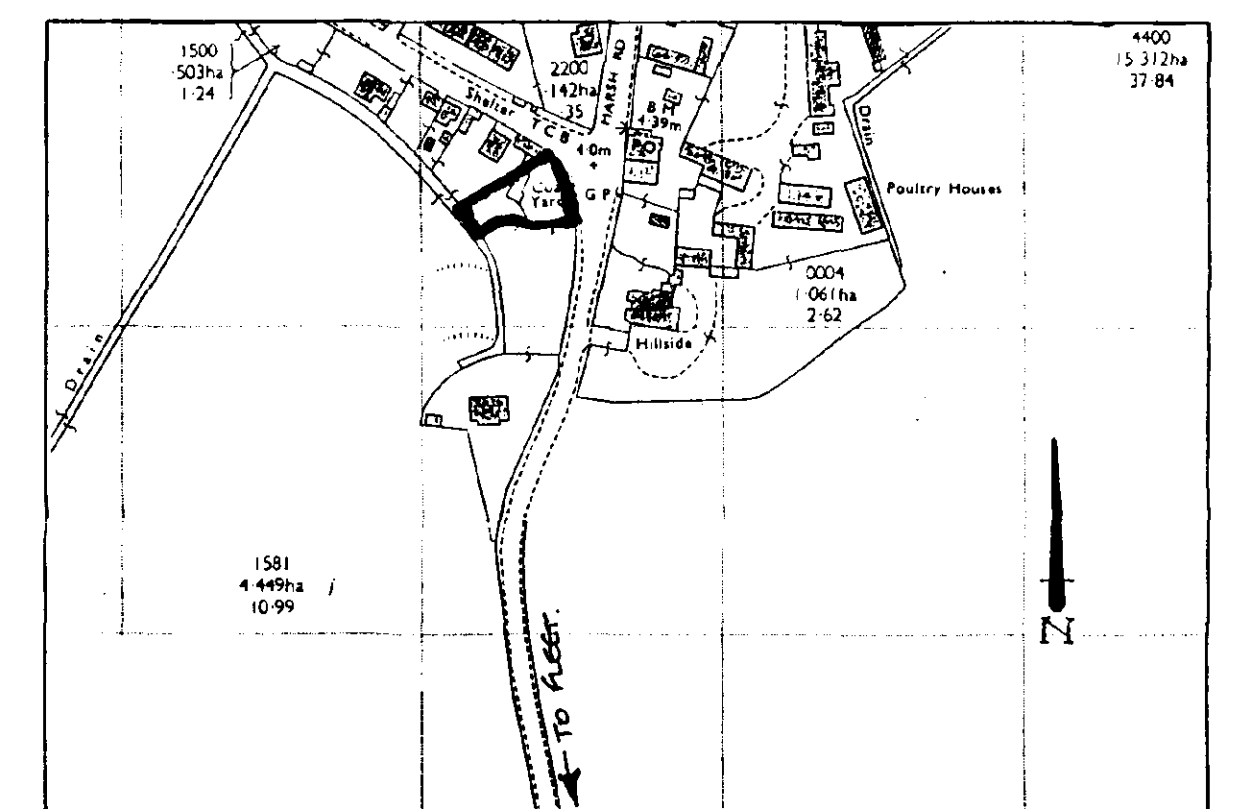

LOCATION PLAN 1 2500

[illegible]

PODDINGTONS

Architectural Design Consultants

43 Double Street, Spalding, Lincs. PE11 2AA
Tel: 0775 761856 & 768296. Fax: 0775 710218

project
PROPOSED DWELLING, GARAGE AND
VEHICULAR ACCESS
HURN BANK, HOLBEACH HURN.
FOR MR A.R. JARVIS

drawing

scale
1 100 1 200 1 2500

drawing no
2879 ~ 2

date	time	location	weather	temp	humidity	wind	precip	clouds	visibility	pressure	uv	air quality
2023-01-01	08:00	San Francisco	Clear	65	65	10	0.0	10	10	30.0	3	Good
2023-01-01	12:00	San Francisco	Clear	70	60	15	0.0	10	10	30.0	4	Good
2023-01-01	16:00	San Francisco	Clear	68	60	10	0.0	10	10	30.0	3	Good
2023-01-01	20:00	San Francisco	Clear	60	65	5	0.0	10	10	30.0	2	Good
2023-01-02	08:00	San Francisco	Clear	68	65	10	0.0	10	10	30.0	3	Good
2023-01-02	12:00	San Francisco	Clear	72	60	15	0.0	10	10	30.0	4	Good
2023-01-02	16:00	San Francisco	Clear	70	60	10	0.0	10	10	30.0	3	Good
2023-01-02	20:00	San Francisco	Clear	62	65	5	0.0	10	10	30.0	2	Good
2023-01-03	08:00	San Francisco	Clear	70	65	10	0.0	10	10	30.0	3	Good
2023-01-03	12:00	San Francisco	Clear	75	60	15	0.0	10	10	30.0	4	Good
2023-01-03	16:00	San Francisco	Clear	72	60	10	0.0	10	10	30.0	3	Good
2023-01-03	20:00	San Francisco	Clear	65	65	5	0.0	10	10	30.0	2	Good
2023-01-04	08:00	San Francisco	Clear	72	65	10	0.0	10	10	30.0	3	Good
2023-01-04	12:00	San Francisco	Clear	78	60	15	0.0	10	10	30.0	4	Good
2023-01-04	16:00	San Francisco	Clear	75	60	10	0.0	10	10	30.0	3	Good
2023-01-04	20:00	San Francisco	Clear	68	65	5	0.0	10	10	30.0	2	Good
2023-01-05	08:00	San Francisco	Clear	75	65	10	0.0	10	10	30.0	3	Good
2023-01-05	12:00	San Francisco	Clear	80	60	15	0.0	10	10	30.0	4	Good
2023-01-08	16:00	San Francisco	Clear	85	60	10	0.0	10	10	30.0	3	Good
2023-01-08	20:00	San Francisco	Clear	78	65	5	0.0	10	10	30.0	2	Good
2023-01-09	08:00	San Francisco	Clear	85	65	10	0.0	10</				

1 CRUNKHORN

checked

