
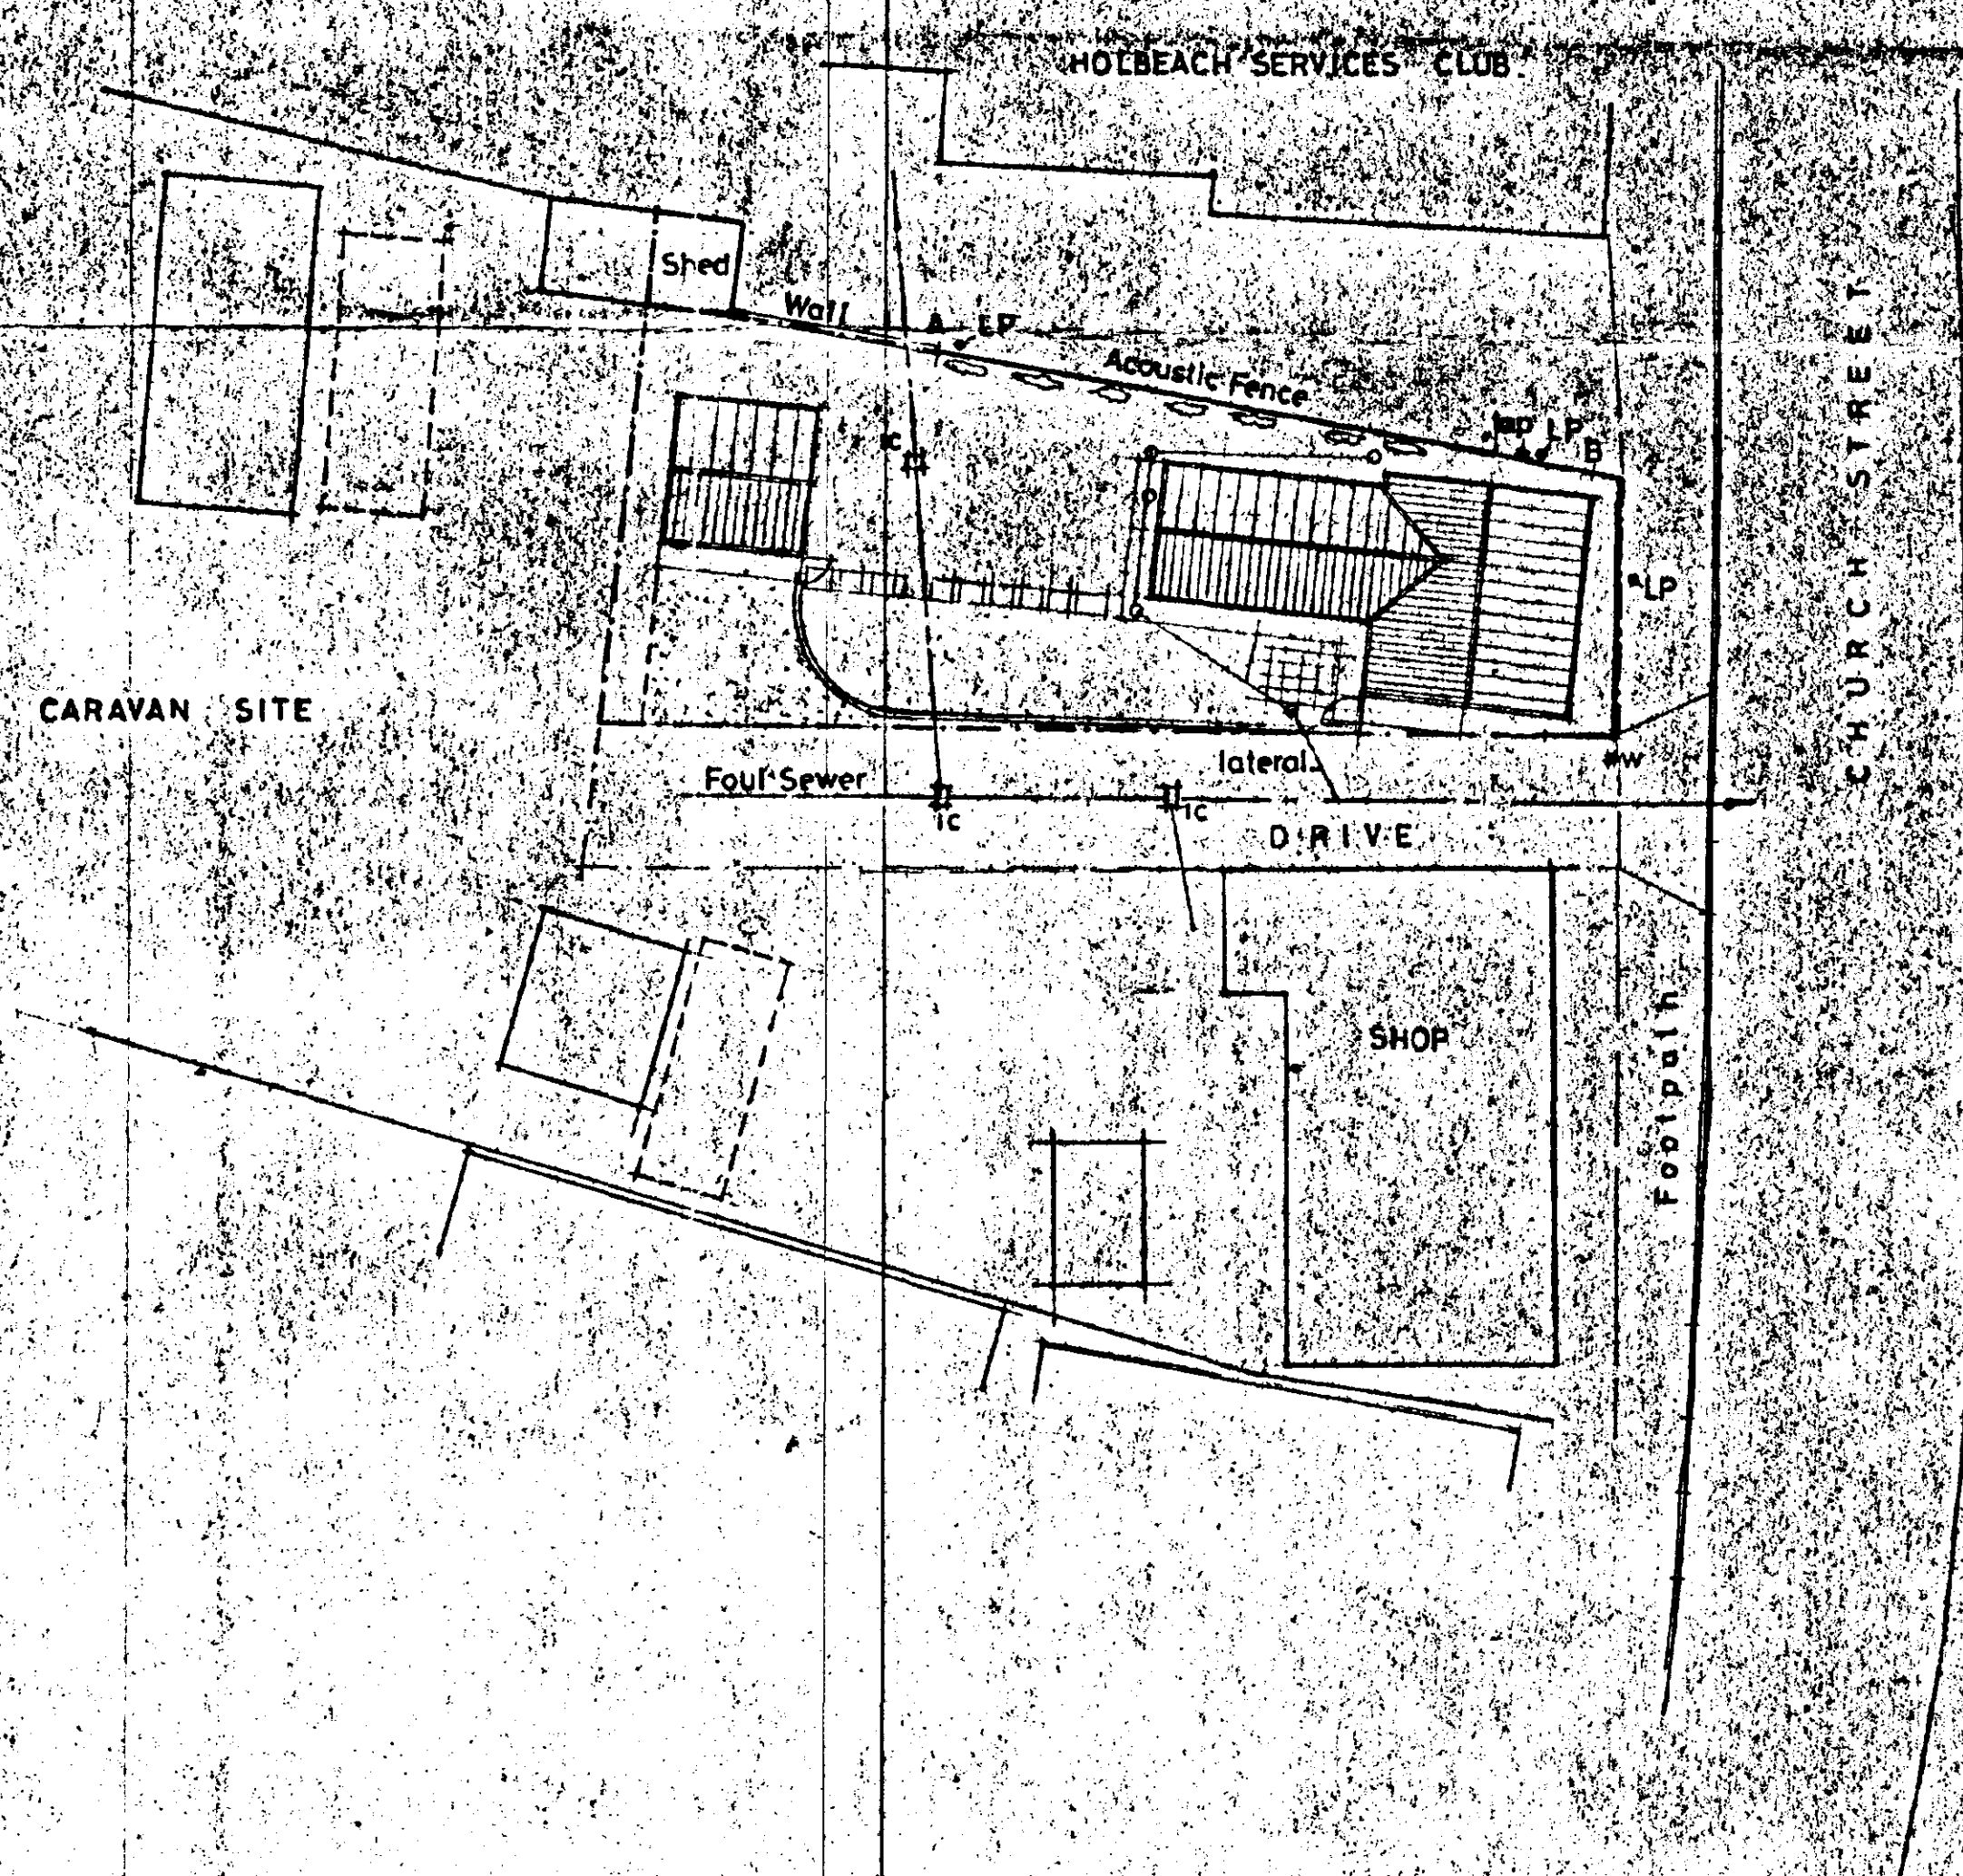


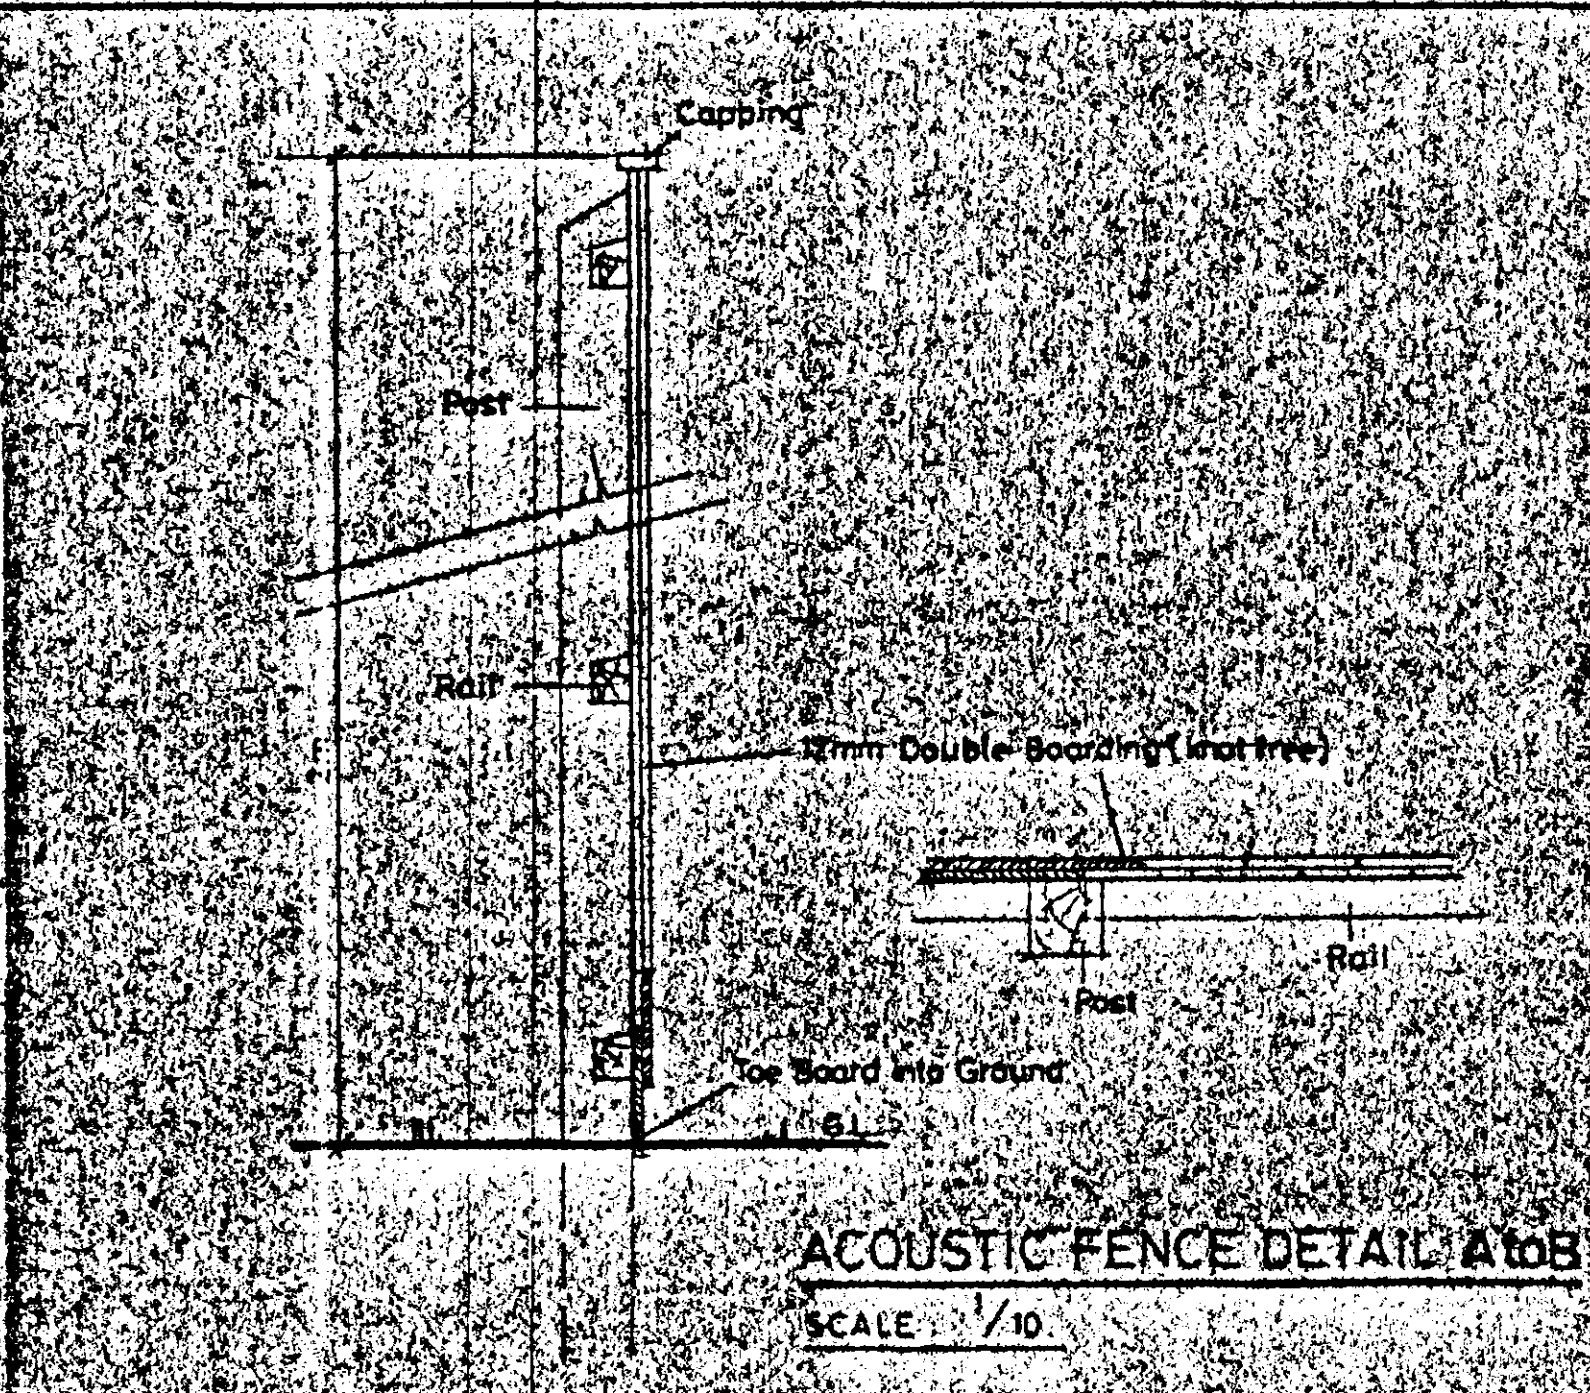

AMENDED PLAN
Ref.

DEVELOPMENT
JAN 1996
Ref: 1409/1198/95

G. R. MERCHANT
LENG AMICE, FIWO,
ARCHITECTURAL, STRUCTURAL
& LAND DRAINAGE CONSULTANT
TEL: HOLBEACH (01406) 490800


PROJECT:
1 BEDROOM HOUSE & GARAGE
CHURCH STREET
HOLBEACH

CLIENT:
L. GALE
40 CHURCH STREET
HOLBEACH


SCALES:
AS INDICATED
DATE:
NOV 1995

REVISIONS:
A
DRAWING No.
LG1 A


DO NOT SCALE FROM THIS DRAWING
This drawing is copyright and may not be reproduced in any form without the written permission of the author. The author is not responsible for any errors or omissions in this drawing. The user of this drawing is advised to check the accuracy of the information contained herein before using it for any purpose. The author is not responsible for any loss or damage resulting from the use of this drawing.

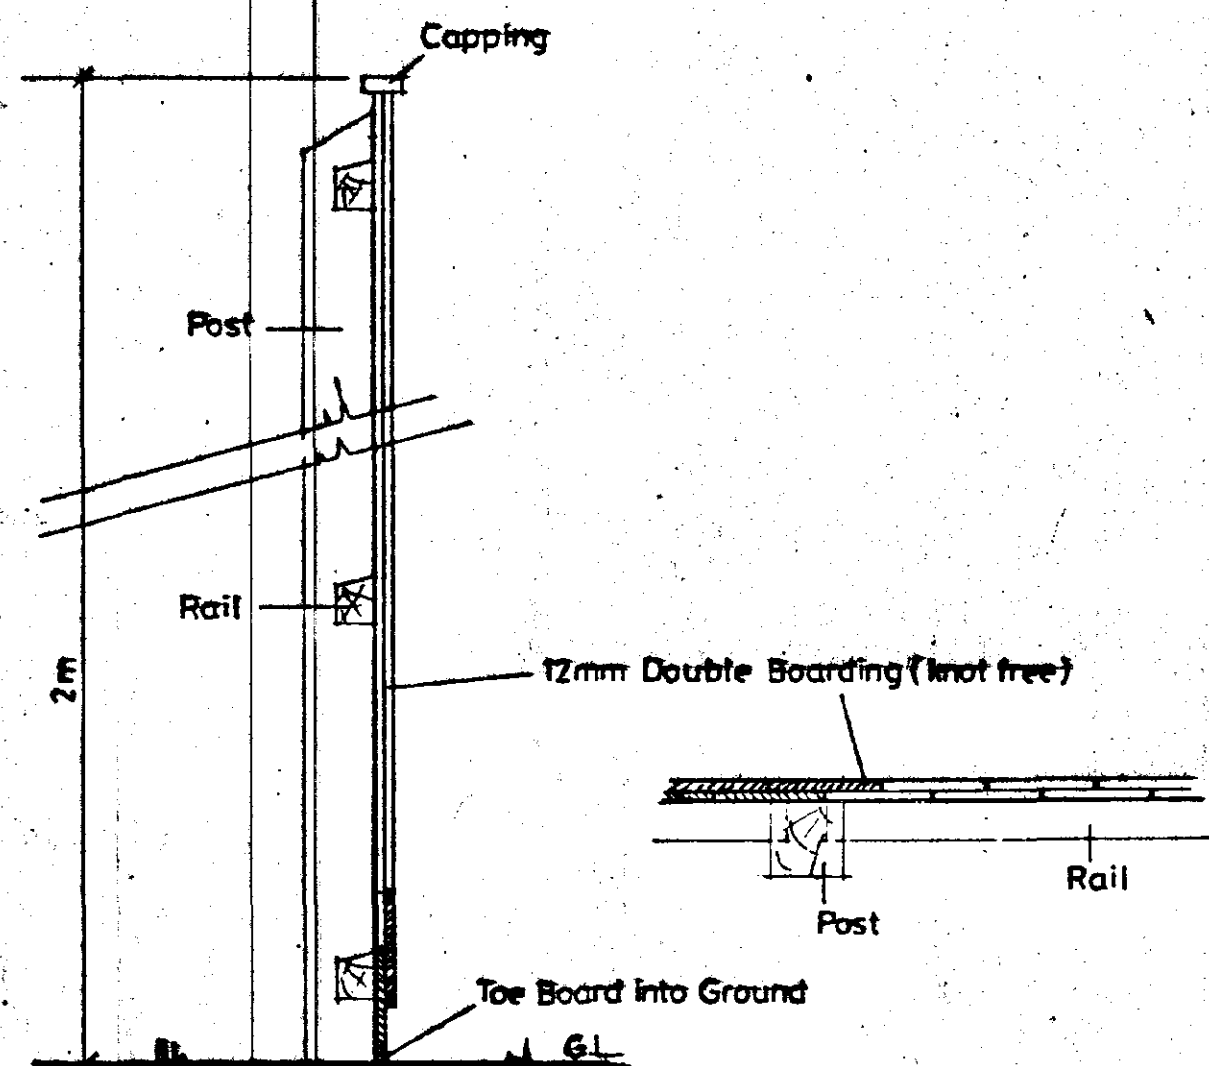

ACOUSTIC FENCE DETAIL A to B
SCALE : 1/10.

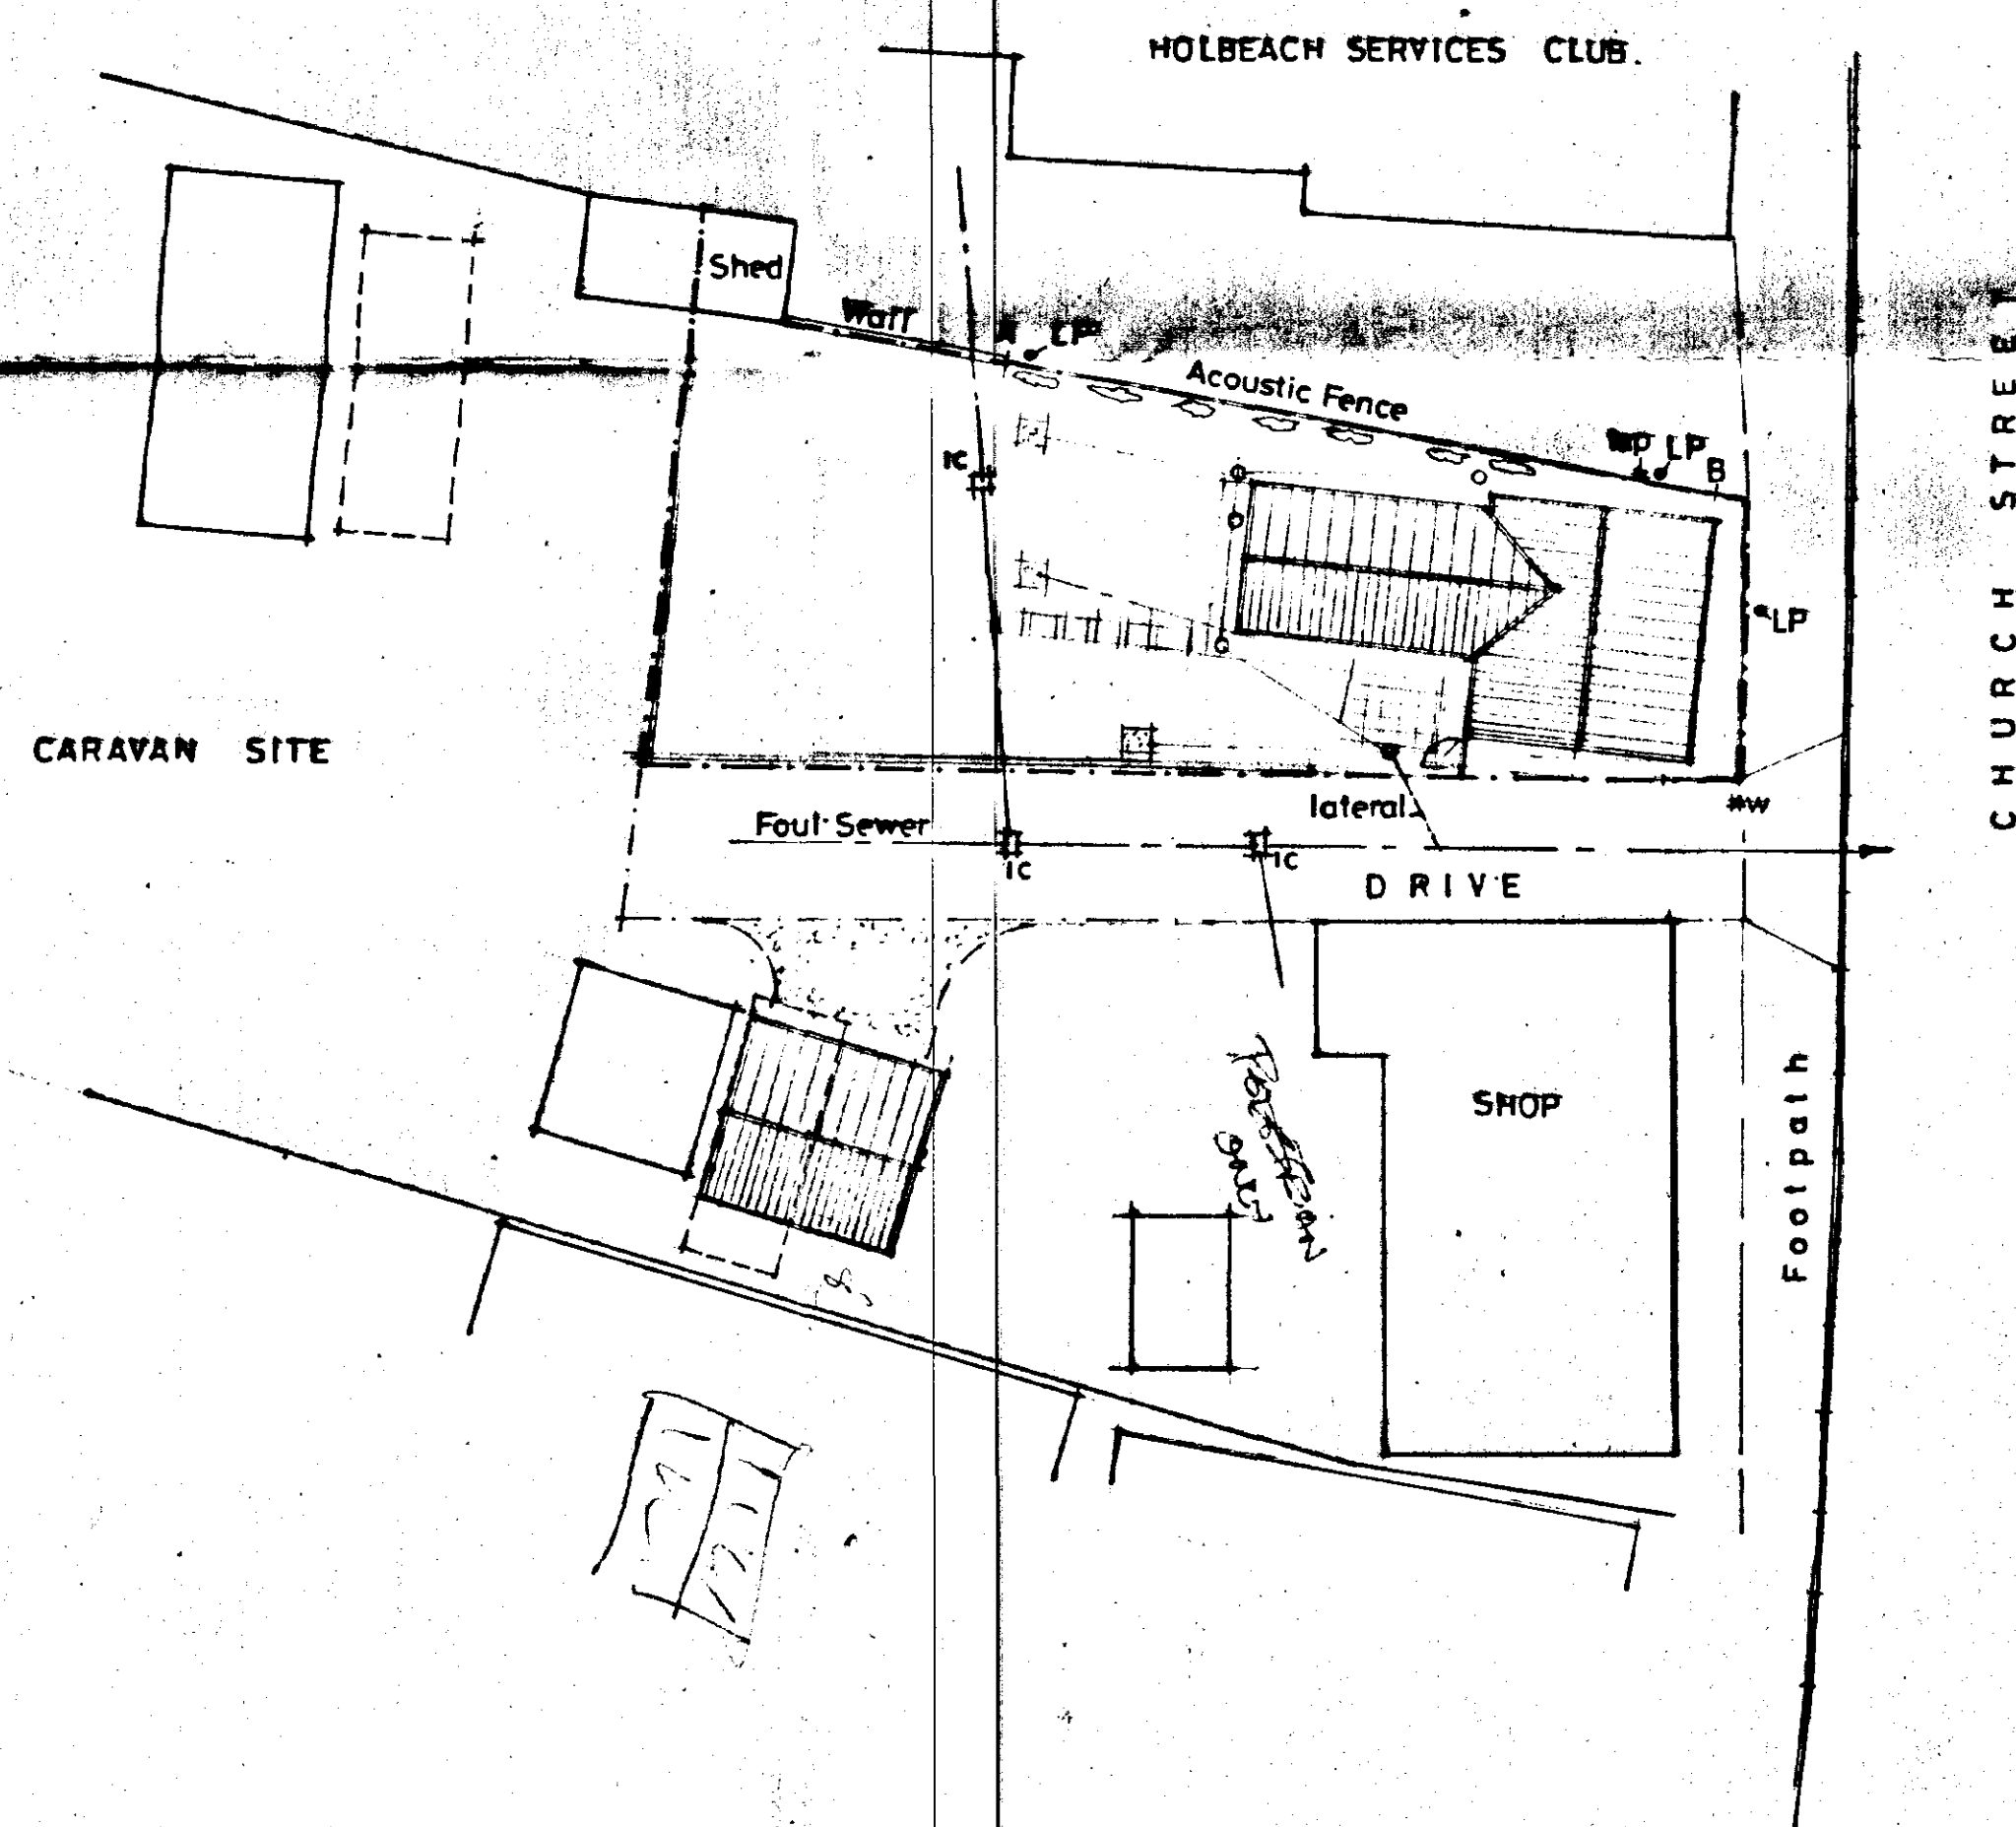

SITE PLAN
SCALE : 1/250

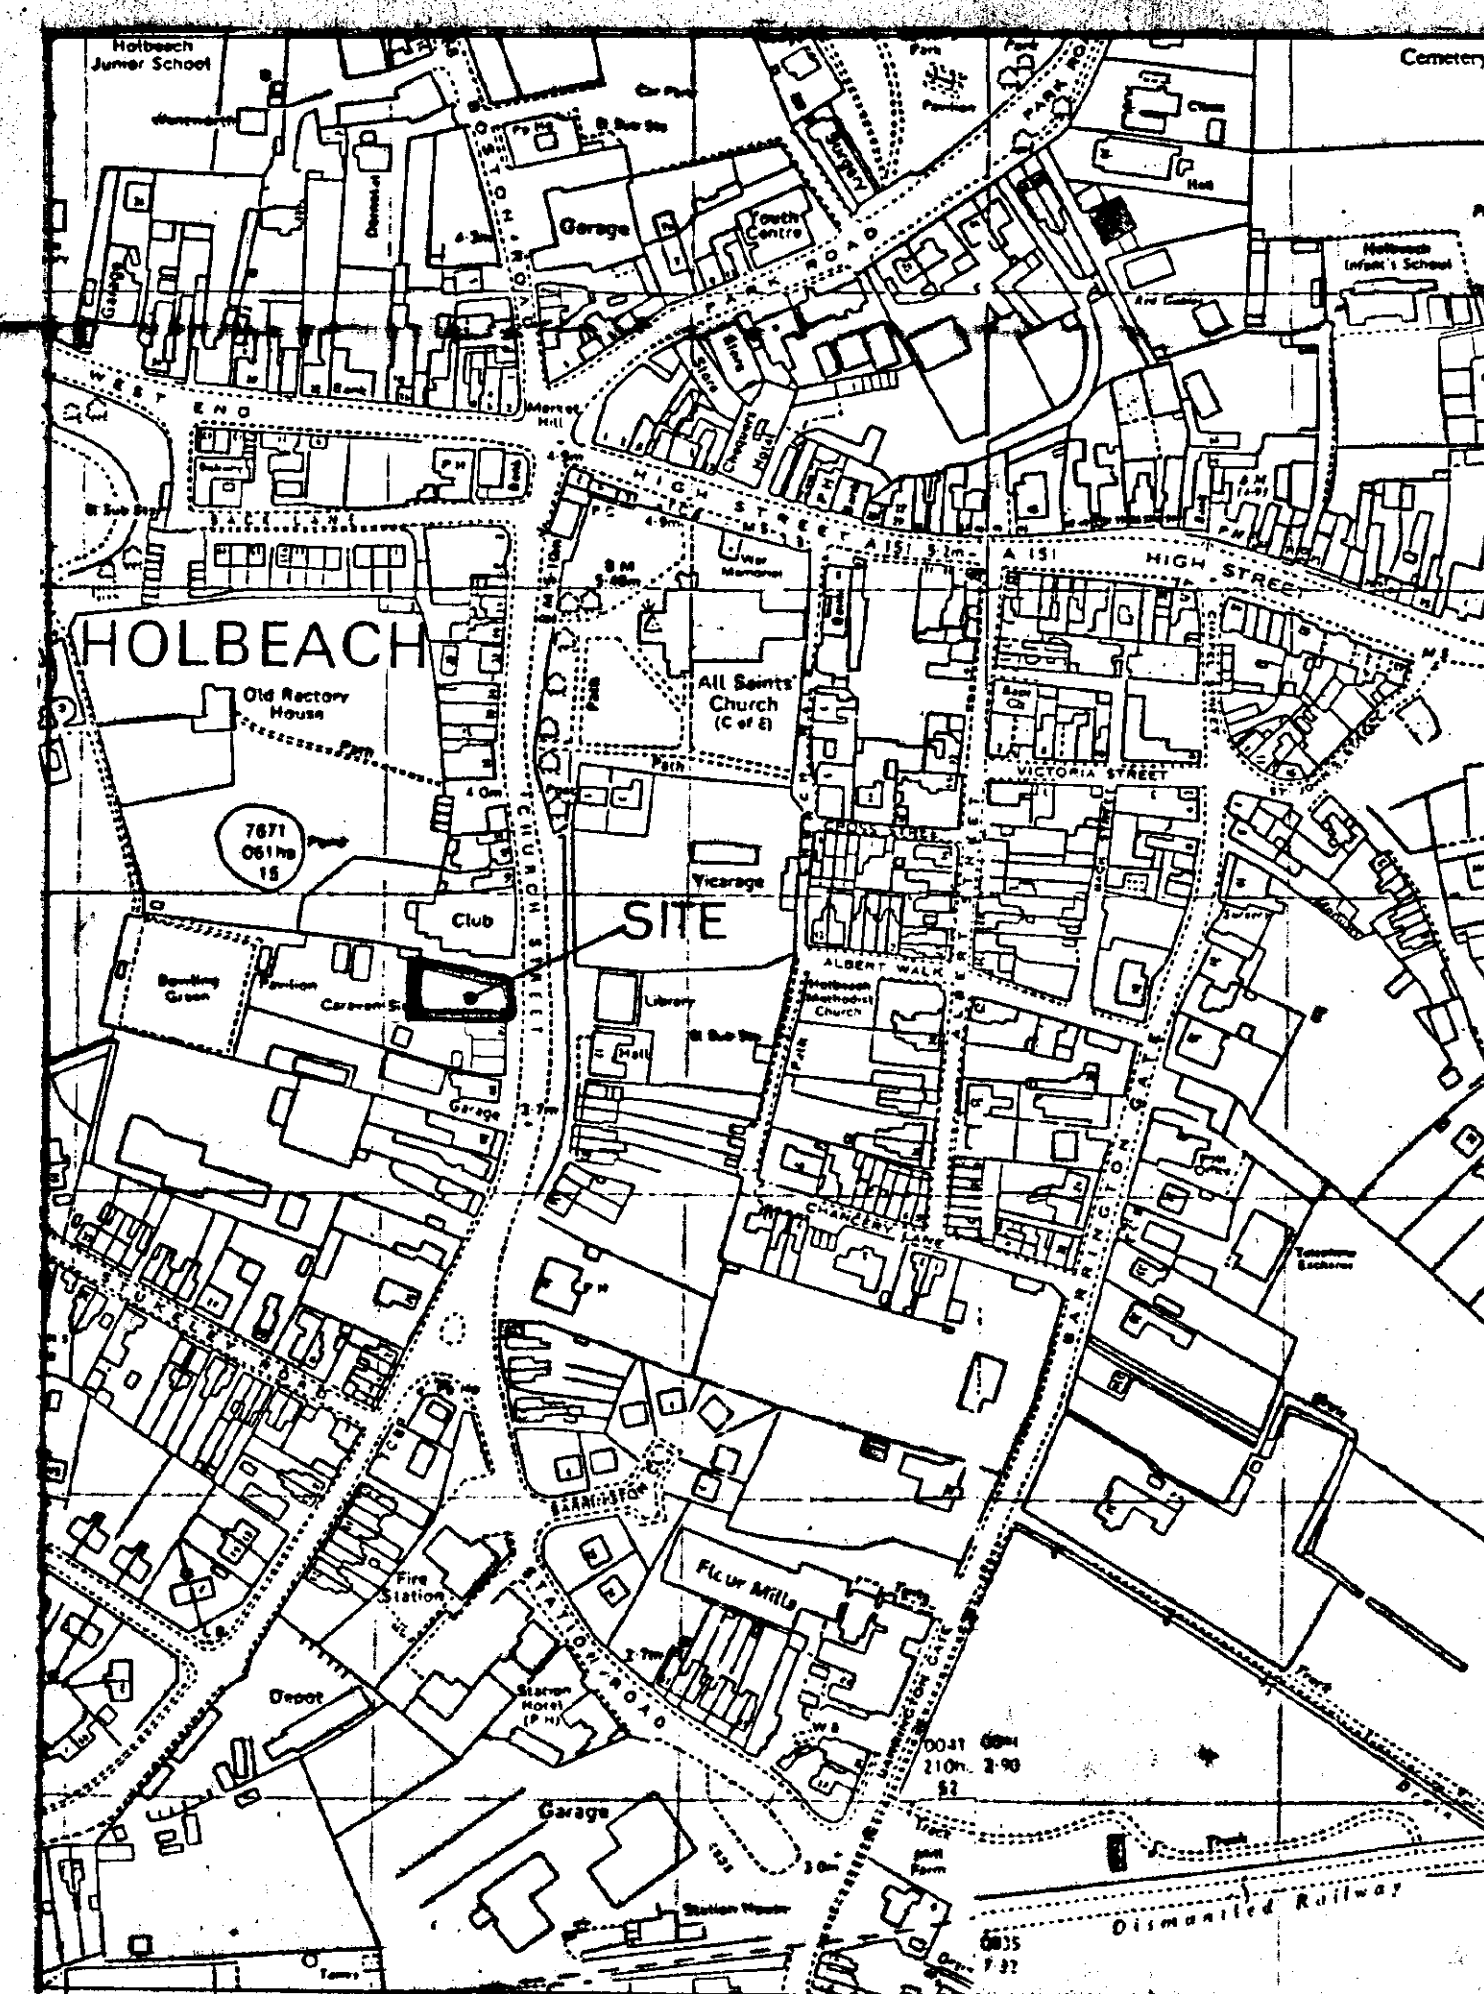

LOCATION PLAN
SCALE : 1/2500

DO NOT SCALE FROM THIS DRAWING

This drawing is copyright and may not be altered, copied, reproduced or used for any purpose other than that for which it is issued.

The General Contractor is to check all dimensions on site and report discrepancies to the Architect. All details shown on this drawing including foundations are based upon typical site conditions referred to in the text. The responsibility can be accepted for abnormal conditions which may be discovered during construction unless reported to the Architect as that design amendments may be considered. Site and survey may be recommended in respect of foundations to establish typical site conditions before foundation work is undertaken.

8/11/95

3. 21.7.95 RE-SECTION GARAGE
A. 24.1.96. ACOUSTIC FENCE.

G. R. MERCHANT
LENG AMICE, FIWO,
ARCHITECTURAL, STRUCTURAL
& LAND DRAINAGE CONSULTANT
TEL: HOLBEACH (01406) 490800

PROJECT:
4 BEDROOM HOUSE & GARAGE
CHURCH STREET
HOLBEACH.

CLIENT:
L. GALE
CHURCH STREET
HOLBEACH

SCALES: **AS INDICATED** DATE: **NOV 1995.**

G.R. MERCHANT DRAWING No.: **L.G.1 D.**

REVISIONS:
A.D.