


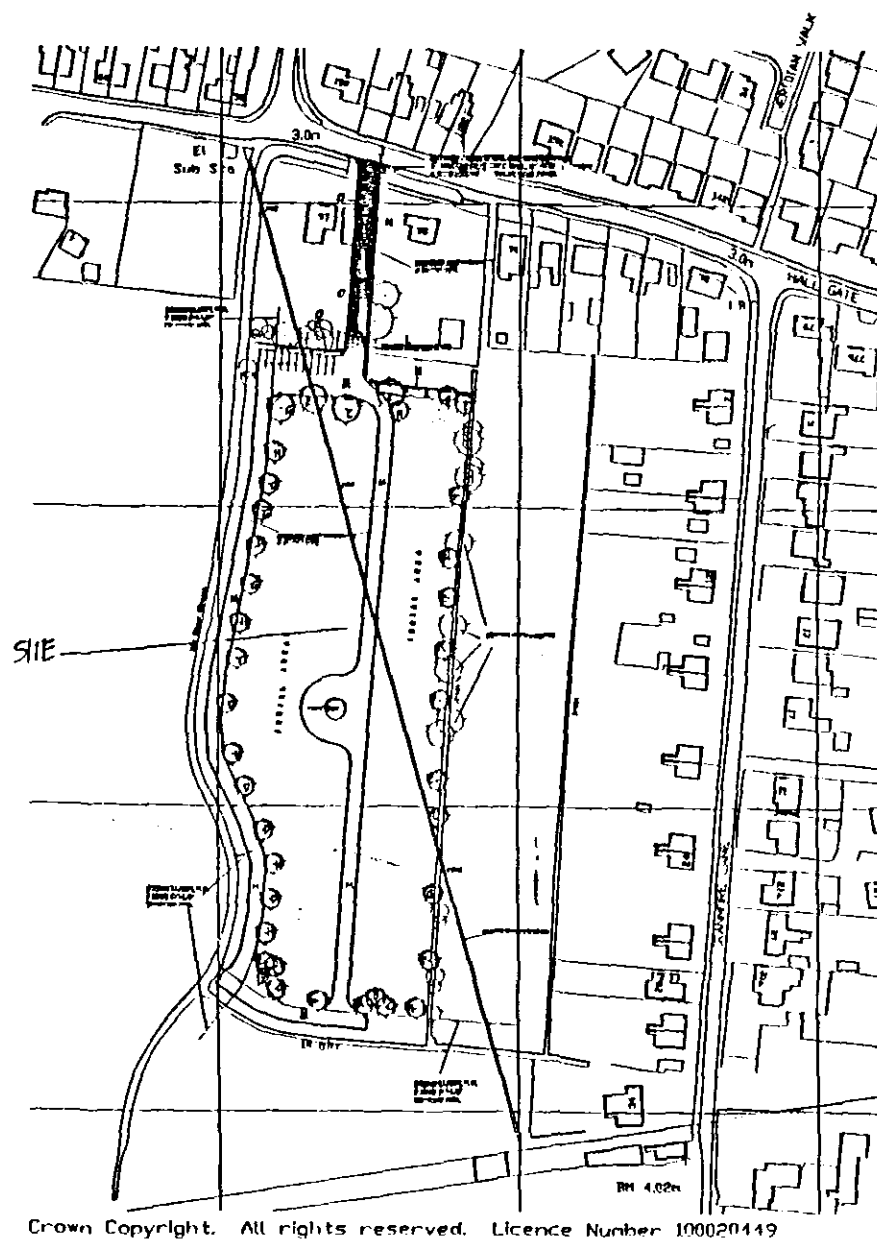

LOCATION PLAN.
1/2500

GENERAL LIVED & SOFT LANDSCAPING SCHEME

A. MIXED LIVING

- (a) HAWTHORN (Crataegus Monrovia)
- (b) BLACKBURN (Prunus Spina) 5/4m
- (c) DOG ROSE (Rosa Canina)

Mixed living to be planted in double rows using 600mm high plants at 200mm spacings in a mix comprising 25% of each species. Approximate size of live when mature. Height / spread - metres.

- B. SILVER BIRCH (Betula Pendula) - FEATHERED 25/10m
- C. WHITE BEAM (Sorbus Aria) - FEATHERED 10-25/10m
- D. RED CHERRY (Prunus Padus) - FEATHERED 15/10m
- E. HAWTHORN (Crataegus Monrovia) - FEATHERED 10/5m
- F. OAK (Quercus Pedunculata) - FEATHERED 35/15m
- G. HOLLY (Ilex Acanthodes) (Golden King) - FEATHERED 6/
- H. VIBURNUM CHERRY (Prunus Ananassa) - FEATHERED 8/4m

All planting to be in accordance with BS4123:1989 and Amendment No1 (1997)

J. Access to Hallgate to require consent of Lincolnshire County Council Highway Department to see light duty crossing specification supplied by LCC Highway Department at Foulby Rd.

K. 6 metre wide access roadway (minimum 60 metres from Hallgate) - 150mm, lay, 150mm thick compacted 100mm down lane and topped with 50mm road plantings, 150mm x 50mm square cut concrete edging kerbs, 150mm to slope both ways with French drain each side of roadway.

L. Feature Security Gates.

M. Cemetery Access Roadway - 5 metres wide, 150mm crushed limestone and 50mm road plantings.

N. Existing Close Paved Driveway.

O. Landscape Post & Rail Fencing.

HAZEL Corylus avellana 5/5m - 'Purpurea', 'Aurea' - Maxima - 6m/15m - TURKISH HAZEL, Corylus colurna 20/2m.

ALDER Alnus glutinosa 15/10m

FIELD MAPLE Acer campestre 8/4m - 'Schwenkeri'

DOGWOOD Cornus sanguinea 3-5m

ROMANUS ROSE Rosa rugosa 1-2m


HORNBEAM Carpinus betulus 'Fastigiata' 15/12m

CRAB APPLE - Malus sylvestris

'Rudolph' 7/4m

'Katherine' 6/10m

'Tschonoskii' 12/7m

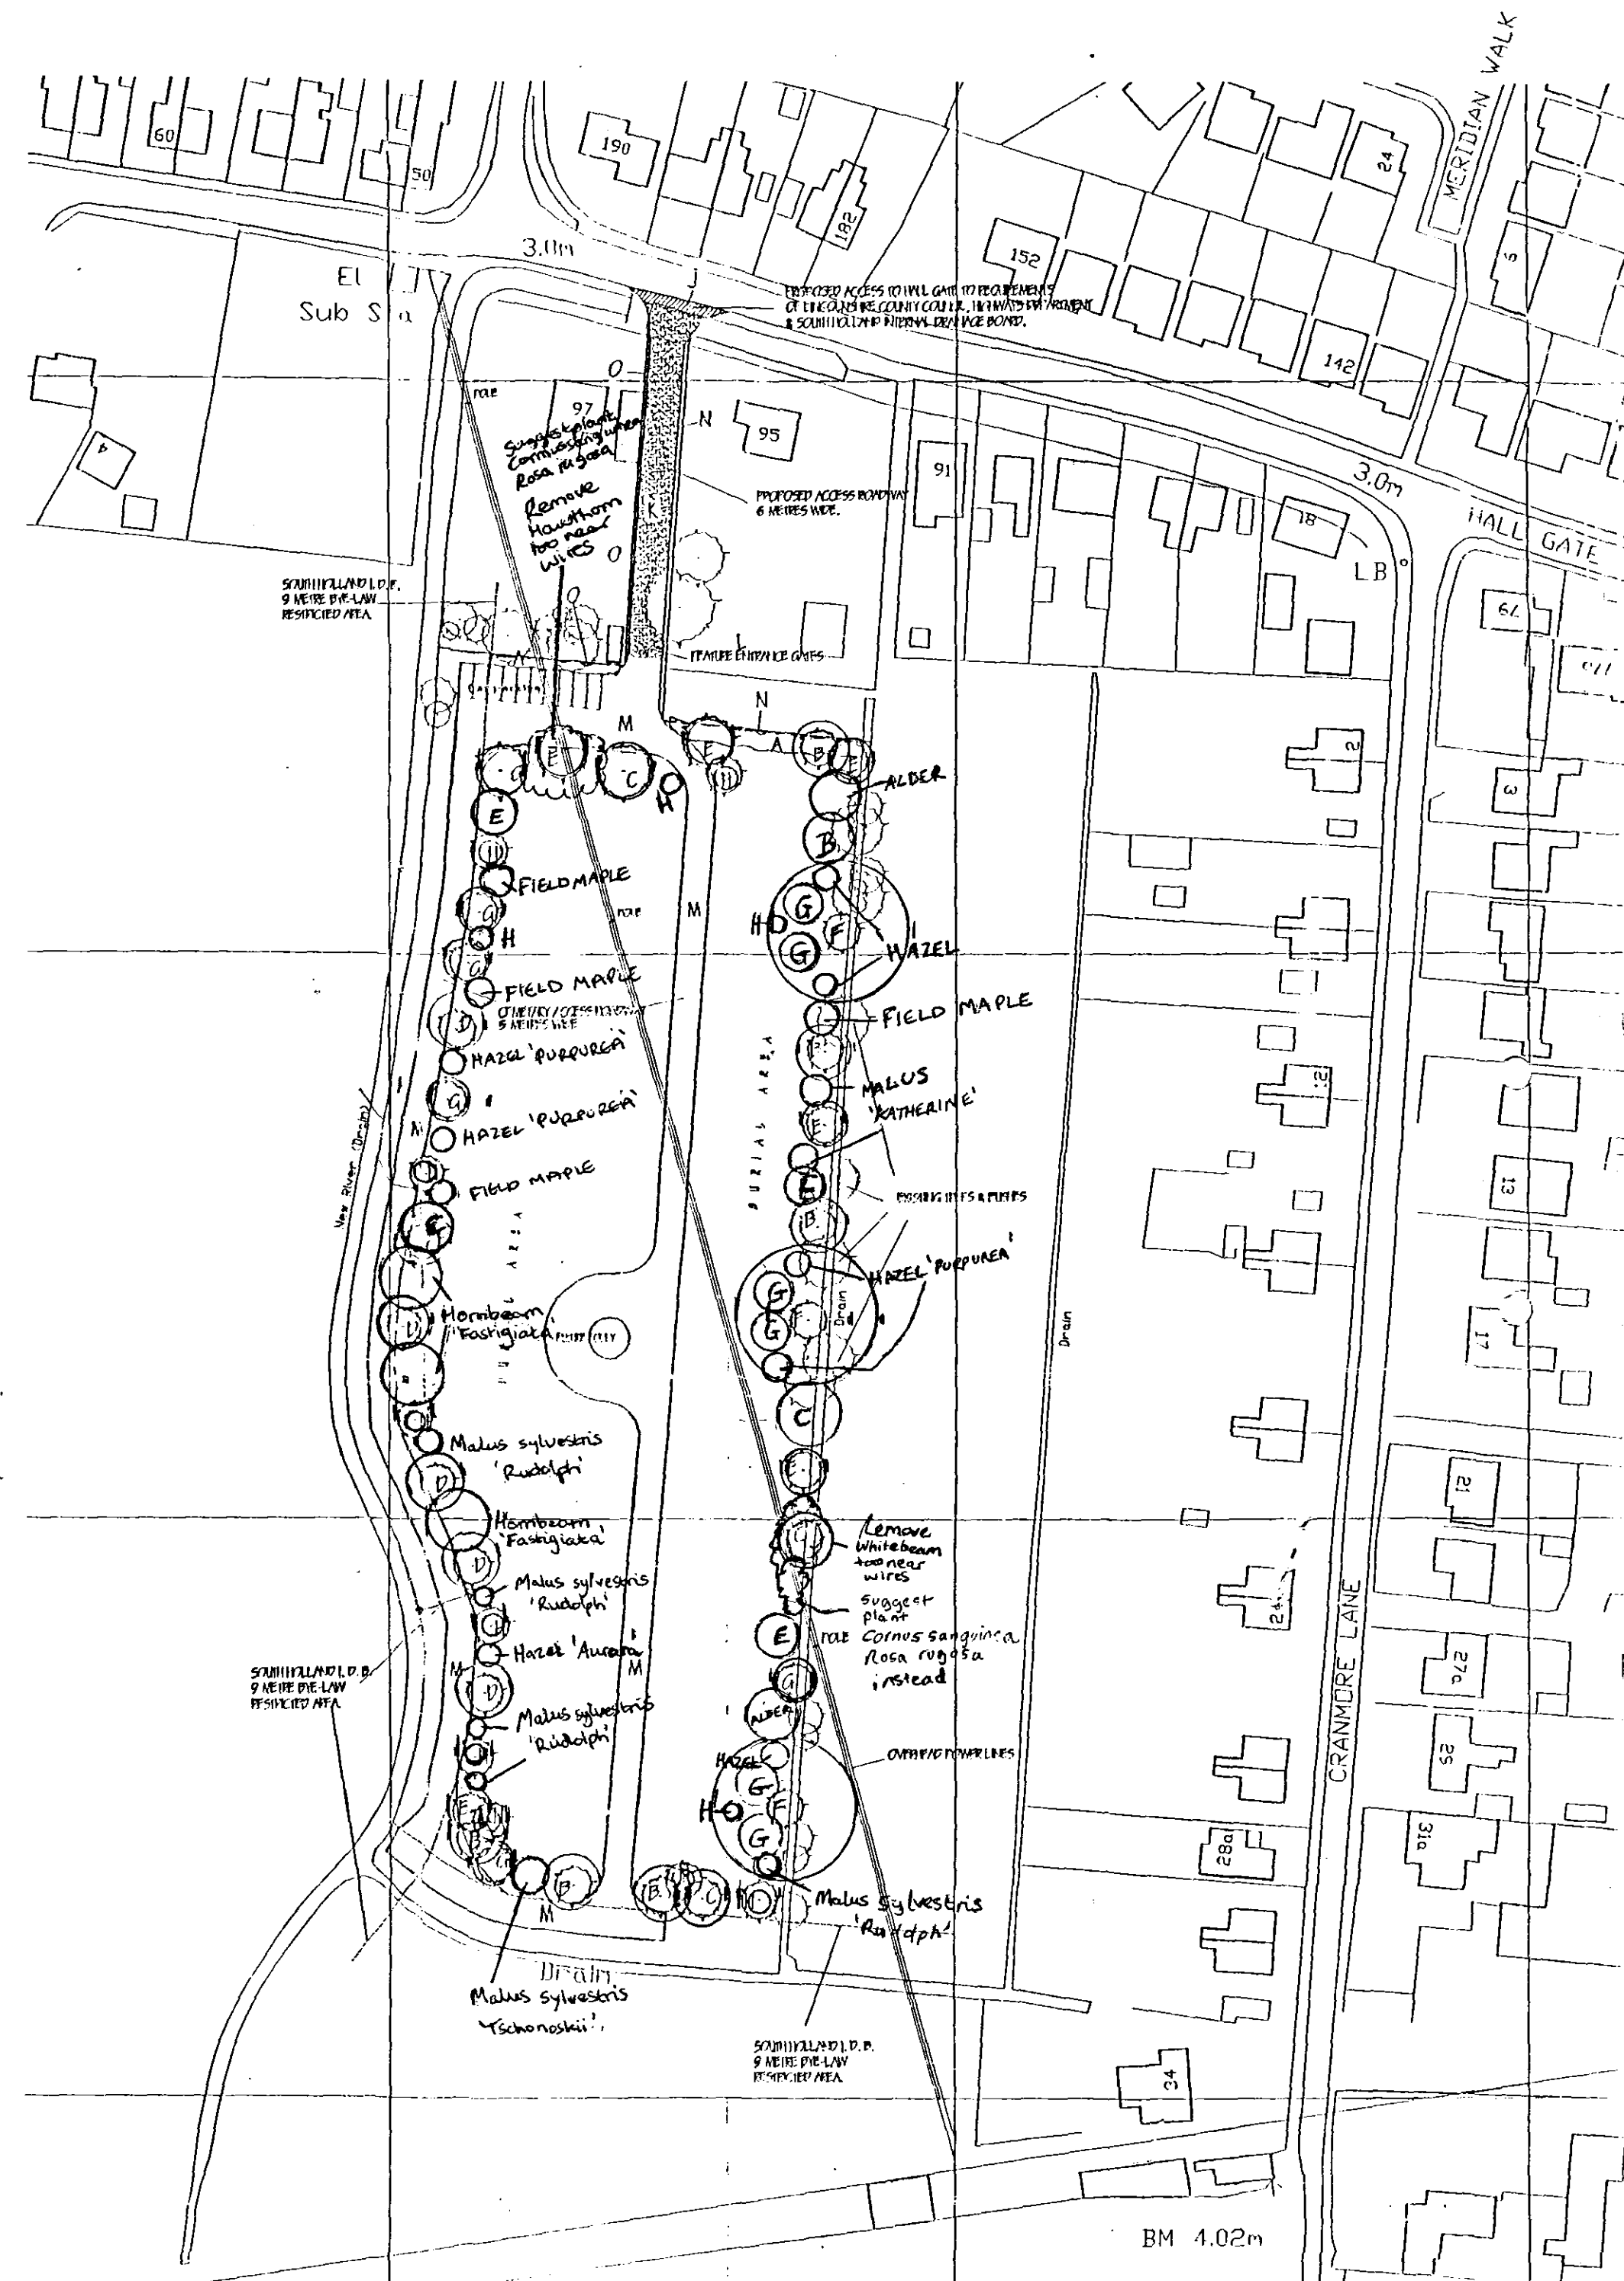

Crown Copyright. All rights reserved. Licence Number 100020449

SITE LAYOUT PLAN.
1/1000

CONSTRUCTION/PLANNING - PLANNING	JULY '06
AMEND ACCESS - LAND REGISTRY	JULY '06
ref: revision	date

G. R. MERCHANT
LENO AMICE FIMO

**ARCHITECTURAL, STRUCTURAL
AND LAND DRAINAGE
CONSULTANTS**

Unit 4, Wrights Mews
12A Park Road, Holbeach,
Spalding, Lincs. PE12 7RE
Tel: 01408 460800
Fax: 01408 460844

**G. R. Merchant & Merchant, FS.
Co. UK**

Project
**NEW CEMETERY
OFF HALLGATE
HOLBEACH
SPALDING LINES**

Client
HOLBEACH PARISH COUNCIL

Drawing
LOCATION & SITE PLANS

Job Ref.
1247-05

Drawing No.
01B

Date
OCT '05

Drawn
SLH

Scales
AS INDICATED

THIS NOT SCALE FIRST TIME PLANNING

These drawings are prepared for the use of the client and are not to be used for any other purpose without the written consent of the consultant. The consultant is not responsible for any errors or omissions in the drawings or for any consequences arising from the use of the drawings. 