


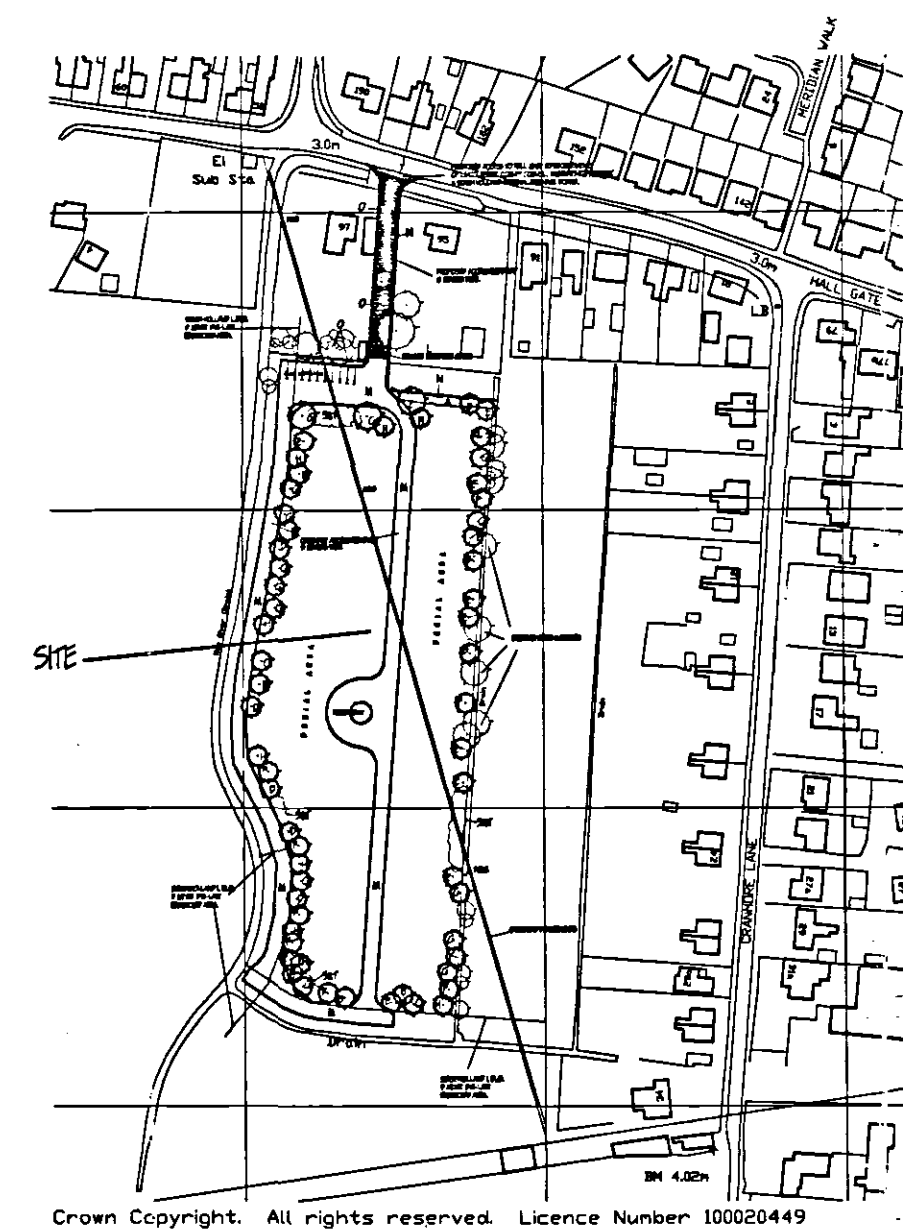

LOCATION PLAN.
1/2500

GENERAL HARD & SOFT LANDSCAPING SCHEME

A MIXED HEDGING:

- (a) HAWTHORN (*Crataegus Maroquina*)
- (b) BLACKTHORN (*Prunus Spinosa*)
- (b) DOG ROSE (*Rosa Canina*)

Mixed hedging to be planted in double rows using 610 mm high plants at 200 mm spacings in a mix comprising 25% of each species.

- B. SILVER BIRCH (*Betula Pendula*) - FEATHERED
- C. WHITE BEAM (*Sorbus Aria*) - FEATHERED
- D. BIRD CHERRY (*Prunus Padus*) - FEATHERED
- E. HAWTHORN (*Crataegus Monogyna*) - FEATHERED
- F. OAK (*Quercus Robur*) - FEATHERED
- G. HOLLY (*Ilex Aetadacensis* 'Golden King') - FEATHERED
- H. UPRIGHT CHERRY (*Prunus Amara*) - FEATHERED

All planting to be in accordance with BS.4428:1989 and Amendment No.1 (1991)

- J. Access to Hallgate to requirements of Lincolnshire County Council highway department
- Refer to medium duty crossing specification to be supplied by LCC Highway Department at Podge Hole.

- K. 6 metre wide access roadway (minimum 60 metres from Halgate) excavate 150mm, lay geotextile, 150mm thick compacted 100mm down limestone and topped with 50mm road plantings, 150mm x 50mm square cut concrete edging kerbs. Roadway to slope both ways with french drain each side of roadway.

- ### L. Feature Security Gates.


- M. Cemetery Access Roadway.
- 5 metres wide, geotextile, 150mm crushed limestone and 50mm road plantings

- N. Existing Close Boarded Fencing.

- O. Lincolnshire Post & Rail Fencing.

ADDITIONAL PLANTING - PLANNING LANDSCAPING OFFICER.

- P. CRAB APPLE [*malus sylvestris* - nudifl.] - FEATHERED
- Q. HAZEL [*corulus avellana-purpurea*] - FEATHERED
- R. FIELD MAPLE [*acer campestre*] - FEATHERED
- S. COMMON DOGWOOD [*cornus sanguinea*]
- T. RUOGSA RED ROSE [*rosa rugosa rubra*]

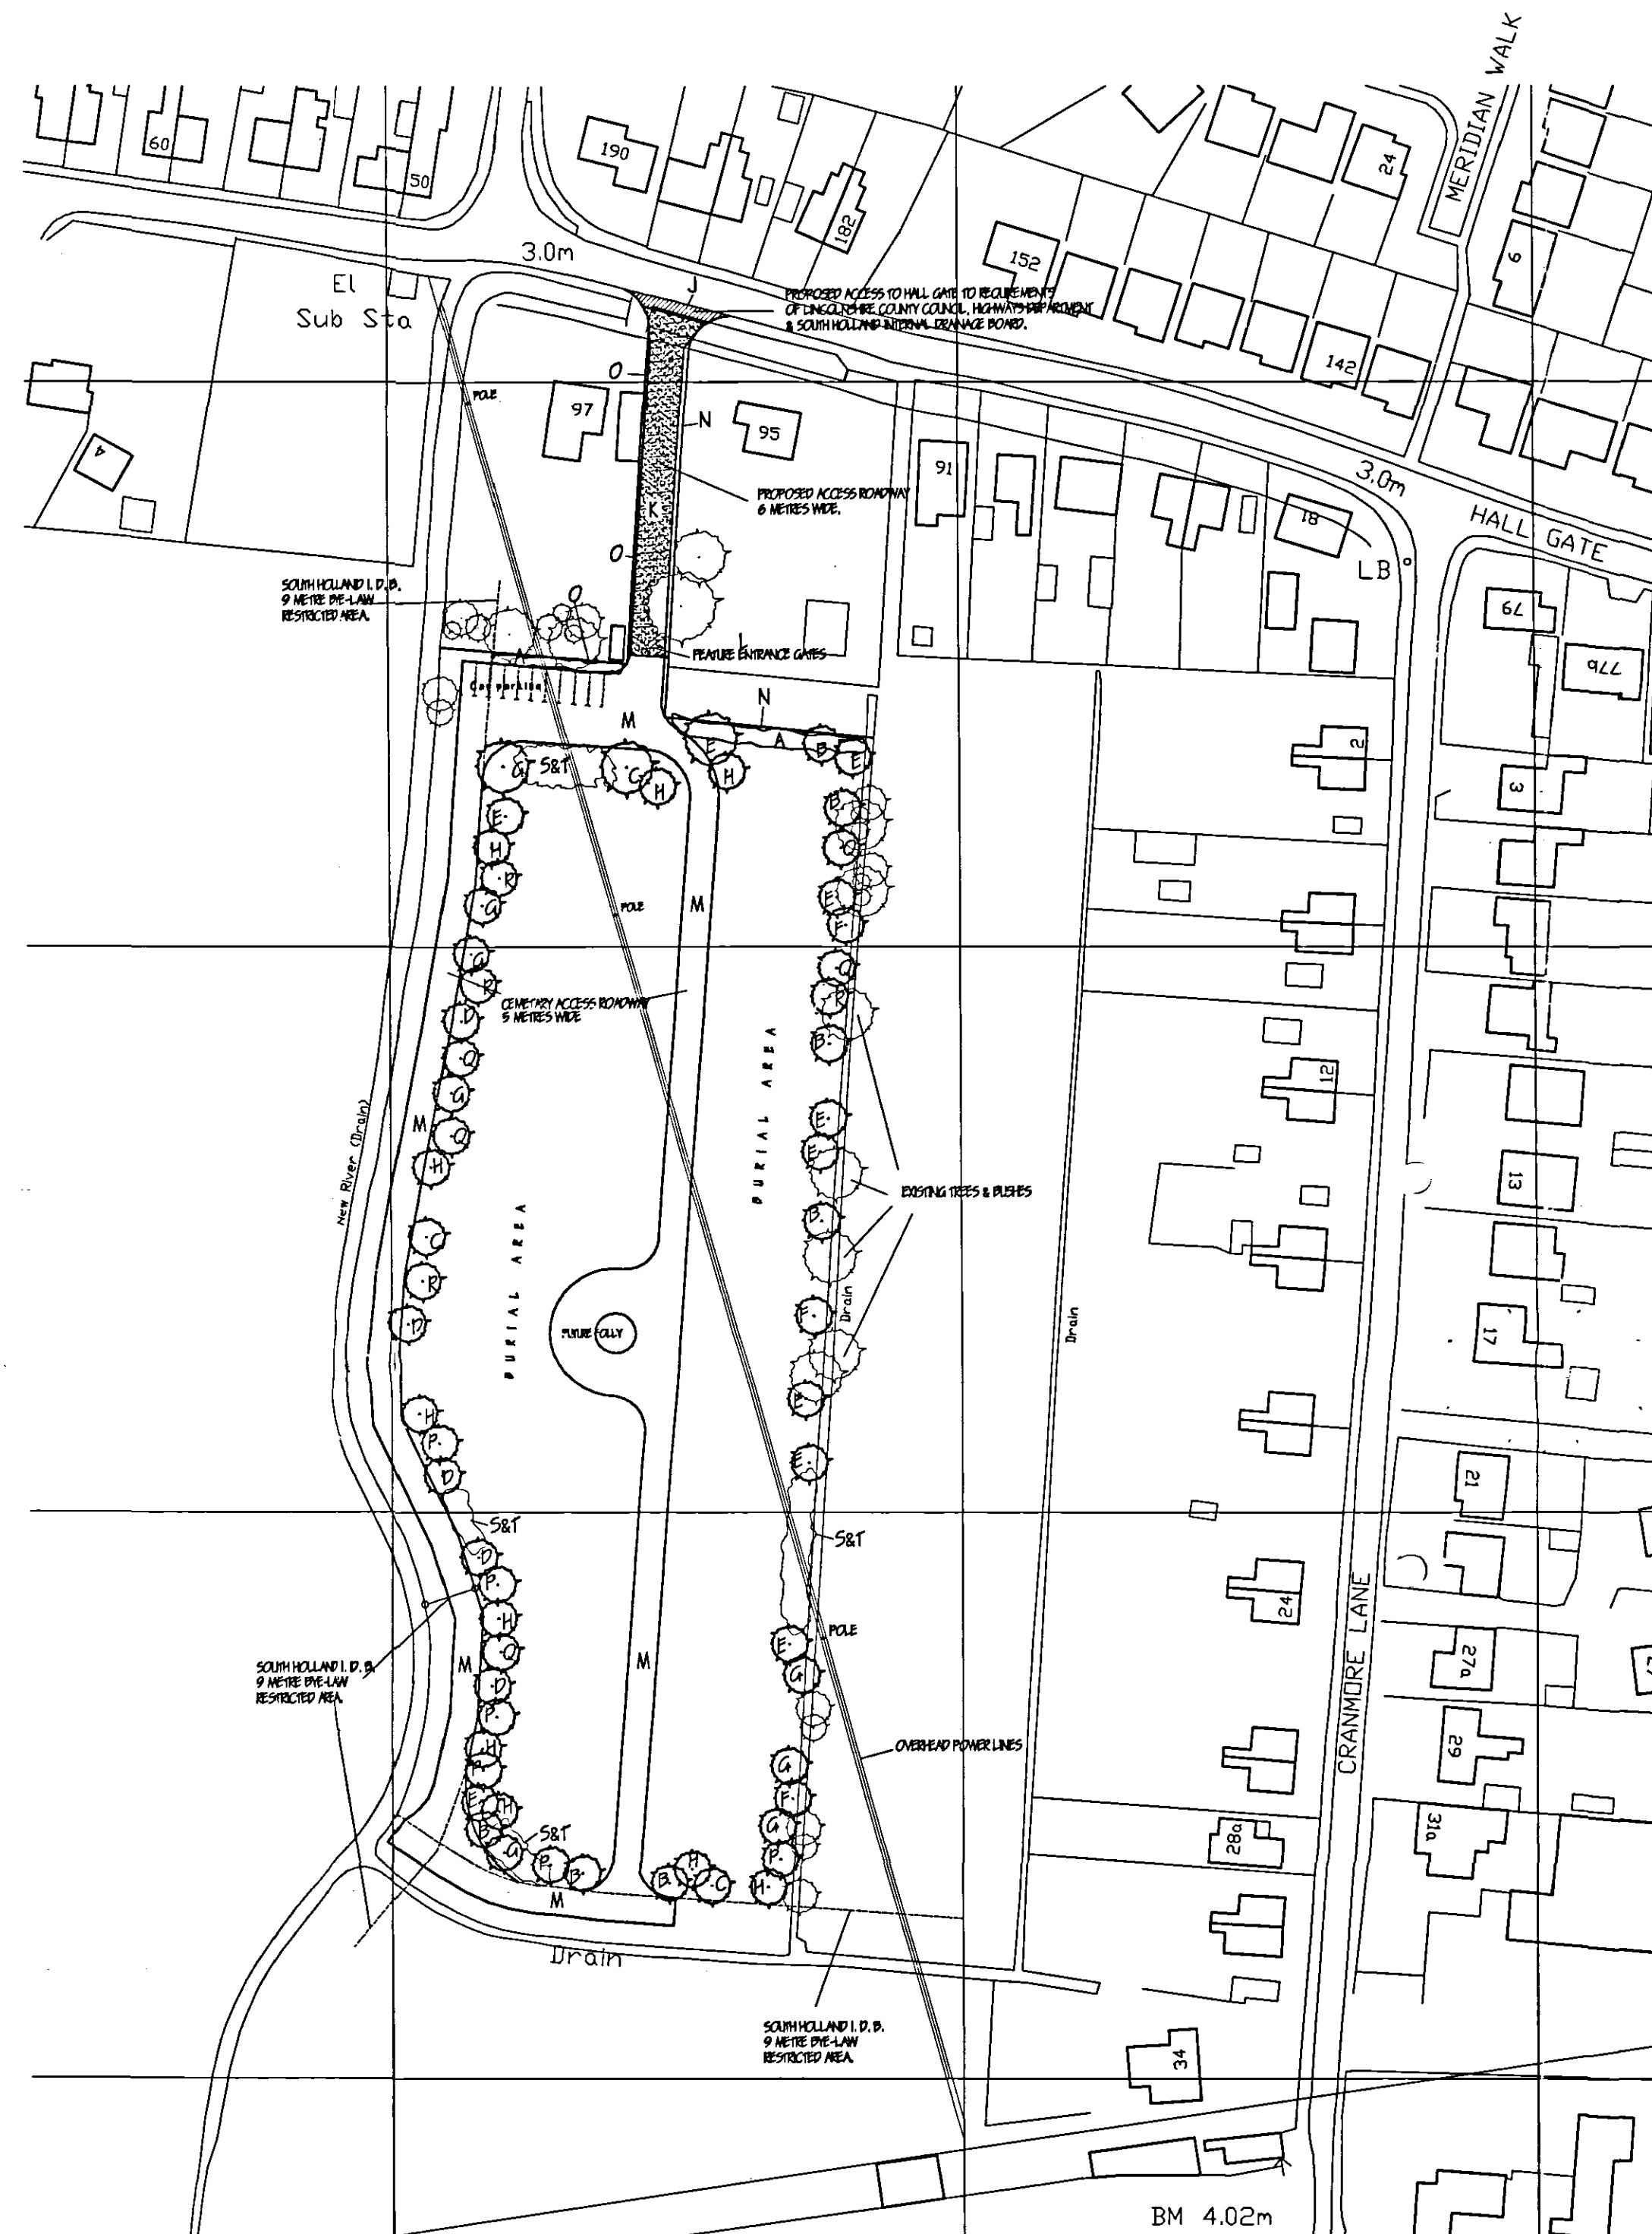

SITE LAYOUT PLAN.
1/1000

Crown Copyright. All rights reserved. Licence Number 100020449

SHDC
PLANNING & DEVELOPMENT
- 4 DEC 2006
Ref. 1272106

AMENDED PLAN

Ref. A 1

D.	INCREASE LANDSCAPING - PLANNING OFFICER.	NOV '06.
C	CONDITION COMPLIANCE AMENDMENTS	OCT '06
B.	CONDITION COMPLIANCES - PLANNING.	JULY '06.
A.	AMEND ACCESS - LAND REGISTRY.	JULY '06.

G. R. MERCHANT 

I.ENG AMICE FIWO

**ARCHITECTURAL, STRUCTURAL
AND LAND DRAINAGE
CONSULTANTS**

Unit 4, Wrights Mews
12A Park Road, Holbeach,
Spalding, Lincs. PE12 7ZE
Tel 01406 825744
Fax 01406 825744

E-Mail: G. R. Merchant & Merchant. F9.
Co. UK

Project
NEW CEMETERY
OFF HALLGATE
HOLBEACH
SPALDING Lincs

Client
HOLBEACH PARISH COUNCIL

Drawing

LOCATION & SITE PLANS

Job Ref. 1247-05	Drawing No. 01D.
Date OCT '05	Drawn SLH

Scales
AS INDICATED

[illegible]