


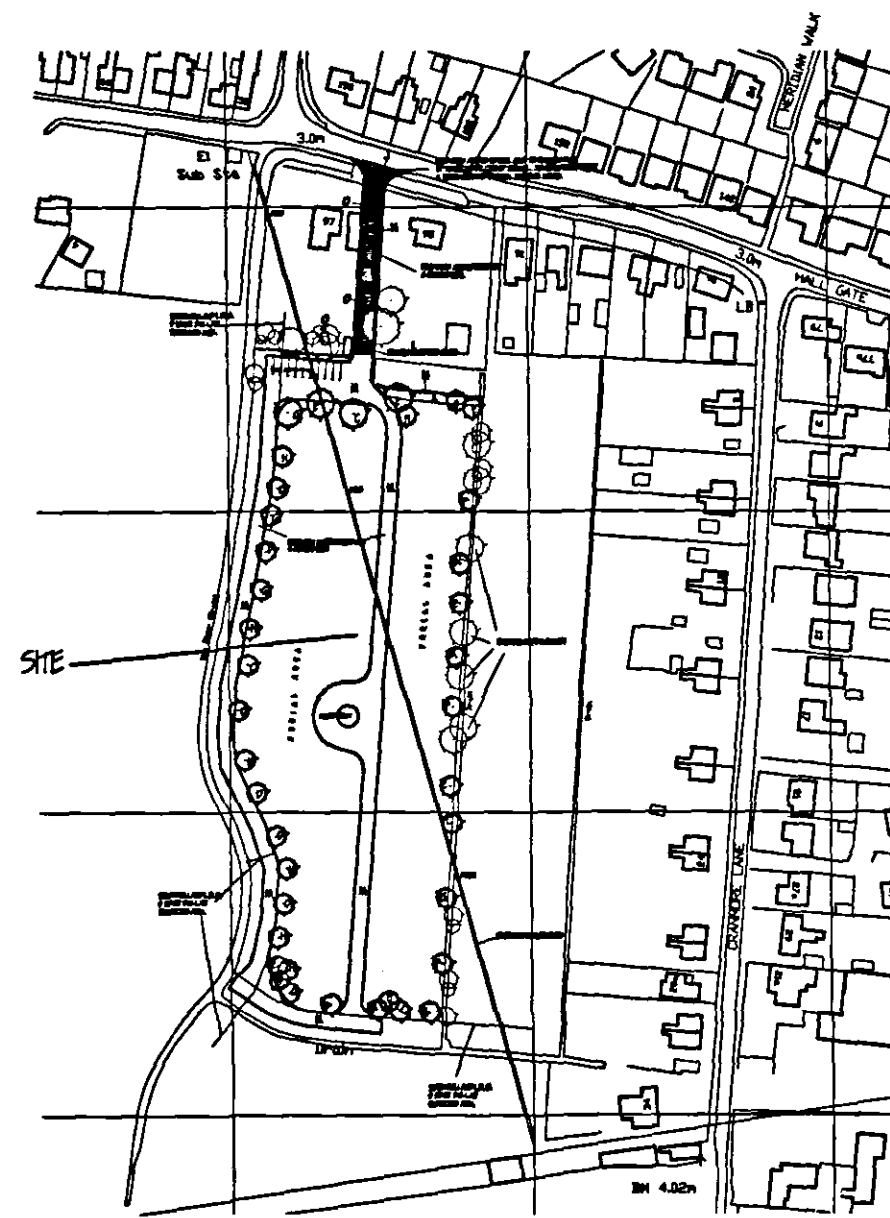

LOCATION PLAN.
1/2500

GENERAL HARD & SOFT LANDSCAPING SCHEME

A. MIXED HEDGING:

- (a) HAWTHORN (*Crataegus Monogyna*)
- (b) BLACKTHORN (*Prunus Spinosus*)
- (c) DOG ROSE (*Rosa Canina*)

Mixed hedging to be planted in double rows using 600mm high plants at 200mm spacings in a mix comprising 25% of each species.

- B. SILVER BIRCH (*Betula Pendula*) - FEATHERED
- C. WHITE BEAM (*Sorbus Aria*) - FEATHERED
- D. BIRD CHERRY (*Prunus Padus*) - FEATHERED
- E. HAWTHORN (*Crataegus Monogyna*) - FEATHERED
- F. OAK (*Quercus Robur*) - FEATHERED
- G. HOLLY (*Ilex Acanthopoda 'Golden King'*) - FEATHERED
- H. WEEPING CHERRY (*Prunus Amropia*) - FEATHERED

All planting to be in accordance with BS4423:1989 and Amendment No 1 (1991)

- J. Access to Hallgate to requirements of Lincolnshire County Council highway department - see light duty crossing specification supplied by LCC Highway Department at Fide Hole.


- K. 6 metre wide access roadway (minimum 60 metres from Hallgate) - excavate 150mm, lay 150mm thick compacted 100mm down limestone and topped with 50mm road planings. 150mm x 50mm square cut concrete edging kerbs. Road way to slope both ways with french drain each side of roadway.

- L. Feature Security Gates.

- M. Cemetery Access Roadway, - 5 metres wide, openable, 150mm crushed limestone and 50mm road planings

- N. Existing Close Boarded Fencing.

- O. Lincolnshire Post & Rail Fencing.

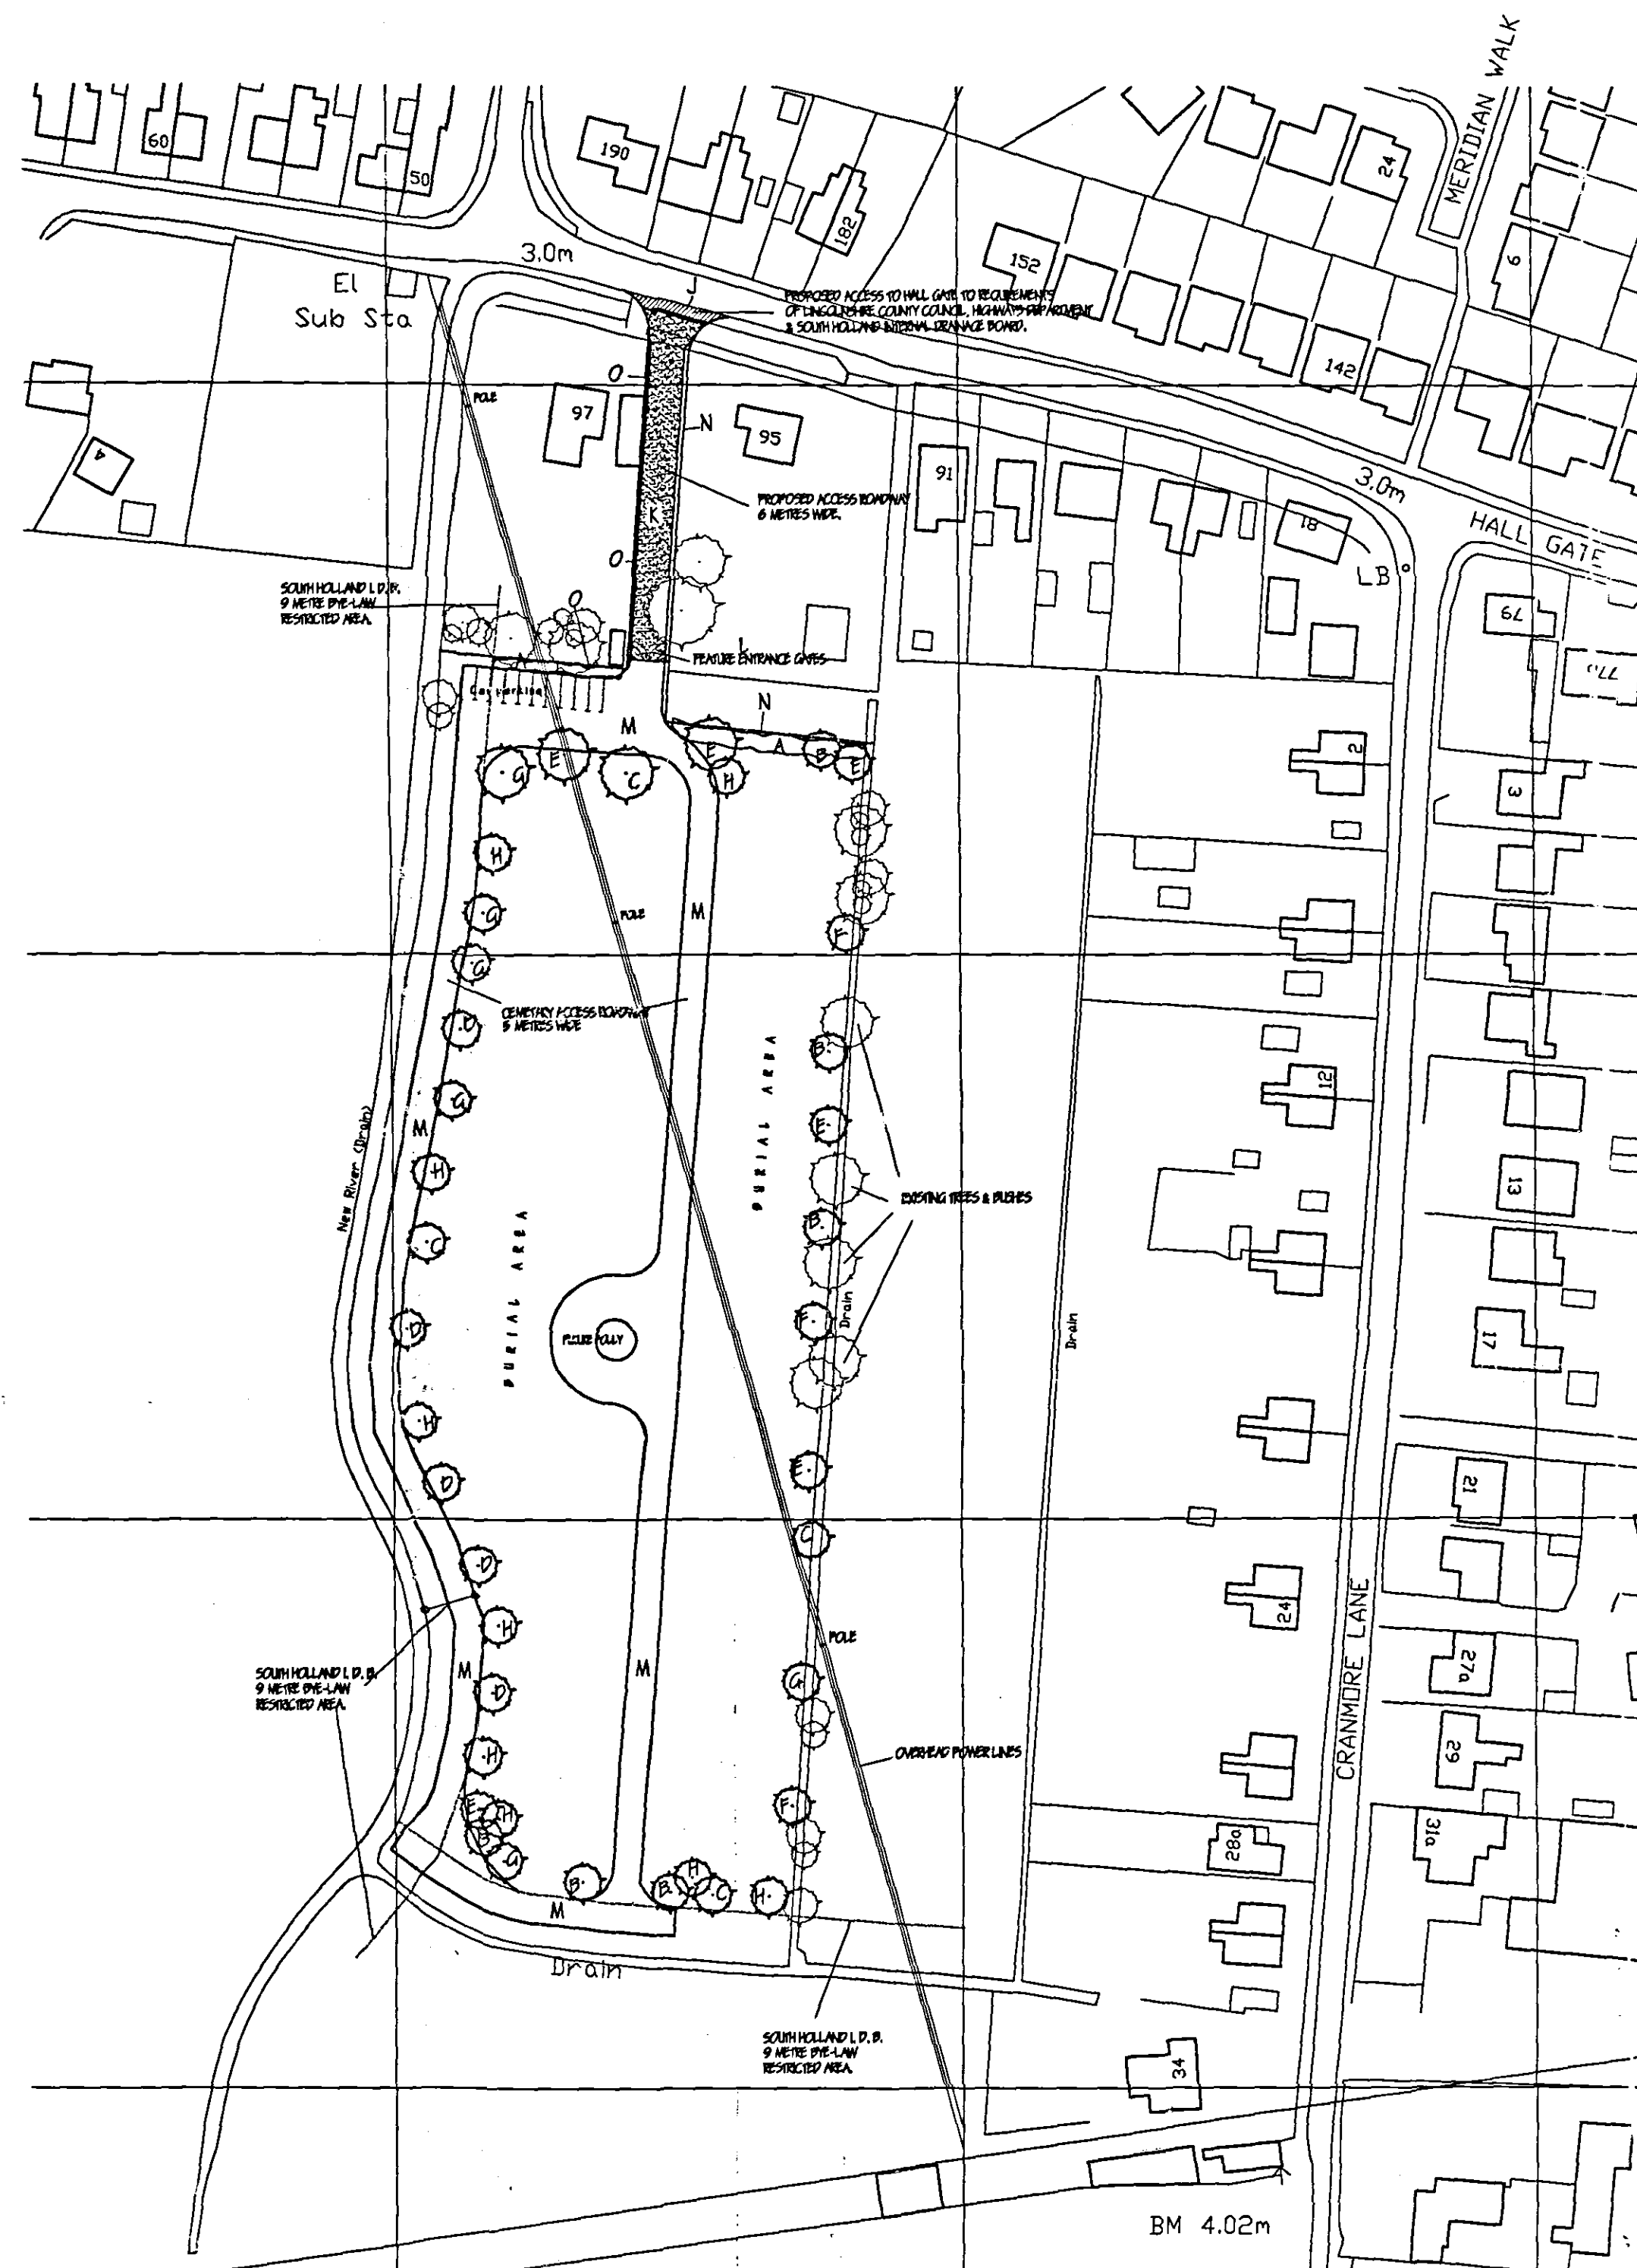

Crown Copyright. All rights reserved. Licence Number 100020449

SITE LAYOUT PLAN.
1/1000

Planning & Development
- 8 SEP 2005
Ref: 1272106

B. COORDINATION/CONFINES - PLANNING		JULY '06
A. AMEND ACCESS - LAND REGISTRY		JULY '06
ref: revision		date
G. R. MERCHANT I. ENG AMICE FIWO ARCHITECTURAL, STRUCTURAL AND LAND DRAINAGE CONSULTANTS Unit 4, Wrights Mews 12A Park Road, Holbeach, Spalding, Lincs. PE12 7EX Tel: 01406 480900 Fax: 01406 480744 E-Mail: G. R. Merchant @ Merchant. PB. Co. UK		
Project NEW CEMETERY OFF HALLGATE HOLBEACH SPALDING LINES		
Client HOLBEACH PARISH COUNCIL		
Drawing LOCATION & SITE PLANS		
Job Ref. 1247-05	Drawing No. 01B.	
Date 28/08/05	Drawn SLH	
Scales AS INDICATED		
DO NOT SCALE FROM THIS DRAWING This drawing is a copy of the original and may not be a true representation of the original. It is the user's responsibility to ensure that the drawing is used for the purpose intended. The user must ensure that the drawing is used for the purpose intended and that it is not used for any other purpose. The user must ensure that the drawing is used for the purpose intended and that it is not used for any other purpose.		