


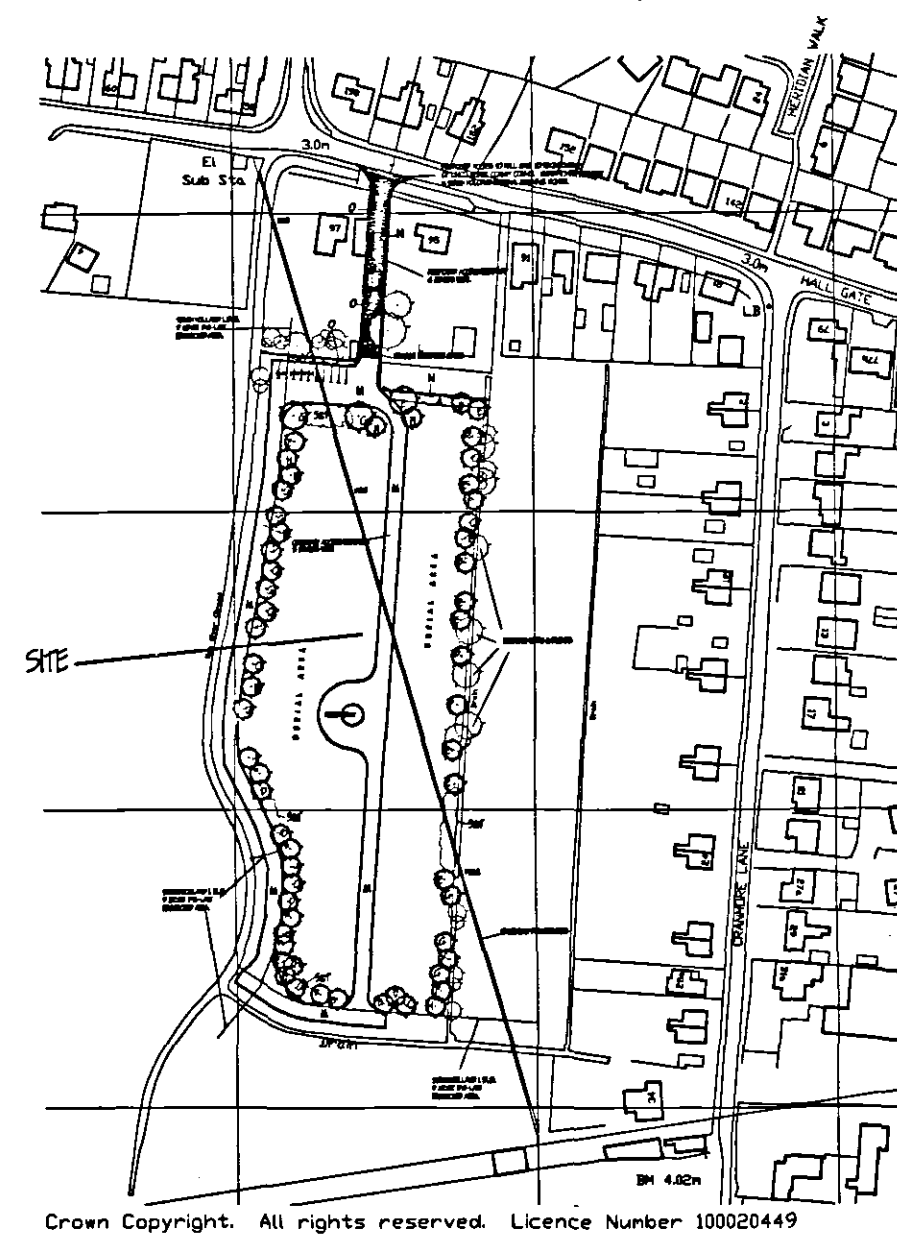

LOCATION PLAN.
1/2500

GENERAL HARD & SOFT LANDSCAPING SCHEME

A. MIXED HEDGING:

- (a) HAWTHORN (*Crataegus Monogyna*)
- (b) BLACKTHORN (*Prunus Spinosa*)
- (c) DOG ROSE (*Rosa Canina*)

Mixed hedging to be planted in double rows using 600mm high plants at 200mm spacings in a mix comprising 25% of each species.

- B. SILVER BIRCH (*Betula Pendula*) - FEATHERED
- C. WHITE BEAM (*Sorbus Aria*) - FEATHERED
- D. BIRD CHERRY (*Prunus Padus*) - FEATHERED
- E. HAWTHORN (*Crataegus Monogyna*) - FEATHERED
- F. OAK (*Quercus Robur*) - FEATHERED
- G. HOLLY (*Ilex Altissimis* 'Golden King') - FEATHERED
- H. UPRIGHT CHERRY (*Prunus Amacopwa*) - FEATHERED

All planting to be in accordance with BS.4428:1989 and Amendment No 1 (1991)

- J. Access to Hallgate to requirements of Lincolnshire County Council highway department
- Refer to medium duty crossing specification to be supplied by LCC Highway Department at Poxide Hole.

- K. 6 metre wide access roadway (minimum 60 metres from Hallgate) - acacae 150mm, lay geotextile, 150mm thick compacted 100mm down limestone and topped with 50mm road plantings. 150mm x 50mm square at concrete edging 1.0m. Roadway to slope both ways with french drain each side of roadway.

- L. Feature Security Gates.


- M. Cemetery Access Roadway.
- 5 metres wide, geotextile, 150mm crushed limestone and 50mm road plantings

- N. Existing Close Boarded Fencing.

- O. Lincolnshire Post & Rail Fencing.

ADDITIONAL PLANTING - PLANNING LANDSCAPING OFFICER.

- P. CRAB APPLE [*Malus sylvestris* - *nudiflora*] - FEATHERED
- Q. HAZEL [*Corylus avellana*-*purpurea*] - FEATHERED
- R. FIELD MAPLE [*Acer campestre*] - FEATHERED
- S. COMMON DOGWOOD [*Cornus sanguinea*]
- T. RUSSIA RED ROSE [*Rosa rugosa nuda*]

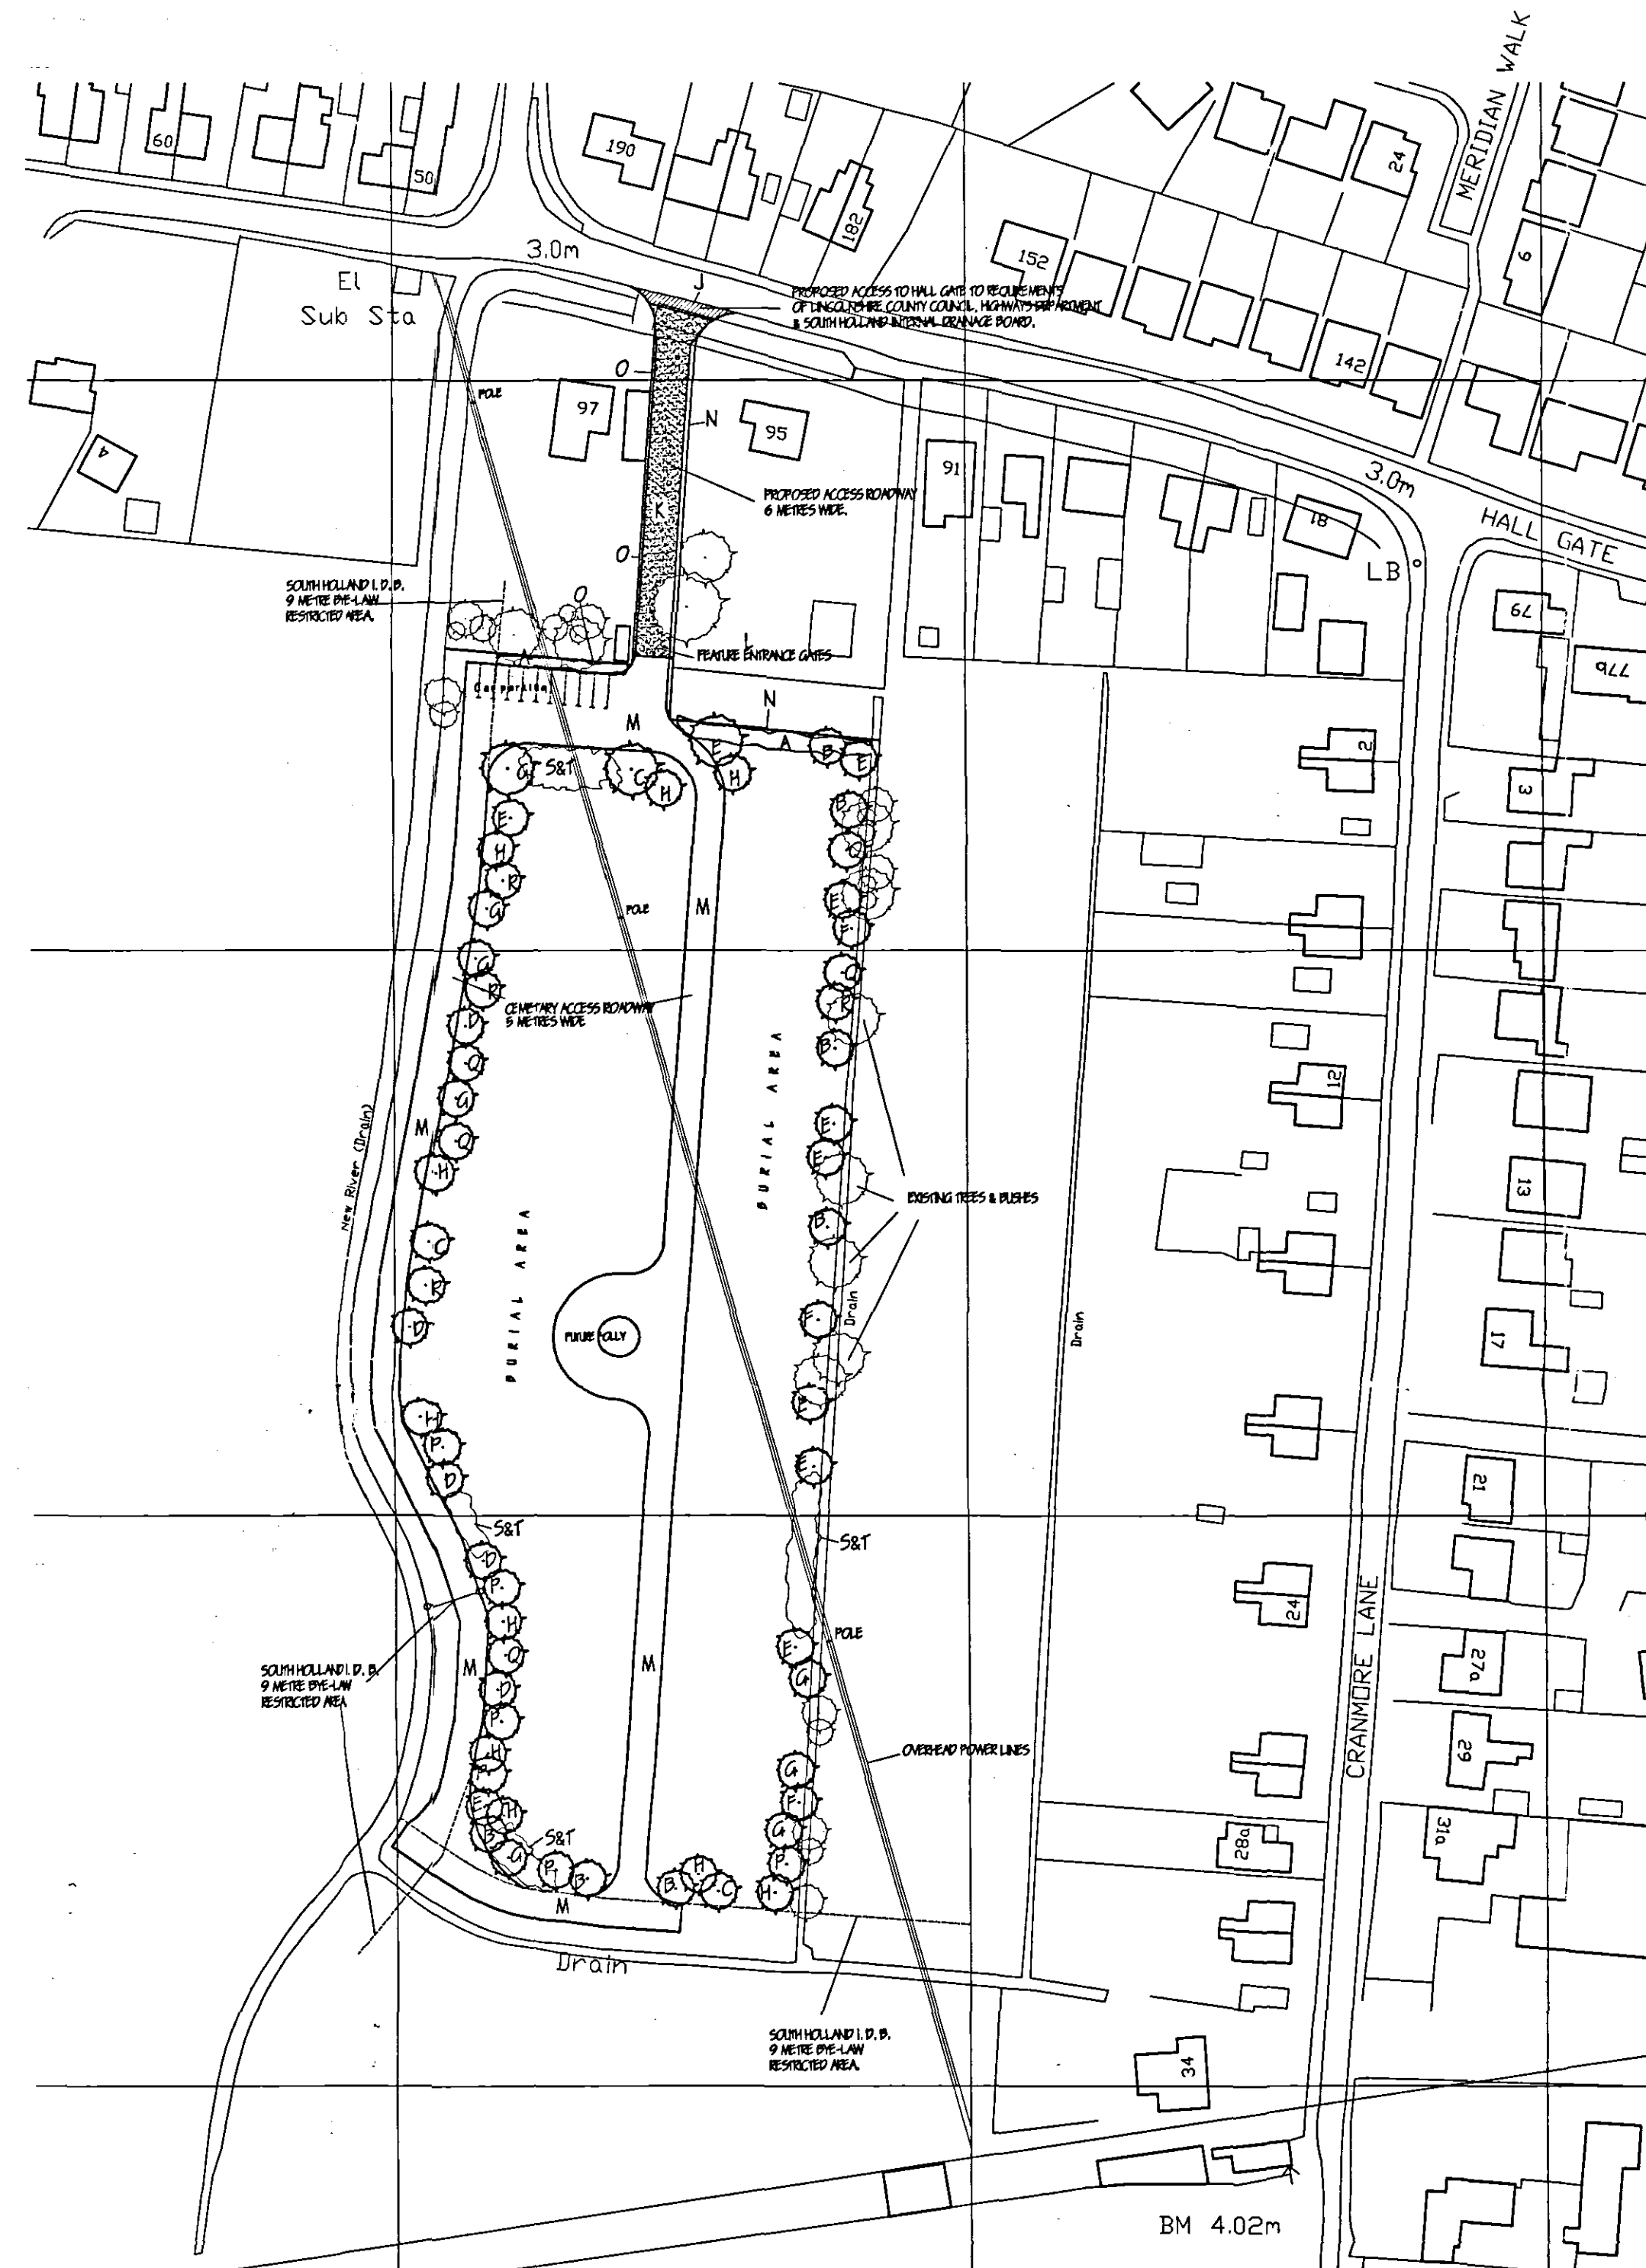

Crown Copyright. All rights reserved. Licence Number 100020449

SITE LAYOUT PLAN.
1/1000

ref.	revision	date
D.	NOISE LANDSCAPING - PLANNING OFFICER	NOV '06
C.	CONDITION COMPLIANCE AMENDMENTS	OCT '06
B.	CONDITION COMPLIANCE - PLANNING	JULY '06
A.	AMEND ACCESS - LANDSCAPING	JULY '06

G. R. MERCHANT
LENG AMICE FWO
ARCHITECTURAL, STRUCTURAL
AND LAND DRAINAGE
CONSULTANTS
Unit 4, Wrights Mews
18A Park Road, Holbeach,
Spalding, Lincs. PE12 7EX
Tel: 01406 490800
Fax: 01406 425744
E-Mail: G. R. Merchant @ Merchant. FS.
Co., UK

Project
NEW CEMETERY
OFF HALLGATE
HOLBEACH
SPALDING Lincs

Client
HOLBEACH PARISH COUNCIL

Drawing
LOCATION & SITE PLANS

Job Ref.	Drawing No.
1247-05	01D.
Date	Drawn
OCT '05	SLH

Scales
AS INDICATED

DO NOT SCALE FROM THIS DRAWING
This drawing is copyright and may not be altered, copied, reproduced or used for any other purpose other than that for which it was issued. The drawing is intended to be used as a guide only and does not constitute a contract. All measurements on this drawing including foundations are based on the information provided to the designer. The designer is not responsible for any errors or omissions which may be discovered during construction unless reported to the architect or building control authority. The drawing is issued on the understanding that the client has accepted the design and that the client is responsible for obtaining all necessary permissions and consents. 

SHDC
PLANNING & DEVELOPMENT
- 4 DEC 2006
Ref. 1372106

AMENDED PLAN

Ref. A 1