




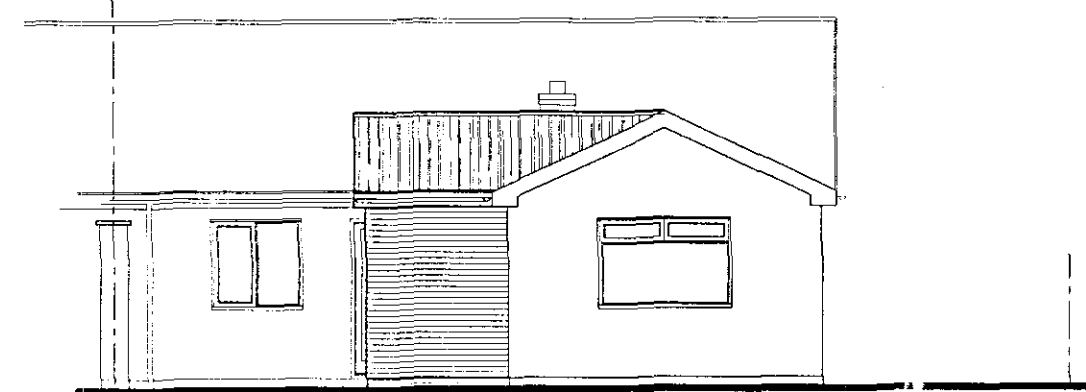


FRONT ELEVATION

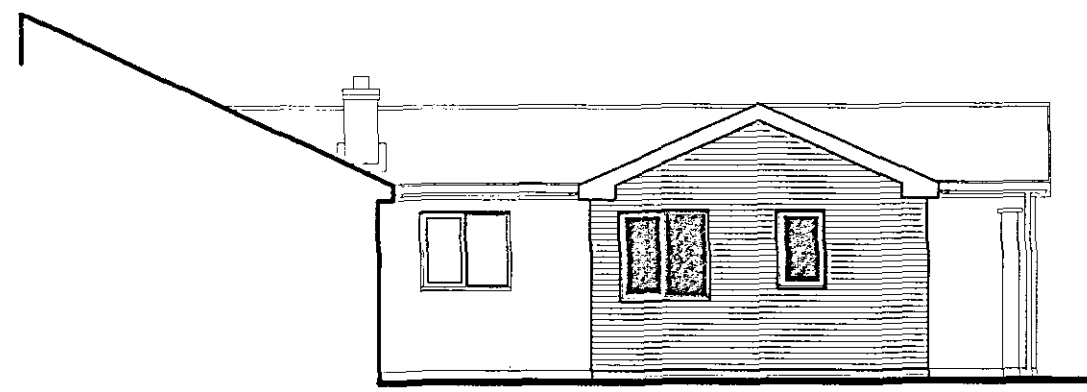


SIDE ELEVATION

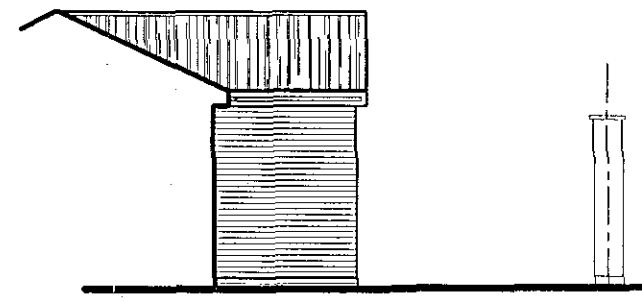


REAR ELEVATION

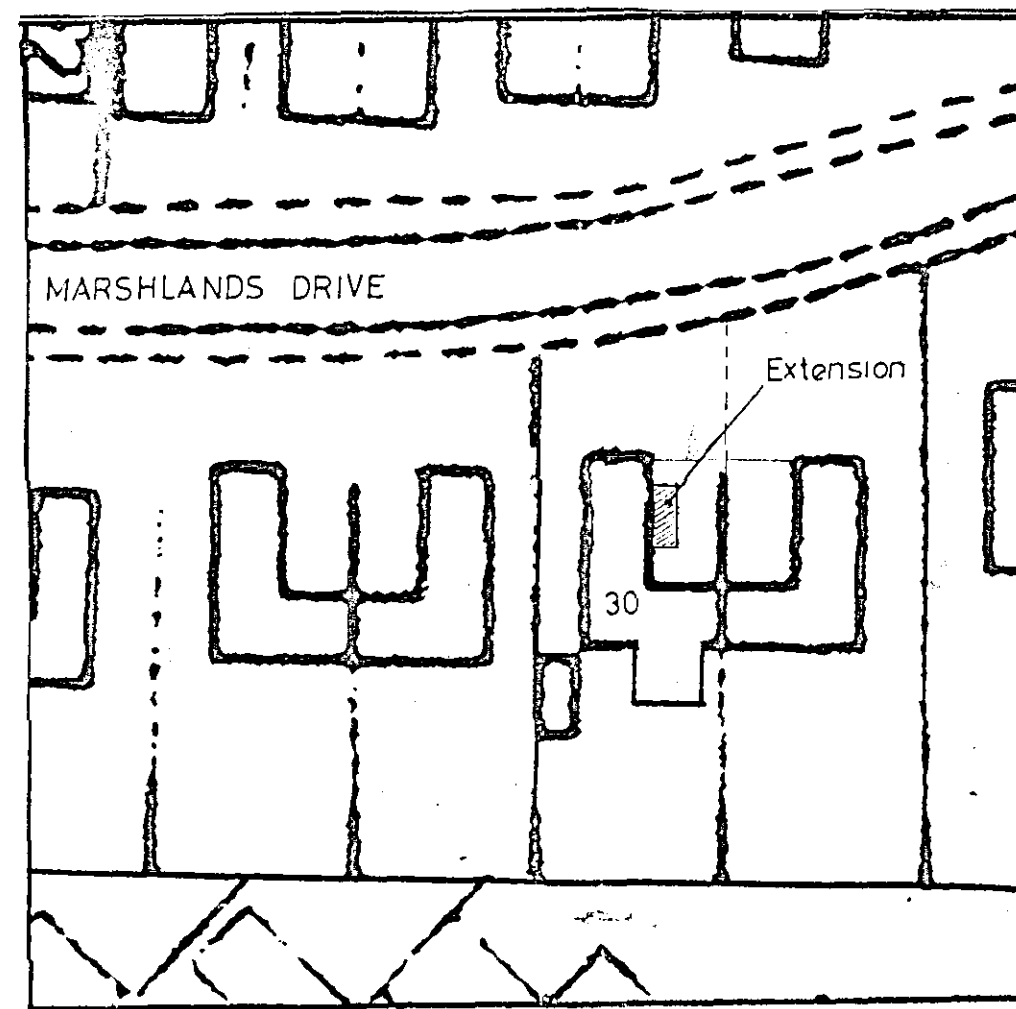


SITE PLAN
1/500

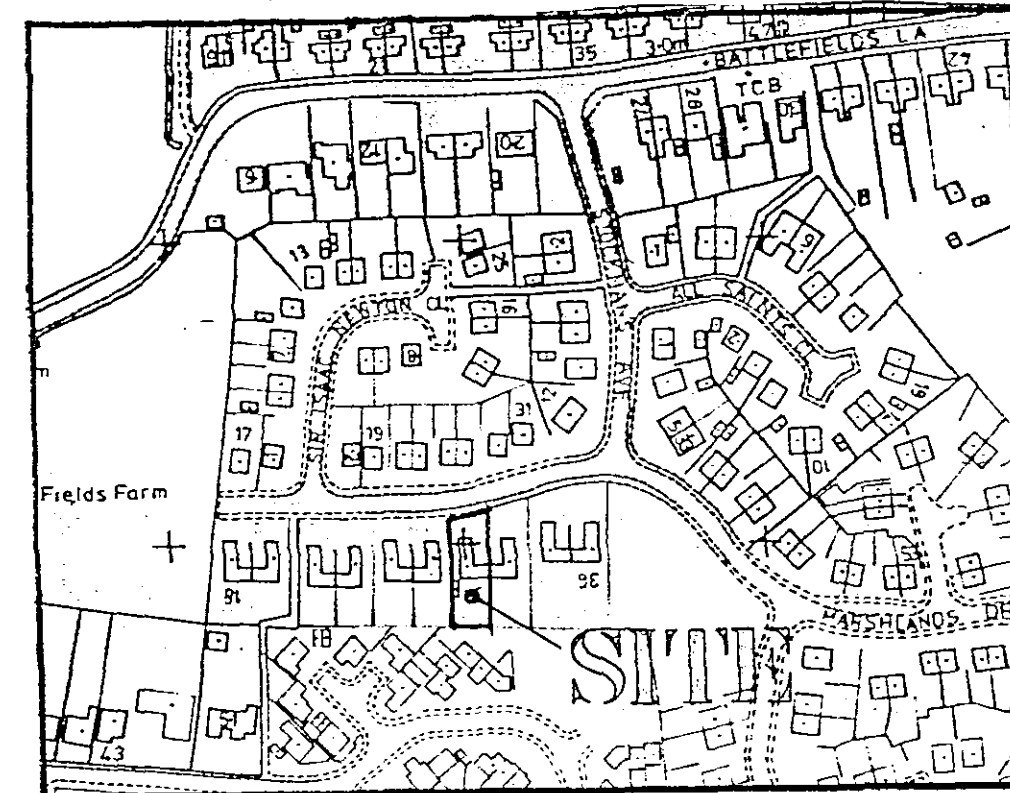

LOCATION PLAN
1/2500

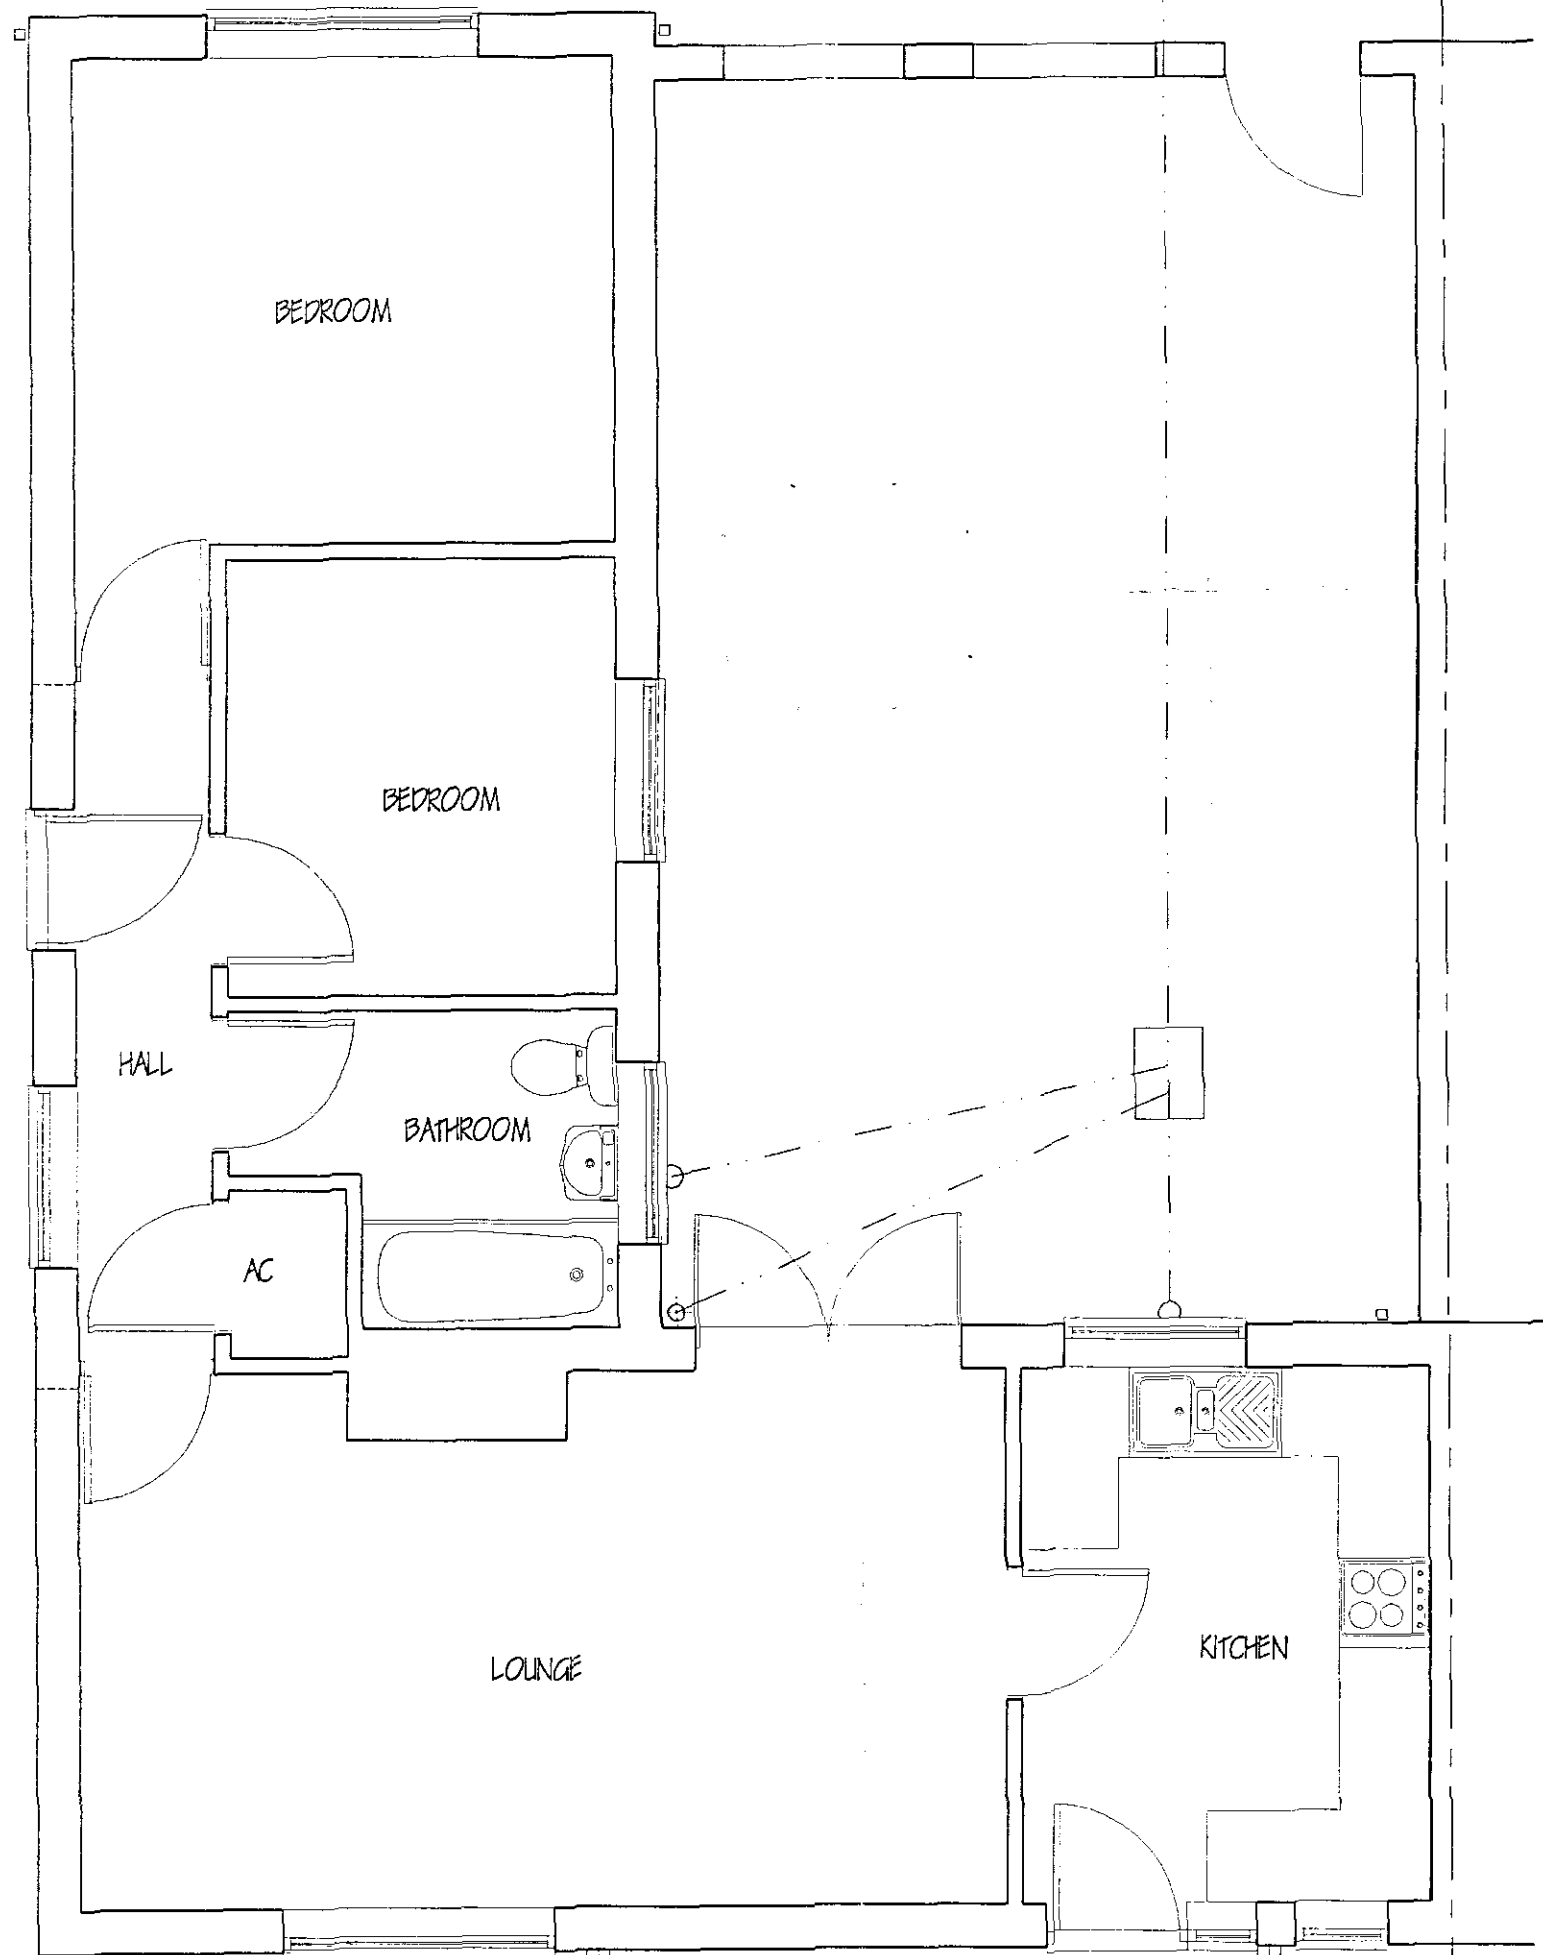

FLOOR PLAN - EXISTING

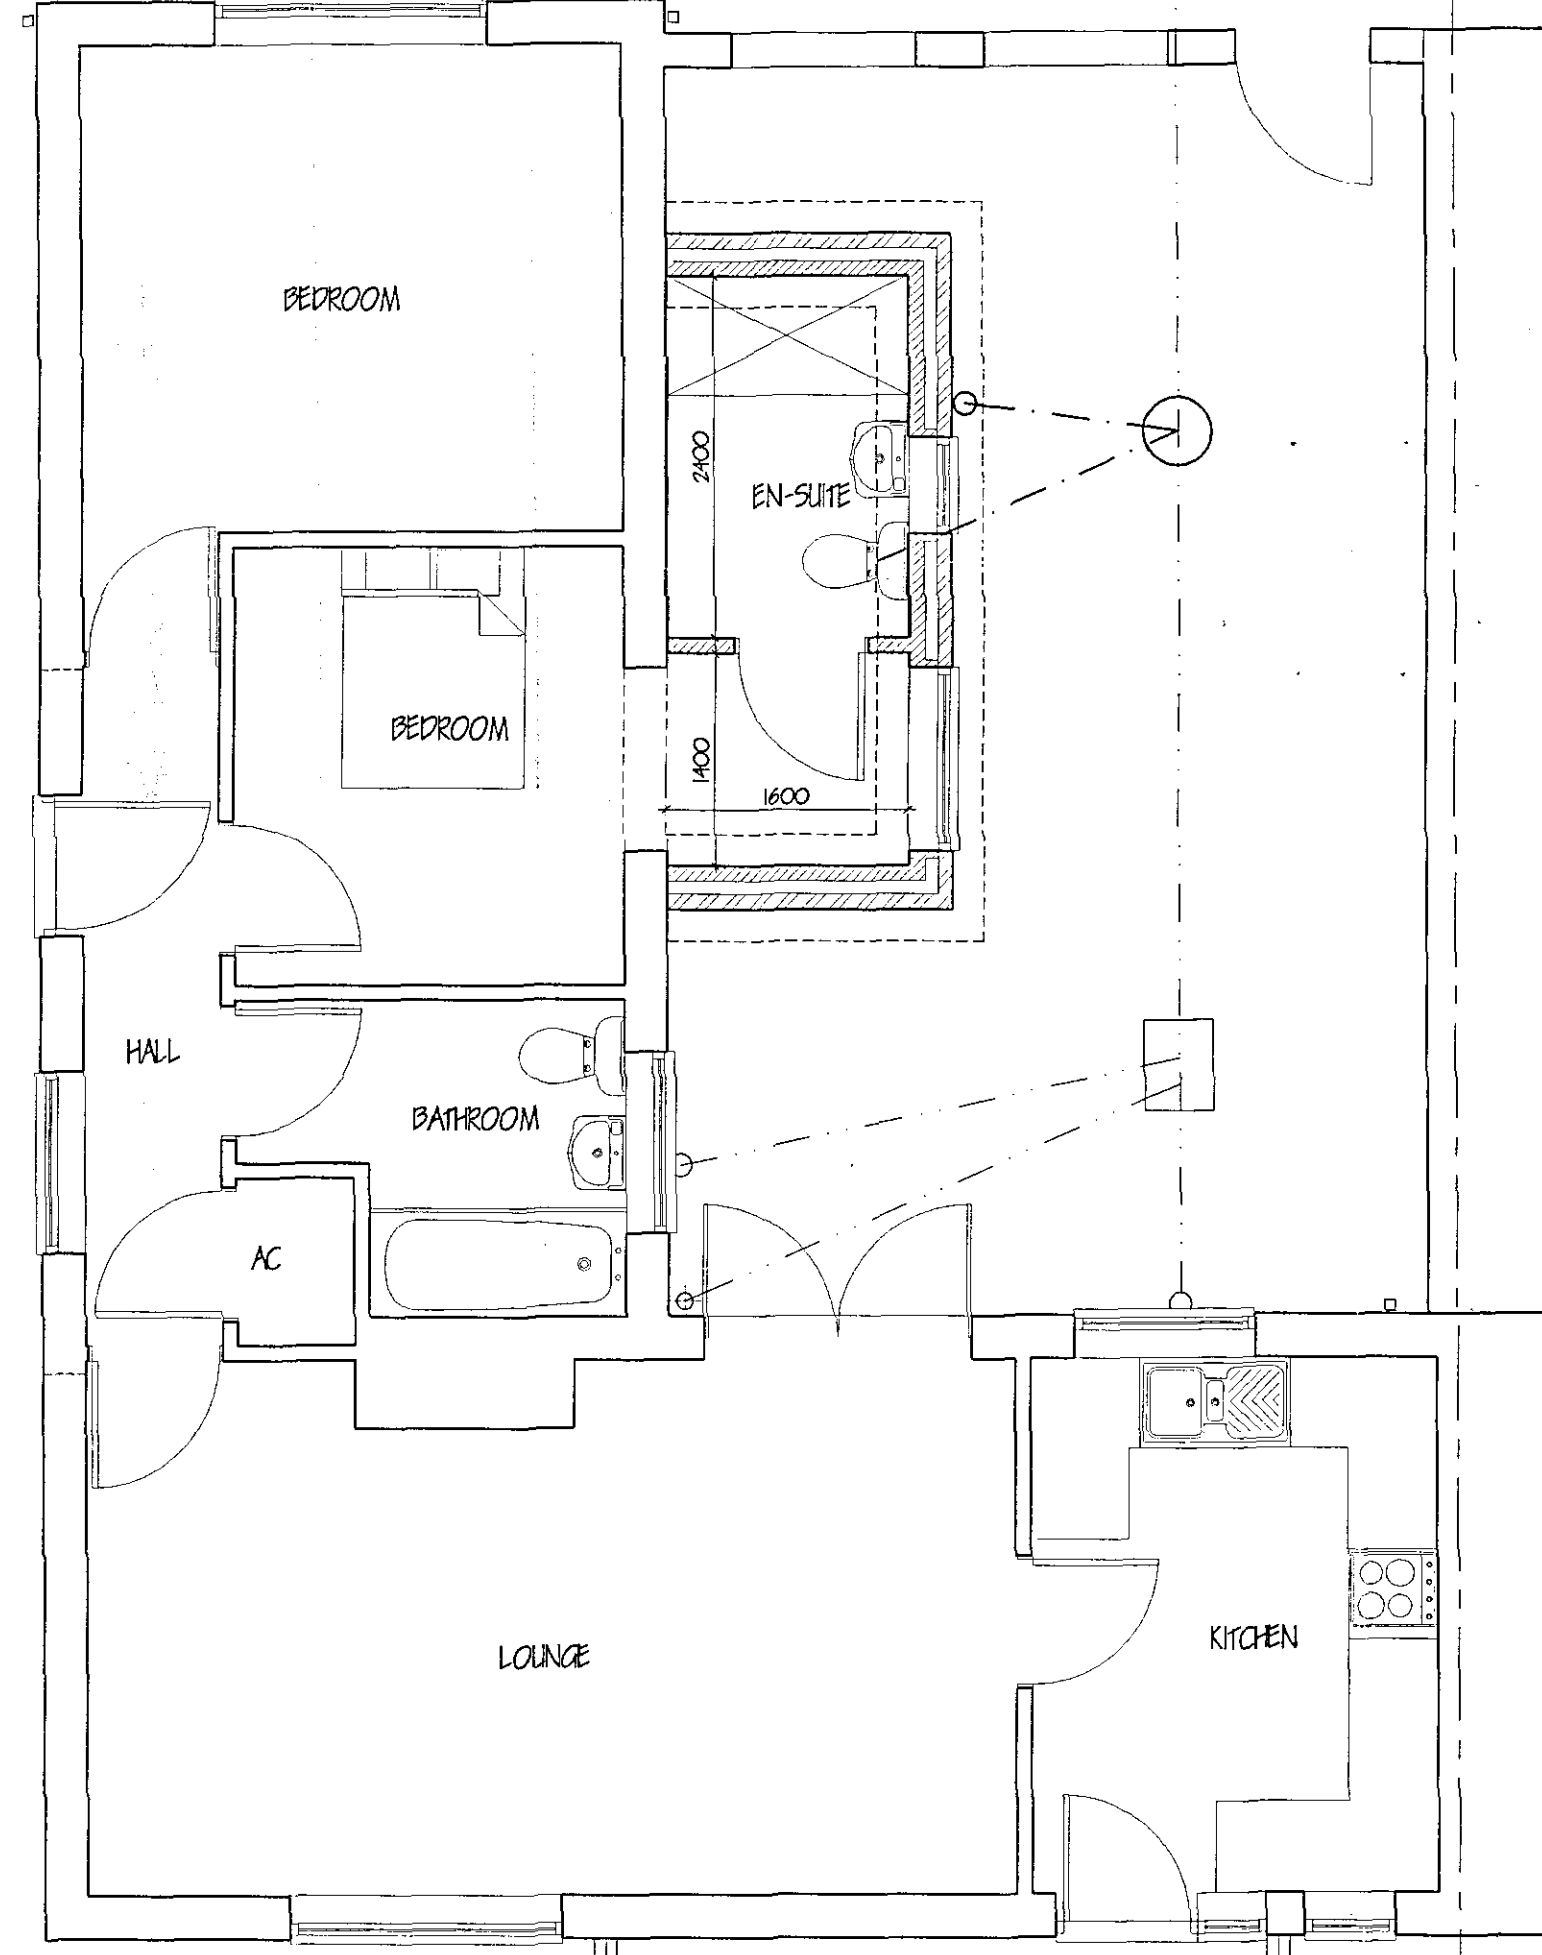

FLOOR PLAN - PROPOSED



Project	
EXTENSION & ALTERATIONS. 30 MARSHLAND DRIVE, HOLBEACH, SPALDING, Lincs.	
Client	
MR. & MRS. A. BARRATT.	
Drawing	
FLOOR PLANS & ELEVATIONS.	
Job Ref.	Drawing No.
1036-04	01B
Date	Drawn
SEPT '04	ARM
Scales	
1:50 1:100 [unless otherwise stated]	
DO NOT SCALE FROM THIS DRAWING	
This drawing is copyright and may not be altered, copied, photographed or used for any other purpose other than that for which it is issued. The General Contractor is to check all dimensions on site and report any discrepancies to the Architect. All details shown on this drawing including foundations are based upon typical site conditions related to the area. No responsibility can be accepted for abnormal conditions which may be discovered during construction unless reported to the Architect so that design amendments may be considered. Site not surveys are recommended in respect of foundations to establish specific site conditions before foundation work is undertaken. This drawing is issued in the amount of information contained and does not purport to contain a full specification of the works. It is a contract document and shall be read in conjunction with the contract documents. The drawing is not to be used as a contract document. The works will not be supervised or inspected on site by G. R. Merchant or any representative thereof. It is the client or their appointed agents responsibility to control workmanship, substitution of materials, adherence to specification, retention to contract etc.	
All materials to be new unless otherwise stated and all components and materials etc. to be used. Work and finished etc. in strict accordance with manufacturers instructions and relevant codes of practice. Materials and components shall be appropriate to the intended application of work and shall be delivered to site in accordance with the contract documents. The Employer/Client shall ensure that the appointed contractor is suitably qualified and experienced in the work to be undertaken. The Employer/Client is advised that should the works need to be carried out in the Conservation Design and Management Regulations in accordance with the Planning Department will be required. The works shall comprise of all that is shown on the drawing and details. Work that may not specifically shown but may be necessary to be carried out in accordance with the drawing shall be included.	