





FRONT ELEVATION

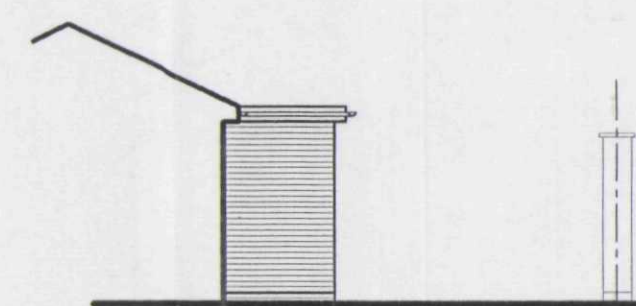


SIDE ELEVATION




REAR ELEVATION

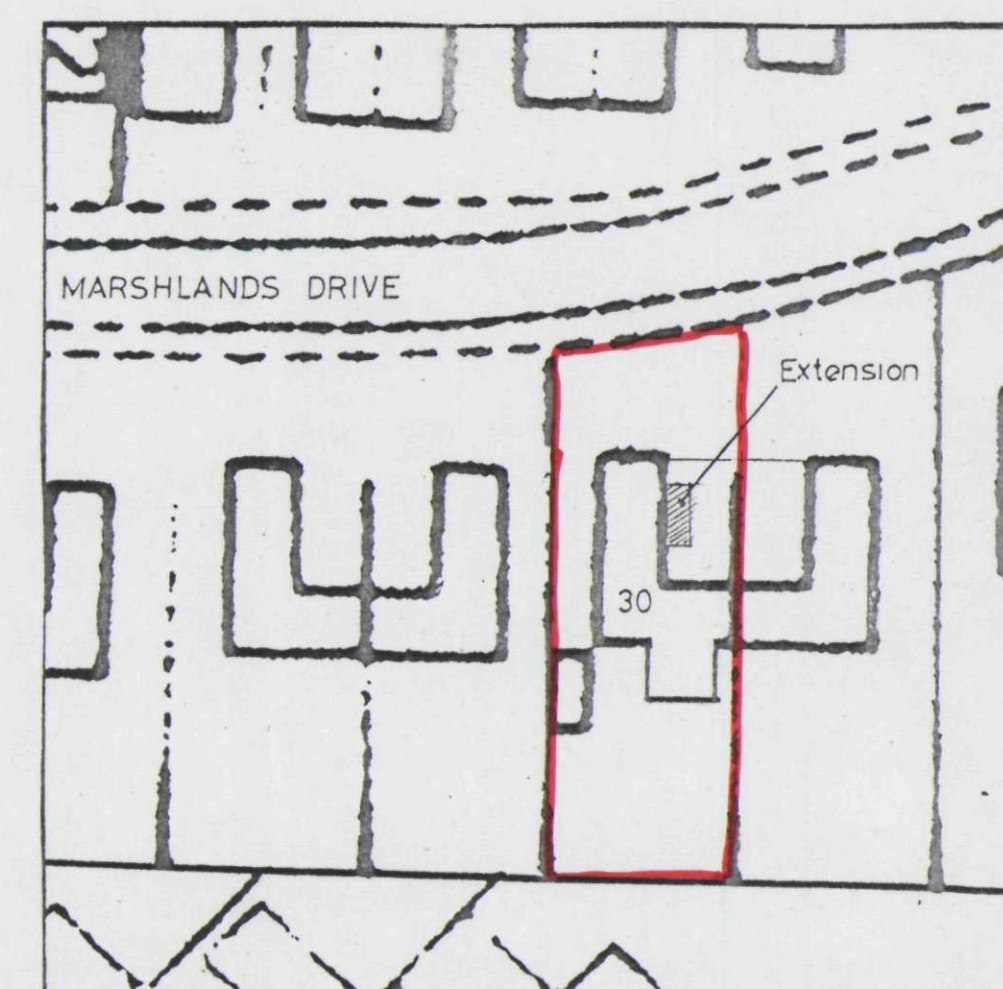


SITE PLAN
1/500

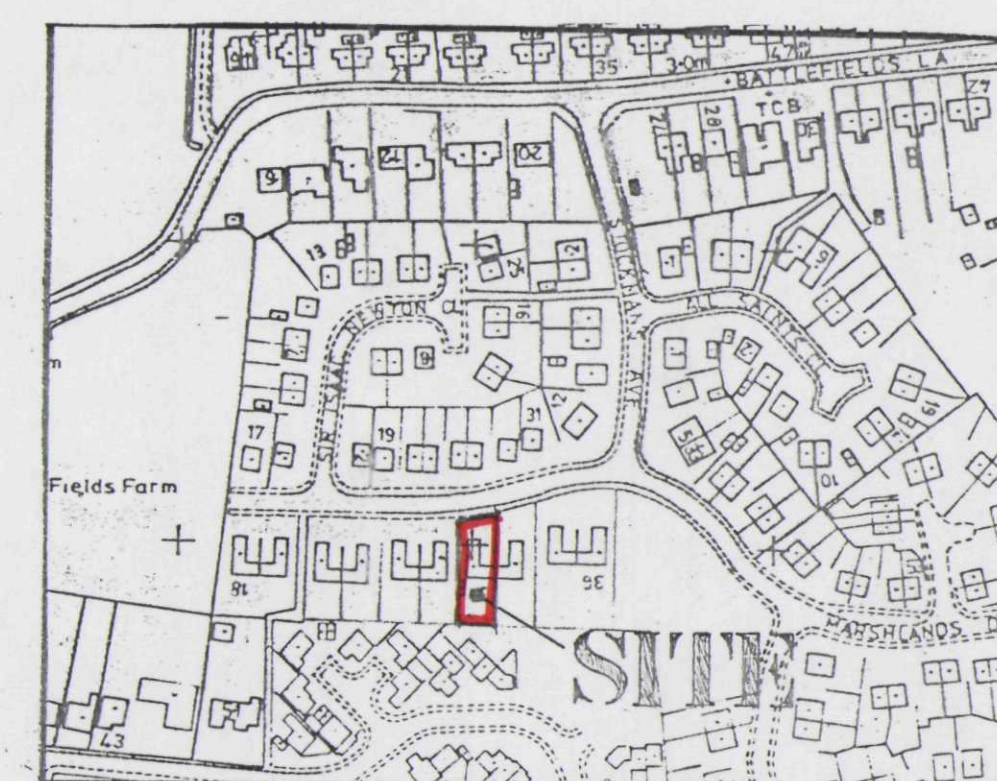

LOCATION PLAN
1/2500

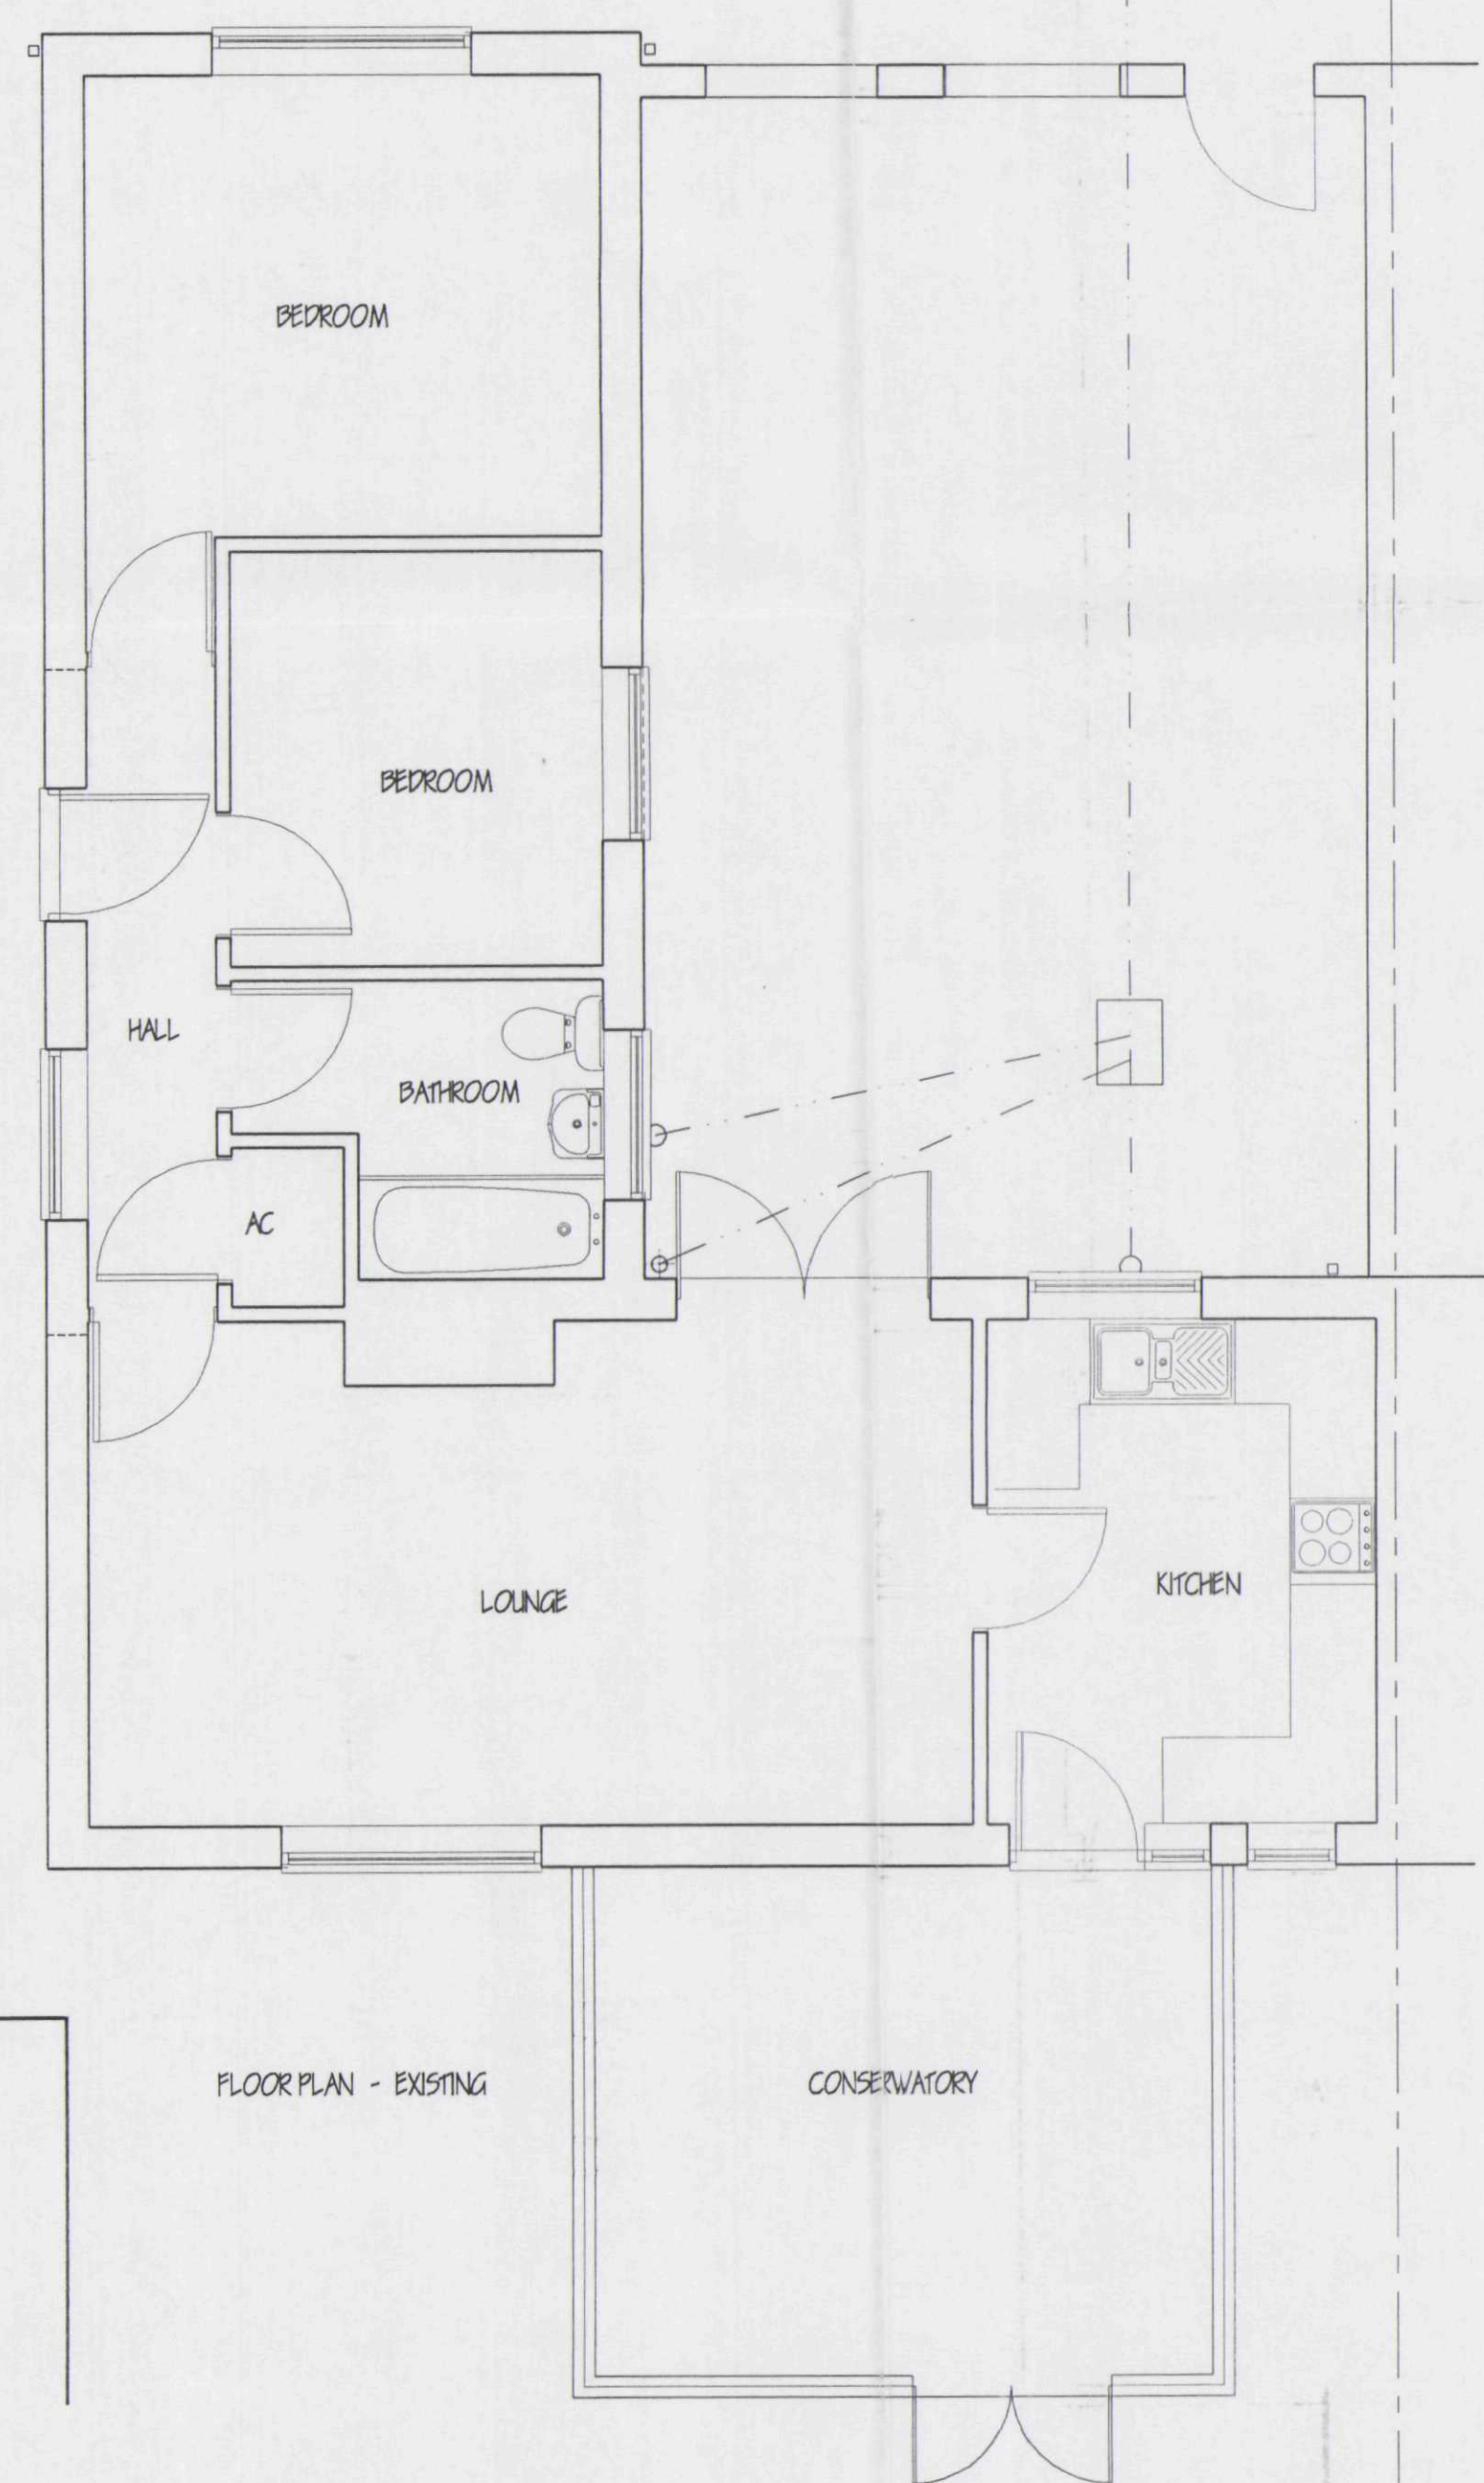

FLOOR PLAN - EXISTING

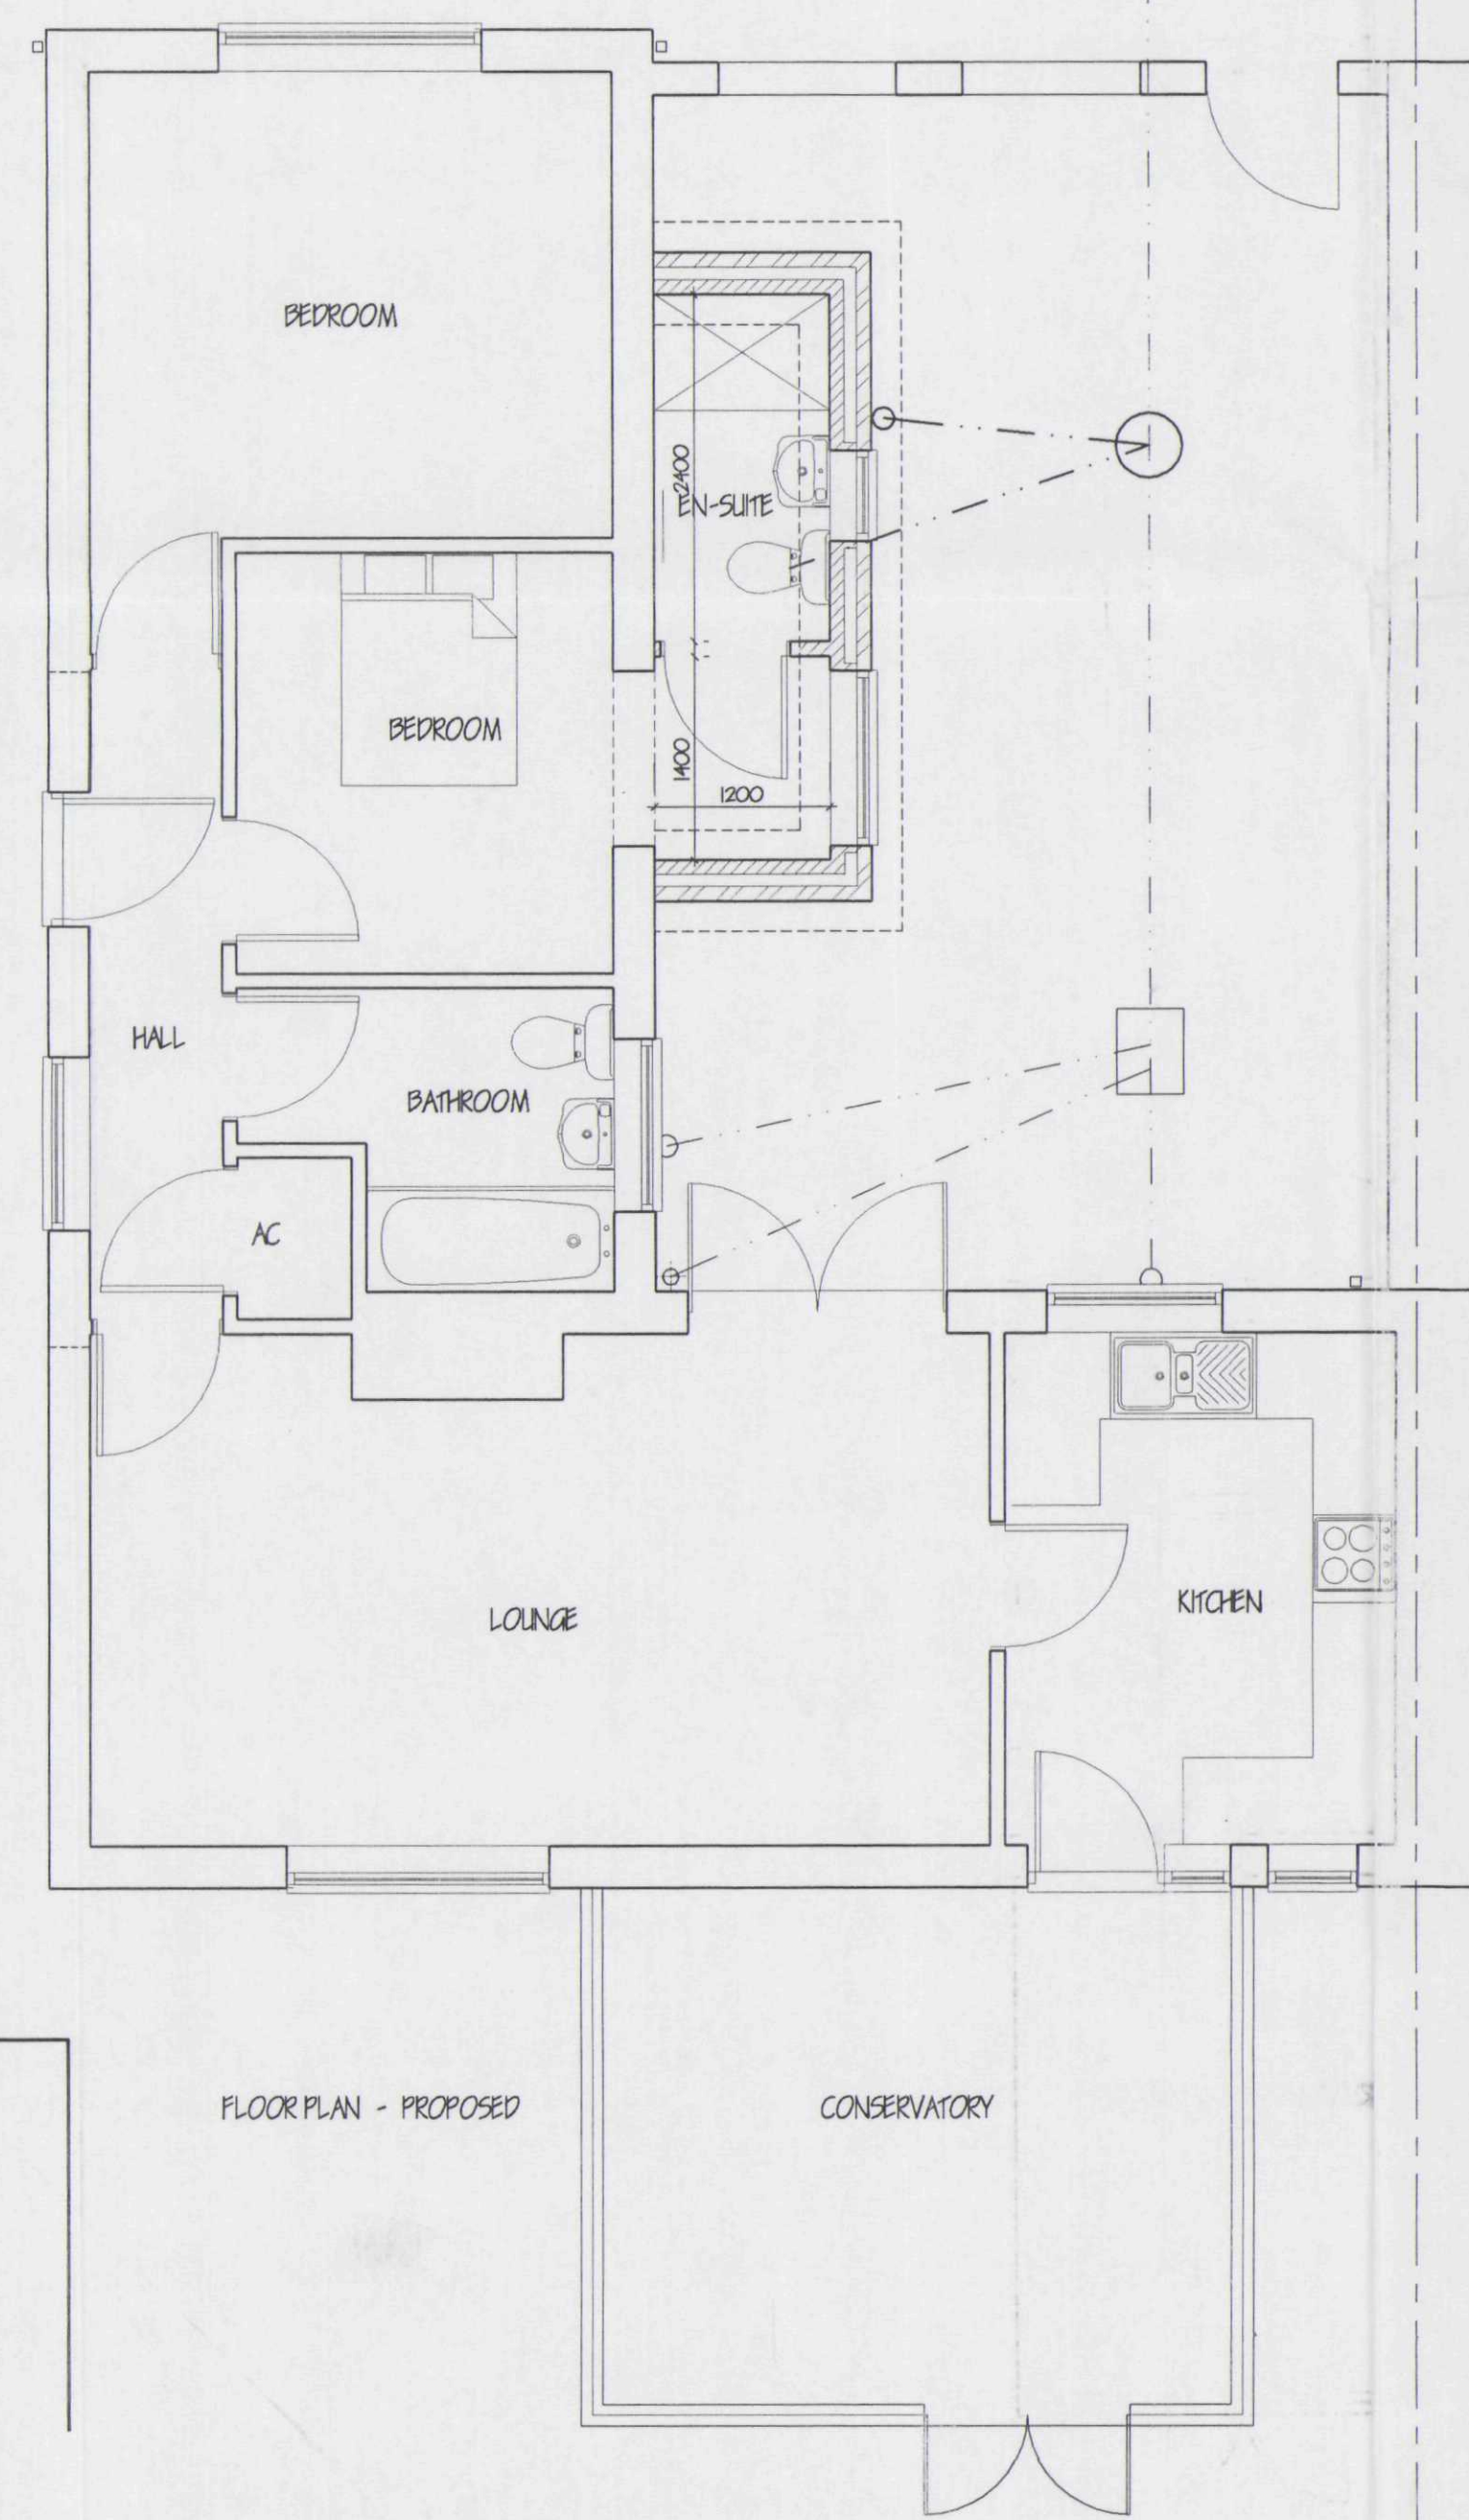

FLOOR PLAN - PROPOSED



PLAN
28 OCT 2004
Ref: 1279/04

ANTHONY PLAN
Ref: A1

revision	date
A	28 OCT 2004

G. R. MERCHANT
I. ENG AMICE FIWO
ARCHITECTURAL, STRUCTURAL
AND LAND DRAINAGE
CONSULTANTS
Unit 4, Wrights Mews
12A Park Road, Holbeach,
Spalding, Lincs. PE12 7EE
Tel: 01406 480800
Fax: 01406 425744
E-Mail: G. R. Merchant @ Merchant. PB.
Co. UK

Project
EXTENSION & ALTERATIONS,
30 MARSHLAND DRIVE,
HOLBEACH,
SPALDING, Lincs.

Client
MR. & MRS. A. BARRATT.

Drawing
FLOOR PLANS & ELEVATIONS.

Job Ref.
1036-04

Drawing No.
01A

Date
SEPT '04

Drawn
GRM

Scales
1:50 1:100 [unless otherwise stated]

DO NOT SCALE FROM THIS DRAWING
This drawing is copyright and may not be copied, altered, photocopied or used for any other purpose other than that for which it is issued. The General Contractor is to check all dimensions on site and report any discrepancies to the Architect. All dimensions shown on this drawing including foundations are based upon typical site conditions related to the work. No responsibility can be accepted for abnormal conditions which may be discovered during construction unless reported to the Architect as that design responsibility may be considered. Site not surveys are recommended in respect of foundations to establish specific site conditions before foundation work is undertaken. This drawing is issued in the context of information contained and does not purport to constitute a full specification of the works. It is issued for the purpose of enabling the Building Regulations approval. This drawing must not be used as a contract document alone. The works will not be supervised or inspected on site by G. R. Merchant or any representative thereof. It is the client or their appointed agents responsibility to ensure compliance with all relevant codes of practice, building regulations and all applicable laws, and to ensure that the works are carried out in accordance with the design and specifications shown on this drawing. All materials to be used shall conform to the relevant standards and specifications and shall be used in accordance with the manufacturer's instructions and relevant codes of practice. Materials shall conform to appropriate British standards specifications or BSIs equivalent or European code equivalent. The Employer/Client shall ensure that the selected contractor is competent with all relevant matters necessary to ensure compliance with health and safety legislation for building sites and work places. The Employer/Client is advised that should the works need to comply with the Construction Design and Management Regulations as implemented. Planning Inspector will be required. The works and completion of all this is shown on the drawing and inside. Work that may not be specifically shown but may be necessary or required as necessary to carry out the works shall be deemed to be included.