



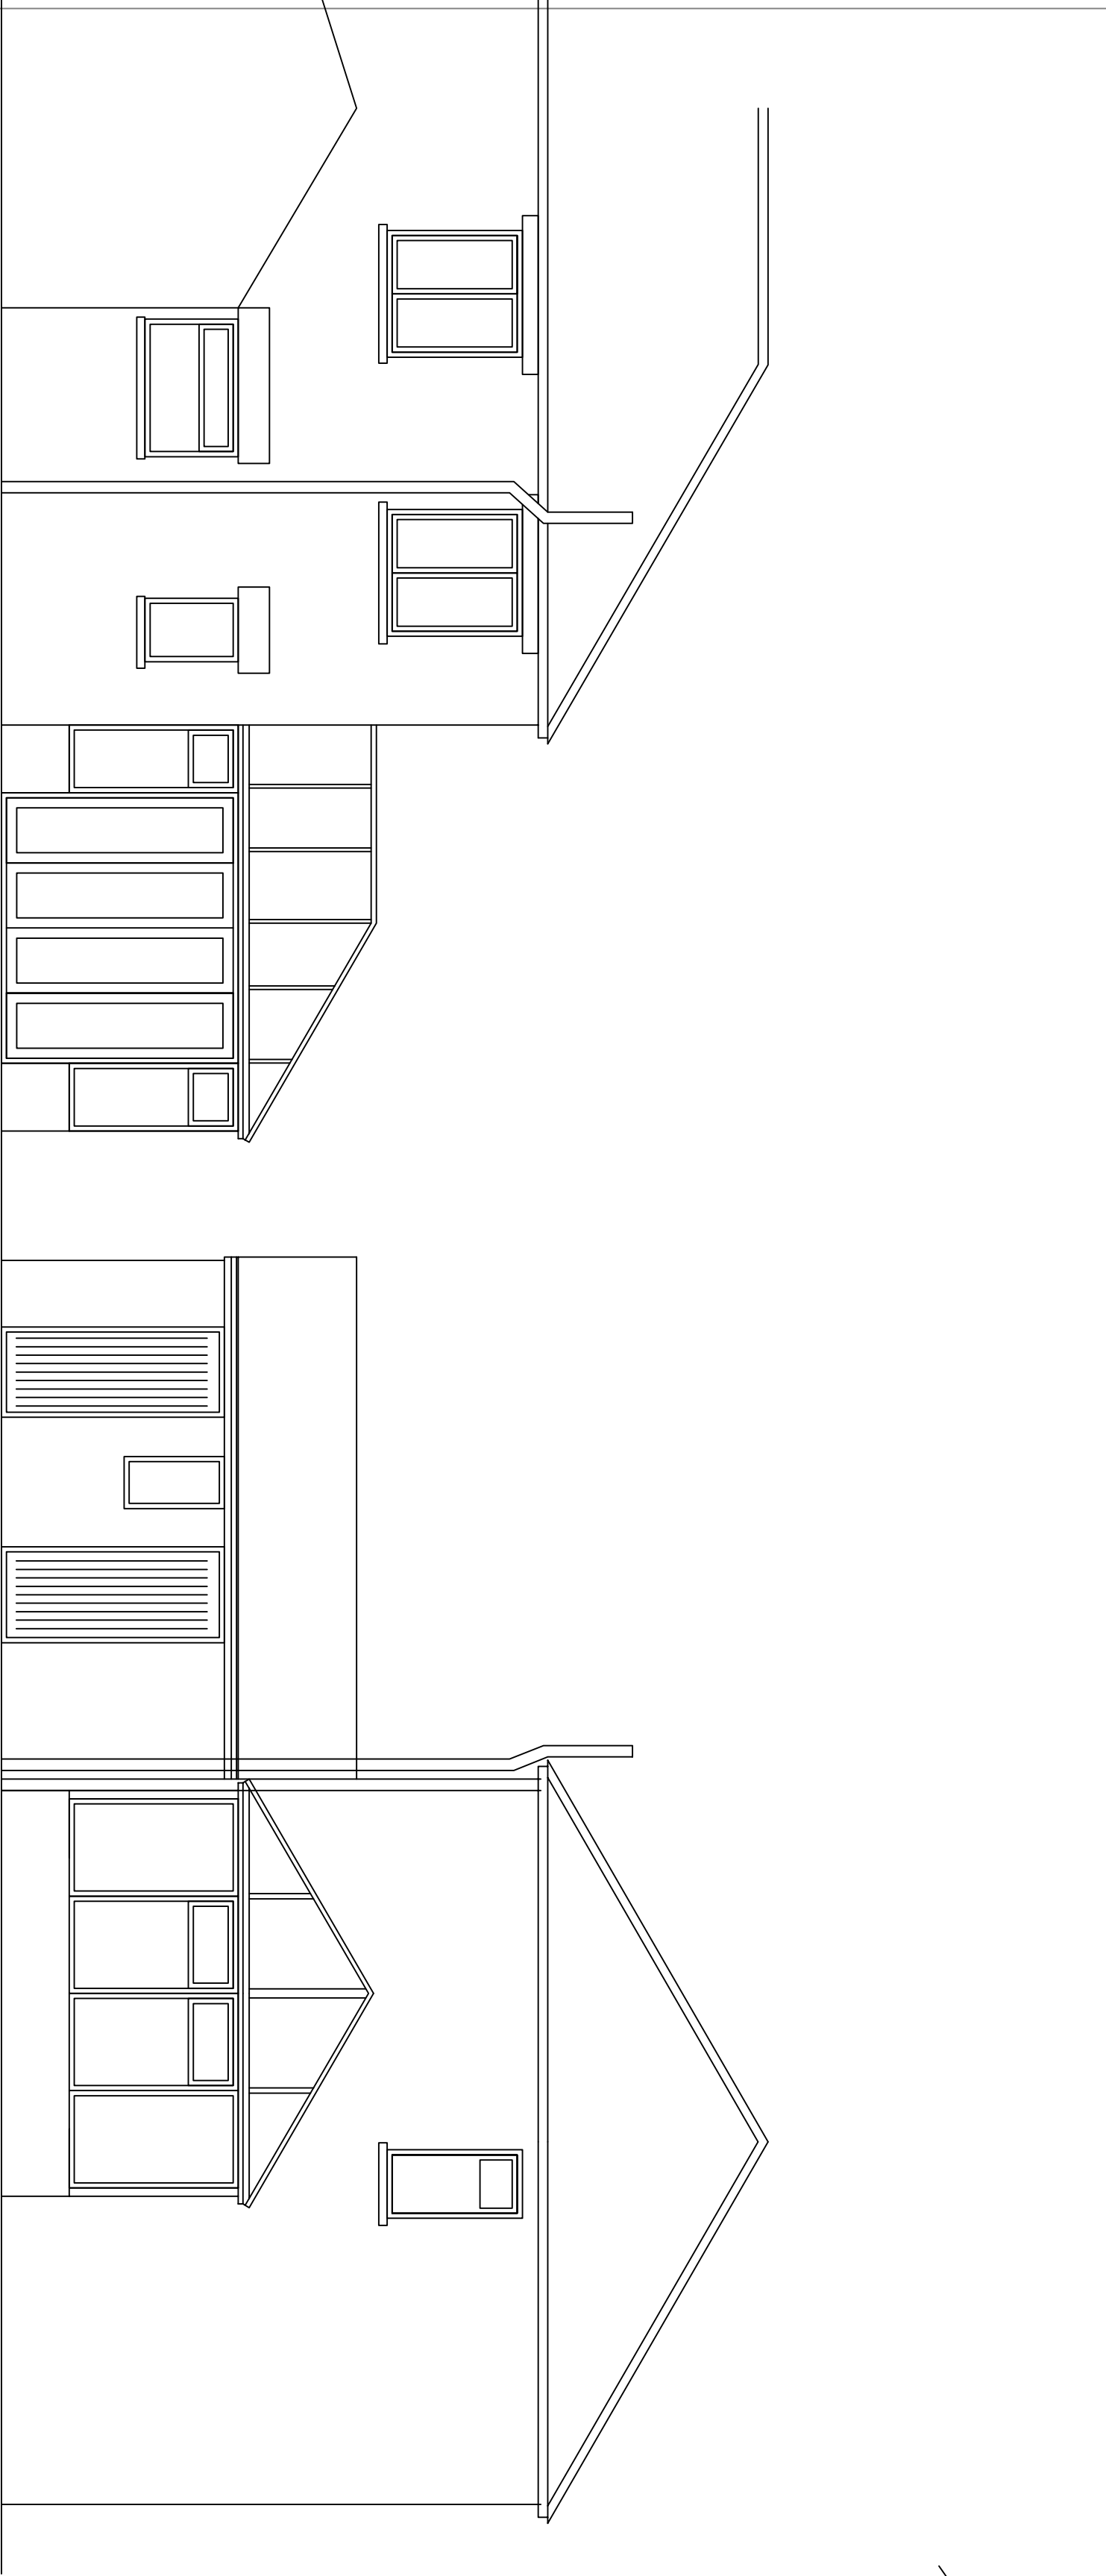



REAR ELEVATION

SIDE ELEVATION


LOCATION PLAN 1: 1250

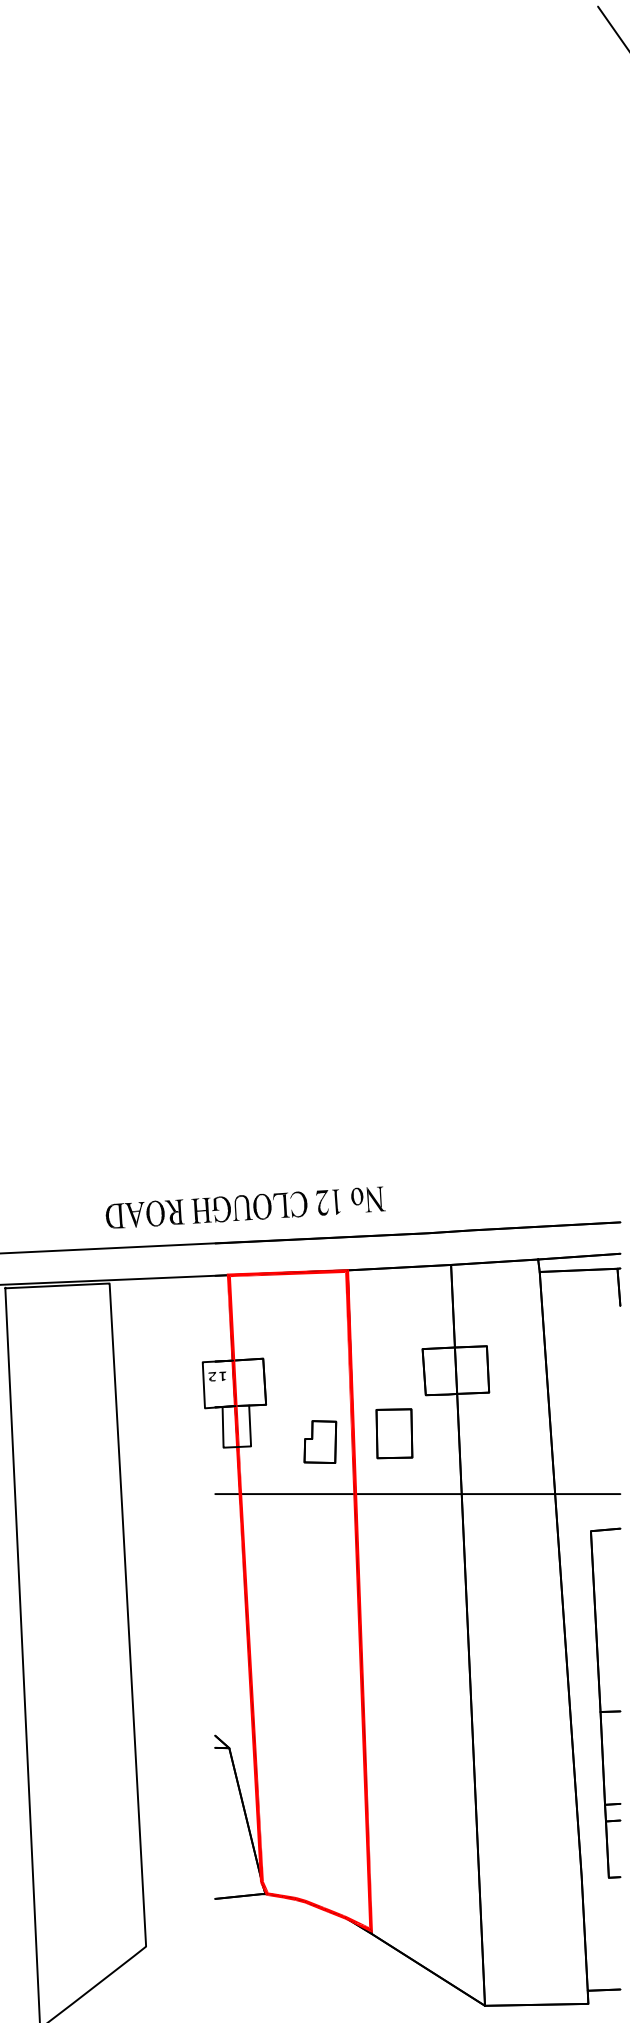

BLOCK PLAN 1: 500

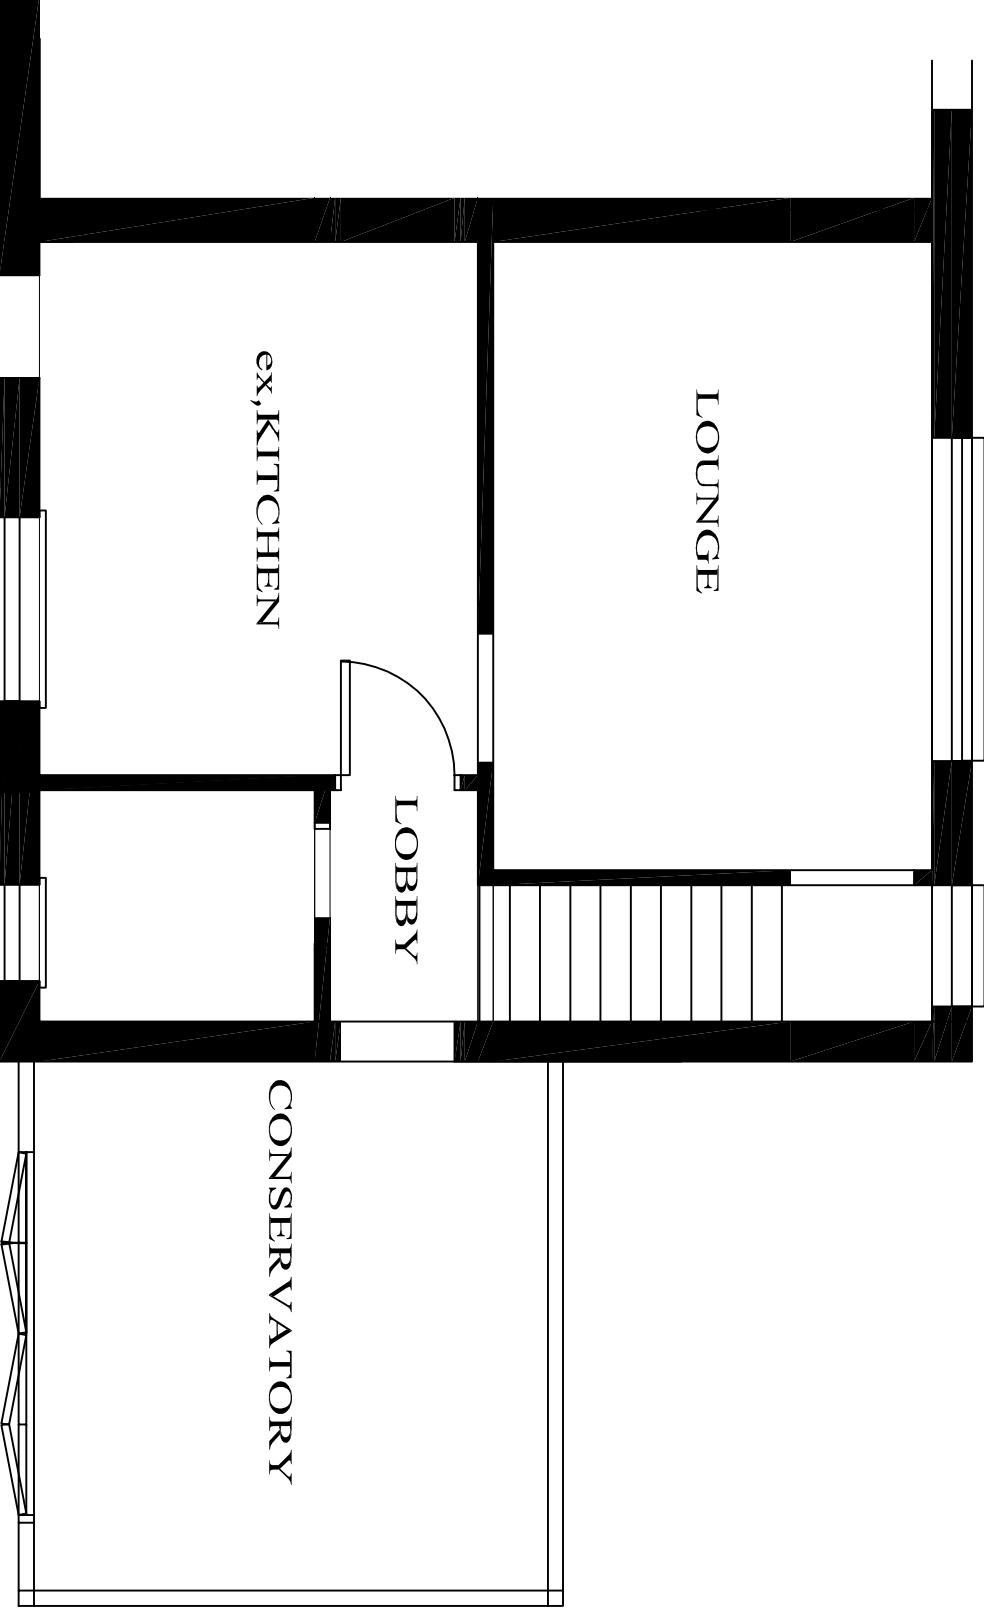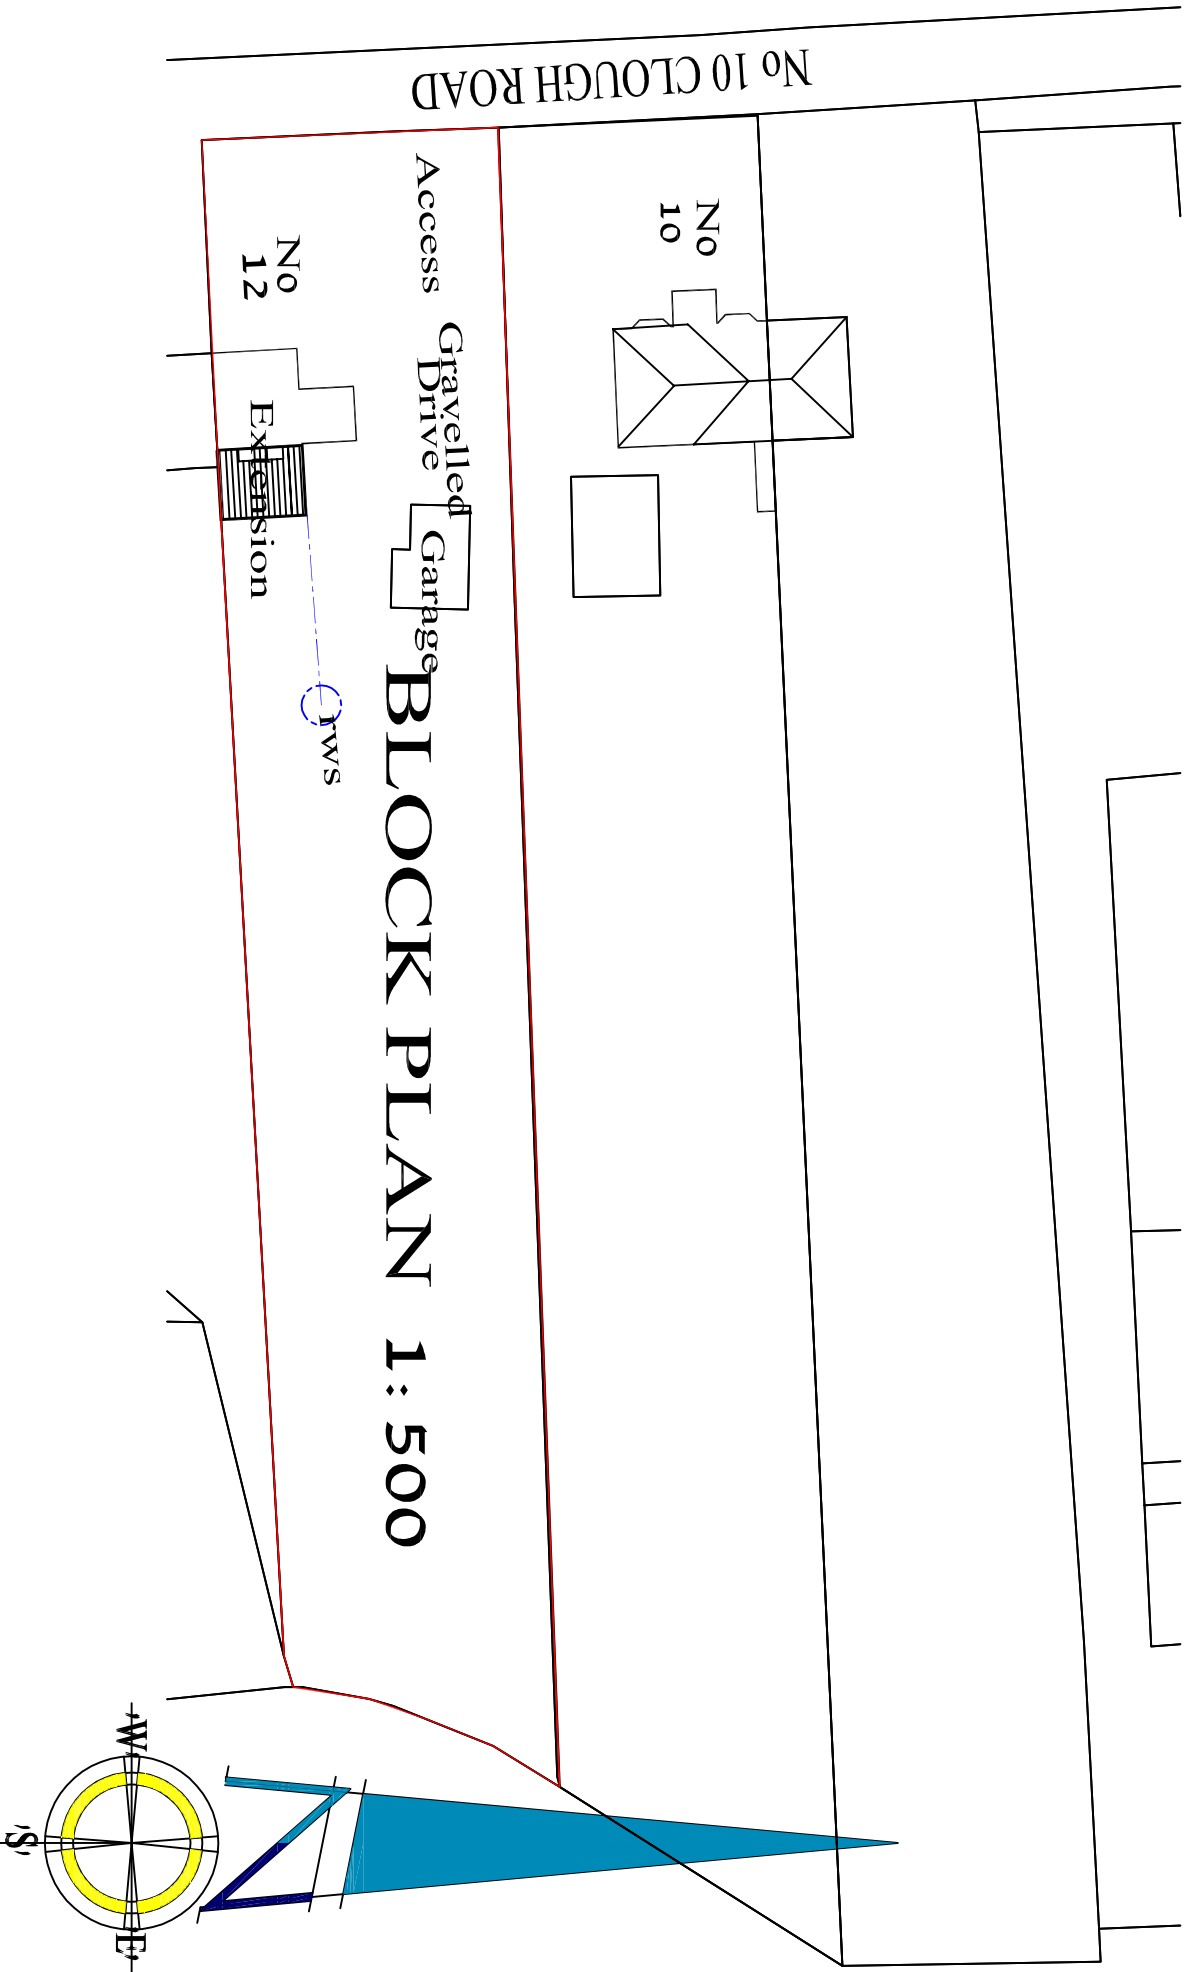

FLOOR PLAN

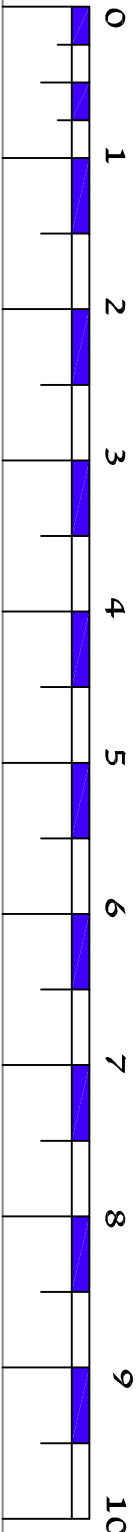

CDM Construction Design Management 4th April 2015
Laws are in force that affect every building project.
The Principal Contractor is responsible to ensure compliance
at all stages of the project. A health and safety Construction phase
plan must be in place reviewed and maintained to manage
risks and ensure compliance with the Construction (Design
Management) Regulations 2015.
Does not extend beyond the approval of Plans.
David Broker Design Services responsibility. As Principal Designer
and will be responsible for CDM. Unless an alternative Principal
contractor is appointed.

DBDS

DAVID BROKER DESIGN SERVICES		ARCHITECTURAL TECHNICIANS	
CONCEPT 2000		GLDEN LODGE STATION ROAD	
DESIGN AND DEVELOPMENT		WISBECH STATION	
LTD		WISBECH STATION	
ESTABLISHED 1975		WISBECH STATION	
No 1 For client comment and approval		Issued prior to Council approval and subject to amendment	
Client: MR & MRS CAREY		Drawing No: 1954 - EXISTING PLAN AND SITE AND LOCATION	
Project: EXTENSION TO DWELLING FORMING KITCHEN AND BATHROOM		Site: NO 10 CLOUGH ROAD	
Task: PT 12.88W		Date: OCT-16	
Revision No: 1		Revision No: 1	

DAVID BROKER DESIGN SERVICES		ARCHITECTURAL TECHNICIANS	
CONCEPT 2000		GLDEN LODGE STATION ROAD	
DESIGN AND DEVELOPMENT		WISBECH STATION	
LTD		WISBECH STATION	
ESTABLISHED 1975		WISBECH STATION	
No 1 For client comment and approval		Issued prior to Council approval and subject to amendment	
Client: MR & MRS CAREY		Drawing No: 1954 - EXISTING PLAN AND SITE AND LOCATION	
Project: EXTENSION TO DWELLING FORMING KITCHEN AND BATHROOM		Site: NO 10 CLOUGH ROAD	
Task: PT 12.88W		Date: OCT-16	
Revision No: 1		Revision No: 1	

DO NOT SCALE FROM THIS DRAWING - All dimensions in the working set of drawings shall be taken from the drawings and not from the printed copies. The drawing and design remains the copyright of David Broker and may not be reproduced without permission. David Broker or Concept 2000 will not be held responsible for any construction works undertaken prior to approval or where approved plans are issued - Any alterations to details or specifications may invalidate the approval and must be signed and dated by the Principal Designer.