



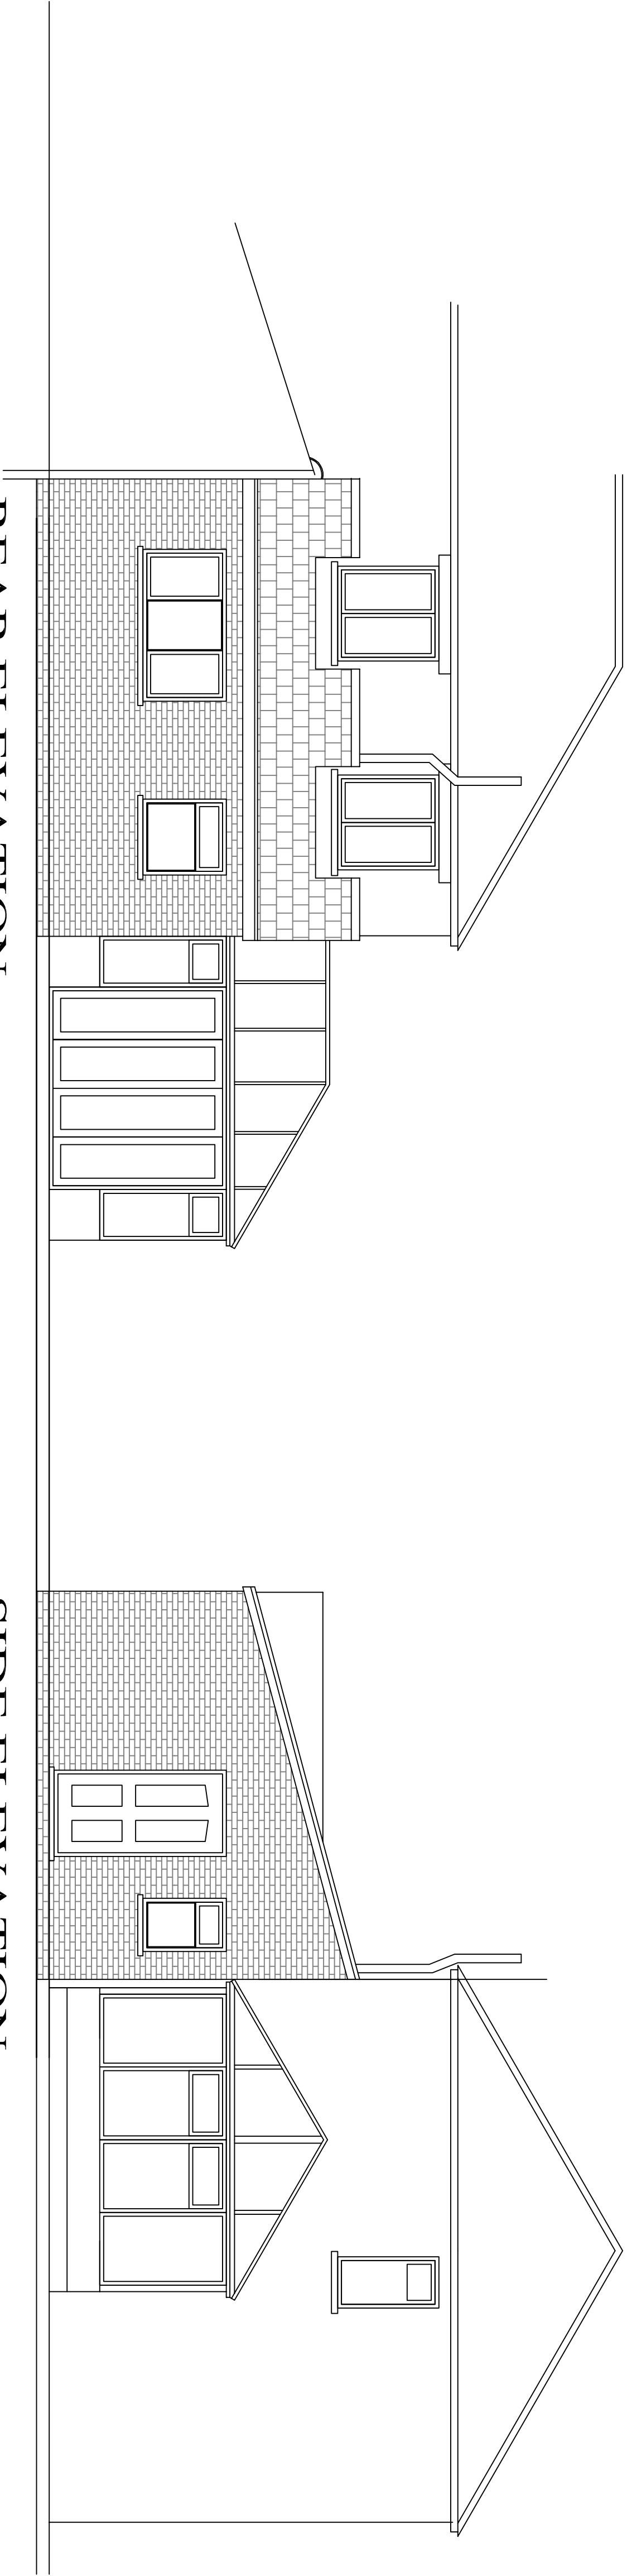


REAR ELEVATION

SIDE ELEVATION



All facing Materials to match existing

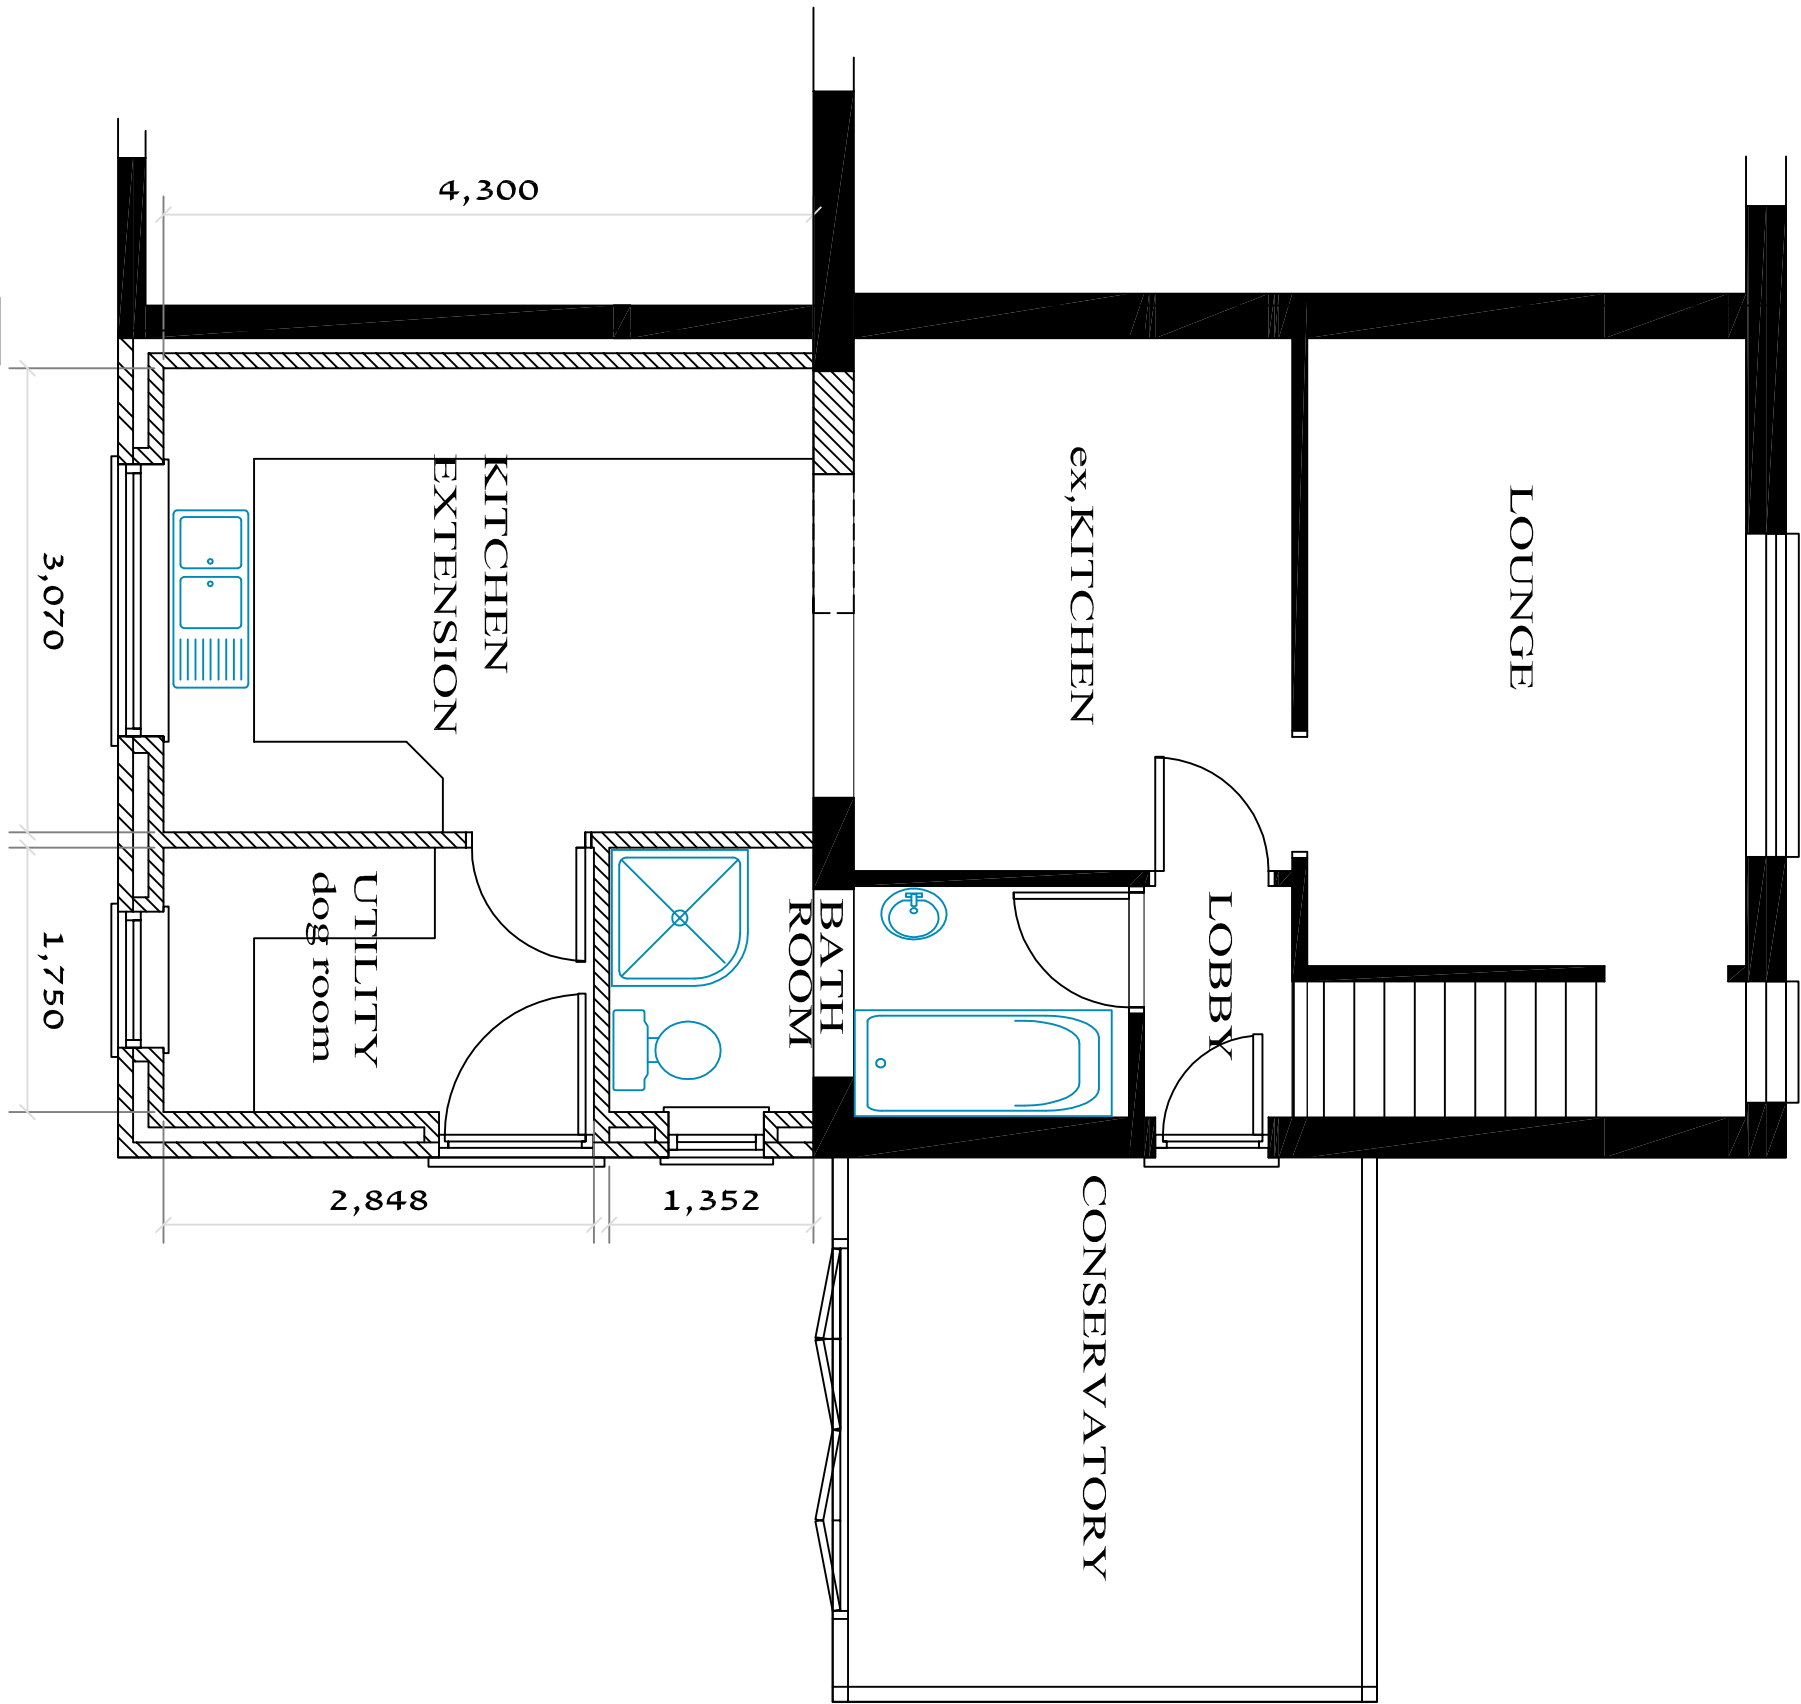


FLOOR PLAN

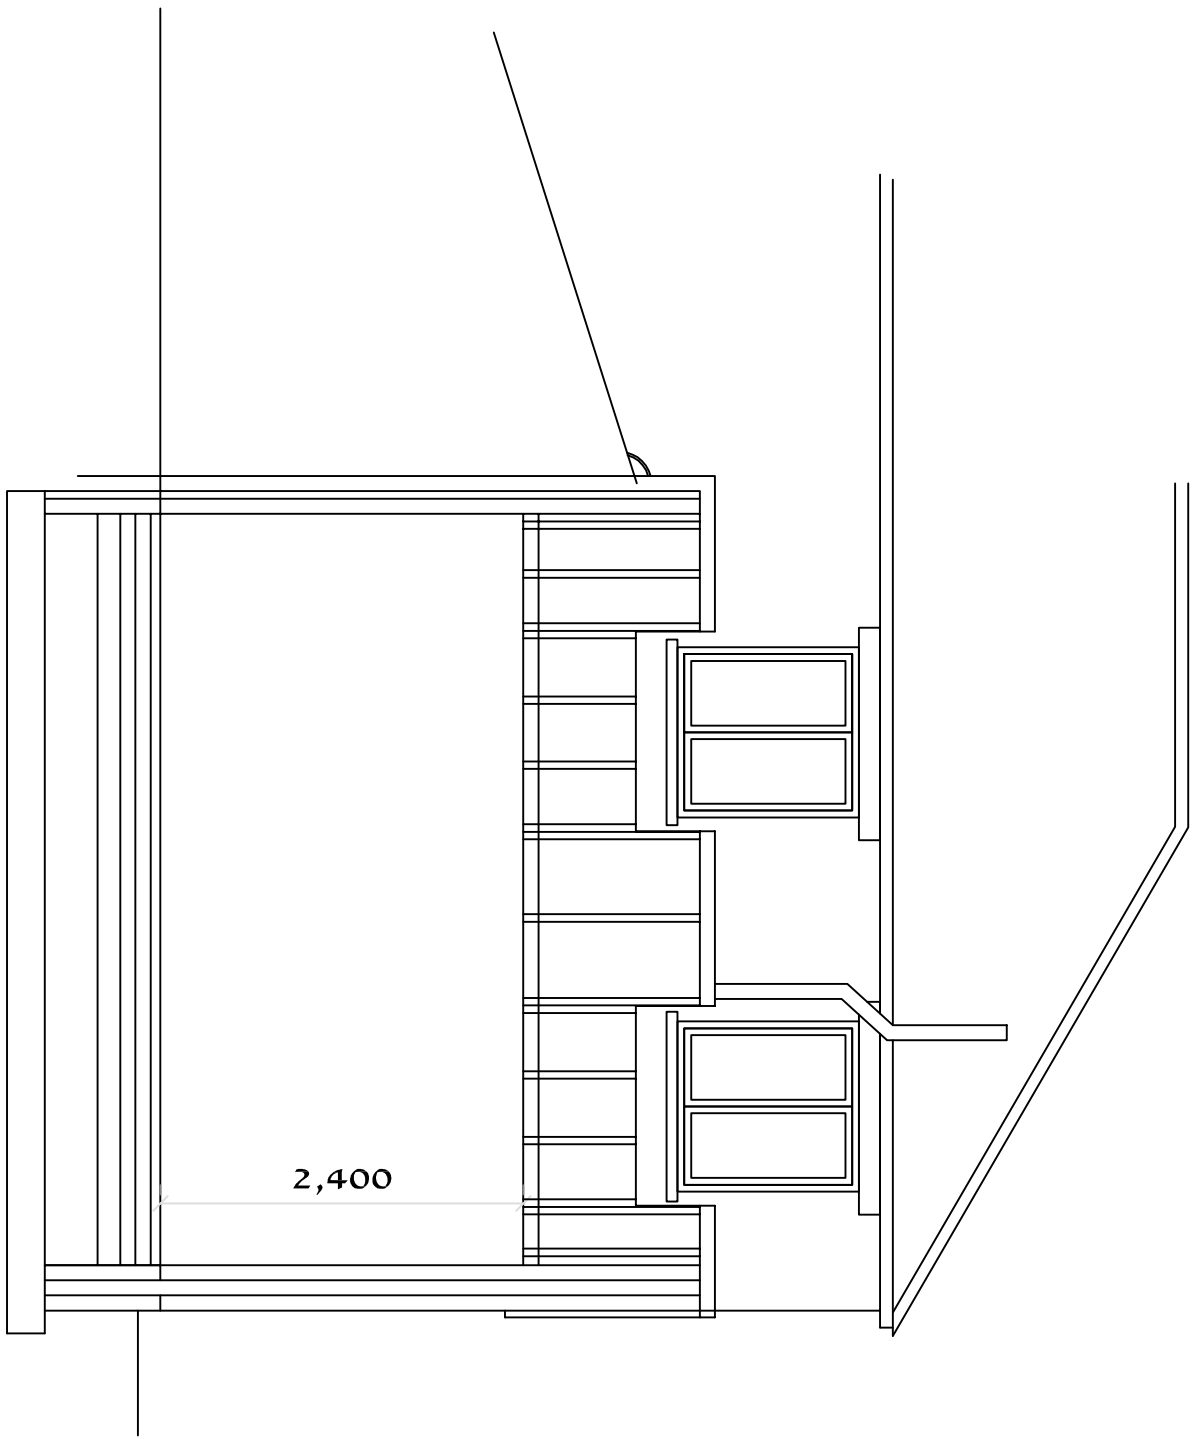

SECTION

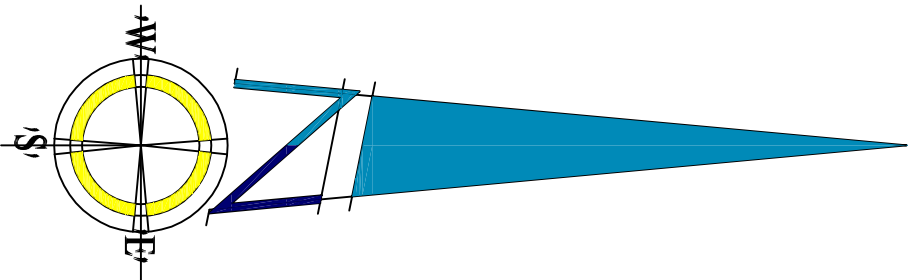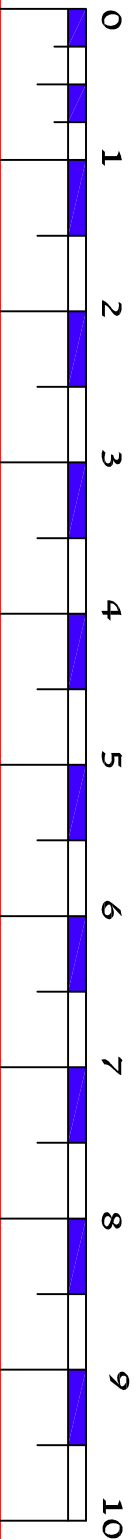

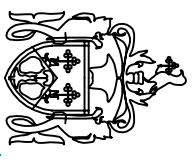

Highly Commended
Building of Kings Lynn Residential New Build
South Norfolk the Norfolk Award for Design in the Environment 2011



LABC
Winning, New Small Scale
housing development
Highly commended
Commercial category building
Design and Construction award 2010



Building
Design Awards
Highly commended
For Conversion or Restoration
Heritage award New Build
2009

Key	Propose	By	Date
-	-	-	-

DBDS
Web site www.davidbrokendesignteam.co.uk

DAVID BROKER DESIGN SERVICES	ARCHITECTURAL TECHNIANS
CONCEPT 2000	CLASH LODGE STATION ROAD
DESIGN AND DEVELOPMENT	WIMBORNE ST MARY
LTD	WIMBORNE ST MARY
ESTABLISHED 1975	Telephone 01949 494613
E-mail: david.broker@btinternet.com	

Issue	No. 1 For client comment and approval
Issued price to Council approval and subject to amendment	

Client	MR & MRS CAREY
--------	----------------

Drawing No:	1596-1 PROPOSED GA PLAN
-------------	-------------------------

Project	EXTENSION TO DWELLING FORMING KITCHEN AND BATHROOM
---------	--

Site	No 1 CLOUGH ROAD HOLBECK LODGE HOLBECK CHALICES
------	---

Proposed:	PE12-MW	Drawn:	DB	Checked:	-
Print Scale:	1:50	Date:	OCT-16	Revision No.:	-

DO NOT SCALE FROM THIS DRAWING - All dimensions to be verified on site - This drawing is for client comment and approval only. David Broker or Concept 2000 will not be held responsible for any construction works undertaken prior to approval or before approved plans are issued - Any alterations to details or specifications may invalidate the approval and incur significant additional costs.