

All drawings to be certified for this by Mike Crompton before the start of any other drawings or work whatever or either on their own behalf or that of sub-contractors.

Report any discrepancies to the Contract Administrator at once.

This drawing is to be used only as a guide and not as a contract.

drawings and other relevant information.

Andrew M Wright Ltd, Registered in England & Wales No. 5292924


Registered office: 22 Church Street, Holbeach, Spalding, Lincs, PE12 7TL.

LEGEND:


DO NOT SCALE

- New entrance to Community Hub
- New entrance to grounds
- Patio area with tables / seating area
- Ticket point & football match entrance
- Walkway routes to football ground

Note: Site plans based on topographic survey supplied by SRC Ltd

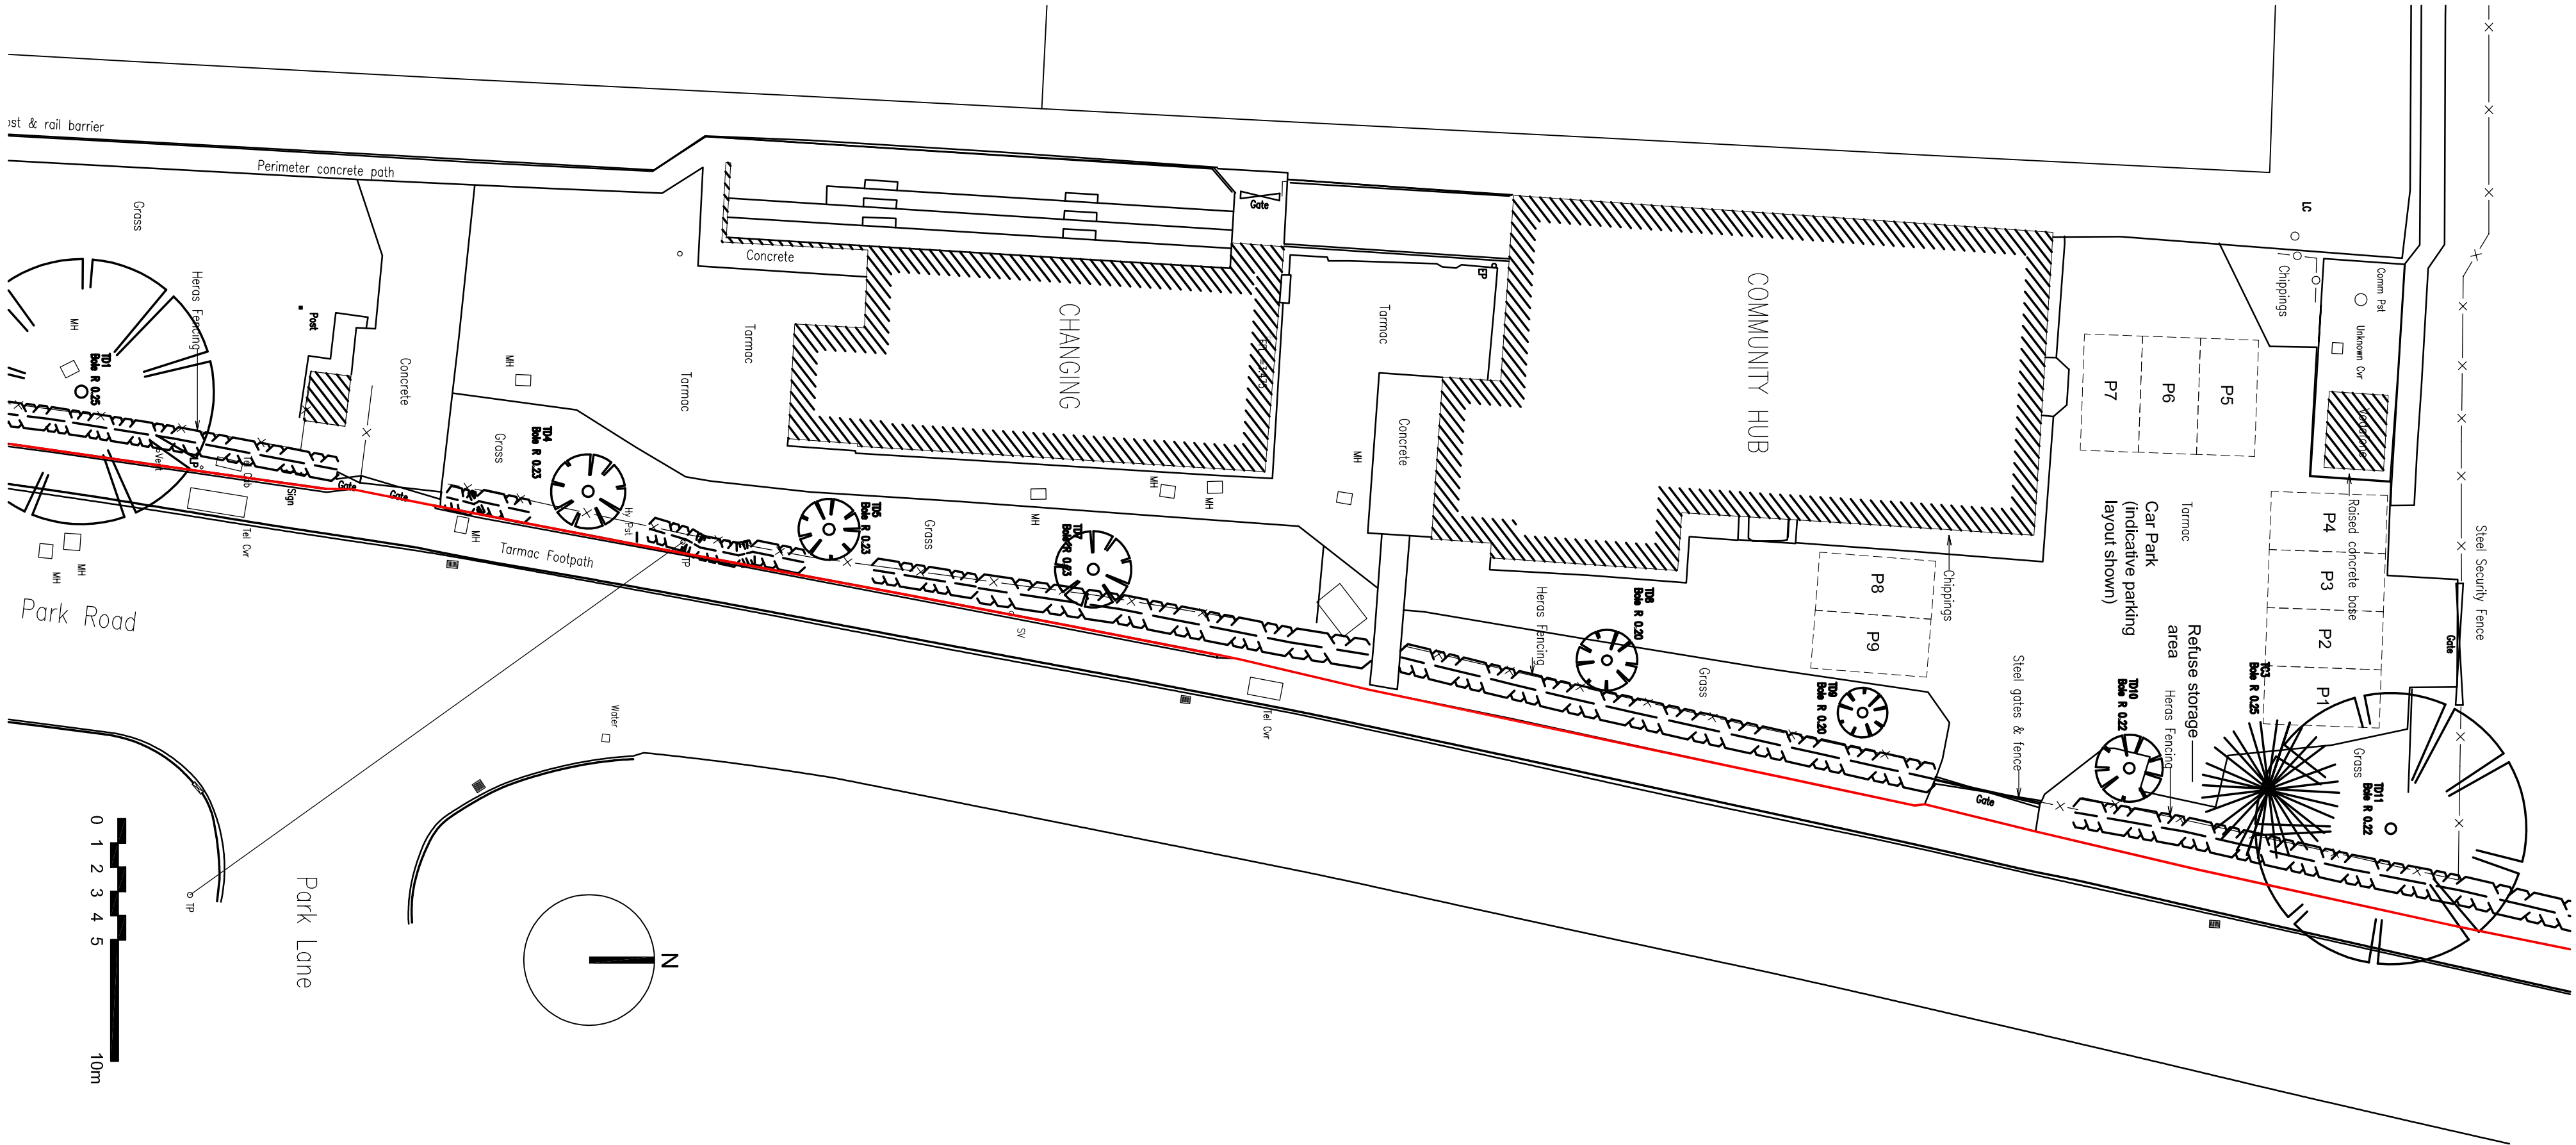


Existing Site Plan (1:200)

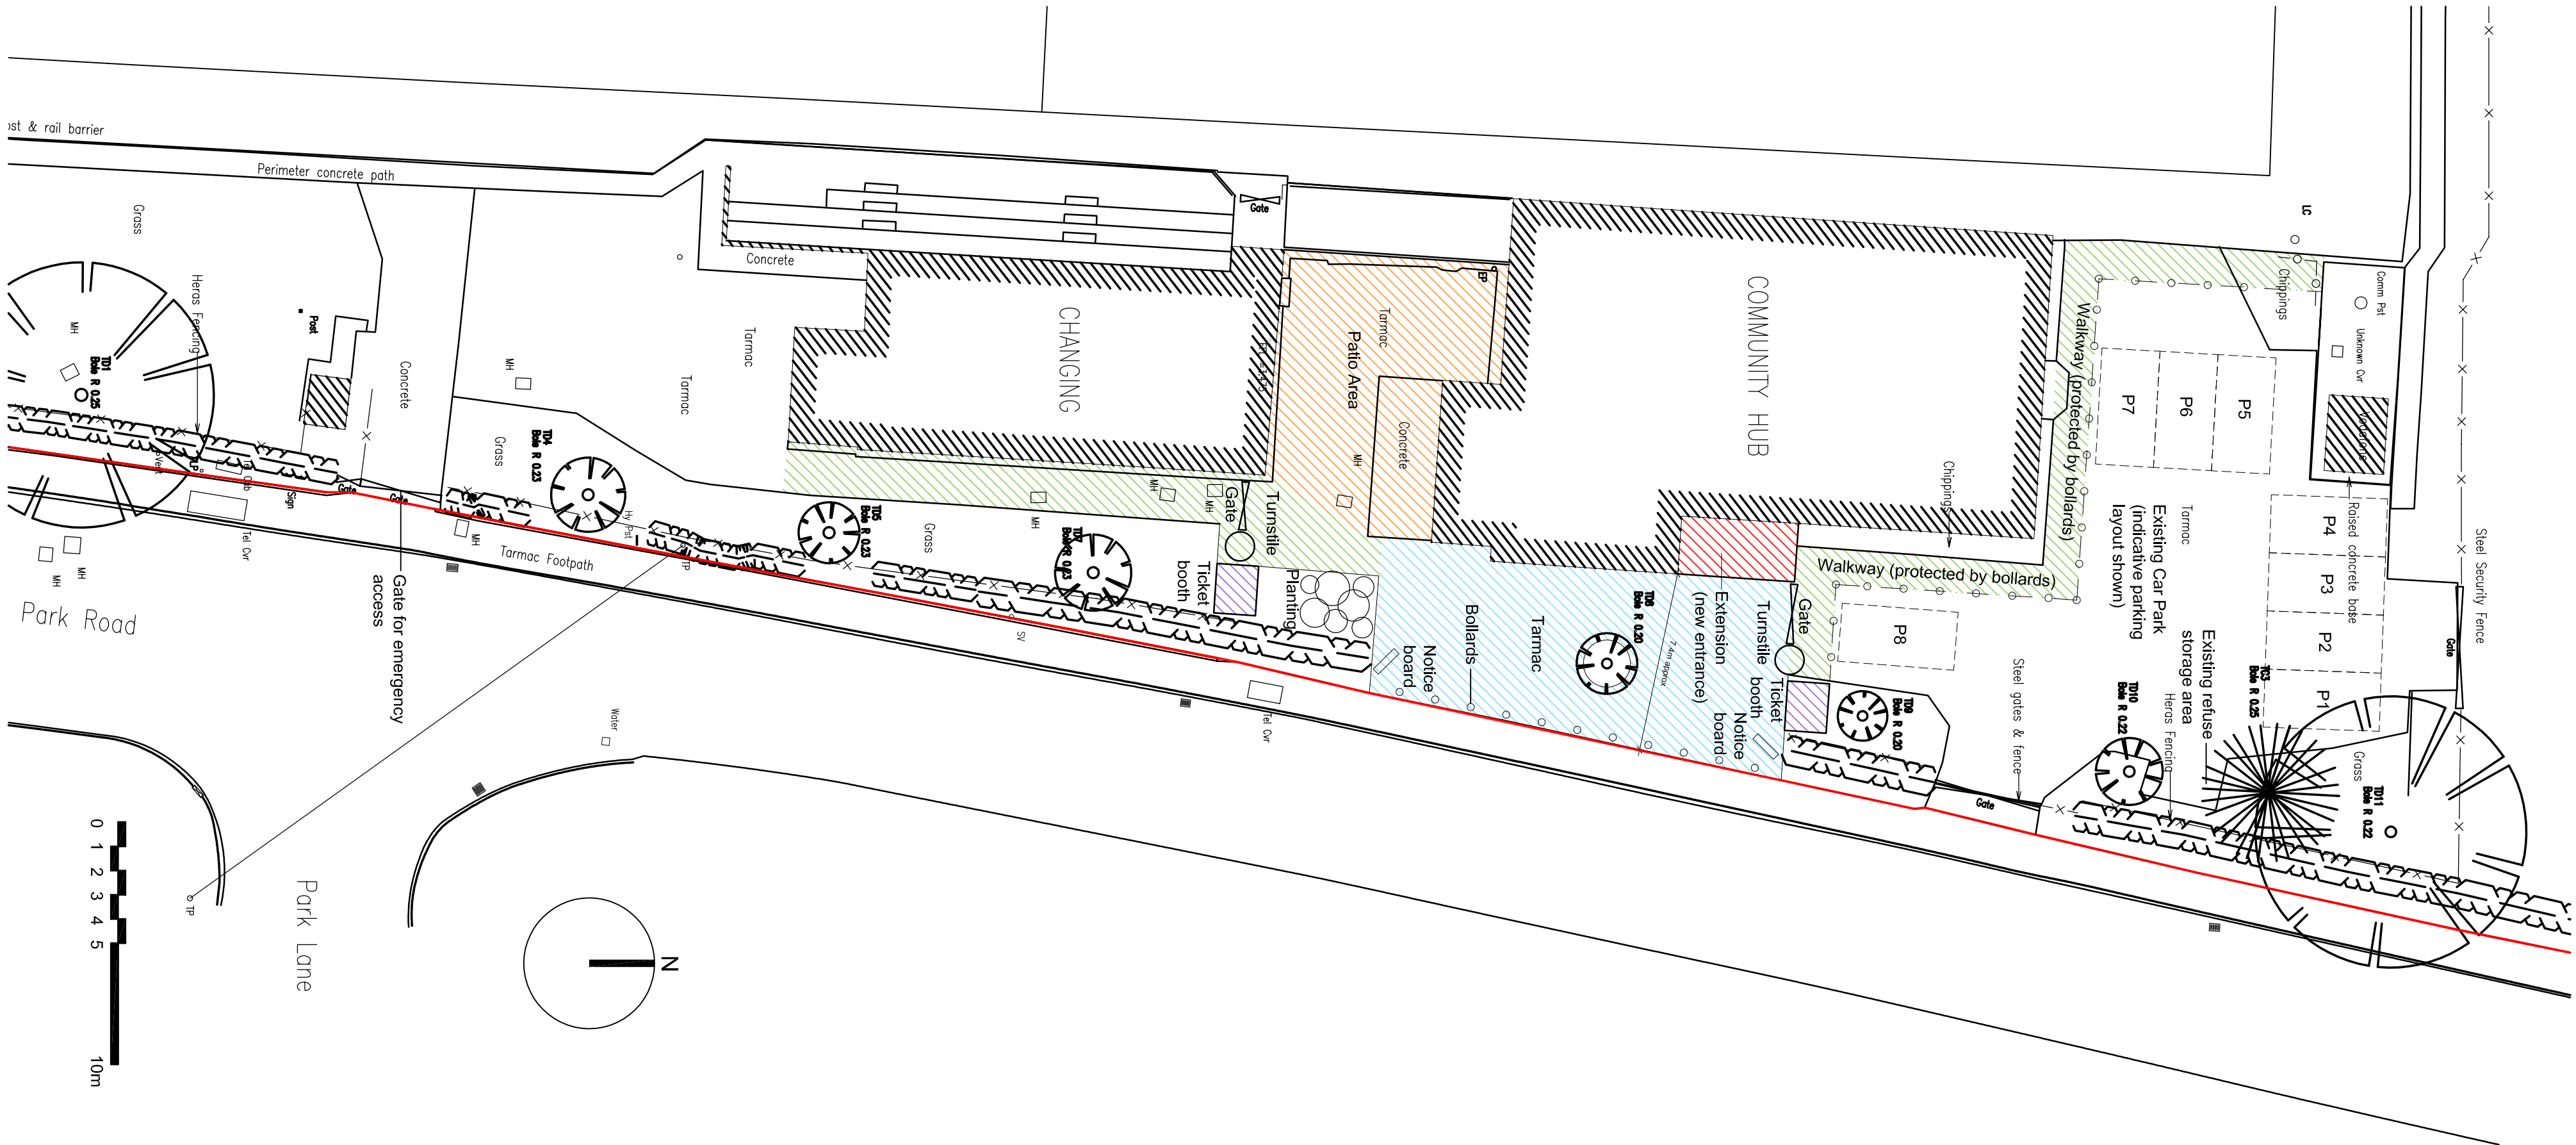

Proposed Site Plan (1:200)

Location Plan (1:2500)

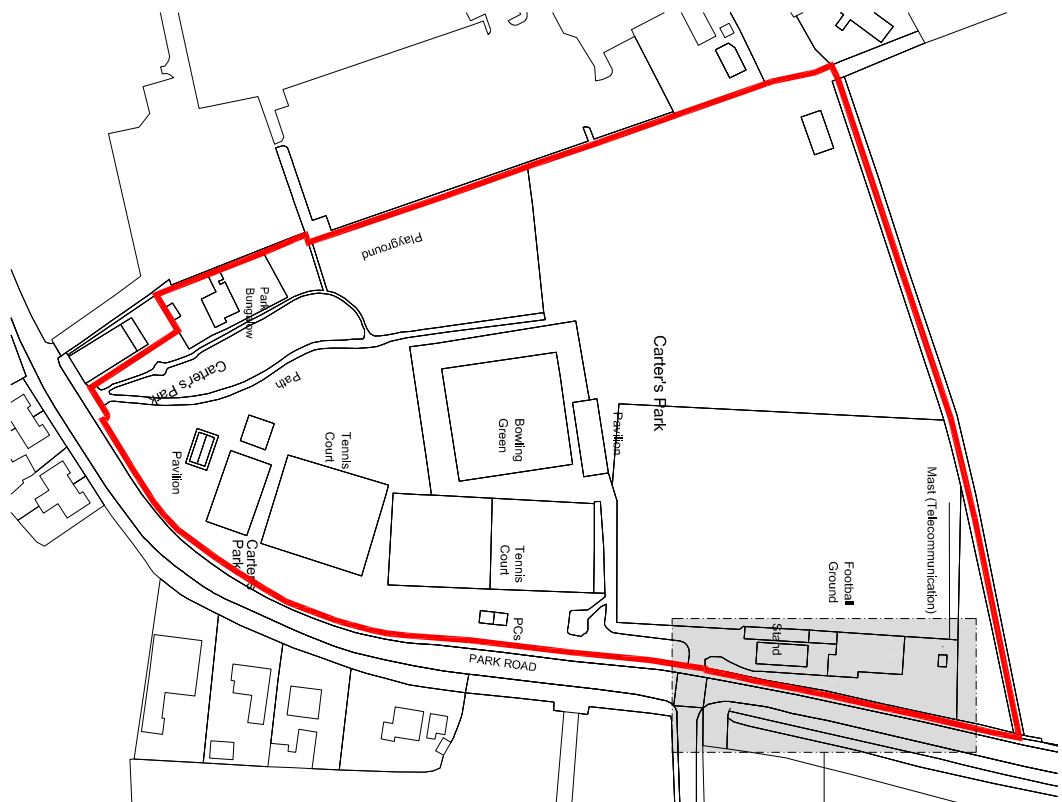

Refer to 1:200 scale Site Plan

P1	26.10.15	Planning Issue	AMW / AMW
T4	26.10.15	Draw Issue	AMW / AMW
T5	21.10.15	Draw Issue	AMW / AMW
T6	16.10.15	Draw Issue	AMW / AMW
Revision:	Date:	Description:	Drawn: CMC

ANDREW M WRIGHT LTD
CHARTERED ARCHITECT



26 Jovs Bank, Holbeach, St Johns, Spalding, Lincs, PE12 8SD
Telephone: 01406 540573 Mobile: 07940 914778

Project:
The Park Community Hub
Park Road
Holbeach
Lincs

Drawing Title:
Existing & Proposed Site Plans

Applicant:
Holbeach Parish Council

Drawn:	Checked:	Date:	Scale:	Paper Size:
AMW	AMW	12.10.15	As shown	A1

Job No.:	Draw No.:	Stage:	Revision:
011502	PD01	Planning	P1