

All drawings to be verified for title by Mills Contractors before the start of any other drawings or work, whatever is written on their own behalf or that of sub-contractors.

Report any discrepancies to the Contract Administrator at once.

This drawing is to be used only as Andrew Architects and Engineer's drawing and other relevant information.


Andrew M Wright Ltd Registered: Edward & John N. 5202924

Registered Office: 22 Church Street, Holbeach, Spalding, Lincs, PE12 7TL.


LEGEND: DO NOT SCALE

Legend to materials:-


- 1 = Facing brick (buff coloured)
- 2 = Render (cream coloured)
- 3 = Single ply membrane roofing with standing seam effect (grey coloured)
- 4 = Upvc fascia to eaves (white coloured)
- 5 = Plastic rainwater goods (white coloured)
- 6 = Upvc windows & doors (white coloured)
- 7 = Upvc (timber board effect) wall cladding (white coloured)
- 8 = Upvc to gable verge (white coloured)

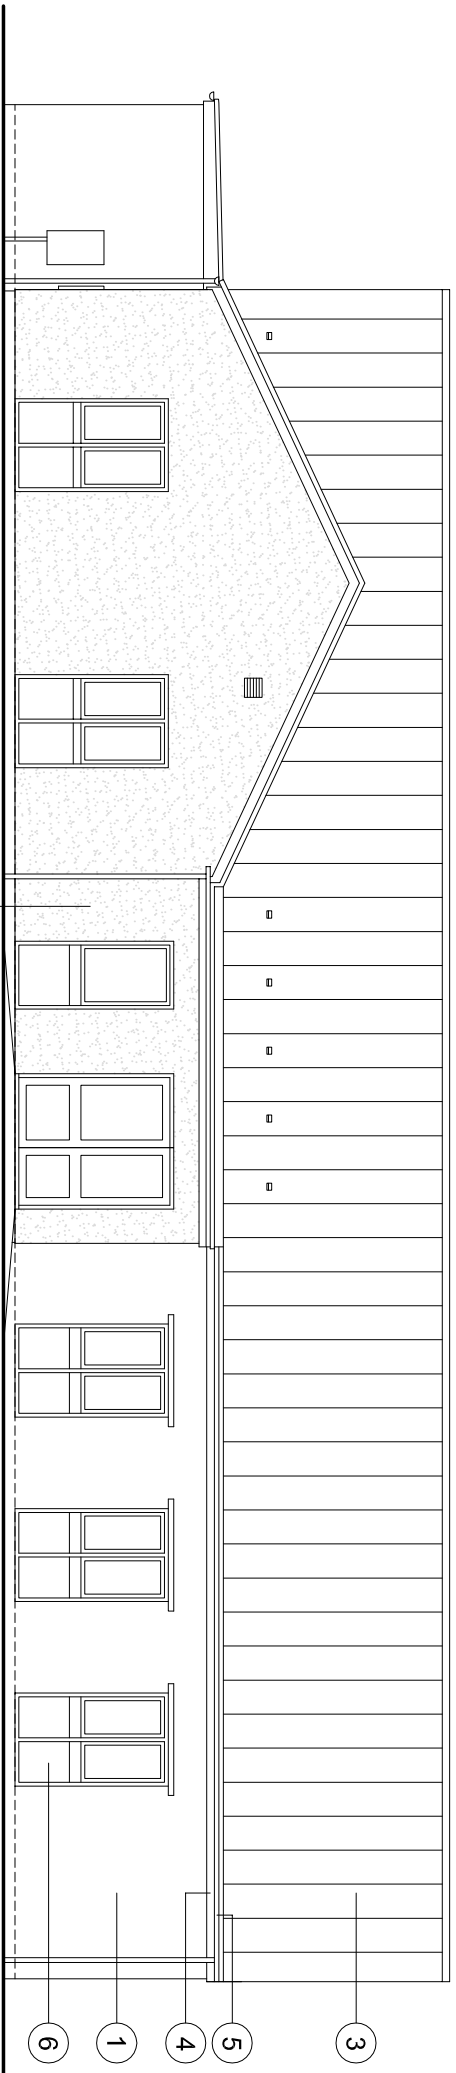


Front (East) Elevation (1:100)

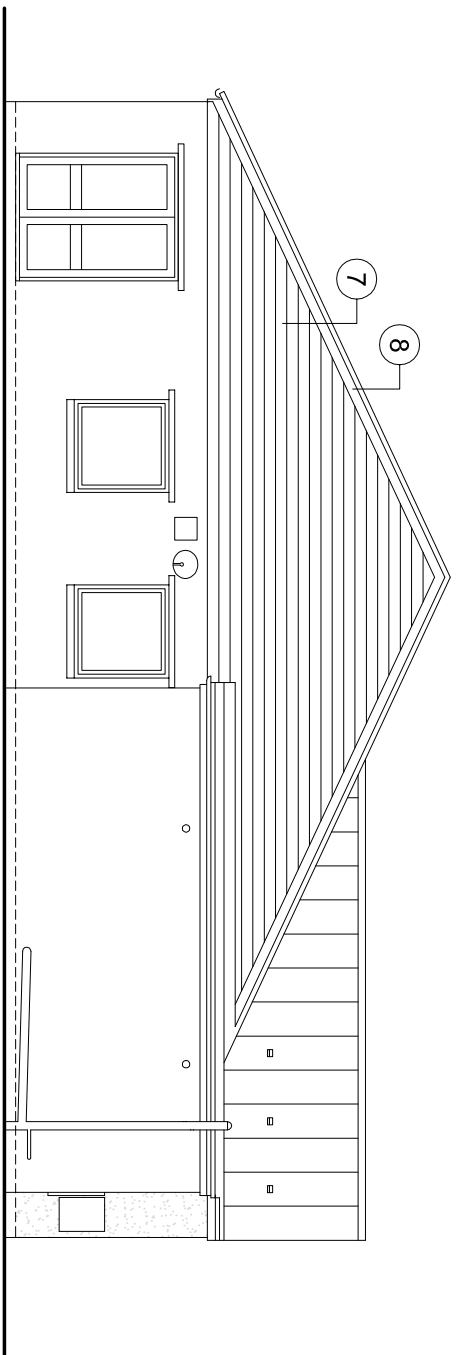


Side (South) Elevation (1:100)

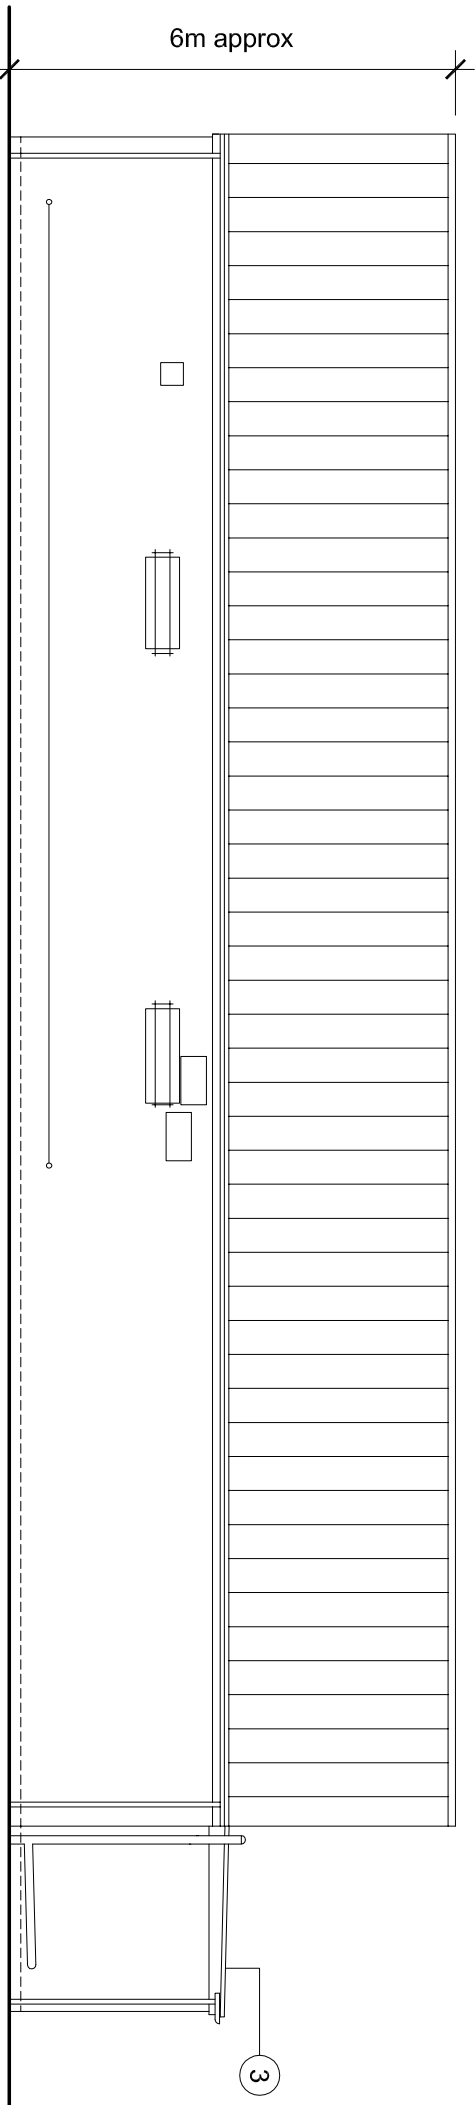

Rear (West) Elevation (1:100)

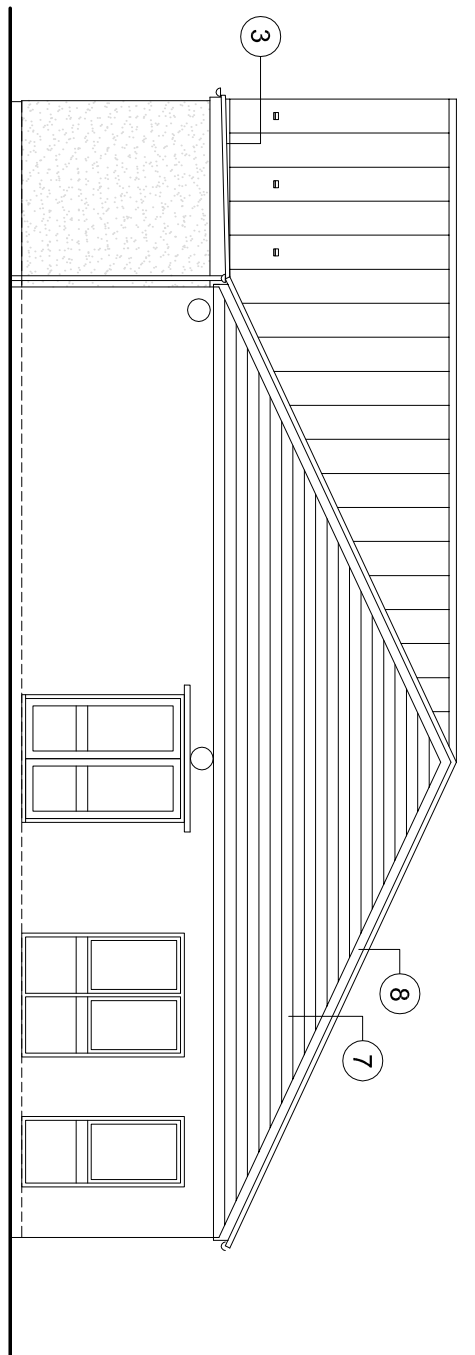

Side (North) Elevation (1:100)

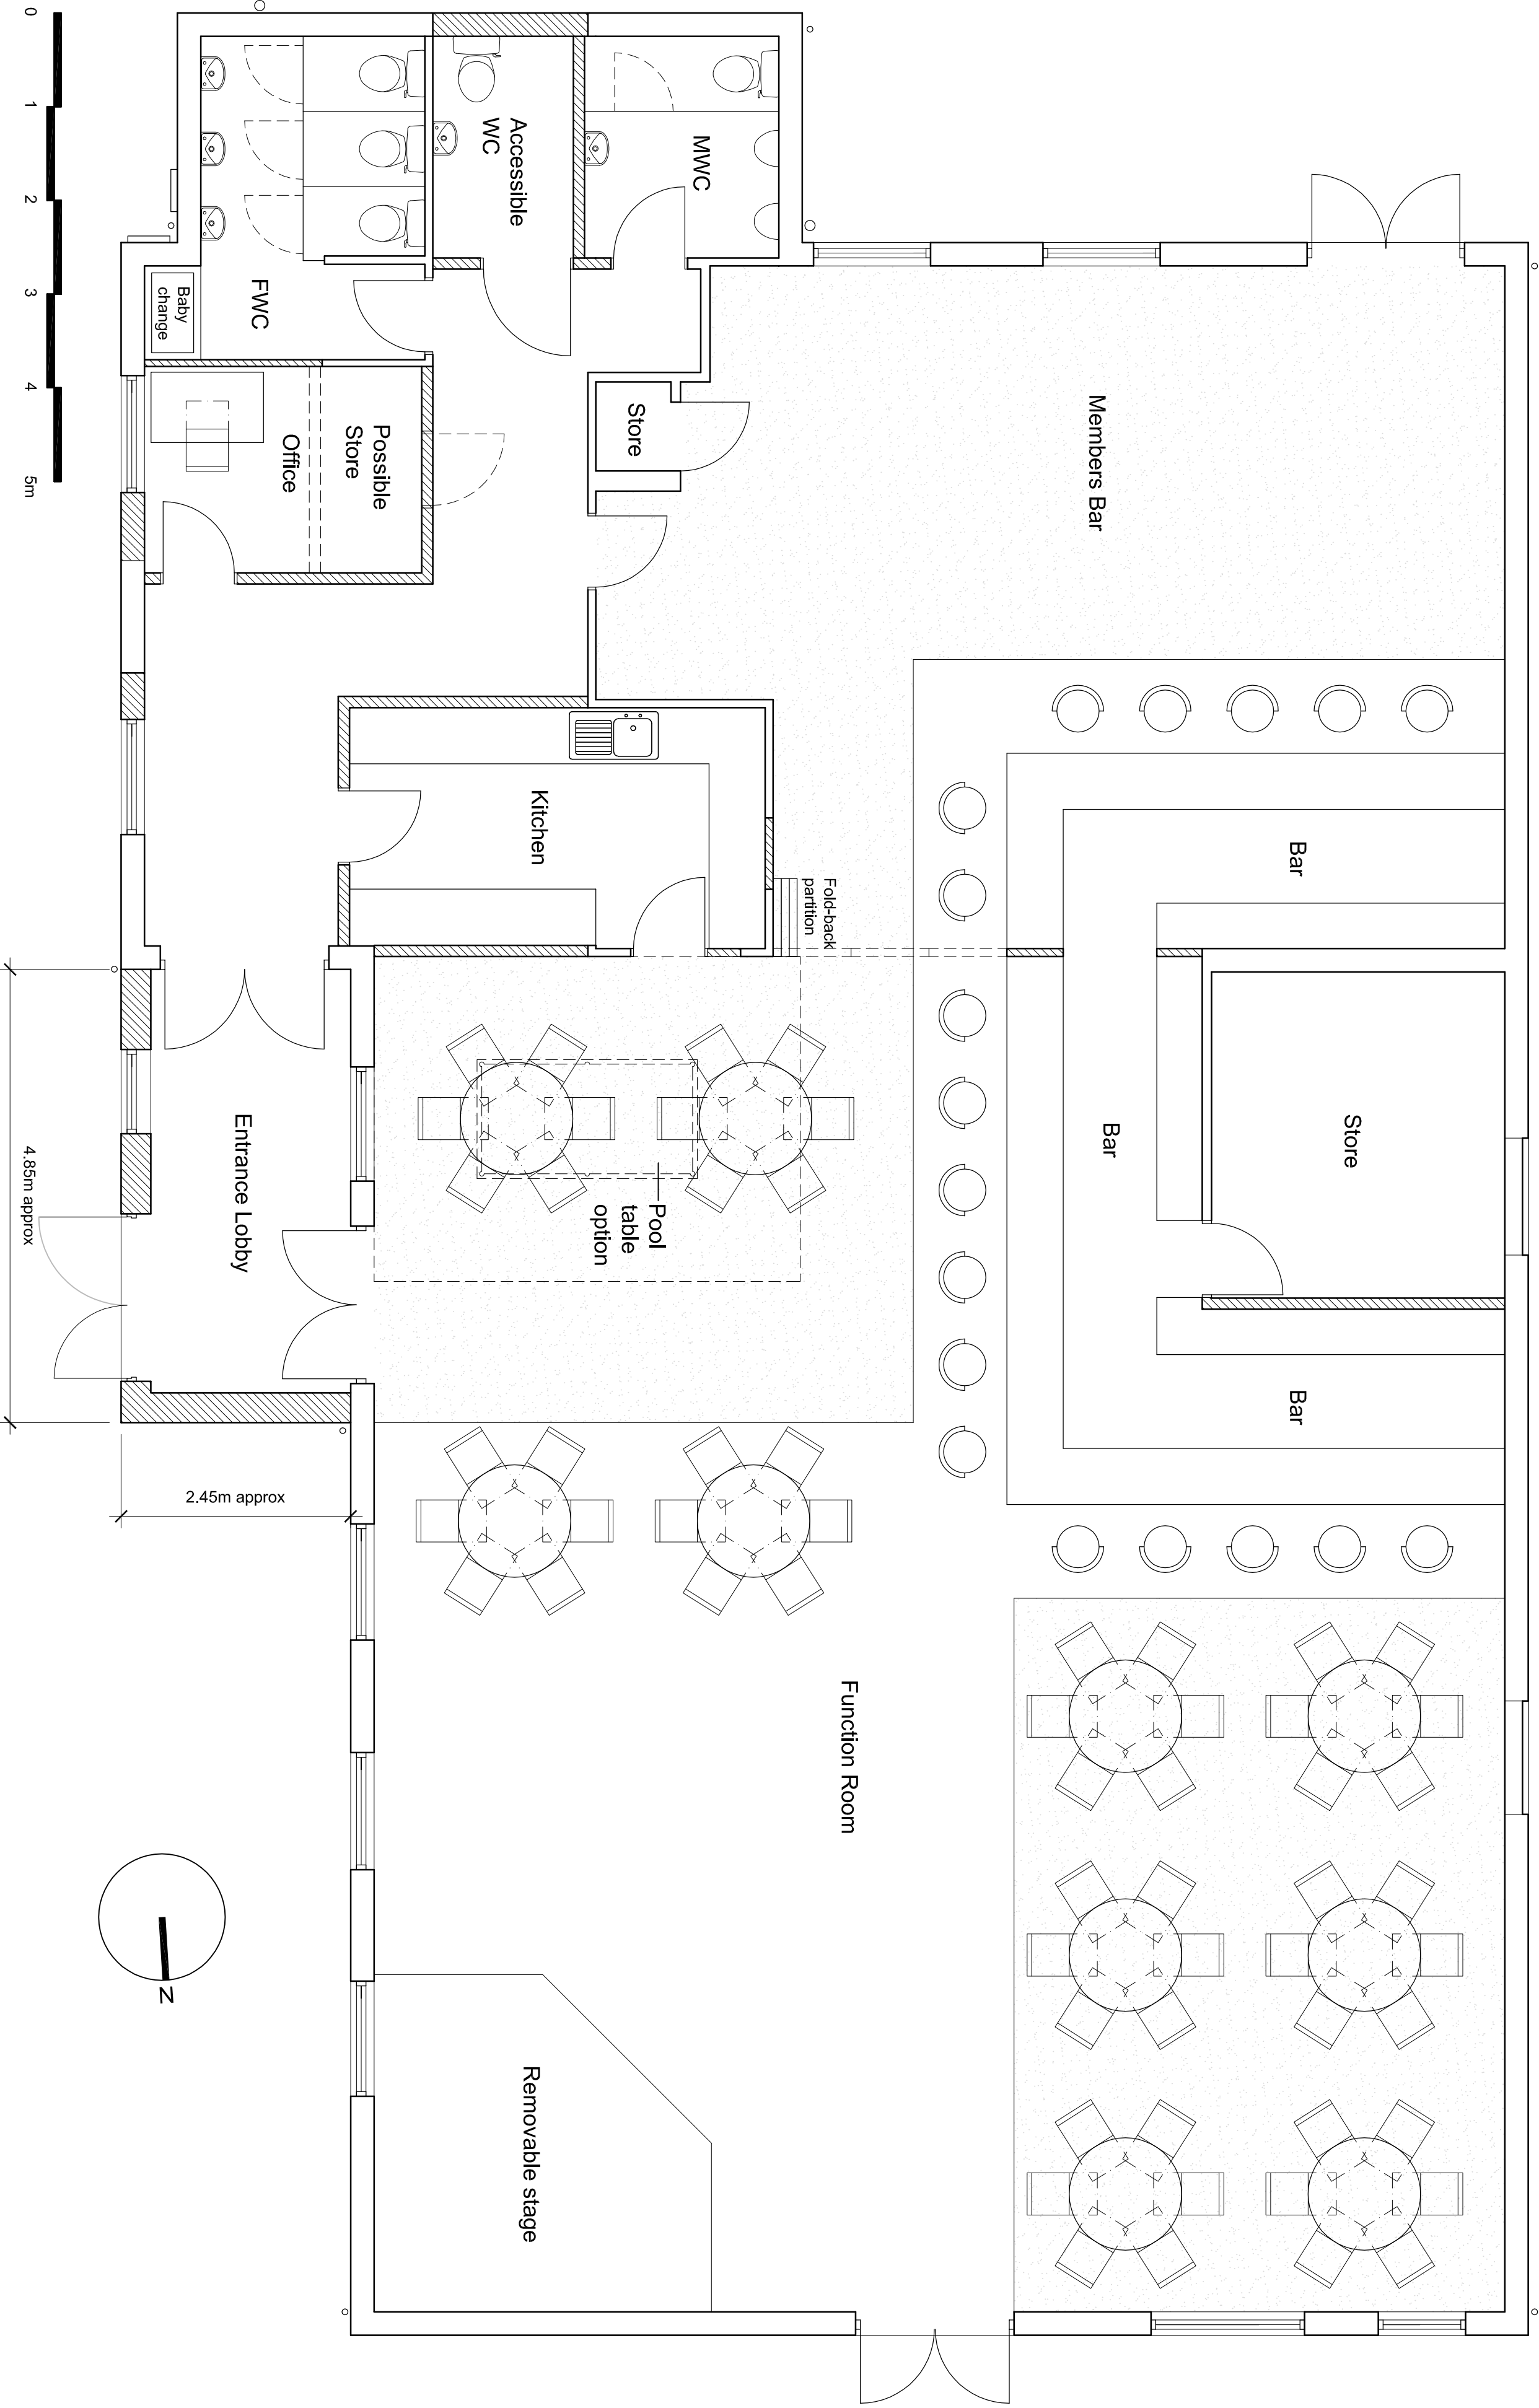

Ground Floor Plan (1:50)

P2	26.12.16	Planning Issue	AMW / AMW
T6	19.12.16	Draft Issue	AMW / AMW
F1	26.10.15	Planning Issue	AMW / AMW
D5	26.10.15	Draft Issue	AMW / AMW
D4	21.10.15	Draft Issue	AMW / AMW
T3	19.10.15	Draft Issue	AMW / AMW
T2	10.06.15	Draft Issue	AMW / AMW
D1	09.06.15	Draft Issue	AMW / AMW
Revision:	Date:	Description:	Drawn: CHC

ANDREW M WRIGHT LTD
CHARTERED ARCHITECT



26 Jovs Bank, Holbeach St Johns, Spalding, Lincs. PE12 8SD
Telephone: 01406 540573 Mobile: 07940 914778

Project: Tigers Bar & Social Club
Park Road
Holbeach
Lincs

Drawings Title: Proposed Plans & Elevations

Applicant: Holbeach Parish Council

Drawn: AMW	Checked: AMW	Date: 19.10.15	Scale: As shown	Page Size: A1
Job No.: 011502	Dwg No.: PD03	Stage: Planning	Revision: P2	