


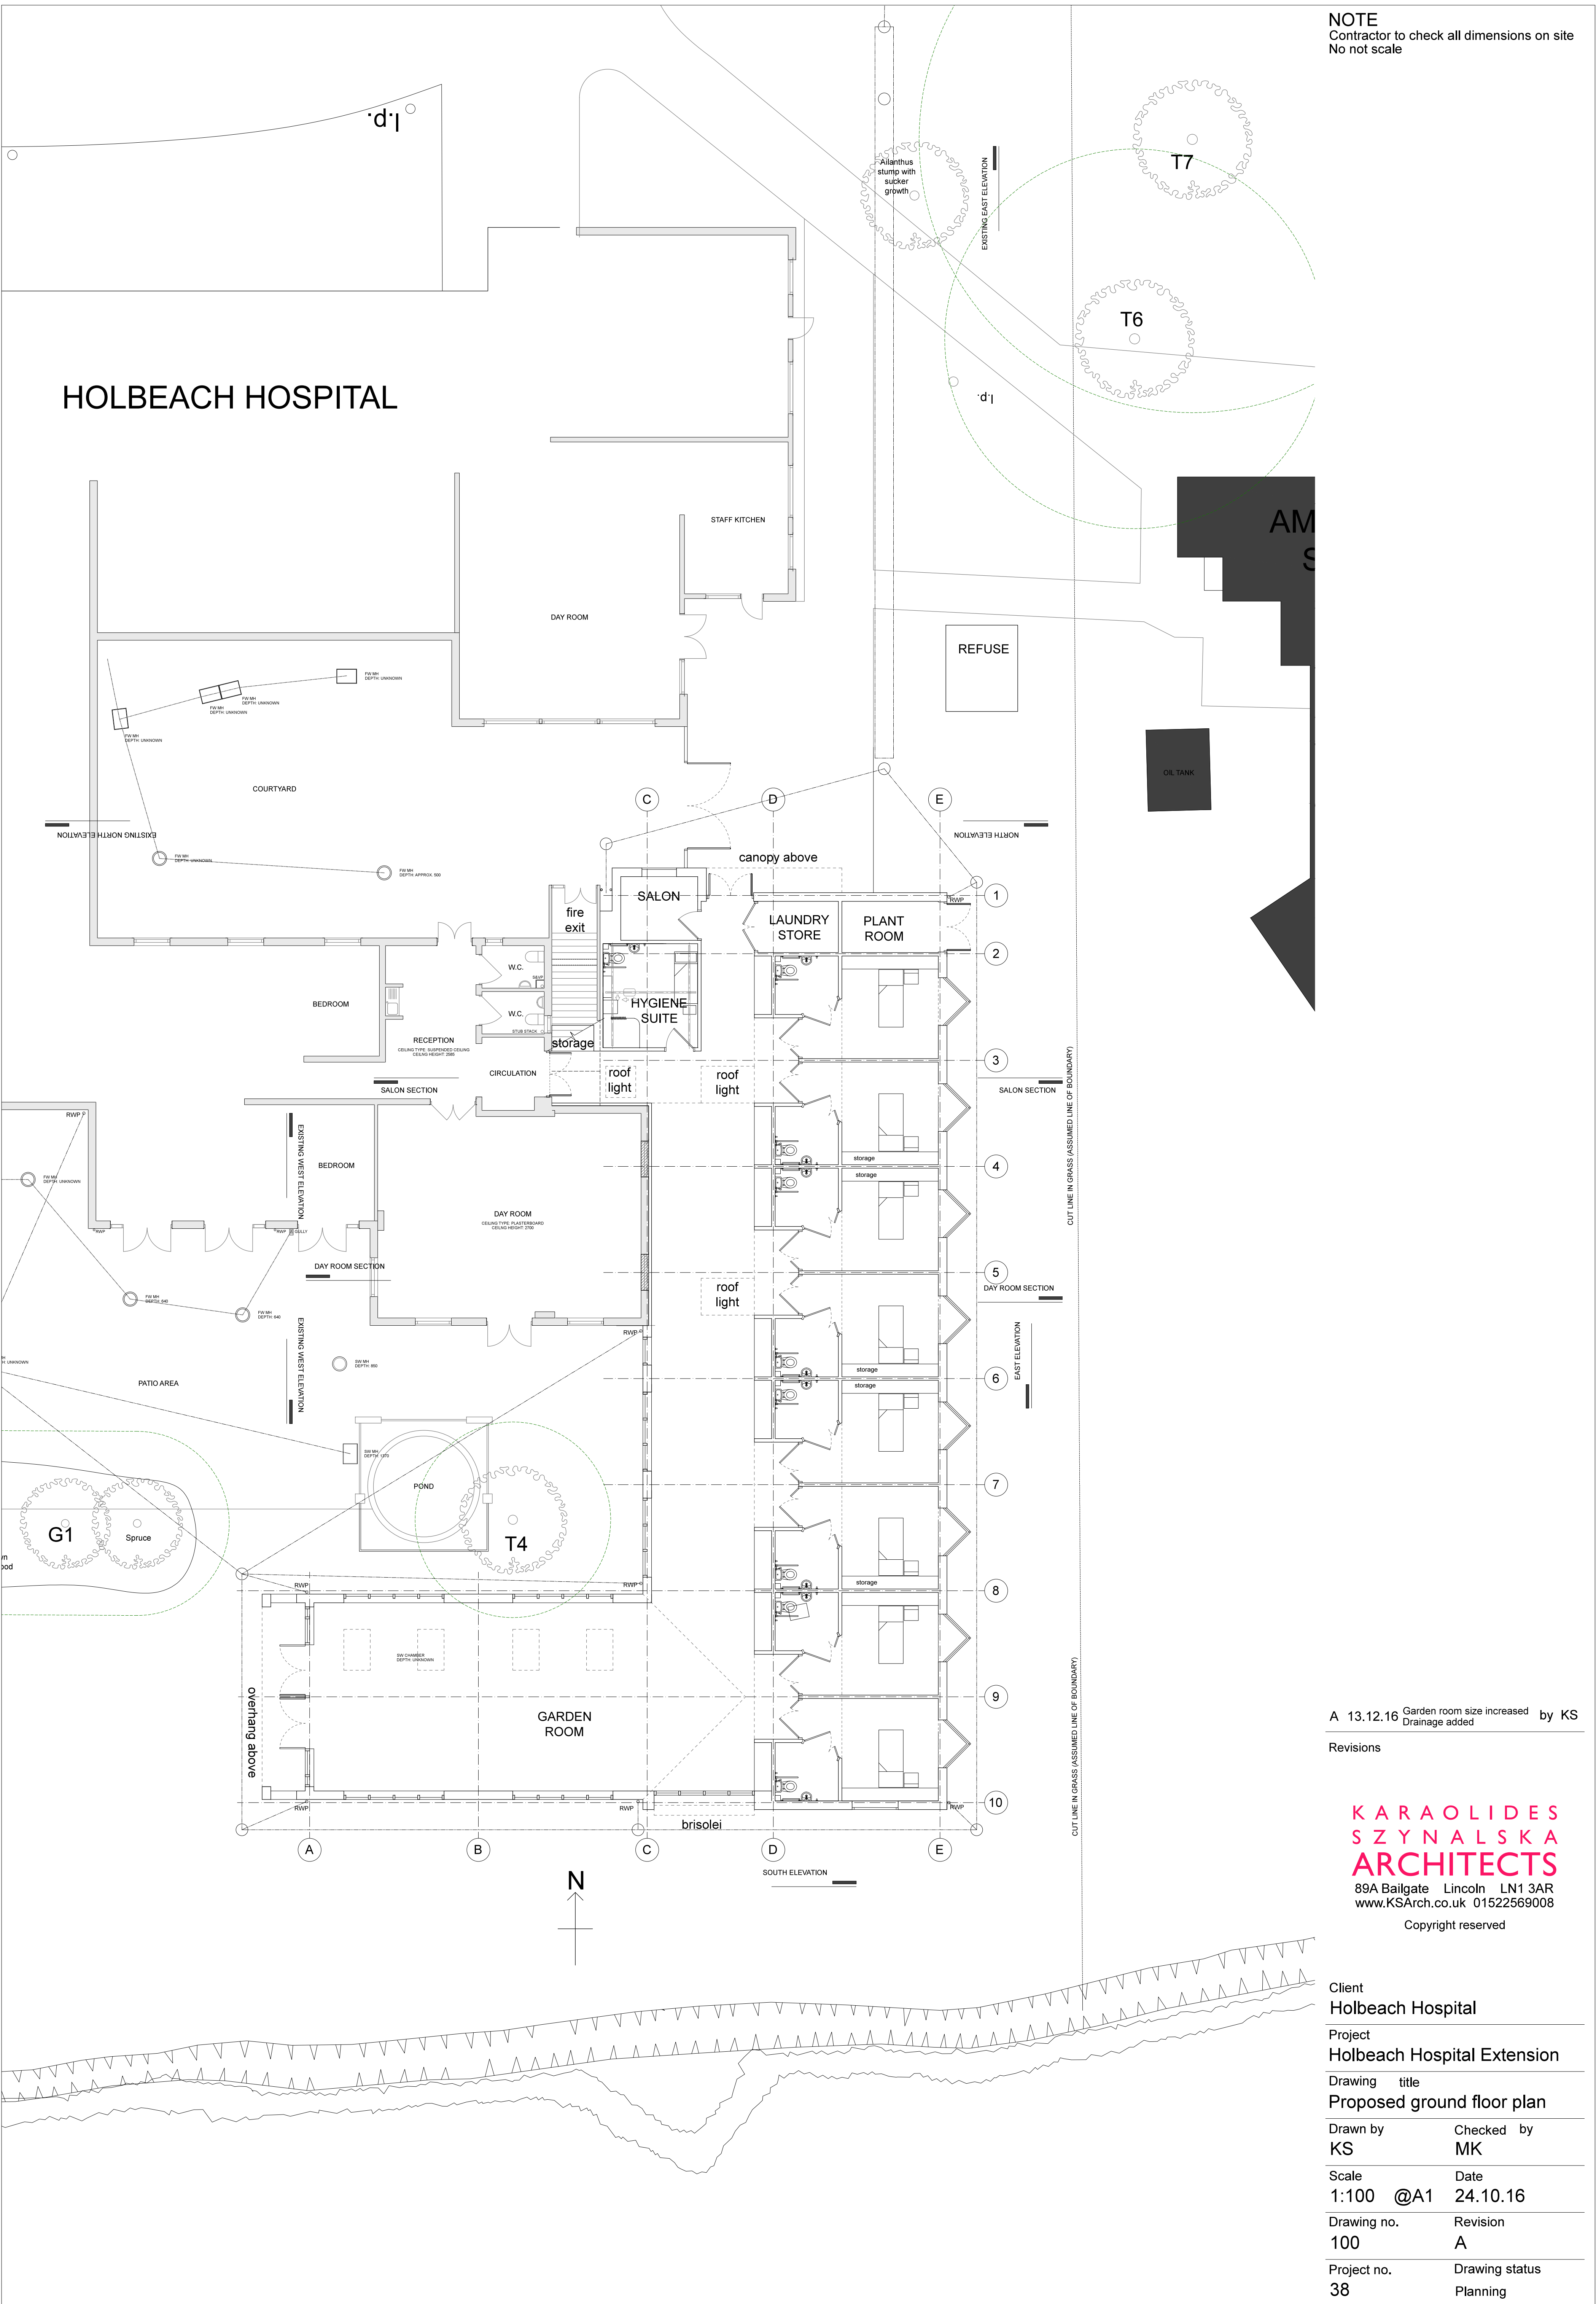

NOTE  
Contractor to check all dimensions on site  
No not scale

A 13.12.16 Garden room size increased by KS  
Drainage added

Revisions

K A R A O L I D E S  
S Z Y N A L S K A  
A R C H I T E C T S

89A Bailgate Lincoln LN1 3AR  
www.KSArch.co.uk 01522569008

Copyright reserved

Client  
Holbeach Hospital

Project  
Holbeach Hospital Extension

Drawing title  
Proposed ground floor plan

Drawn by KS Checked by MK

Scale 1:100 @A1 Date 24.10.16

Drawing no. 100 Revision A

Project no. 38 Drawing status Planning