


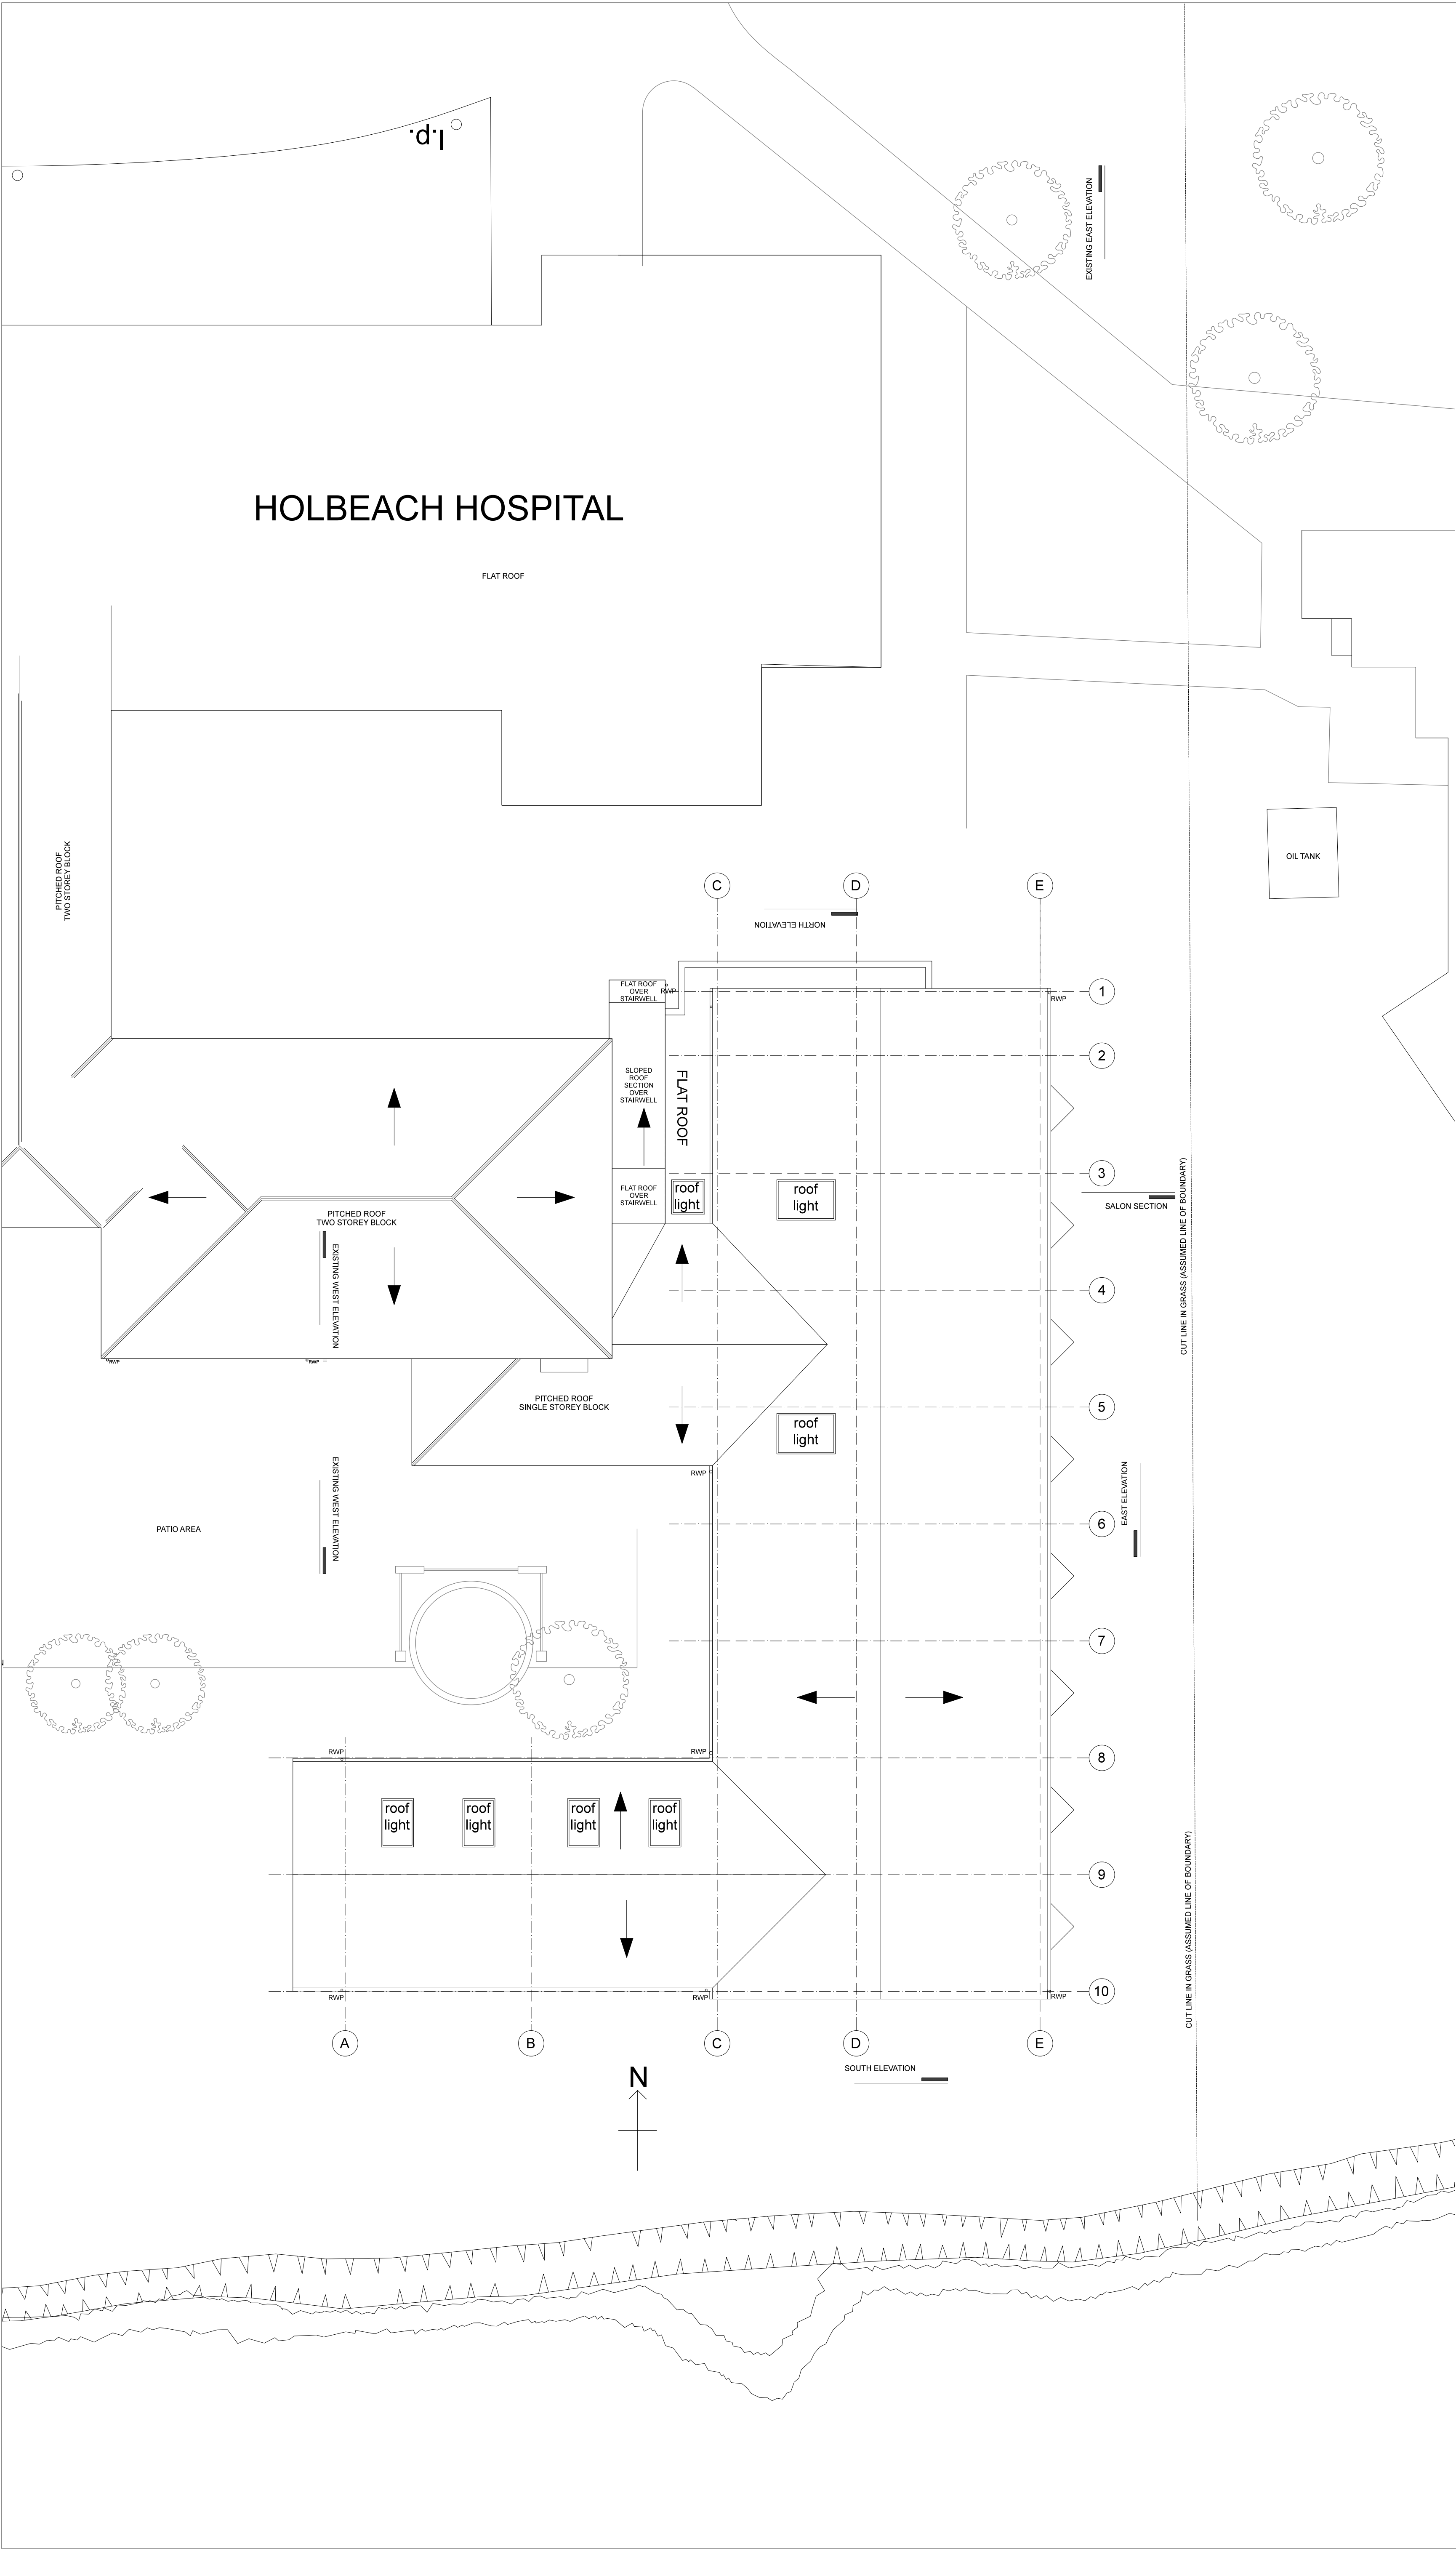

NOTE
Contractor to check all dimensions on site
No not scale

A 13.12.16 Garden room size increased by KS
Drainage added

Revisions

**K A R A O L I D E S
S Z Y N A L S K A
A R C H I T E C T S**
89A Bailgate Lincoln LN1 3AR
www.KSArch.co.uk 01522569008
Copyright reserved

Client Holbeach Hospital	
Project Holbeach Hospital Extension	
Drawing title Proposed roof plan	
Drawn by KS	Checked by MK
Scale 1:100 @A1	Date 24.10.16
Drawing no. 101	Revision A
Project no. 38	Drawing status Planning