


NOTE
Contractor to check all dimensions on site
No not scale

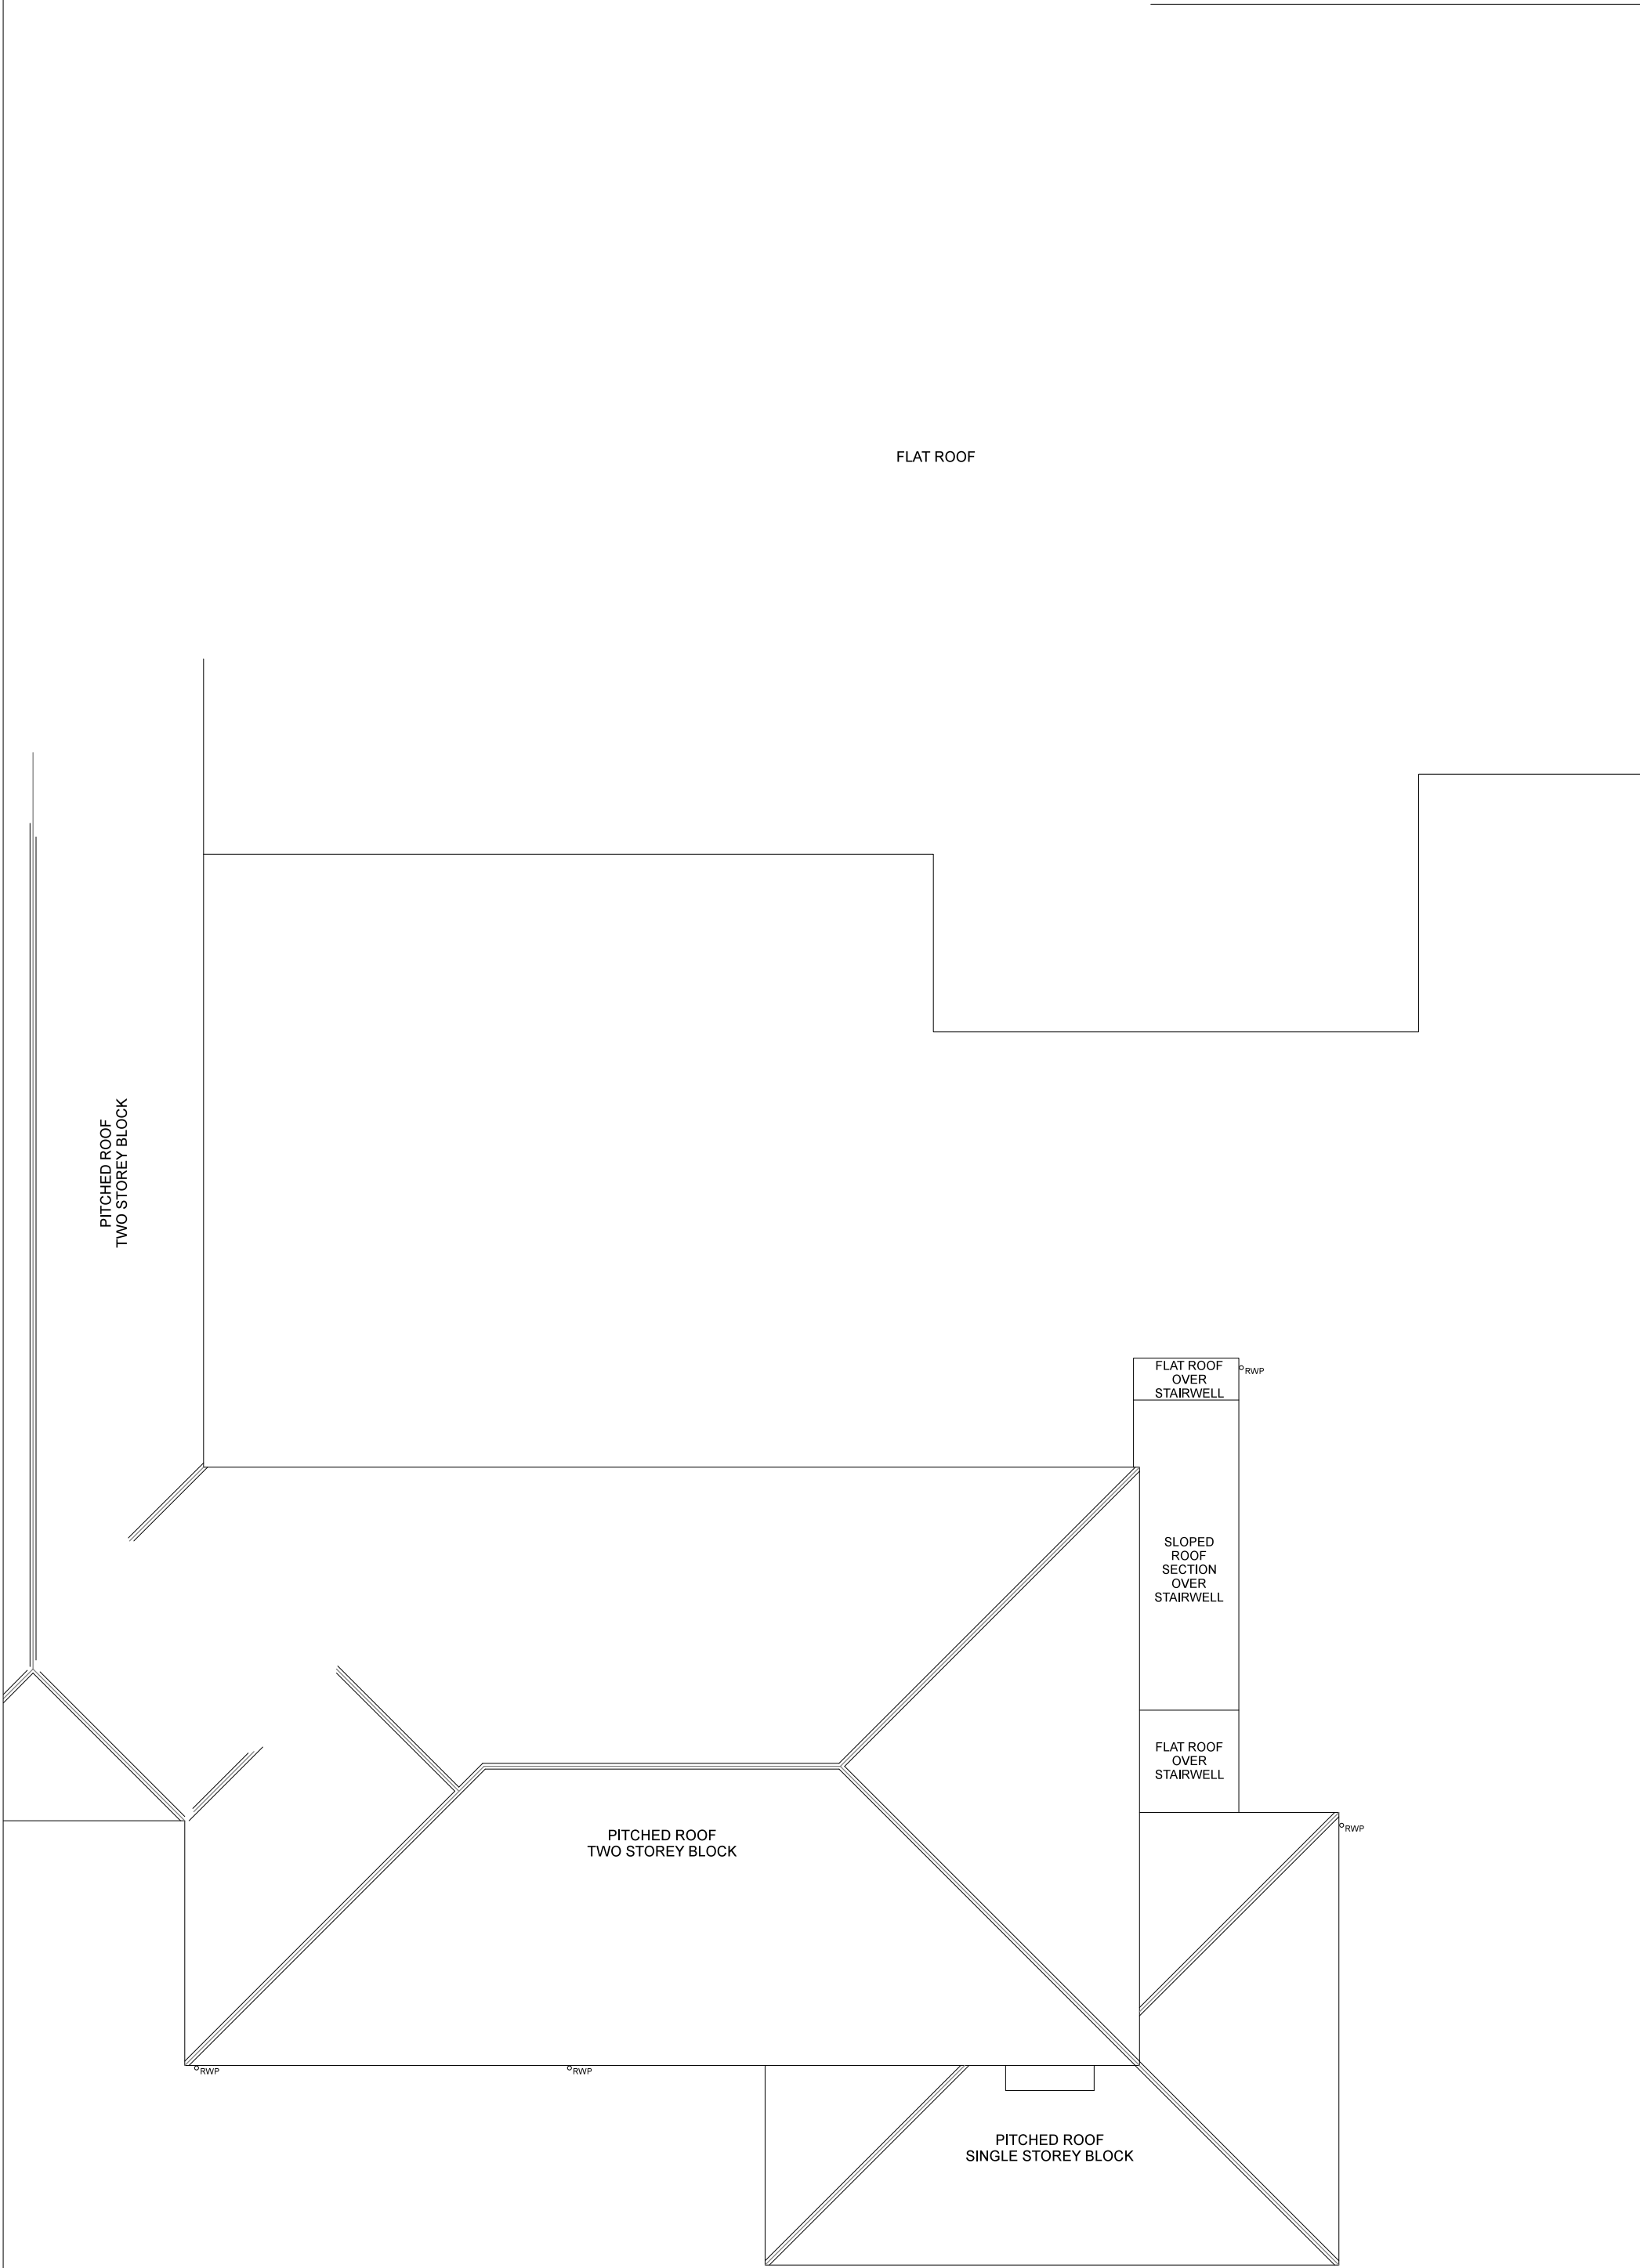

Revisions

K A R A O L I D E S
S Z Y N A L S K A
ARCHITECTS

89A Bailgate Lincoln LN1 3AR
www.KSArch.co.uk 01522569008

Copyright reserved

Client

Holbeach Hospital

Project

Holbeach Hospital Extension

Drawing title

Existing roof plan

Drawn by

KS

Checked by

MK

Scale

1:100 @A1

Date

13.12.16

Drawing no.

111

Revision

0

Project no.

38

Drawing status

Planning