



NOTE
Contractor to check all dimensions on site
No not scale

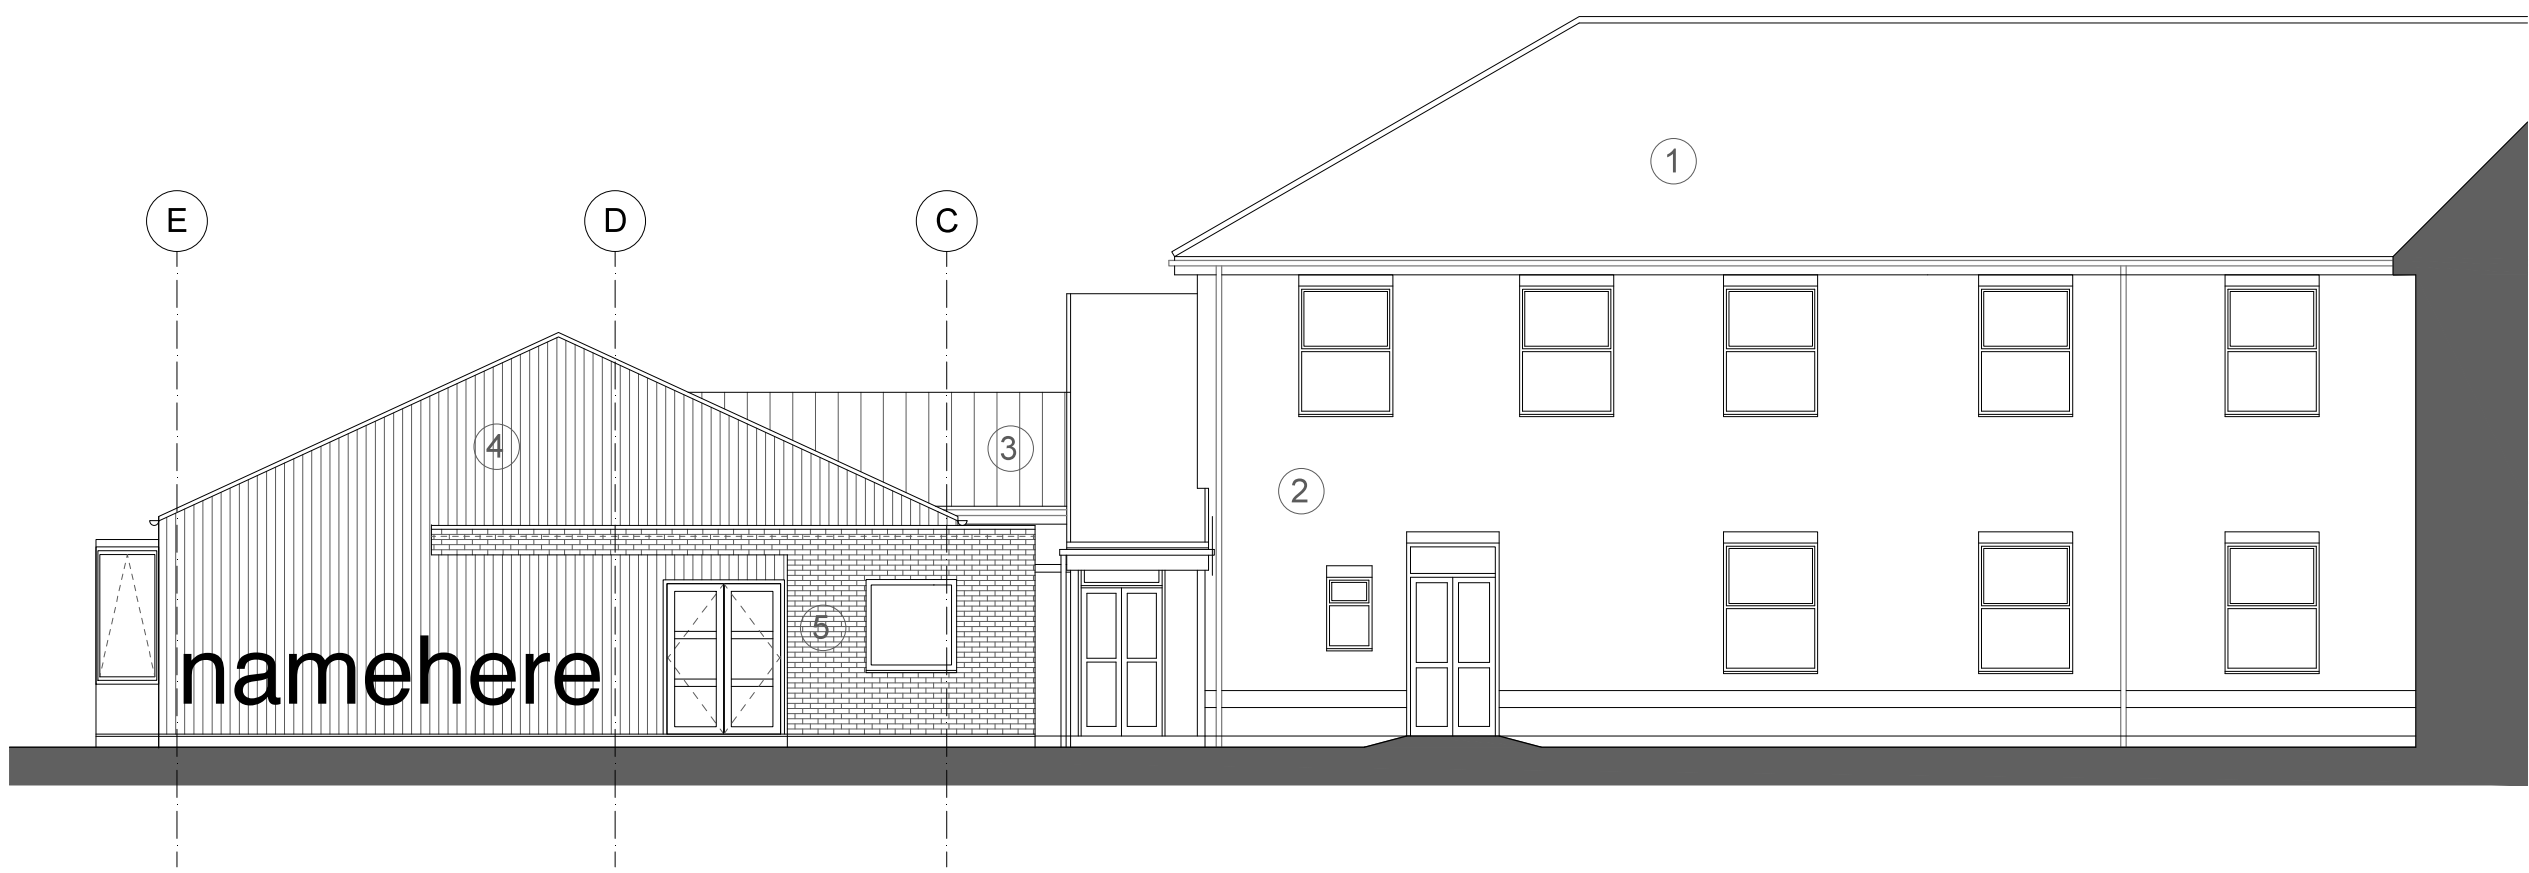


North elevation 1:200



East elevation 1:200

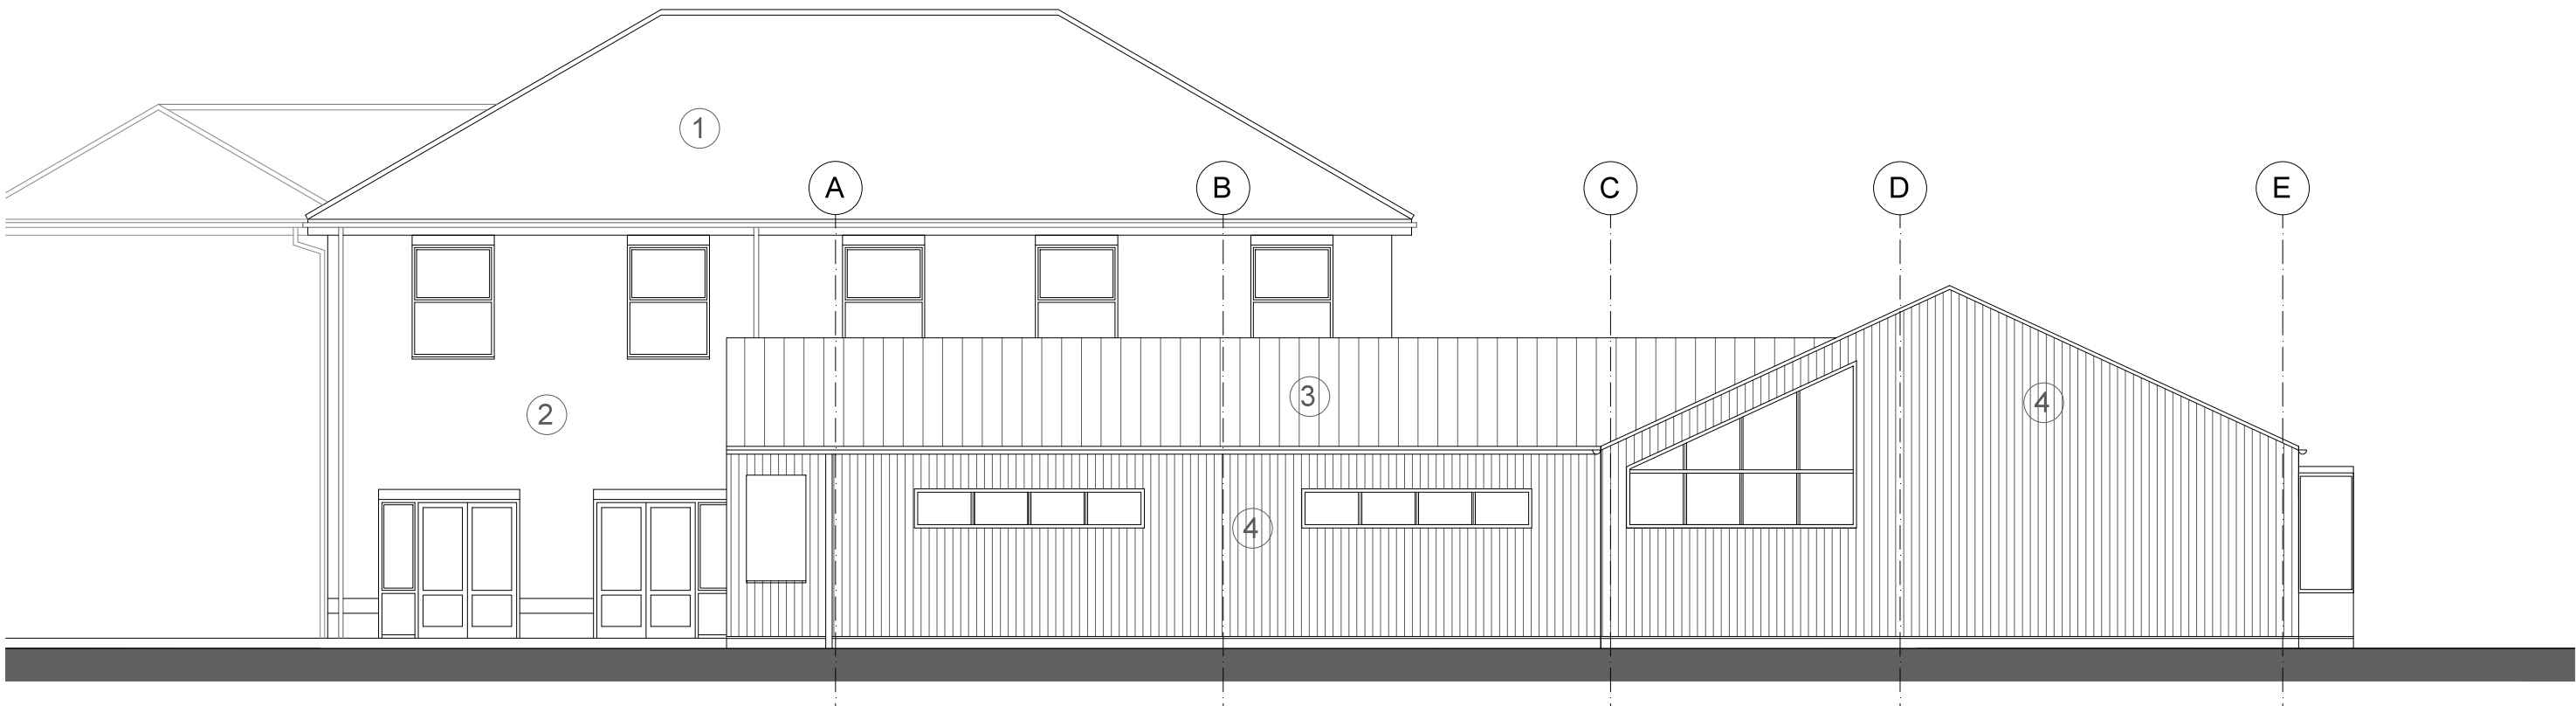


South elevation 1:200

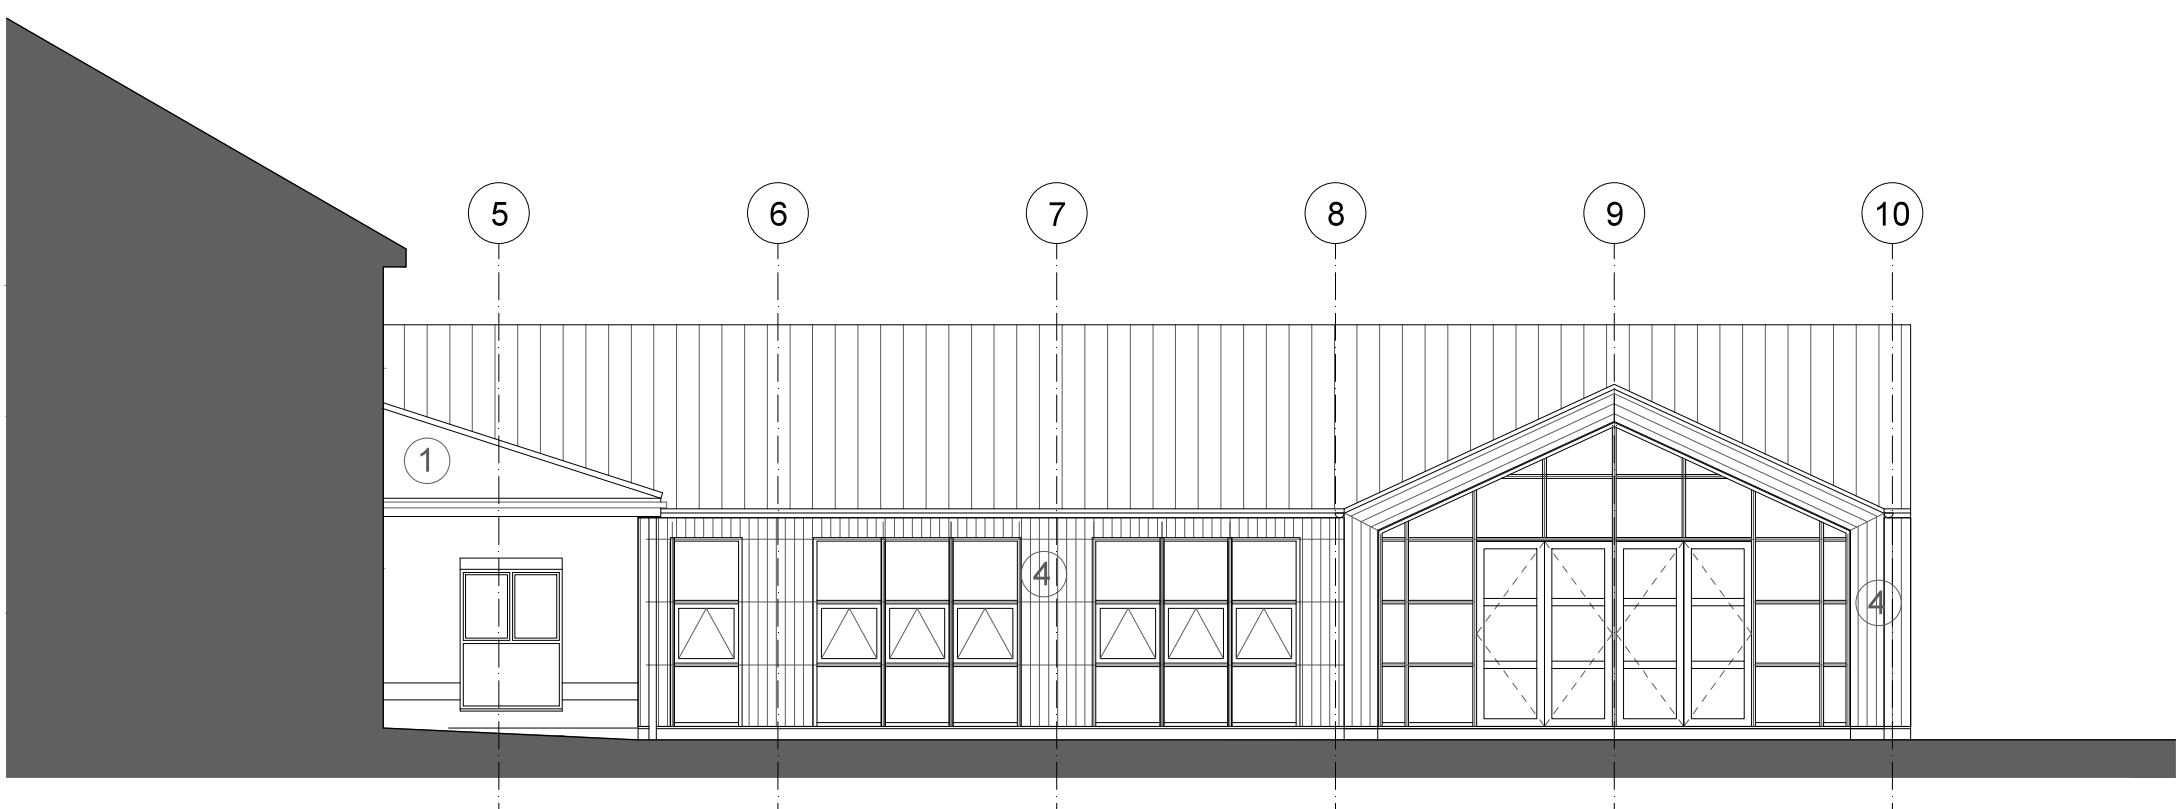

West elevation 1:200

- ① existing concrete roof tiles
 - ② existing red brick
 - ③ new roof panels
 - ④ vertical timber cladding
 - ⑤ brick to match existing
- existing doors and windows - white PVC
existing black PVC rain water goods
proposed doors and windows - grey PVC
proposed black PVC rain water goods

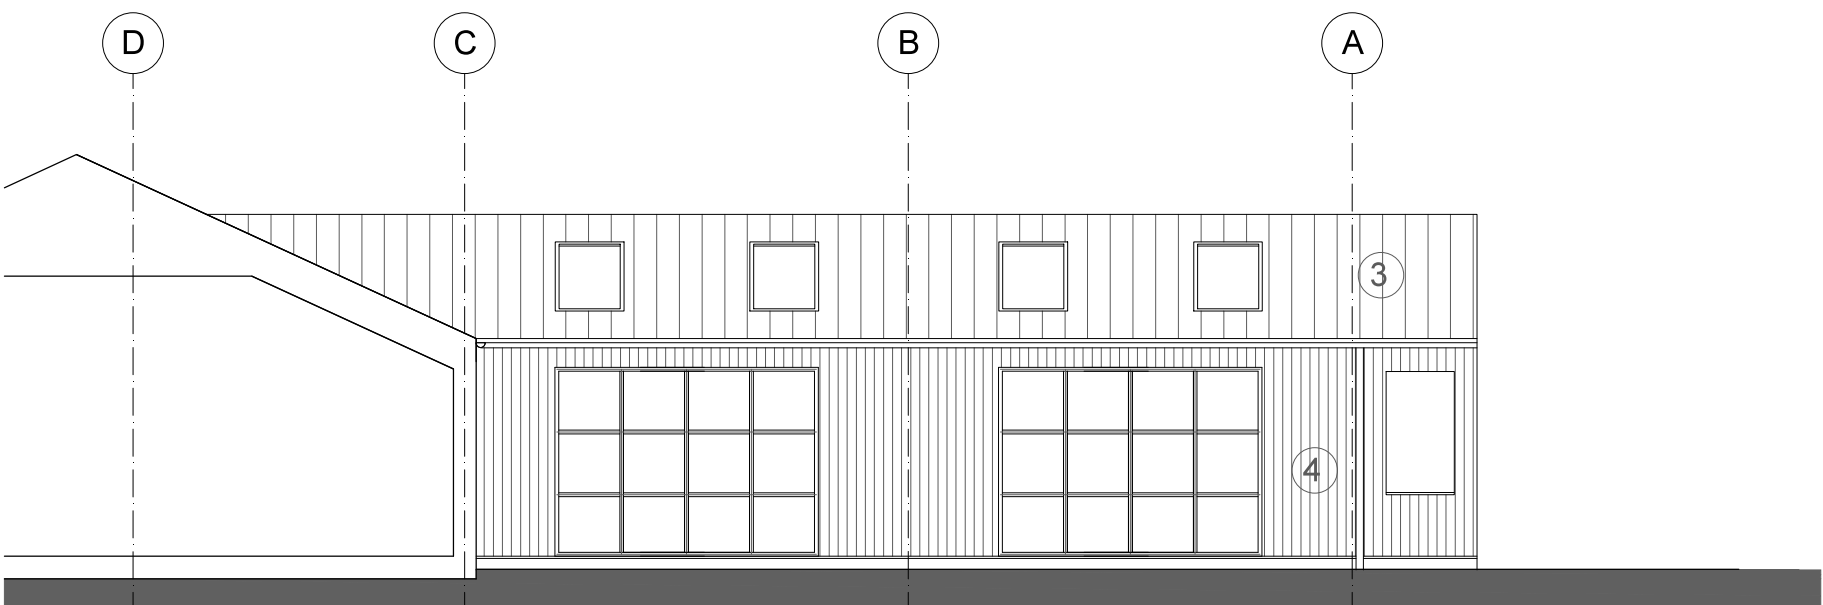

North elevation (from courtyard) 1:200

Revisions

**K A R A O L I D E S
S Z Y N A L S K A
A R C H I T E C T S**
89A Bailgate Lincoln LN1 3AR
www.KSArch.co.uk 01522569008
Copyright reserved

Client
Holbeach Hospital

Project
Holbeach Hospital Extension

Drawing title
Proposed elevations

Drawn by KS	Checked by MK
Scale 1:100 @A1	Date 24.10.16
Drawing no. 200	Revision 0
Project no. 38	Drawing status Planning