



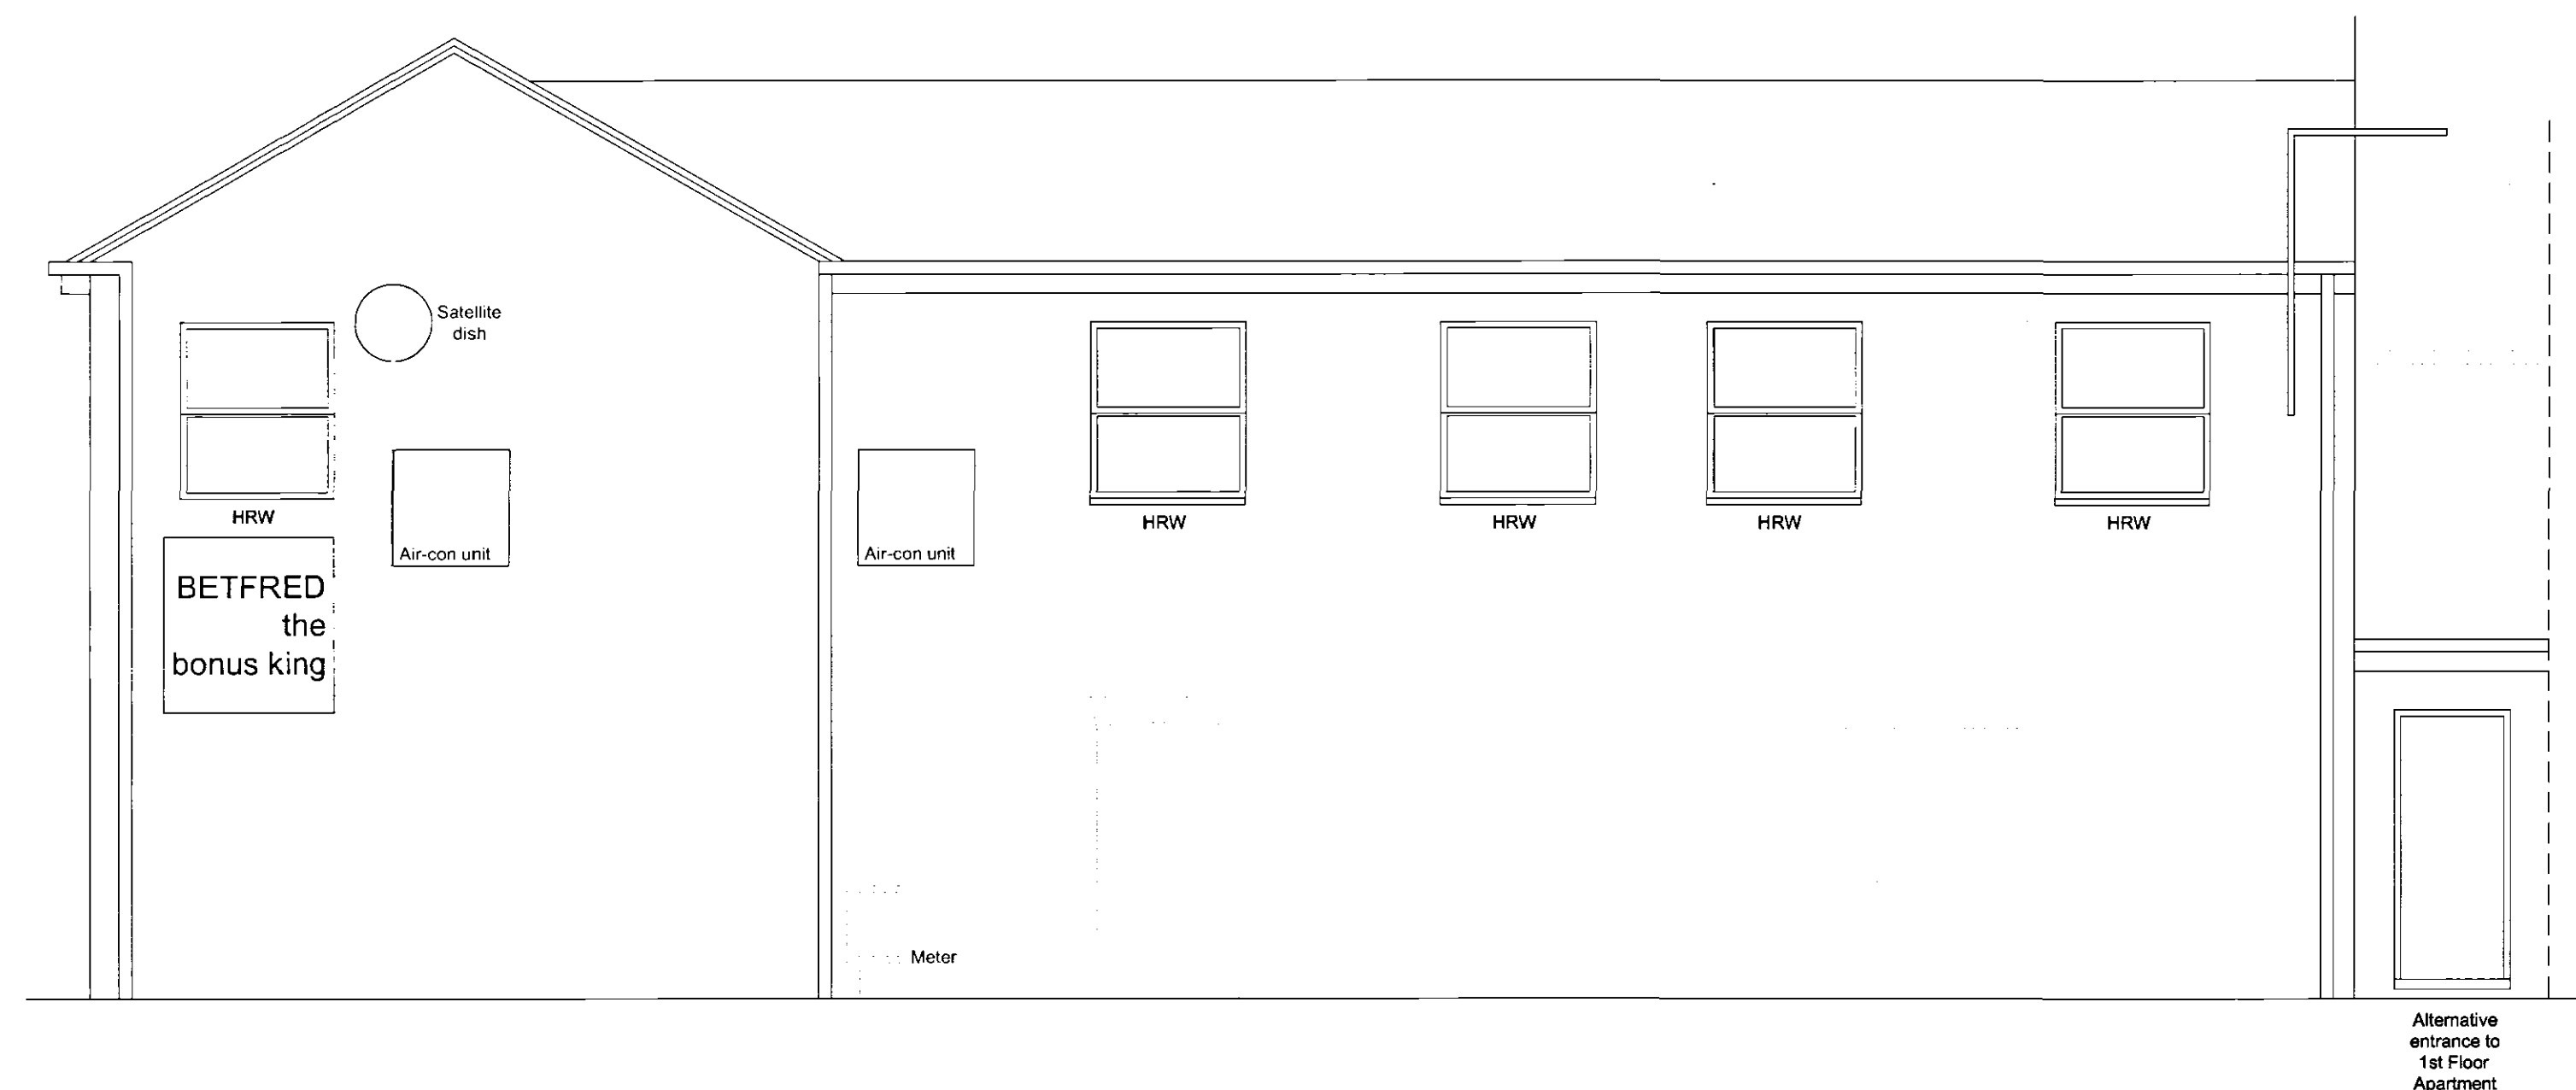


**East Elevation
(Existing)**

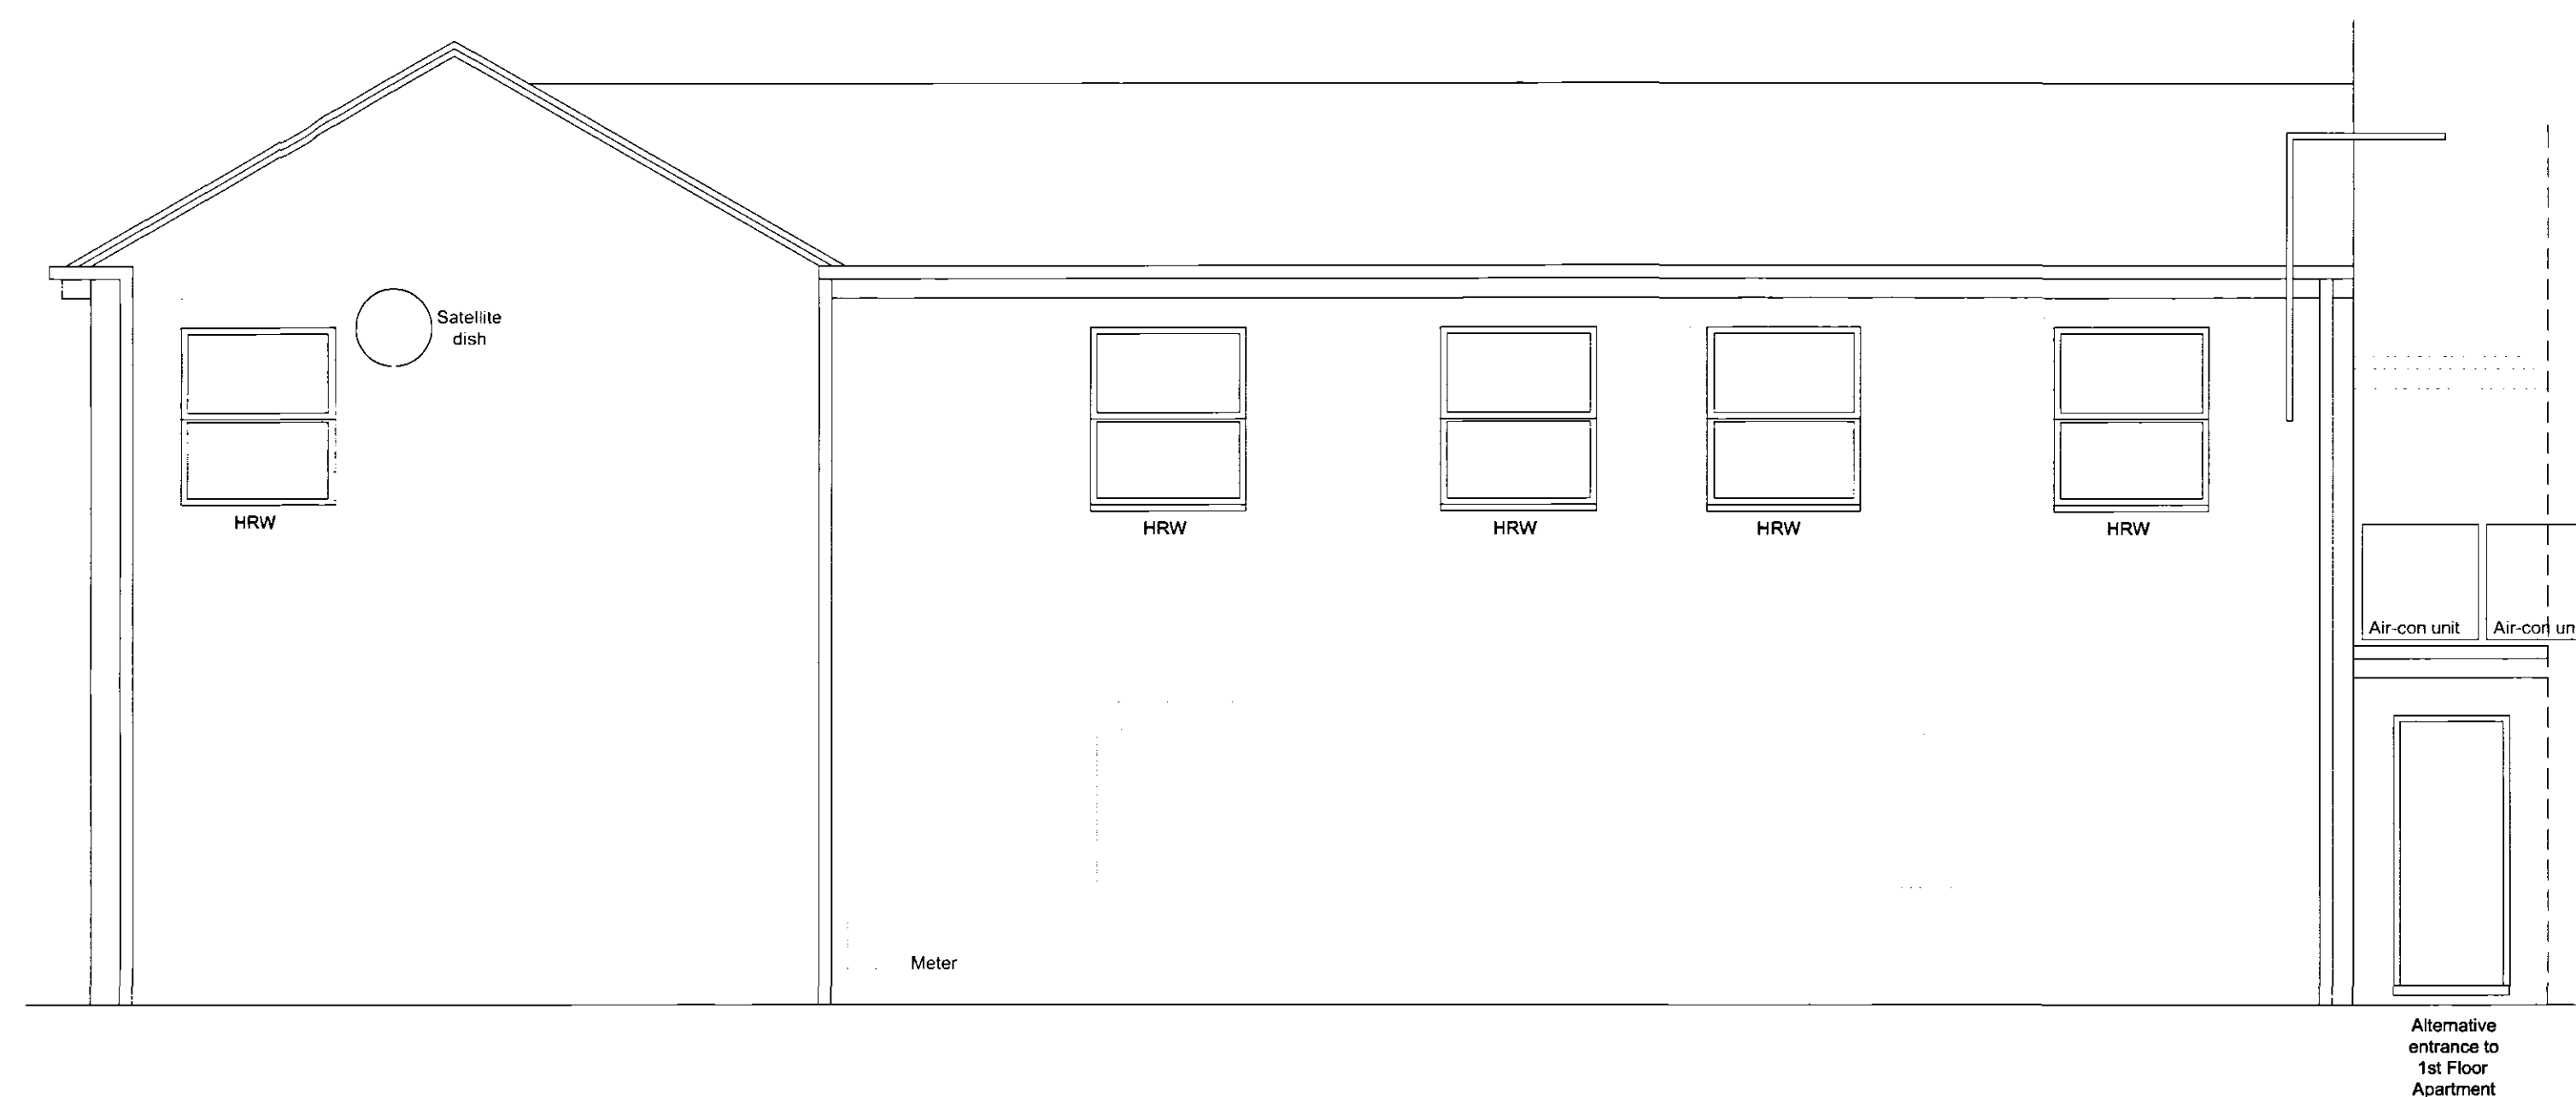

**East Elevation
(Proposed)**

Notes:

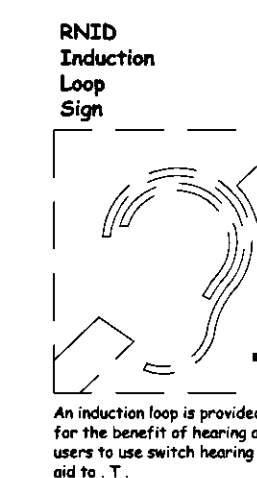

SHDC
Planning & Development
- 1 OCT 2007
Ref: 1319/07

Drawing Title:

License Plan

Location:
39/41 High Street
Holbeach

Drawing No: 292BF-39/41AC Revision: 1

Scale: 1:50 Date: 27-09-07 Drawn: NJL

BETFRED

Done Bookmakers
Spectrum, 56-58 Benson Road Birchwood, Warrington, WA3 7PQ
Tel: 01925 828000 - Fax: 01925 288502