



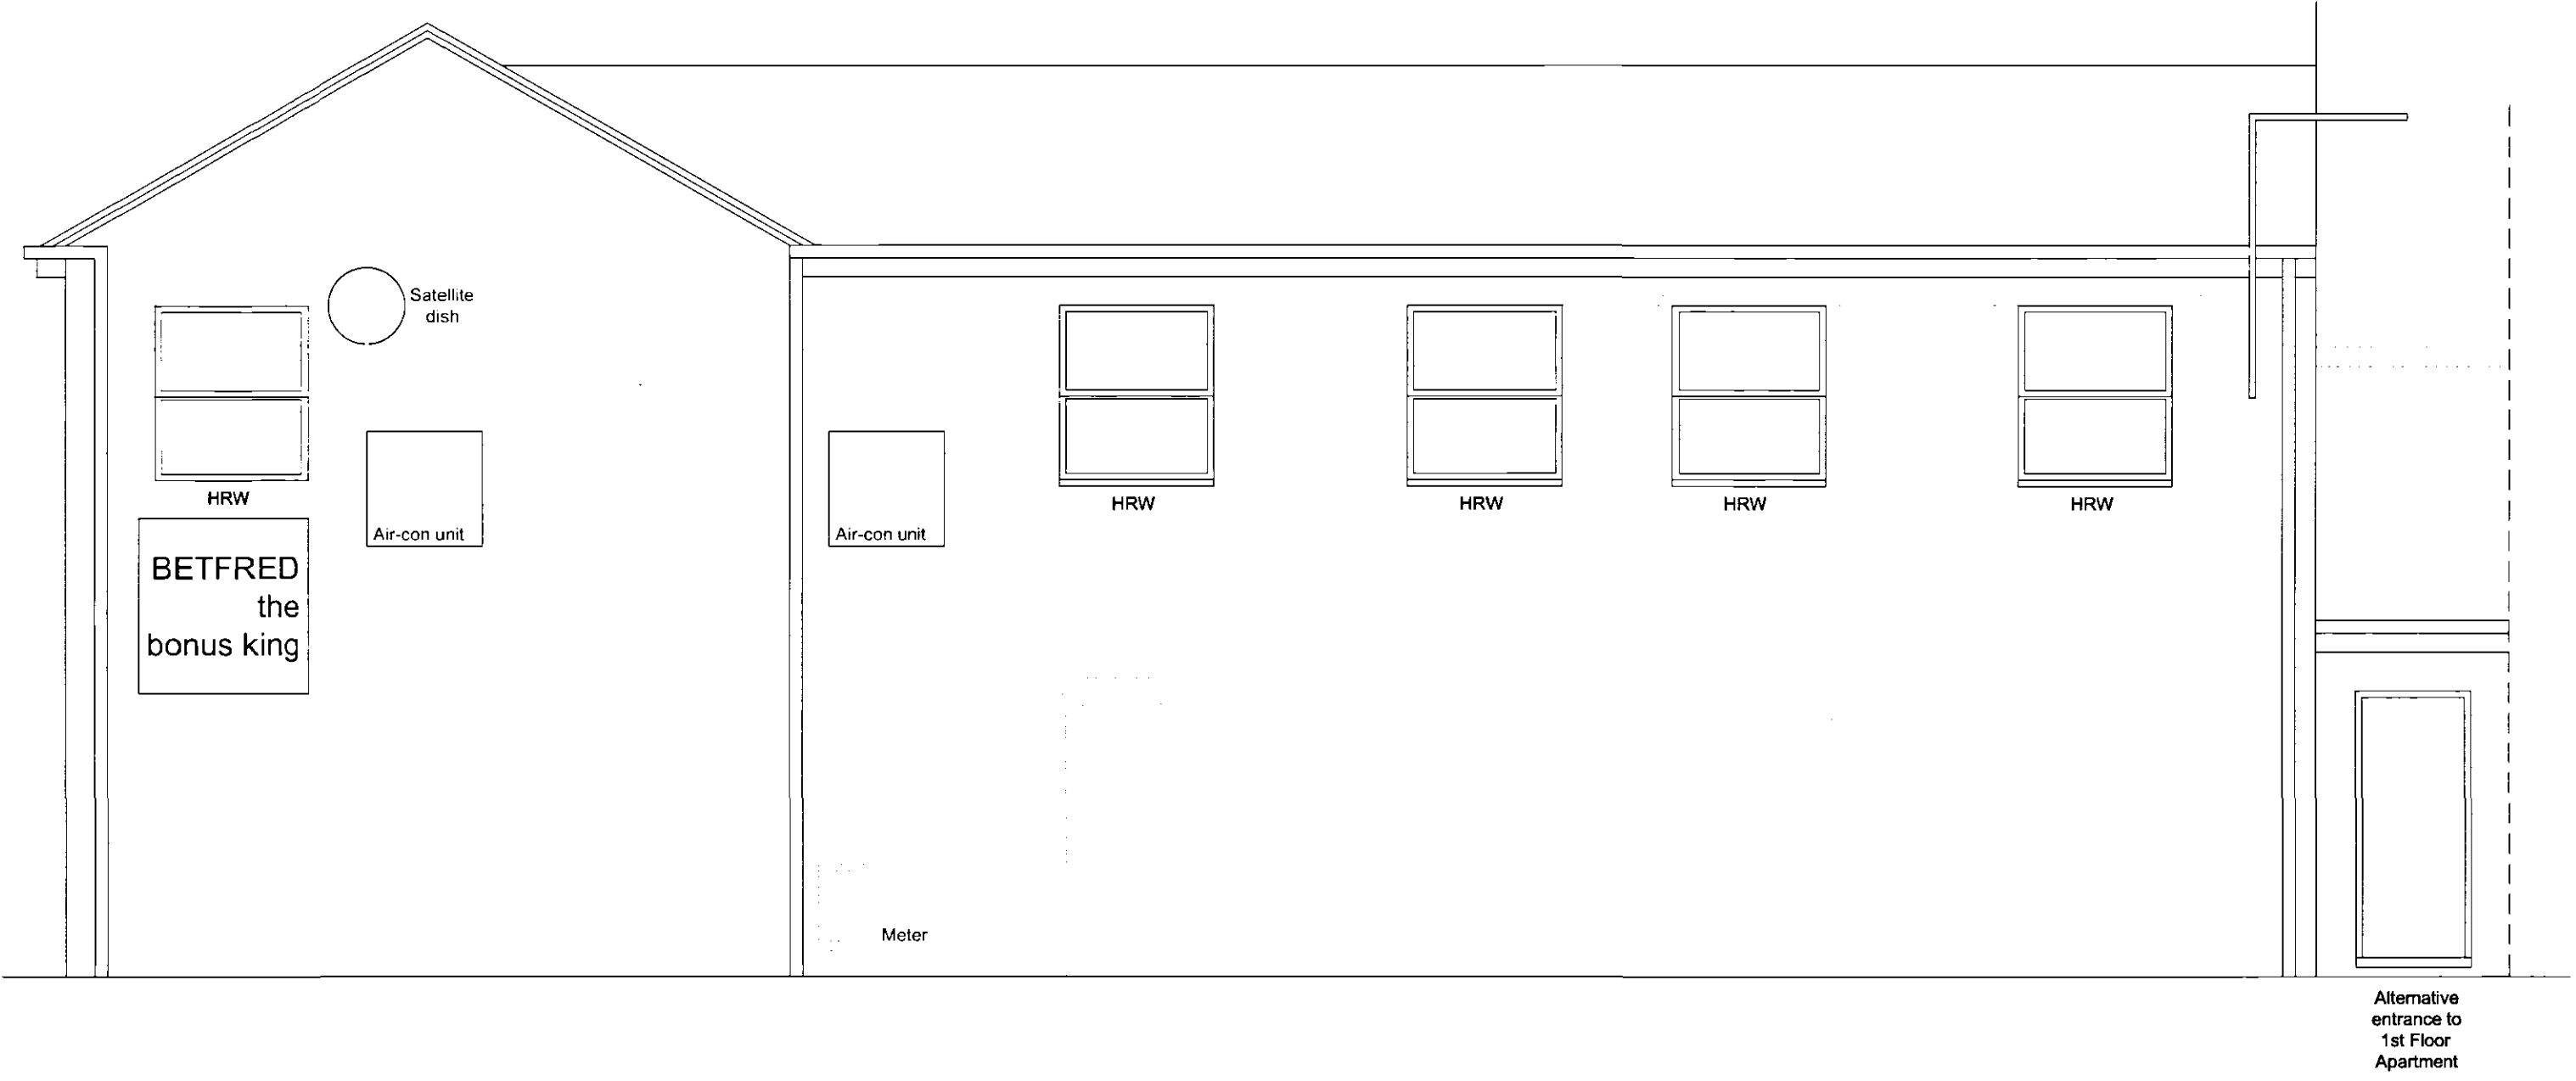

East Elevation
(Existing)

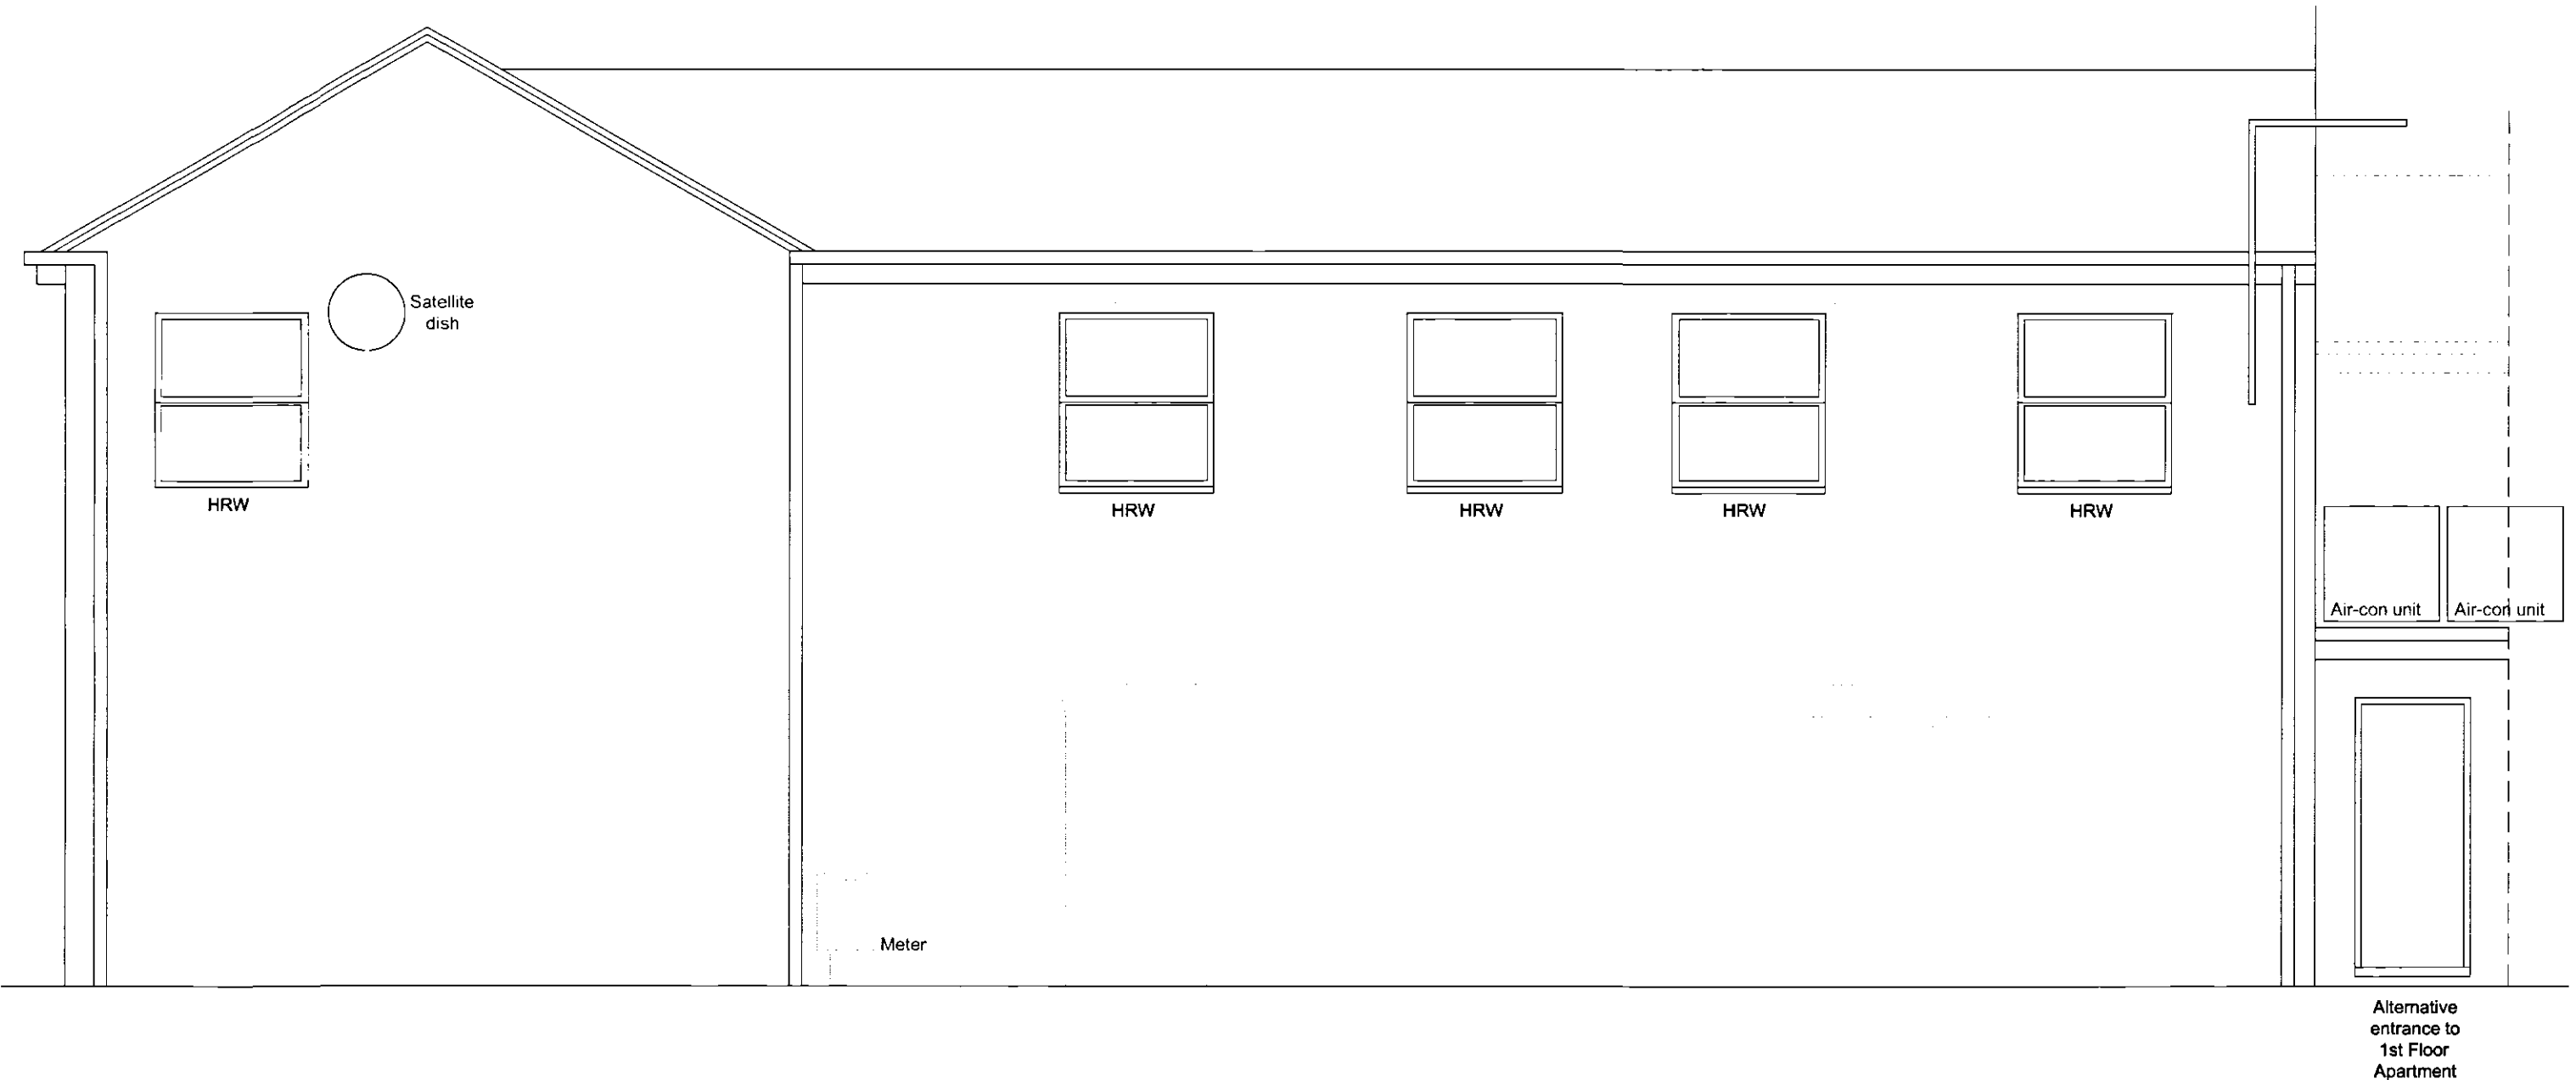

East Elevation
(Proposed)

Notes:

RNID
Induction
Loop
Sign

An induction loop is provided for the benefit of hearing aid users to use with hearing aid to T.

DETERMINED
PLAN

SHDC
Planning & Development
- 1 OCT 2007
Ref: 1319107

Drawing Title:
License Plan

Location:
39/41 High Street
Holbeach

Drawing No:	292BF-39/41AC	Revision: 1
Scale: 1:50	Date: 27-09-07	Drawn: NJL

BETFRED

Done Bookmakers
Spectrum, 56-58 Benson Road Birchwood, Warrington, WA3 7PQ
Tel: 01925 828000 - Fax: 01925 288502